
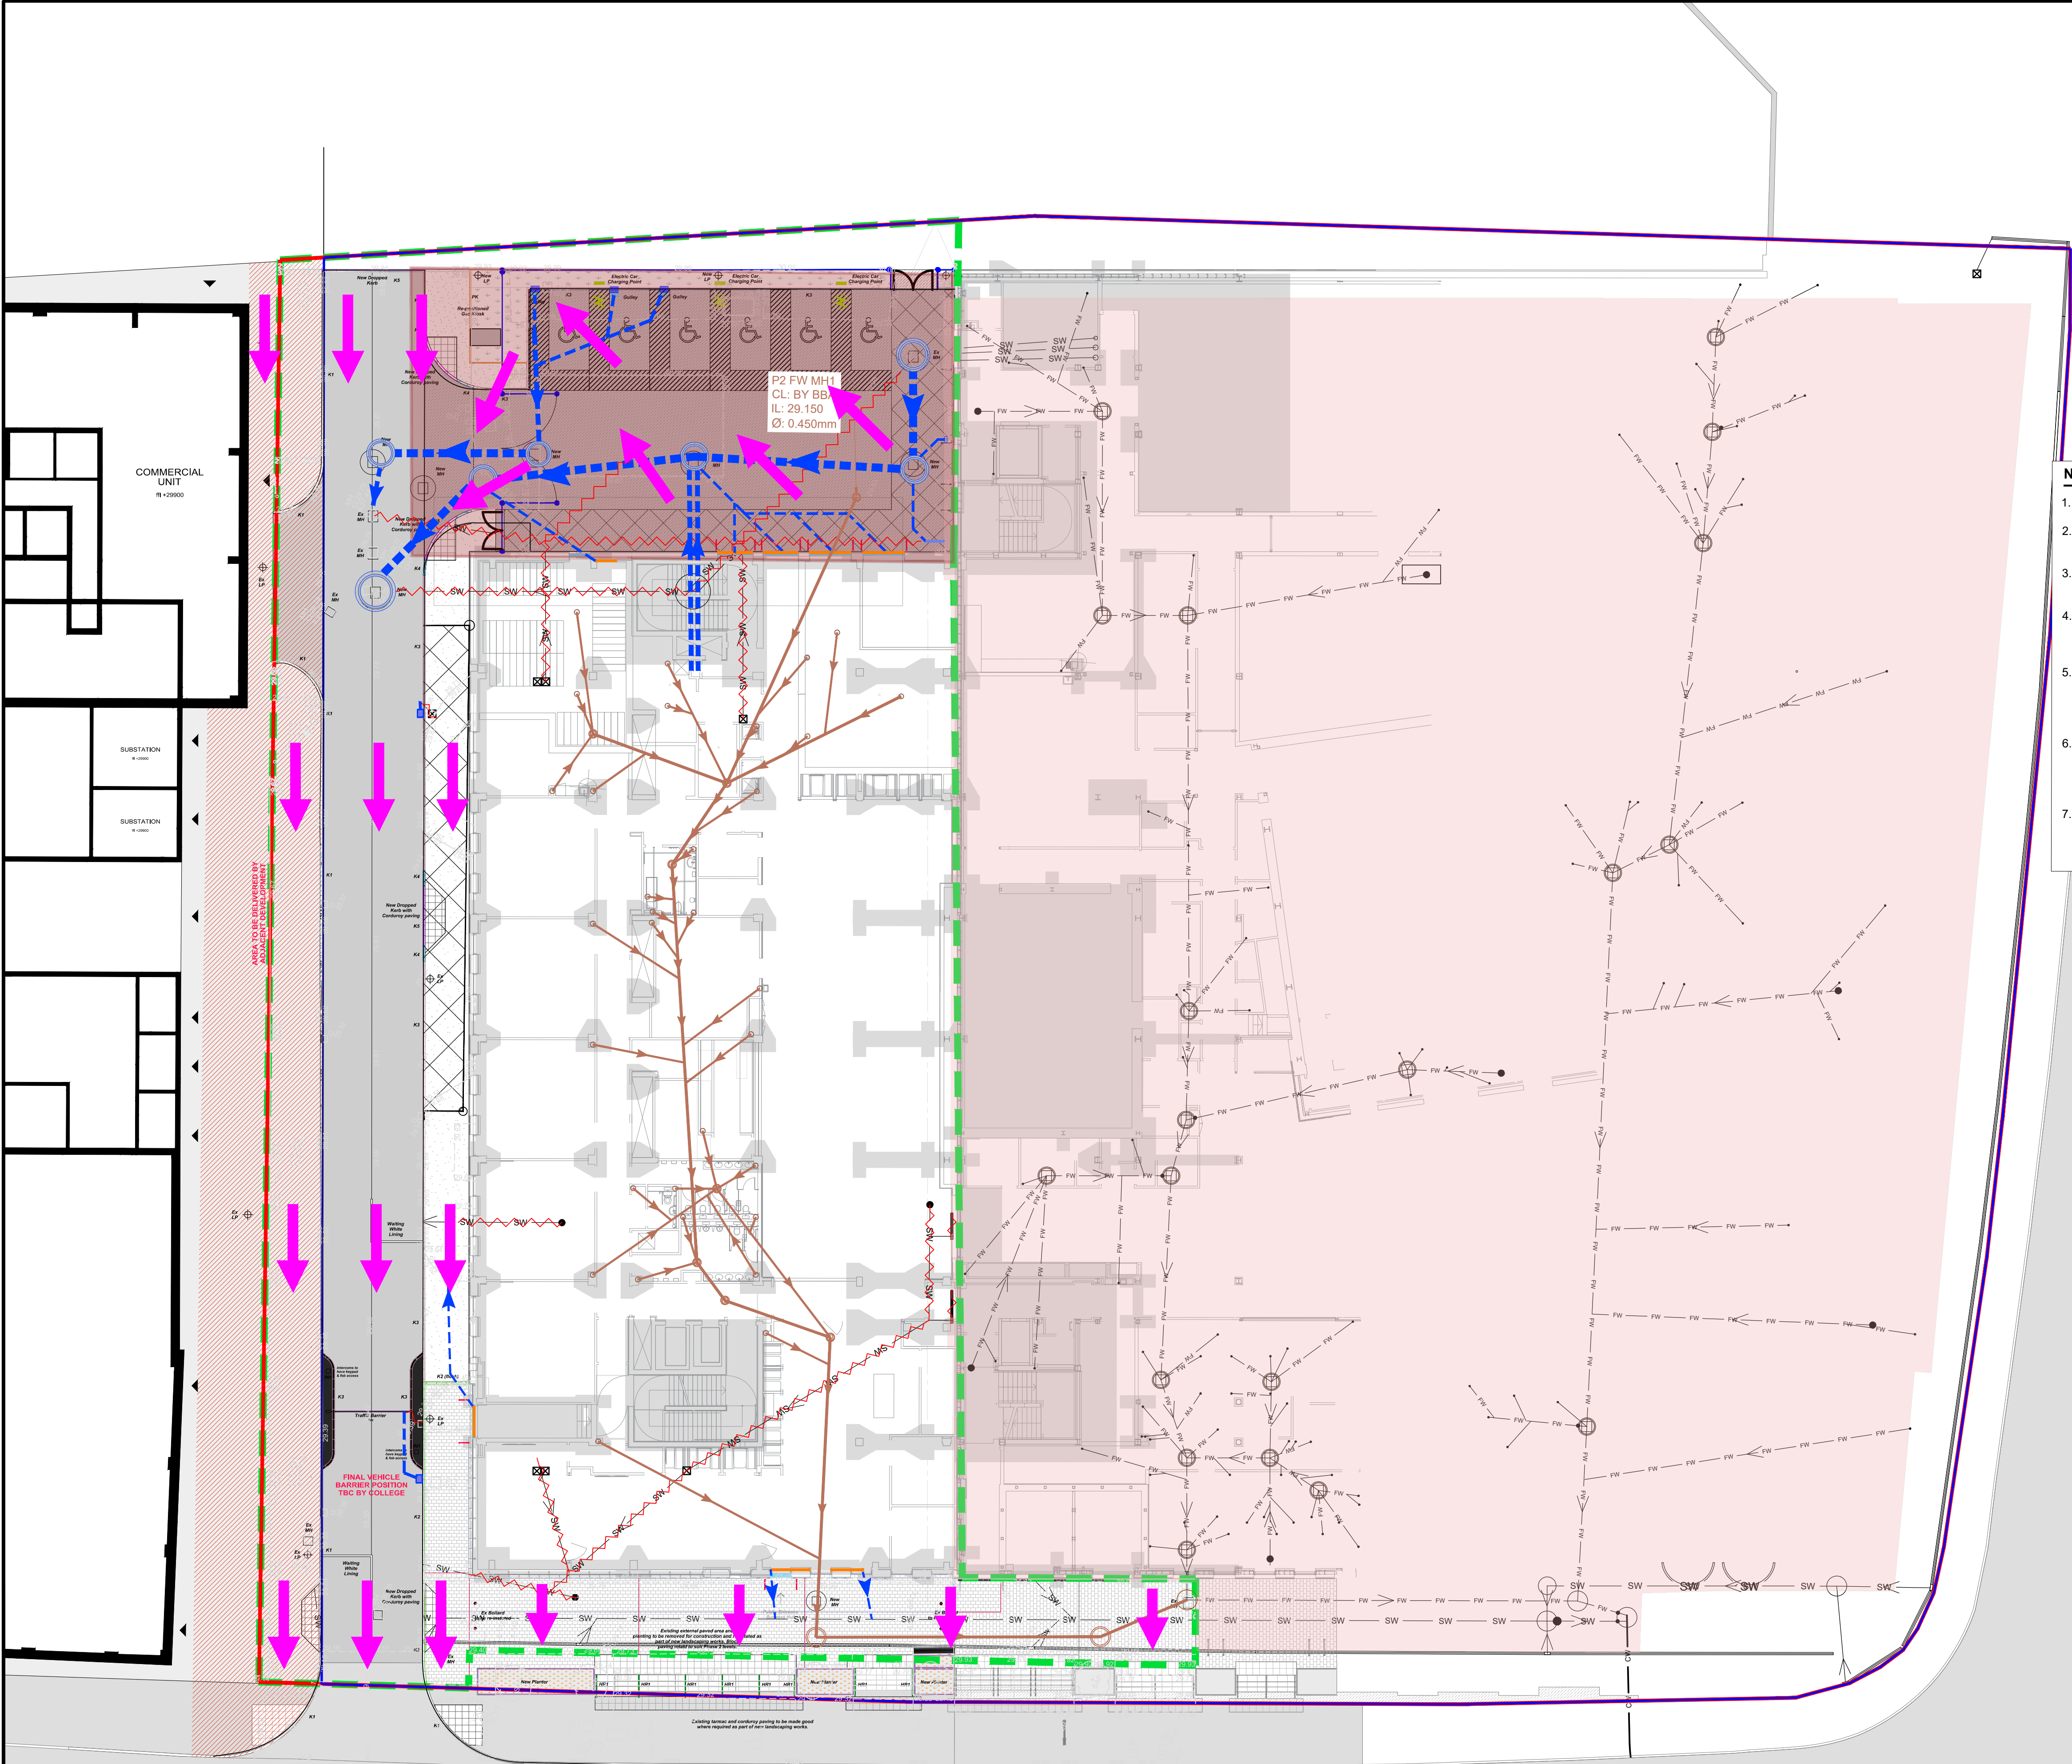


ISO A1 594mm x 841mm  
Last saved by: NATASHA.MEHMOOD(2024.02.05) Plot Date: 2024.02.05  
Filename: \\na.aecomnet.com\is\EN\A\Manchester-UKMCR5Legacy\UKMCR5FP02\UFI\UbsiPR-385460\_Manchester\_College\900\_CAD\_GIS\912\_CAD Phase 2\RI\BAG\Planning Authority\CCPH2-ACM-Z0-XX-DR-C-6001 Exceedance Flow Plan.dwg

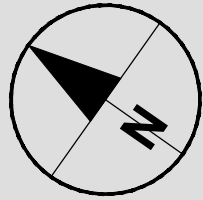

NOTES

- DO NOT SCALE FROM THIS DRAWING. ONLY STATED DIMENSIONS ARE TO BE USED.
- ALL DIMENSIONS ARE IN METRES AND ALL LEVELS IN METRES ABOVE ORDNANCE DATUM UNLESS NOTED OTHERWISE.
- THIS DRAWING IS TO BE READ IN CONJUNCTION WITH ALL OTHER SCHEME DRAWINGS AND DOCUMENTS.
- THIS DRAWING IS TO BE USED FOR THE STATED PURPOSE OF ISSUE ONLY AND MUST NOT BE USED FOR ANY OTHER PURPOSE THAN THAT INDICATED.
- ONLY WRITTEN DIMENSIONS SHALL BE USED. CRITICAL DIMENSIONS AND LEVELS SHALL BE VERIFIED ON SITE BY THE CONTRACTOR PRIOR TO WORK COMMENCEMENT.
- ANY DISCREPANCIES IN DIMENSIONS OR DETAILS ON OR BETWEEN THESE DRAWINGS SHALL BE DRAWN TO THE ATTENTION OF THE PROJECT MANAGER FOR CLARIFICATION.
- FLOW EXCEEDANCE DIRECTION ARROWS BASED ON AS-CONSTRUCTED LEVELS INFORMATION PROVIDED BY OTHERS.

KEY

- PHASE 2 BOUNDARY
- OWNERSHIP BOUNDARY
- EXISTING SURFACE WATER
- EXISTING DRAINAGE TO BE ABANDONED/REMOVED
- EXISTING SURFACE WATER MANHOLE
- EXISTING ATTENUATION TANK
- PROPOSED SURFACE WATER
- PROPOSED SURFACE WATER MANHOLE
- PROPOSED ROAD GULLY
- PROPOSED THRESHOLD DRAIN
- PHASE 1 PPIC
- PHASE 1 FOUL WATER
- PHASE 2 PROPOSED PPIC
- PHASE 2 PROPOSED FOUL WATER
- EXISTING COMBINED PIPE
- SURFACE LEVELS TO BE REPROFIED BY OTHERS
- OVERLAND SURFACE WATER FLOW

ISSUE/REVISION

|     |            |                    |    |    |    |
|-----|------------|--------------------|----|----|----|
| C01 | 05/02/2024 | PLANNING AUTHORITY | NM | GT | VB |
| I/R | DATE       | DESCRIPTION        | BY | CK | AP |

SUITABILITY

S2 - Suitable for information

PROJECT NUMBER

60594458

SHEET TITLE

THE MANCHESTER COLLEGE  
PHASE 2  
FLOW EXCEEDANCE LAYOUT  
PLANNING AUTHORITY

SHEET NUMBER


CCPH2-ACM-Z0-XX-DR-C-6001

SCALE

1:200 @ A1

REVISION

C01

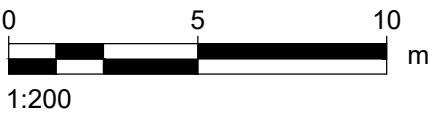

This drawing has been prepared for the use of AECOM's client. It may not be used, modified, reproduced or relied upon by third parties, except as agreed by AECOM or as required by law. AECOM accepts no responsibility, and denies any liability whatsoever, to any party that uses or relies on this drawing without AECOM's express written consent. Do not scale this document. All measurements must be obtained from the stated dimensions.