


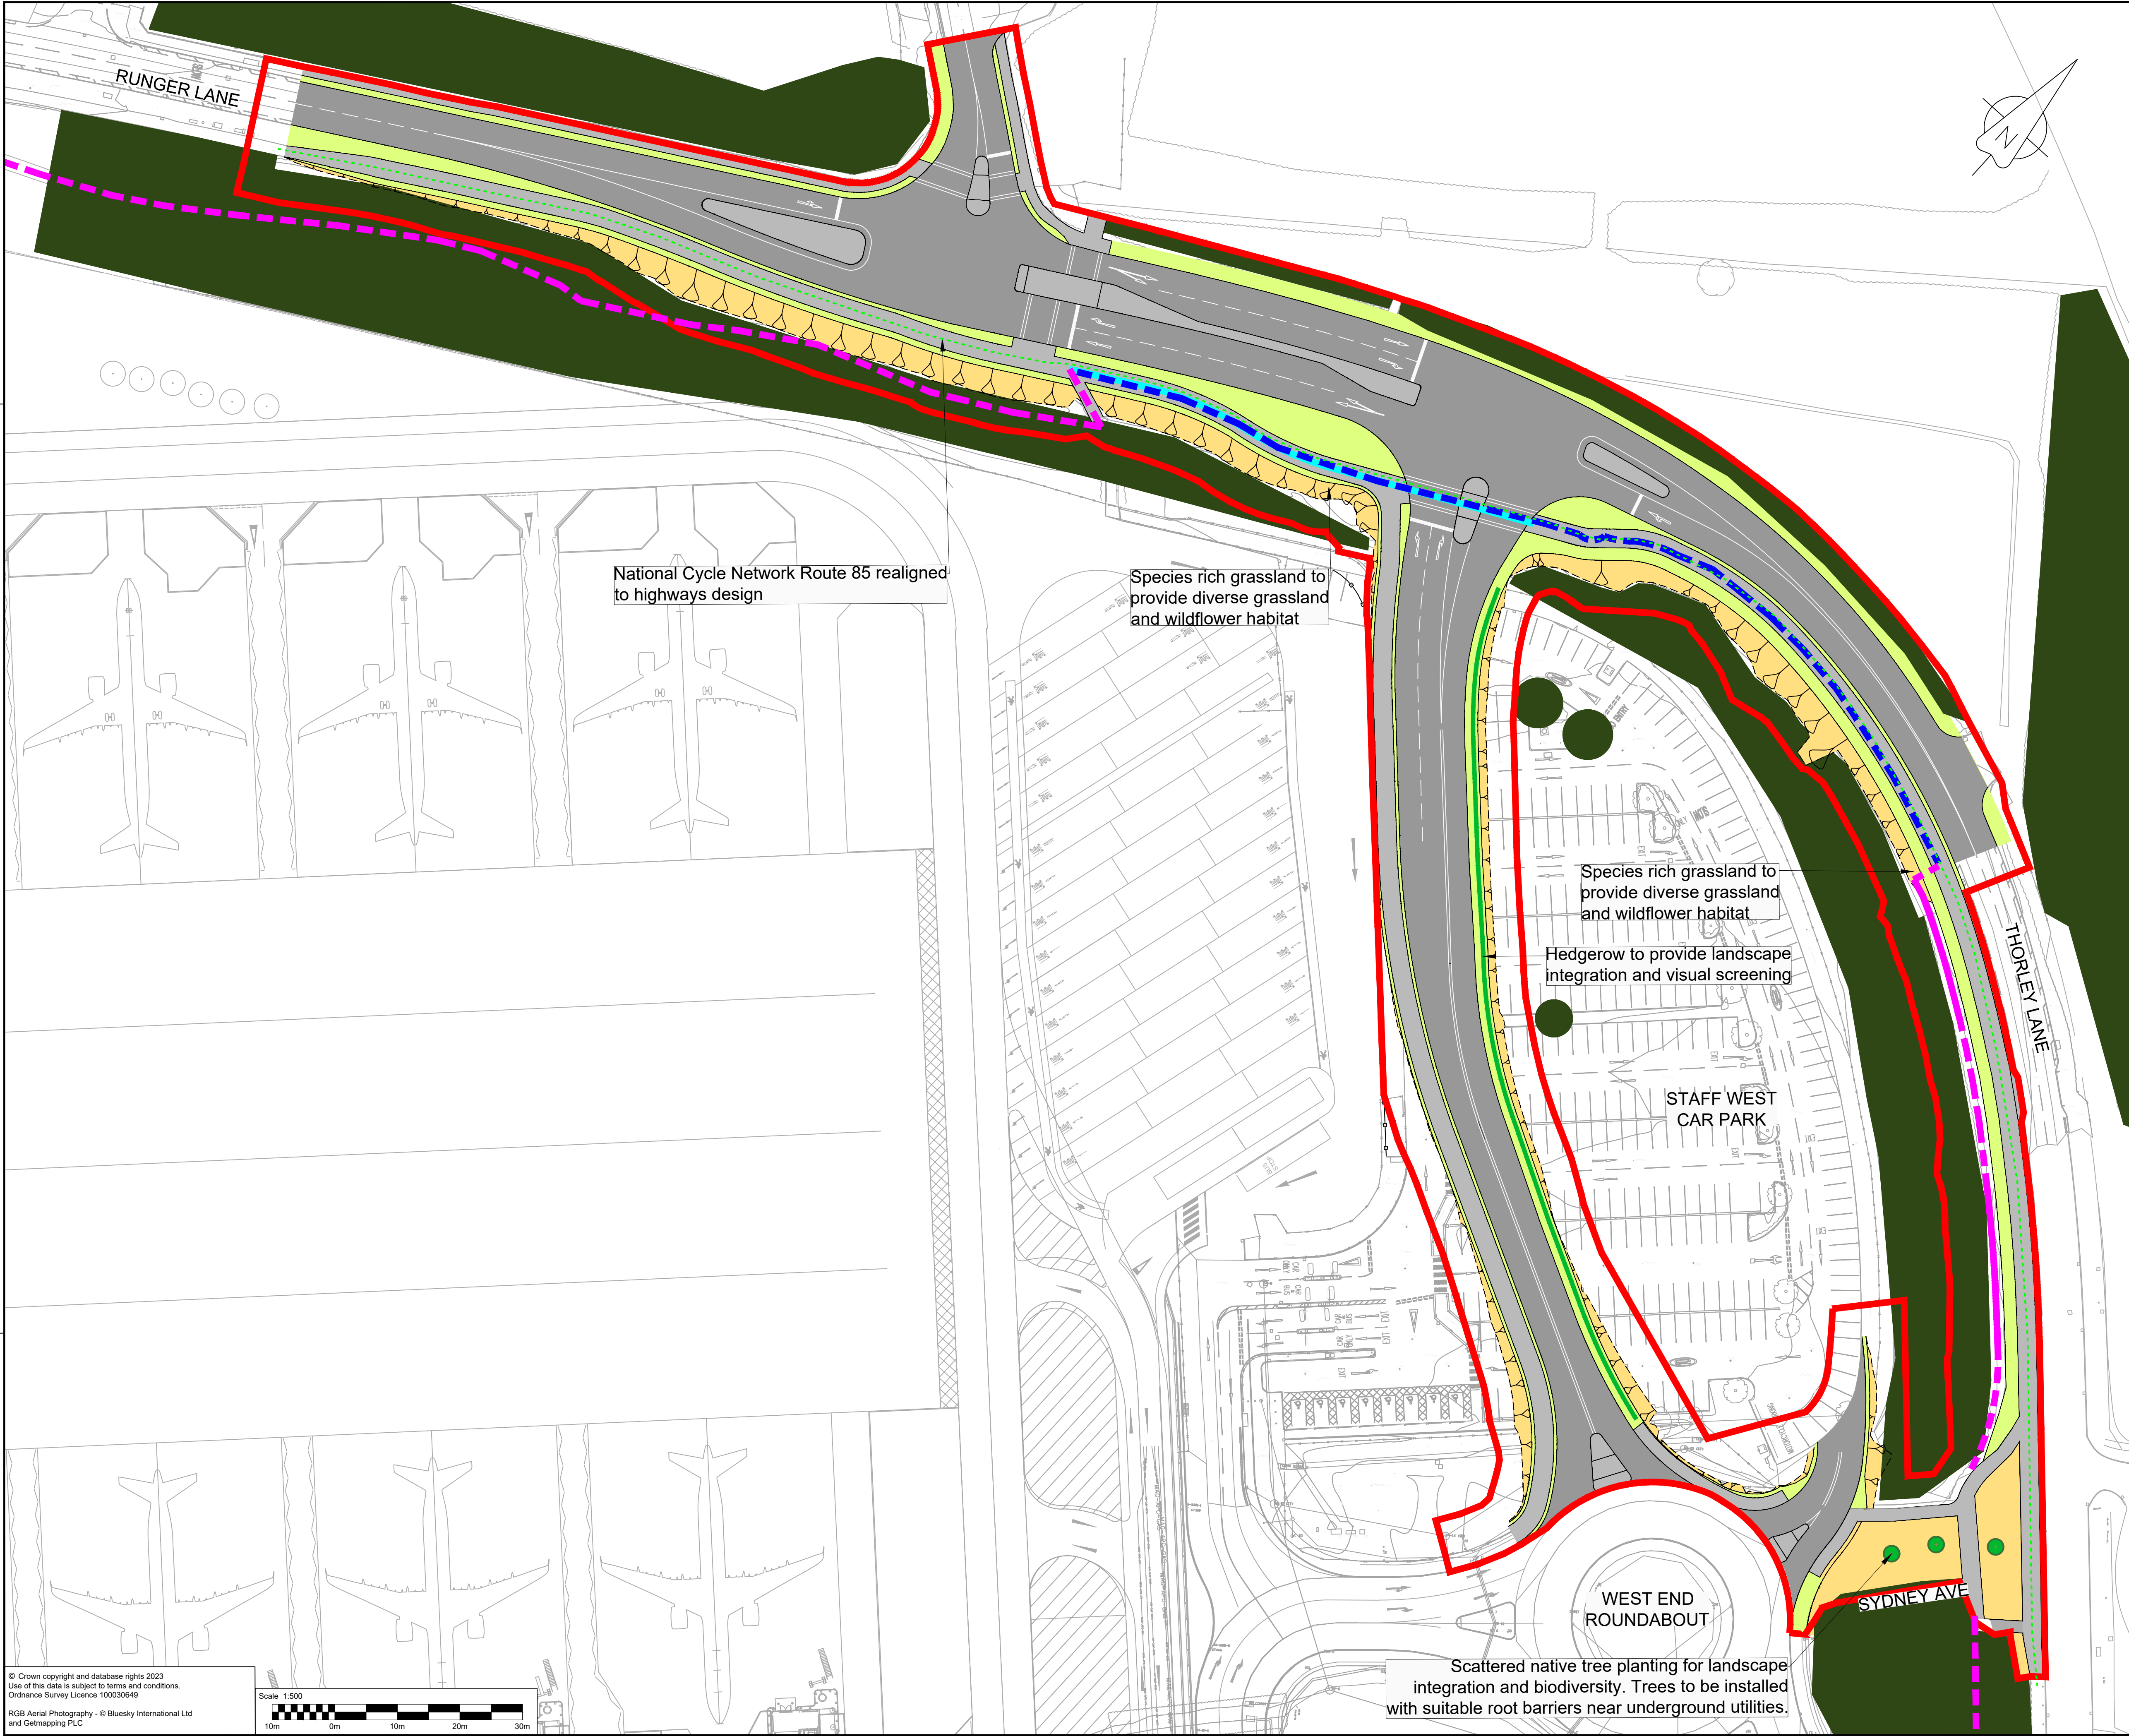

LEGEND

Scheme Extents

EXISTING

National Cycle Network

PRoW - to be diverted

PRoW - to be retained

PRoW - proposed diversion

Vegetation to be retained

PROPOSED

Earthworks

Hard surface

Landscape mitigation

LE1.1 Amenity grass areas

LE1.3 Species rich grassland

LE4.2 Native species hedgerows (trimmed)

LE5.1 Individual trees

1.0	ISSUED FOR CLIENT APPROVAL	25/01/24
2.0	ISSUED FOR CLIENT APPROVAL	05/03/24
Rev	Details	Date

5 First Street, Manchester, M15 4GU
Tel: +44 (0) 161 235 6000 Fax: +44(0)161 235 6001
www.jacobs.com

© Copyright 2023 Jacobs U.K. Limited. The concepts and information contained in this document are the property of Jacobs. Use or copying of this document in whole or in part without the written permission of Jacobs constitutes an infringement of copyright. Limitation: This drawing has been prepared on behalf of, and for the exclusive use of, Jacobs' Client, and is subject to, and issued in accordance with, the provisions of the contract between Jacobs and the Client. Jacobs accepts no liability or responsibility whatsoever for, or in respect of, any use of, or reliance upon, this drawing by any third party.

LEVEL C2 - INTERNAL

KEY PLAN (N.T.S)

Airport

Manchester Airport

Project Name

MAG LANDSIDE - FI, SA & VCC

Title

PRELIMINARY LANDSCAPE MASTERPLAN

Discipline		Project Phase	
Environmental		Design - Phase 3 - GW 2	
Drawing Originator		Originator's Job No.	
JACOBS		MAG42040	
Drawn By	Drawn Date	Checked By	Checked Date
JE	01/03/24	SB	01/03/24
Approved By	Approved Date	Scale and sheet size	
SR	05/03/24	1:500 @ A1	

Manchester Airport Grid Reference

APX = 11850 , APY = 12188

Project Number		Location Code		Origin	
MT2RSYDN		MAN.CP.00.RD		JAC	
Disc.	Doc. Type	ACC	Unique ID Number	Status	Rev.
G	GA	ROADTC	0001	S4	2.0

© Crown copyright and database rights 2023
Use of this data is subject to terms and conditions.
Ordnance Survey Licence 100030649

RGB Aerial Photography - © Bluesky International Ltd
and Getmapping PLC

Scale 1:500

A1 scale 100% = A3 scale 50%

MT2RSYDN-MAN.CP.00.RD-JAC-G-GA-ROADTC-0001