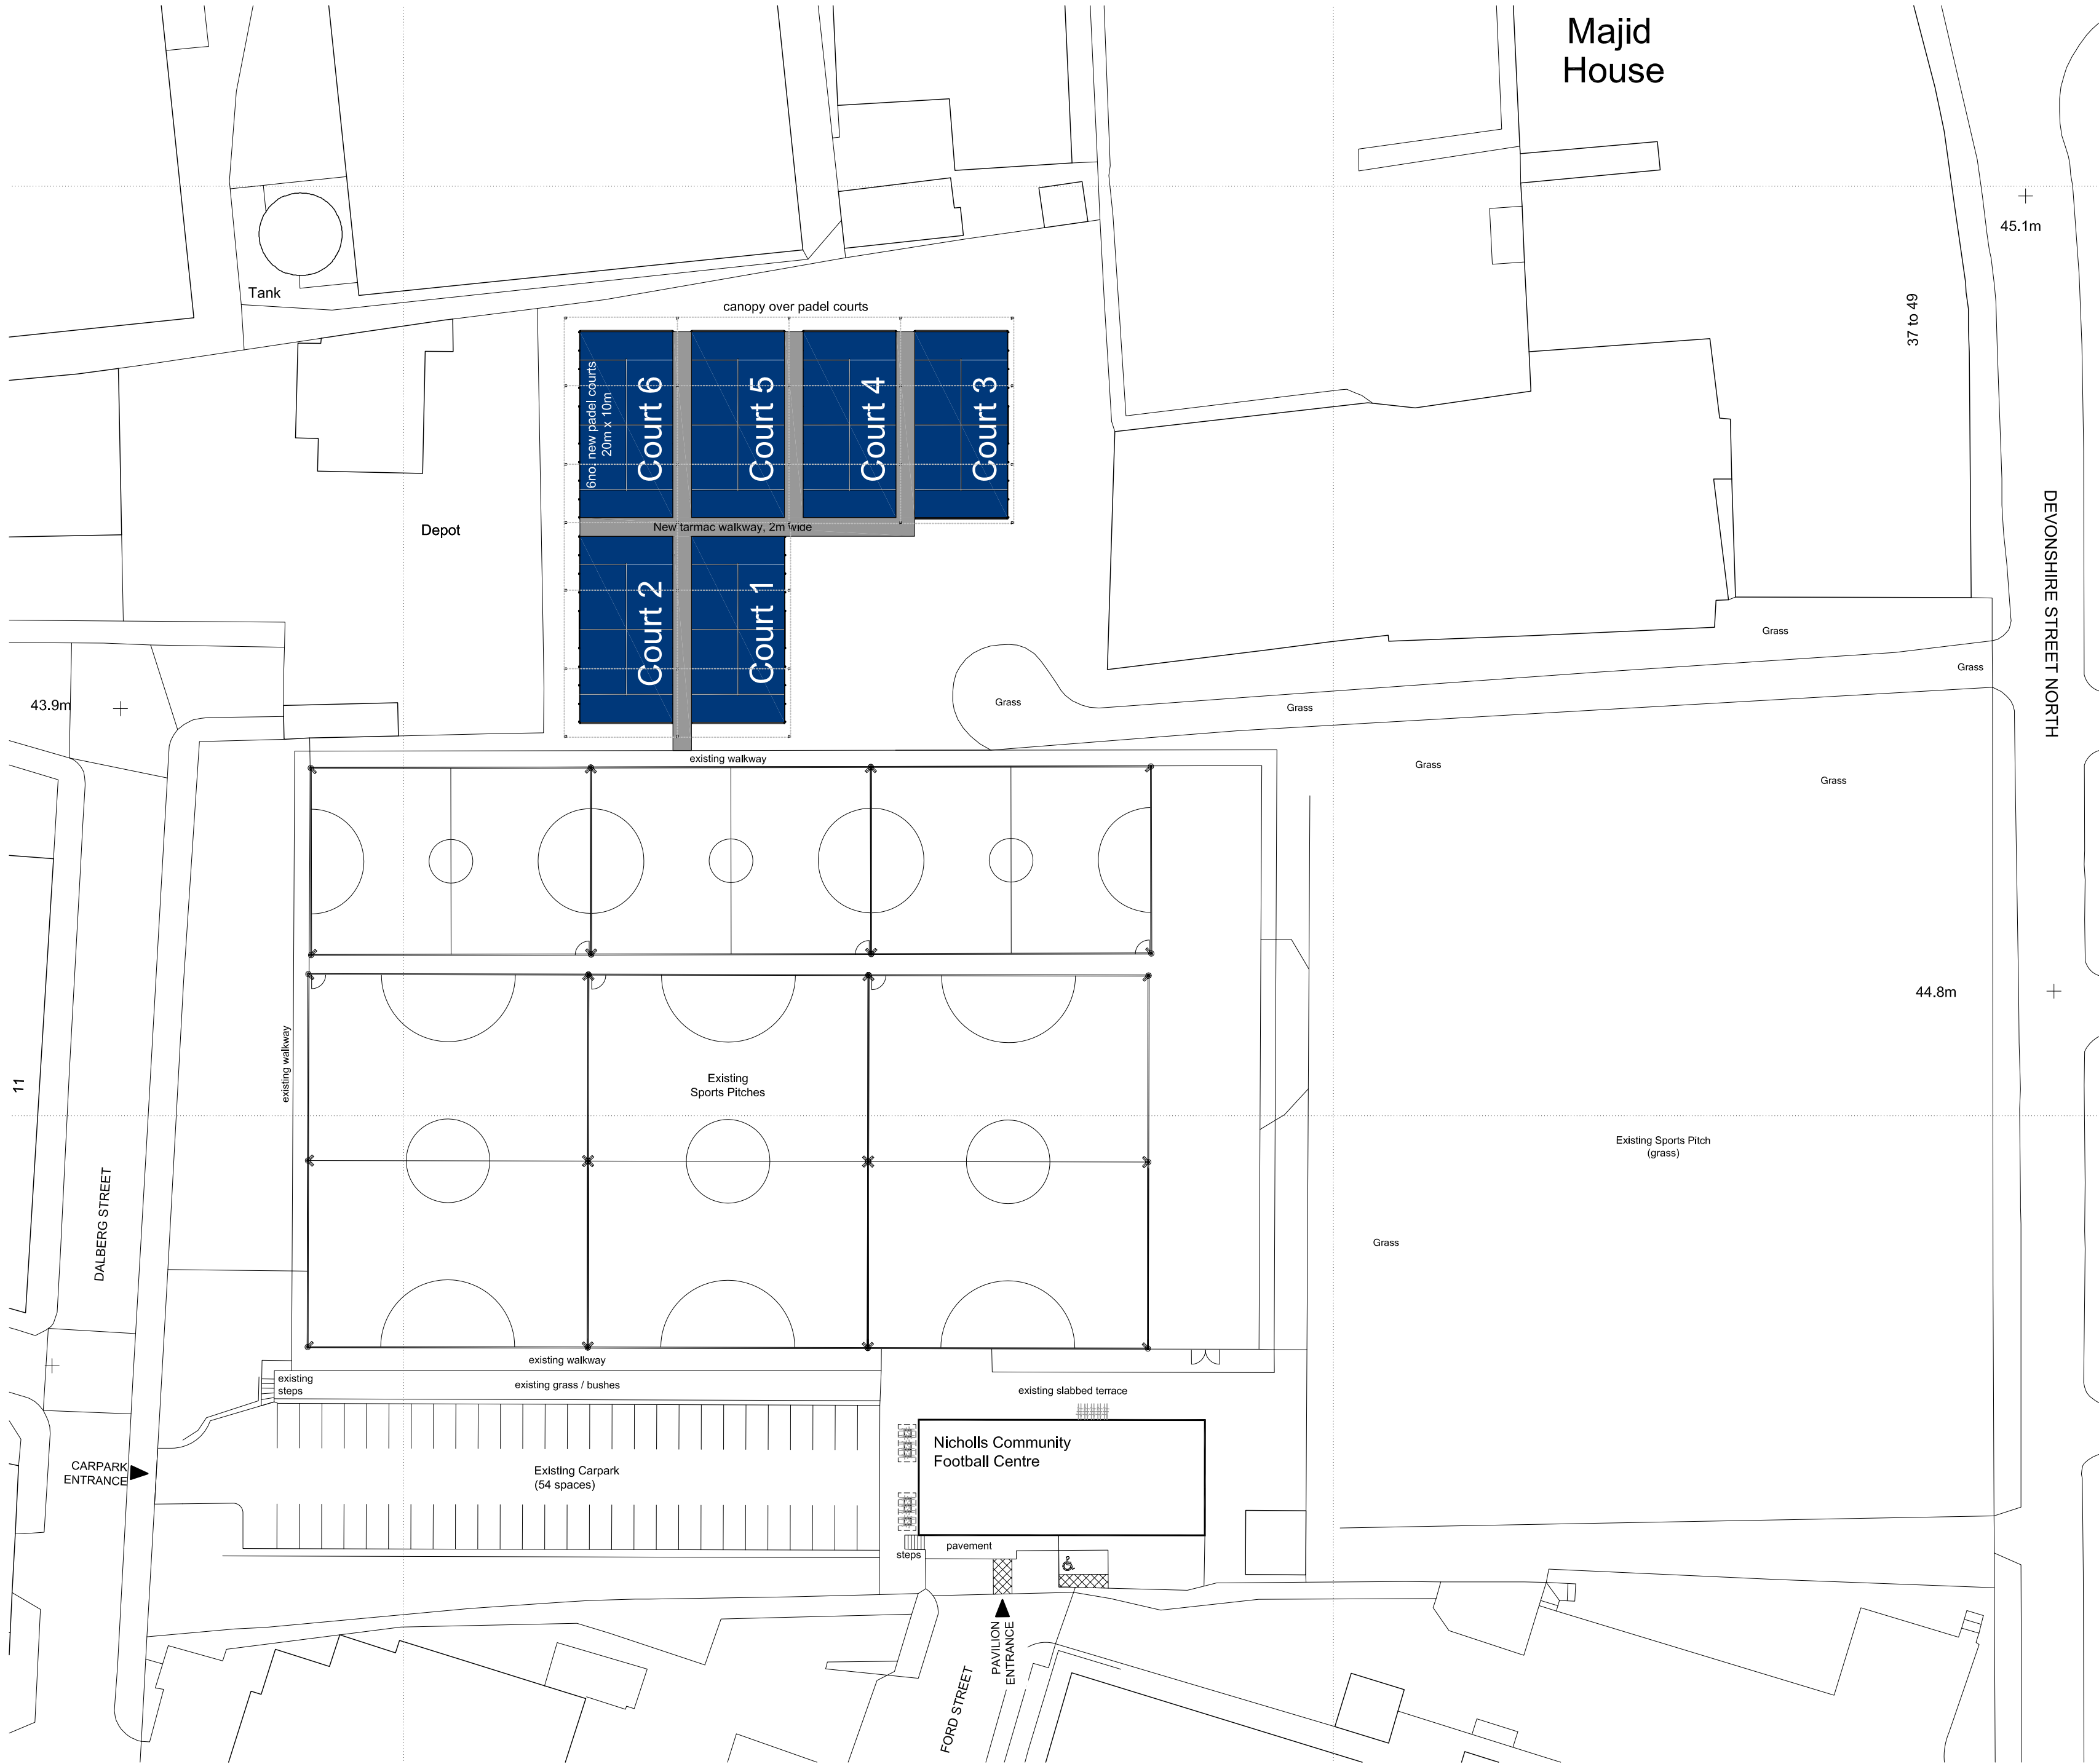
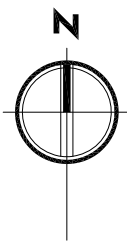


Scale 1:500

Drawing Title

SITEPLAN AS PROPOSED

Scale

1:500 @ A2

Date

MAR 2024

Rev.

B

Project

NICHOLLS COMMUNITY FOOTBALL CENTRE,
DALBERG ST, MANCHESTER M12 6BN
6 NEW PADEL COURTS

Notes

Drawing No.

02

