


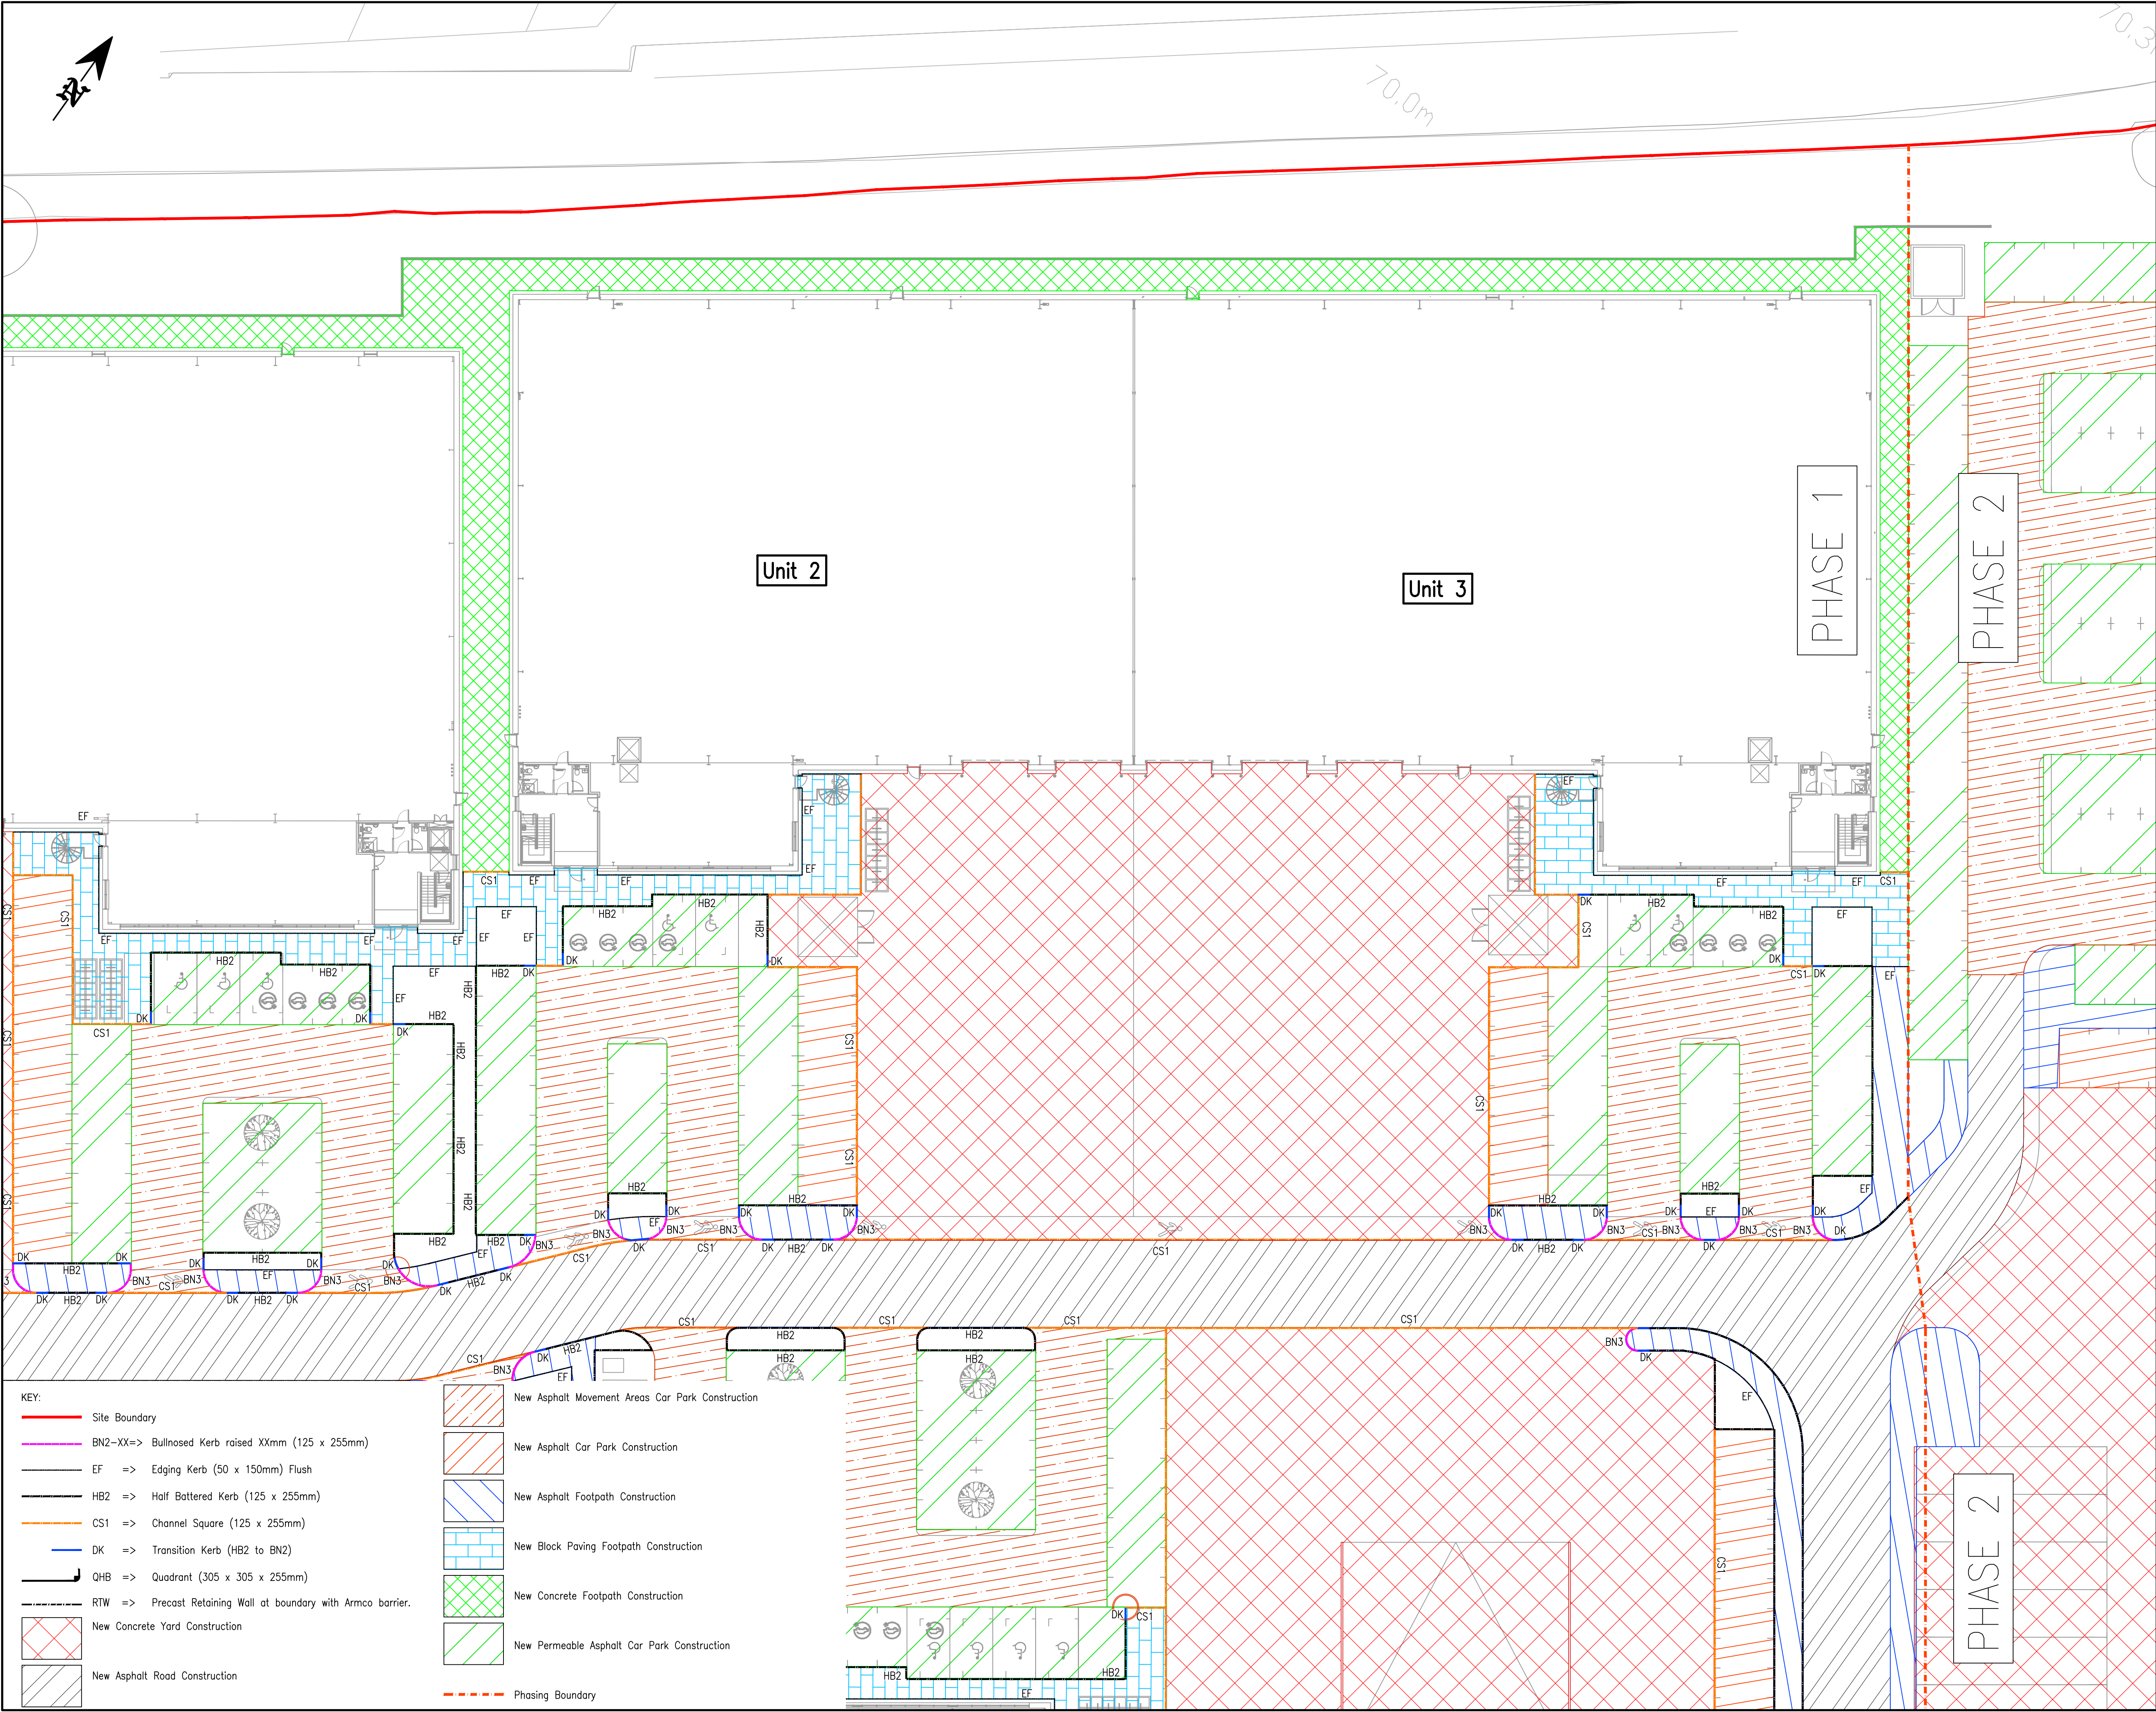

Notes:

- Do not scale from this drawing.
- In case of any discrepancies in drawings, details or bills, refer to engineers for clarification; unilateral decisions by the Contractor will not be accepted.
- This drawing is to be read in conjunction with all related Architects, Consultants & Sub-Contractors drawings and specifications.
- The Contractor is advised that all design drawings and information are to be read concurrently and any discrepancies or omissions reported directly to PTA's Civil Engineering Department.

© Powell Tolner & Associates Ltd.
The contents of this drawing may not be reproduced in whole or in part without the prior written permission of Powell Tolner & Associates.

DRAWING STATUS

FOR CONSTRUCTION

REV	DESCRIPTION	BY	DATE	CHK'D
C01	Construction Issue.	LB	31.10.23	SLW
P06	Site Layout Updated.	LB	18.10.23	
P05	Phasing Boundary Revised; Stone House Entrance Added & Unit 1 Footpath Updated.	LB	27.06.23	
P04	Phasing Boundary Added.	LB	03.02.23	
P03	Site Layout Updated.	SBH	23.05.22	LB
P02	Site Layout Updated; Permeable Car Park Added.	LB	07.06.21	
P01	First Issue.	LB	19.03.21	

PROJECT TITLE

Grimshaw Lane, Manchester

DRAWING TITLE

External Works Finishes & Kerb Layout Sheet 2 of 7

DATE	March 2021	CHECKED DO	CHECKED ENG	PTA PROJ No
DRAWN	LB			9762
SCALE	1:250	LB	SLW	REVISION
DRG SIZE	A1			C01

DRAWING No

9762-PTA-XX-XX-DR-C- 8342

Consulting Civil & Structural Engineers

29 Red Lion Street
Chesham
Bucks.
HP5 1EJ
Tel. 01494 772721

www.placonsult.co.uk