
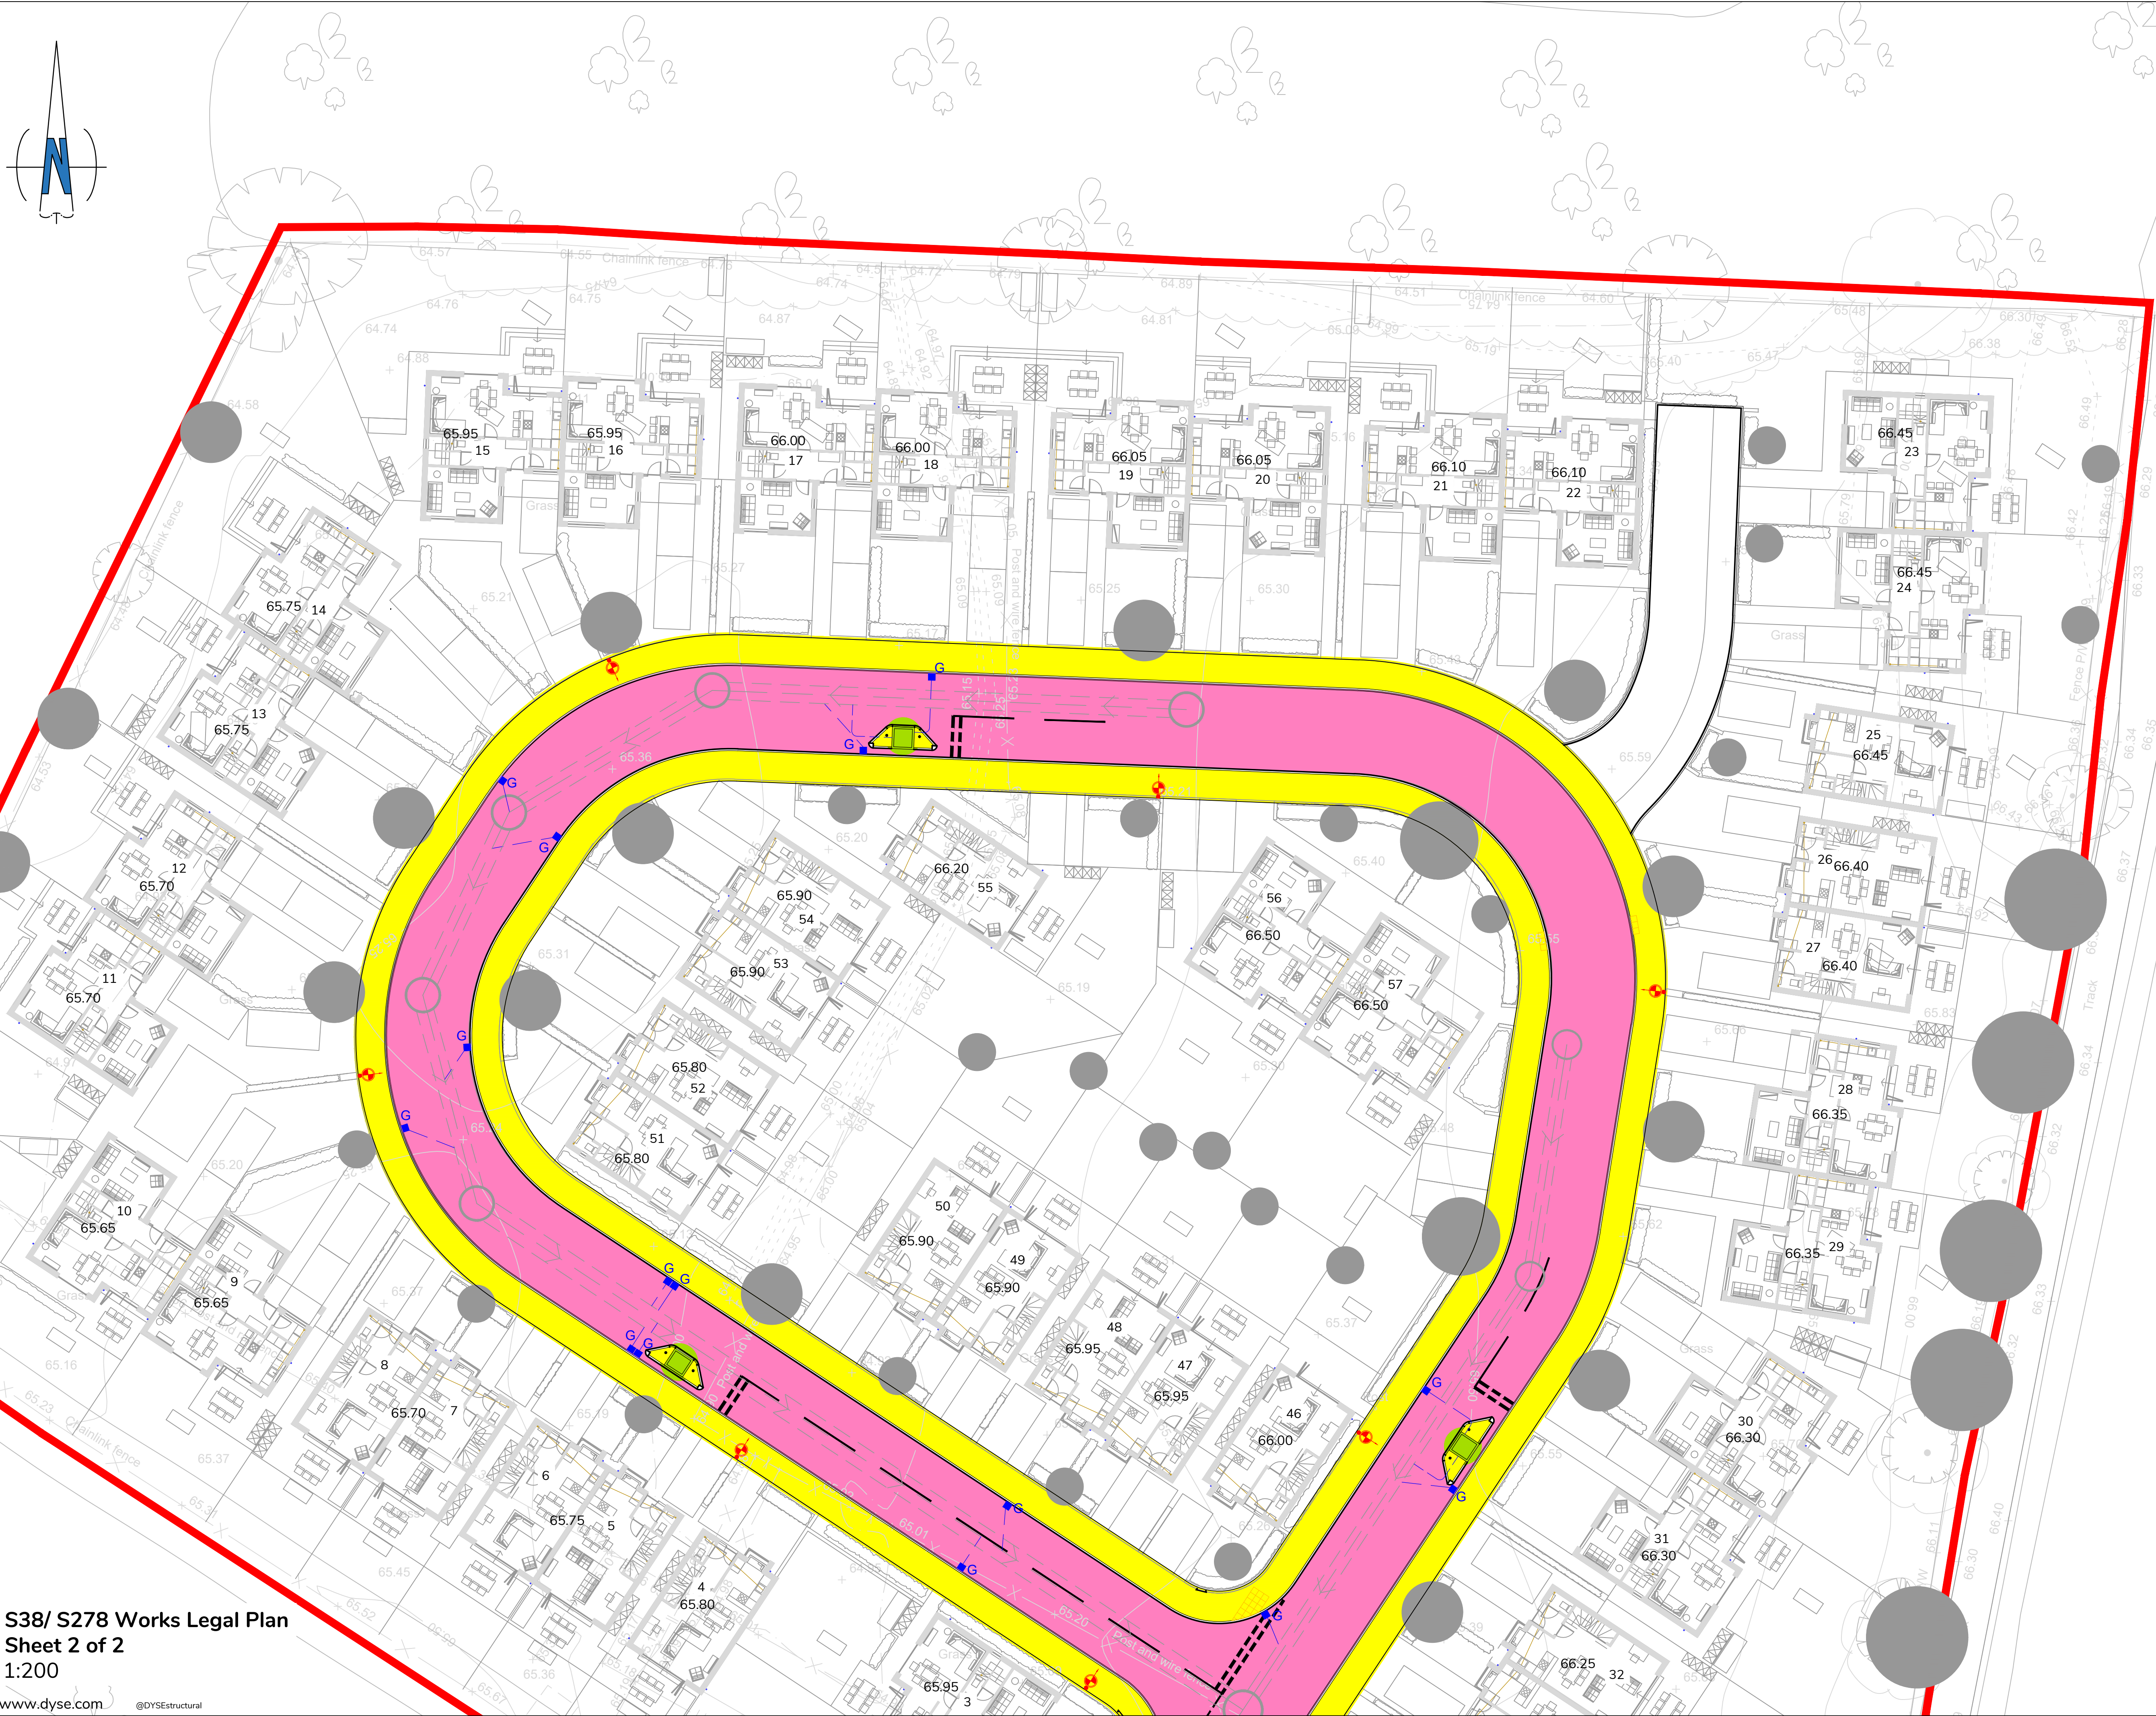
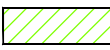
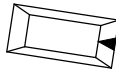


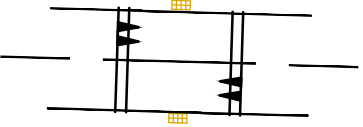

1. All dimensions are in metres unless stated otherwise.
2. This drawing shall be read in conjunction with all other relevant engineering details, drawings and specifications.
3. Any discrepancies should be reported to the engineer immediately so that clarification can be sought prior to the commencement of work.
4. All work is to be carried out in accordance with the specification for highways works and local authority guidance.
5. Underground services may be present in the area. Contractor is to confirm the precise line and depth of any services prior to the commencement of any excavation works

- | | |
|---|---|
|  | Site Boundary |
|  | S38 Carriageway |
|  | S38 Footway |
|  | S38 Verge |
|  | S278 Carriageway |
|  | S278 Footway |
|  | Road Gully and lateral connection (that will be adopted by the council) |
|  | Buff Tactile Paving |
|  | Road Name Plate |
|  | Landscaping/ Planting to be adopted |
|  | Speed Cushion |
|  | Raised Plateau |
|  | Street Lighting to be adopted |
|  | S104 Surface Water Sewer |

PID	2007/23	Technically Approved	BKD	JDY	JDY	JDY
P07	07/06/23	Amendments to LHA comments	BKD	JDY	JDY	JDY
P08	26/04/23	LHA comments incorporated	BKD	JDY	JDY	JDY
P09	08/03/23	Legend amended to gully's	BKD	JDY	JDY	JDY
P06	14/11/22	Street lighting & gully's updated. S104 SW sewer added	ARI	BKD	JDY	JDY
P05	08/11/22	Street lighting updated	ARI	BKD	JDY	JDY
P04	08/07/22	LHA comments incorporated	ARI	BKD	JDY	JDY
P03	24/06/22	LHA comments incorporated	ARI	BKD	JDY	JDY
P02	06/06/22	Additional S278 Works & Landscaping added	ARI	BKD	JDY	JDY
P01	06/05/22	First issue	ARI	BKD	JDY	JDY
Rev	Date	Description	Dwn	Chk	Rev'd	App'd

tatur.

Technically Approved

Towerhouse Systems

project: _____

Cringle Road
Levenshulme

rawing:

S38/ S278 Works
Legal Plan
Sheet 2 of 2

Drawing Number:	Revision:
M20066-DYSE-XX-ZZ-DR-C-1140	P10

DYSE
STRUCTURAL ENGINEERS

50 A1 (594x841mm) Do Not Scale © Copyright DYSE Ltd 2021