


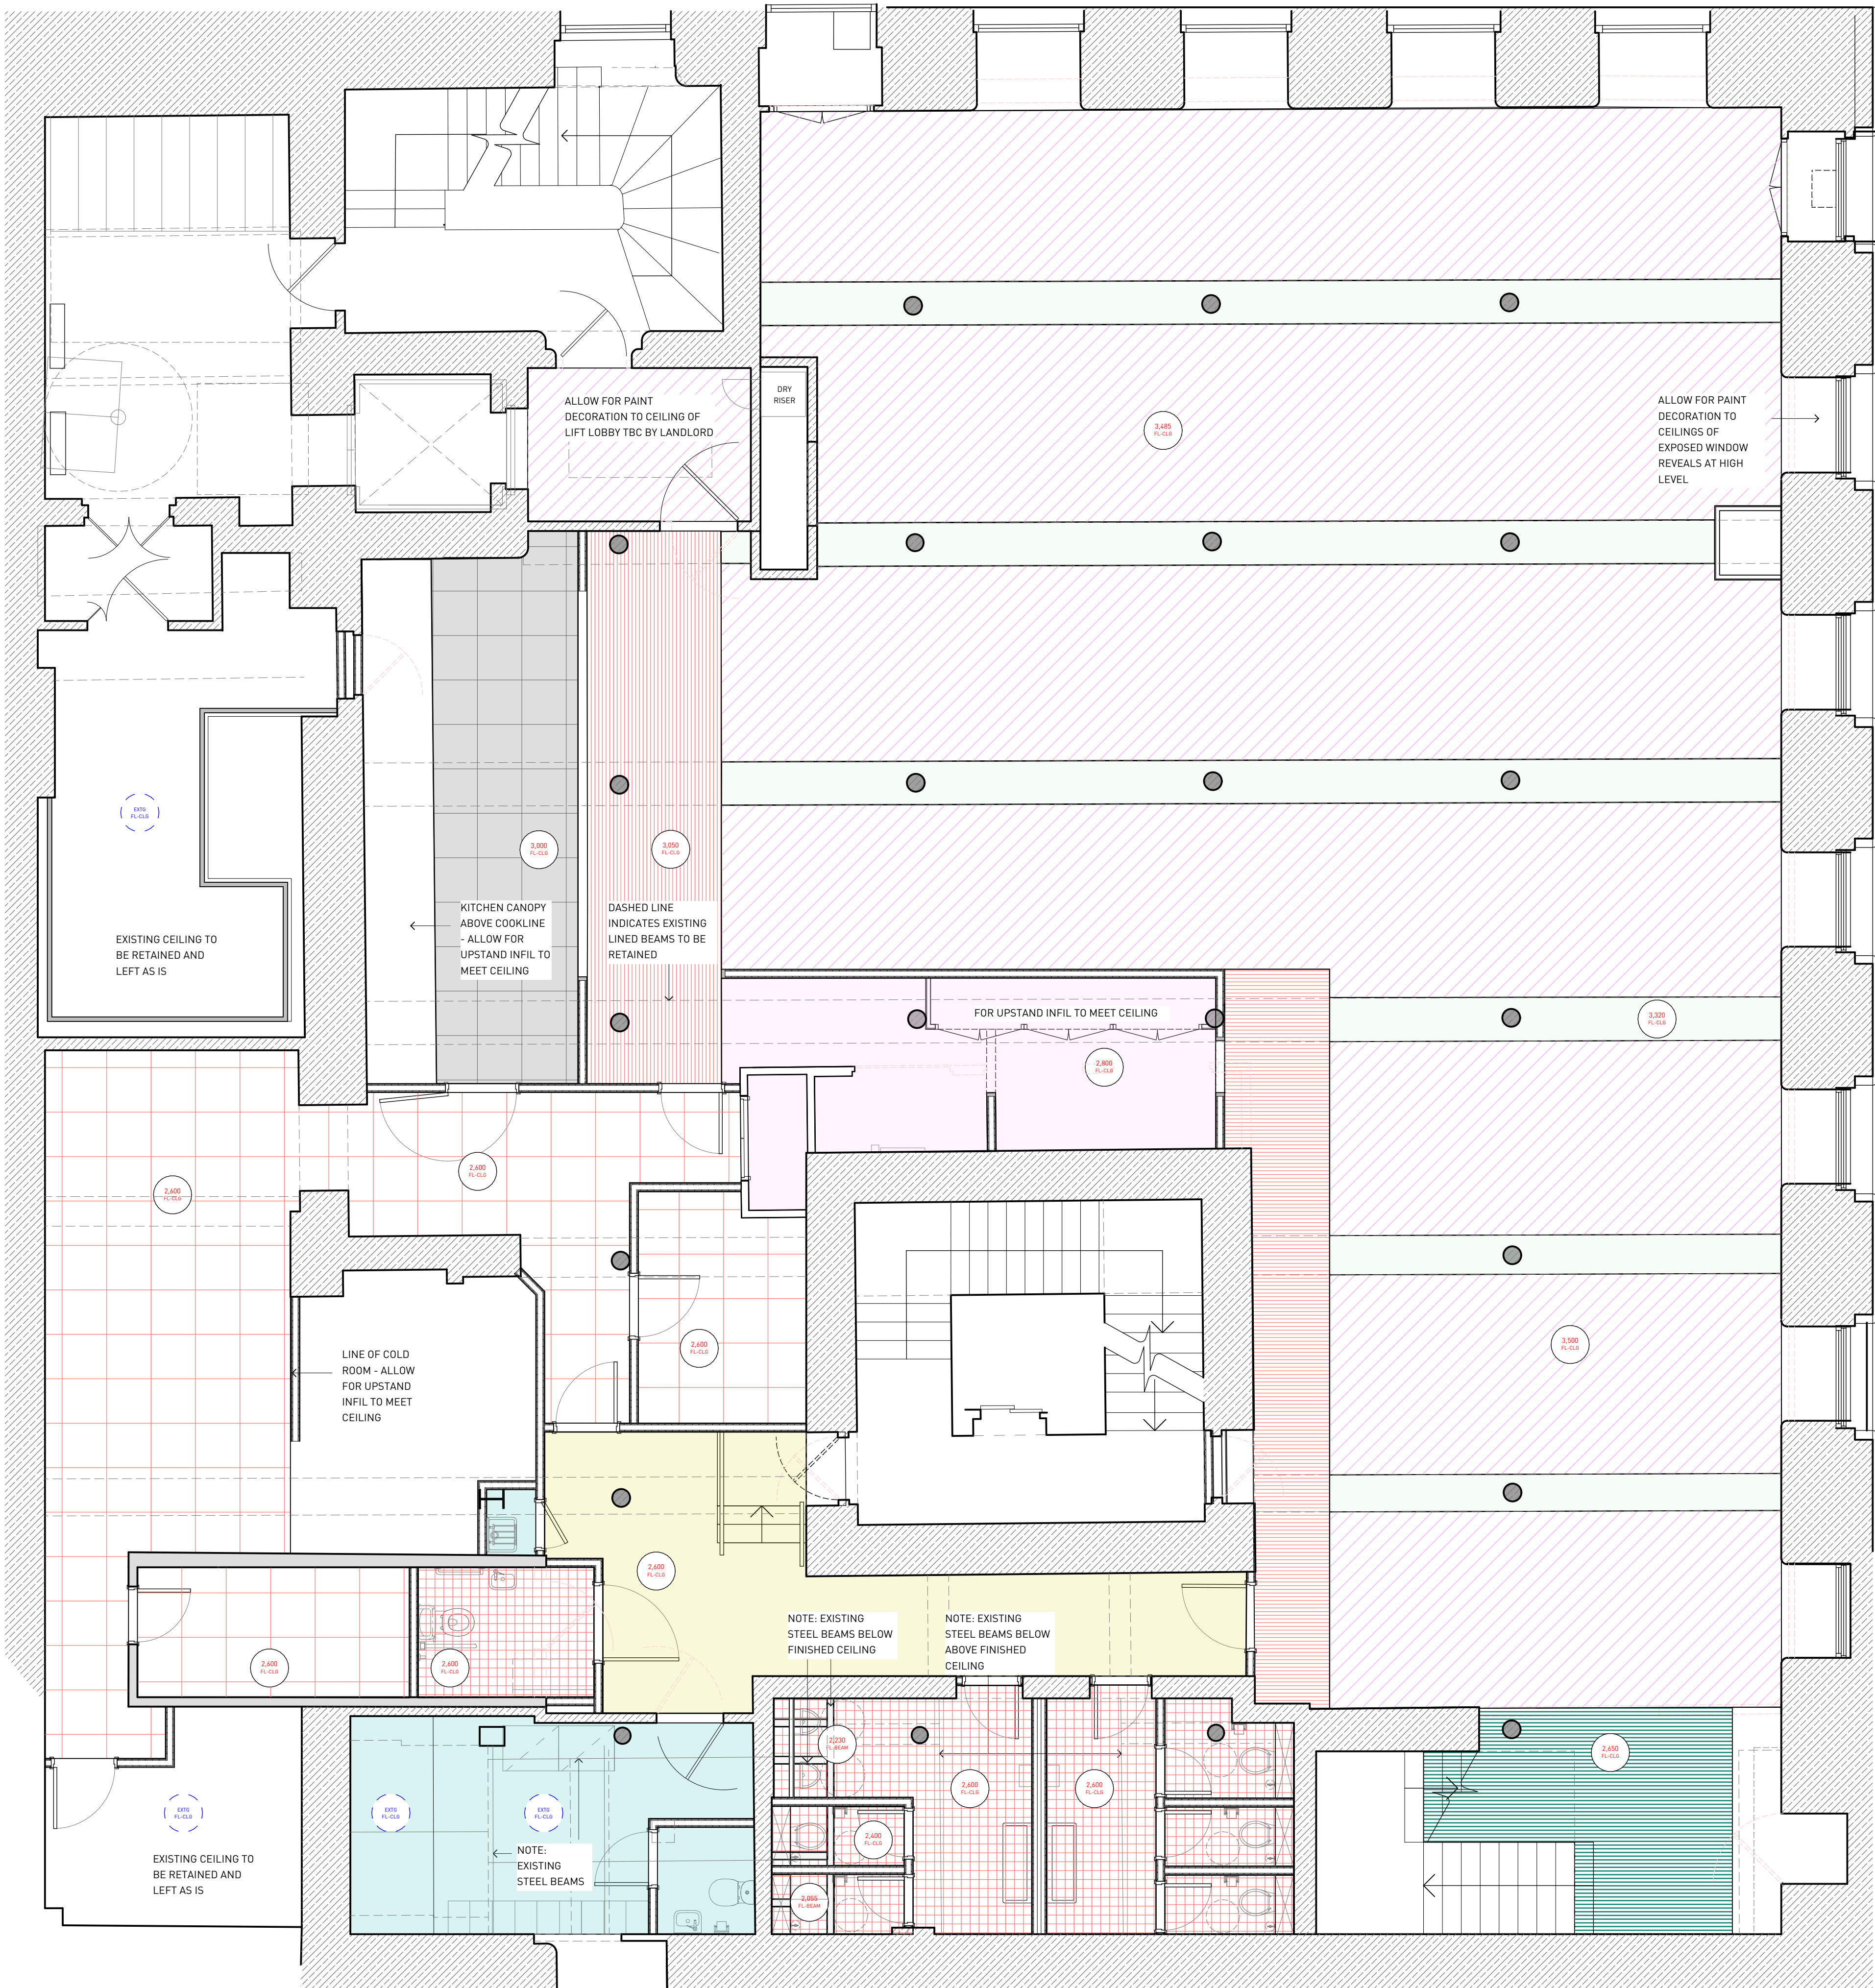

CEILING SPECIFICATION

- 2,500
R1-CL1

CF-01 (FOH TOILET CORRIDOR)
EXISTING CEILING TO BE RETAINED AND
REPAIRED WHERE NECESSARY. ALLOW
FOR FOH GLOSS PAINT FINISH

2,400
R1-CL1

CF-06 (TOILETS)
GYPROC SUSPENDED MF CEILING SYSTEM
WITH ONE LAYER OF 12.5MM
PLASTERBOARD AND PAINT FINISH.
- VARIABLE
R1-CL1

CF-02 (FOH BAR AND KITCHEN PASS)
GYPROC SUSPENDED MF CEILING
SYSTEM WITH ONE LAYER OF 12.5MM
PLASTERBOARD AND GLOSS PAINT
FINISH.

2,700
R1-CL1

CF-07 (FOH KITCHEN)
SUSPENDED LAY-IN GRID CEILING SYSTEM COMPLETE
WITH 600X600MM WIPEABLE HYGIENIC CEILING TILES
- 4,510
R1-CL1

CF-03 (FOH GF ENTRANCE)
EXISTING CEILING TO BE PAINTED

2,400
R1-CL1

CF-08 (BOH KITCHEN)
SUSPENDED LAY-IN GRID CEILING SYSTEM
COMPLETE WITH 600X600MM WIPEABLE HYGIENIC
CEILING TILES
- 1,800
R1-CL1

CF-04 (BOH CEILINGS)
EXISTING BOH CEILINGS TO BE RETAINED
AND PAINTED


3,300
R1-CL1

CF-09 (EXISTING FOH BEAMS)
EXISTING (FIRE RATED) BOXING TO BEAMS (WITHIN FOH
SPACES TO HAVE DECORATIVE TIMBER BEAD AND
PAINTED IN GLOSS PAINT
- 2,500
R1-CL1

CF-05 (MAIN RESTAURANT)
EXISTING (FIRE RATED) PLASTERBOARD
CEILING TO BE RETAINED AND PAINTED
IN GLOSS FINISH


2,400
R1-CL1

CF-10 (EXISTING TIMBER CEILING)
EXISTING TIMBER SLATS TO BE RETAINED AND
PAINTED IN GLOSS FINISH


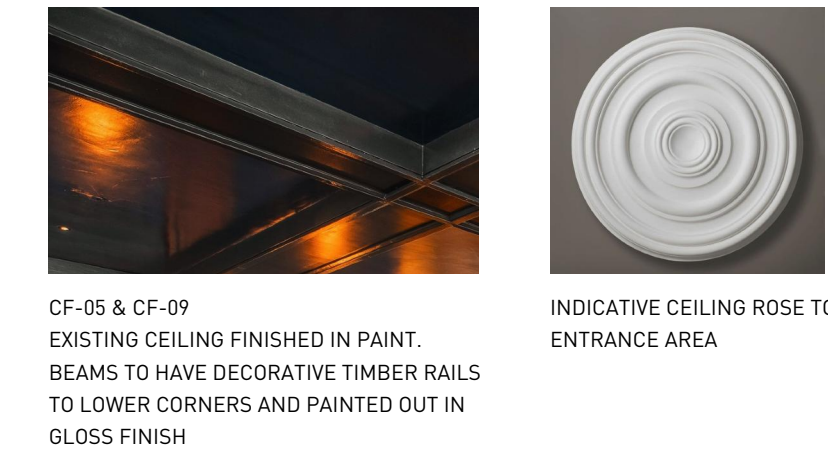


CF-05 & CF-09
EXISTING CEILING FINISHED IN PAINT.
BEAMS TO HAVE DECORATIVE TIMBER RAILS
TO LOWER CORNERS AND PAINTED OUT IN
GLOSS FINISH

INDICATIVE CEILING ROSE TO GF
ENTRANCE AREA

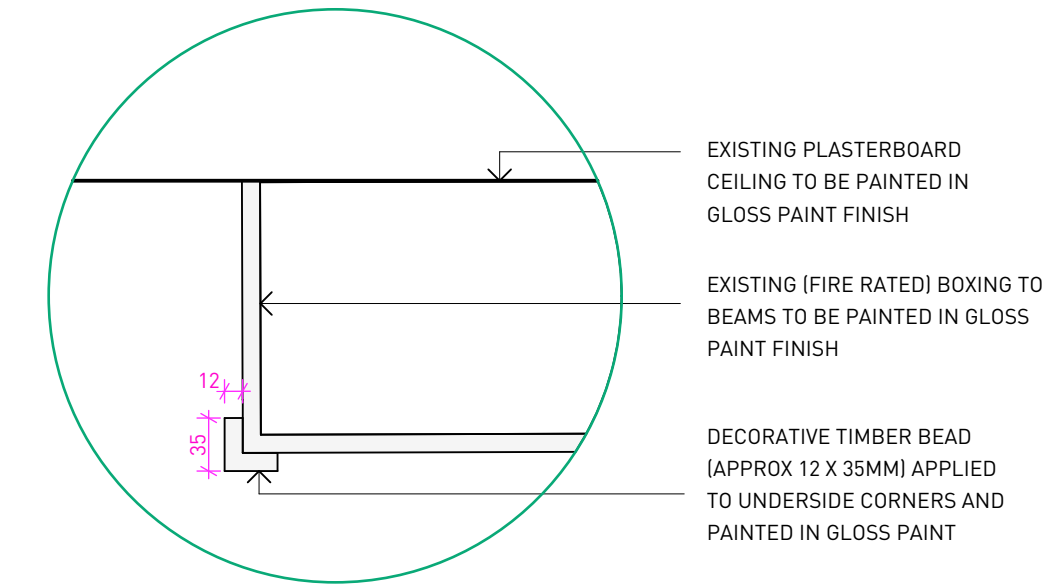

CF-09 (EXISTING FOH BEAMS) - TIMBER BEAD DETAIL

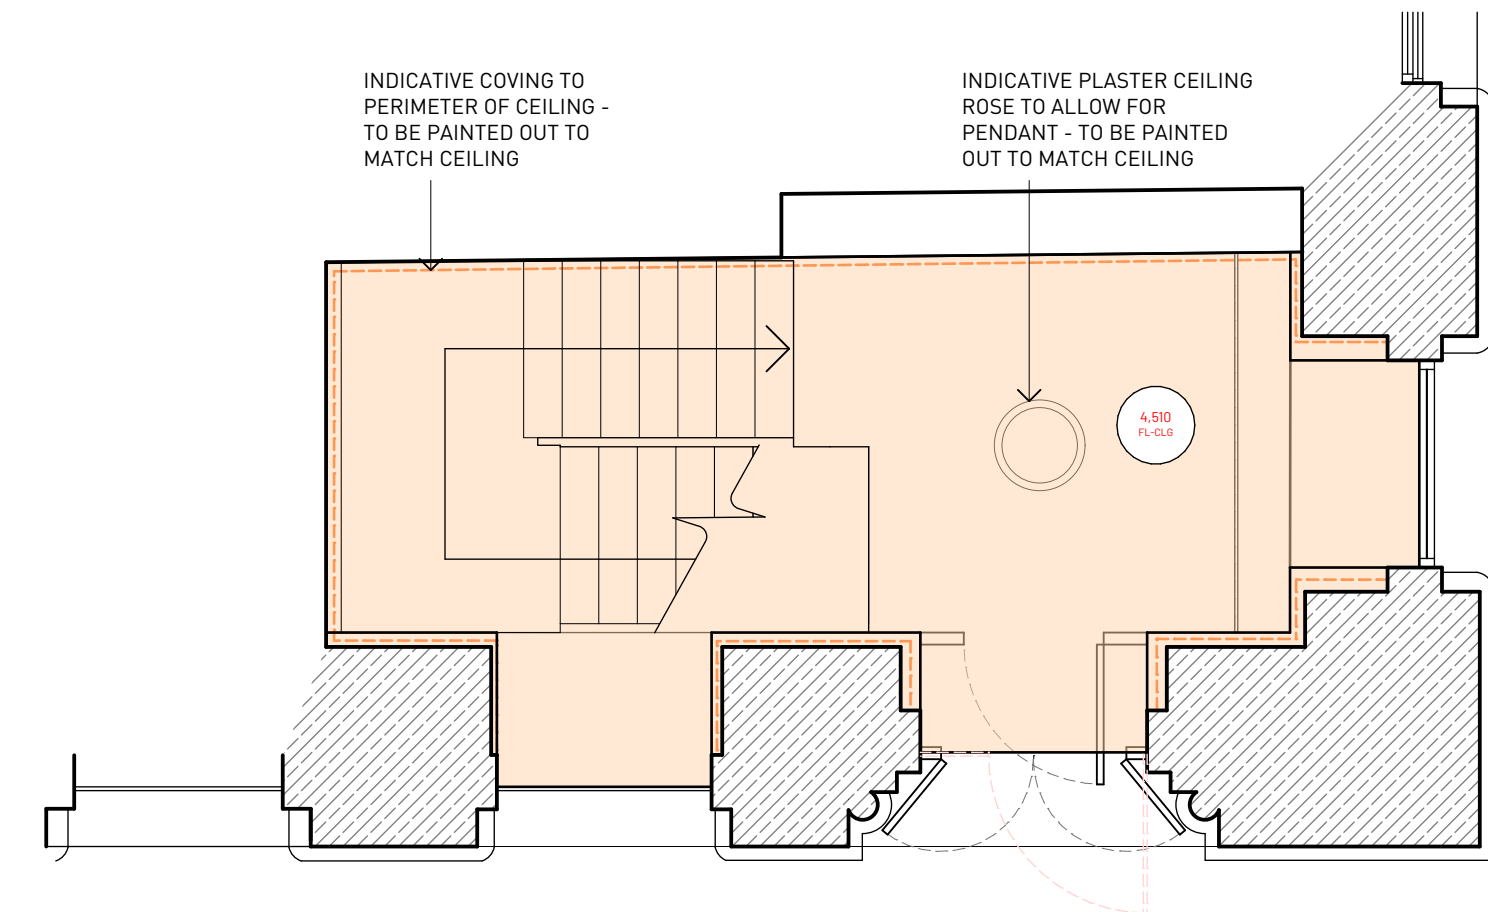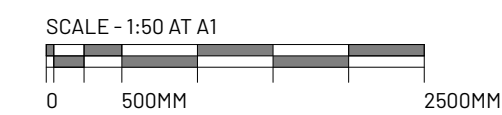

1. THE DRAWINGS SHOW DESIGN INTENT ONLY AND SHOULD NOT BE RELIED ON FOR CONSTRUCTION.
2. ALL DIMENSIONS TO BE CHECKED ON-SITE PRIOR TO CONSTRUCTION OR PRODUCTION. CONSTRUCTION DETAILS
TO BE CONFIRMED BY CONTRACTOR/ MANUFACTURER BY SUBMITTING SHOP DRAWINGS FOR DESIGNER'S APPROVAL.
3. ALL DIMENSIONS ARE IN MM UNLESS OTHERWISE NOTED.
4. DESIGN/DRAWING IS NOT TO BE SCALED FOR PRODUCTION AND CONSTRUCTION PURPOSES.
5. ALL DISCREPANCIES AND OMISSIONS ON-SITE MUST BE REPORTED FOR COMMENTS OR APPROVAL
BY THE DESIGNER AND/OR CLIENT PRIOR TO COMMENCING WORK.
6. ALL ELECTRICAL LIGHTING, HVAC AND PLUMBING ISSUES TO BE REFERRED TO ENGINEER'S DRAWINGS
AND APPROVED BY THE DESIGNER.
7. ALL PROPOSALS ARE SUBJECT TO APPROVAL BY STATUTORY AUTHORITIES AND ANY NECESSARY
ALTERATIONS SHOULD BE MADE IF REQUIRED TO COMPLY WITH STATUTORY REQUIREMENTS.
8. ALL DESIGN CONCEPTS AND DRAWINGS ARE THE PROPERTY OF OTHER SIDE STUDIO LTD AND ARE COVERED BY COPYRIGHT.
NO REPRODUCTIONS, ADAPTATIONS AND/OR COPIES MAY BE MADE WITHOUT WRITTEN PERMISSION OF OTHER SIDE STUDIO LTD.

PLANNING: PROPOSED
GROUND AND BASEMENT
CEILING FINISHES

PROJECT NO.
23-161

DRAWING NO.
GA-03

SCALE
1:50

REV.
A

SHEET SIZE
A1

OTHER SIDE
GRAFTON HOUSE
67 LOUGHBOROUGH ROAD,
WEST BRIDGFORD, NOTTINGHAM, NG2 7LA
STUDIO @ OTHERSIDE.CO.UK

BLACKLOCK
FREETRADE EXCHANGE, 37 PETER ST, WCR M2 5GB

PLANNING			
REV.	DATE	COMMENT	
/	12/07/23	FIRST ISSUE	
A	14/12/23	UPDATED TO SUIT COMMENTS	