
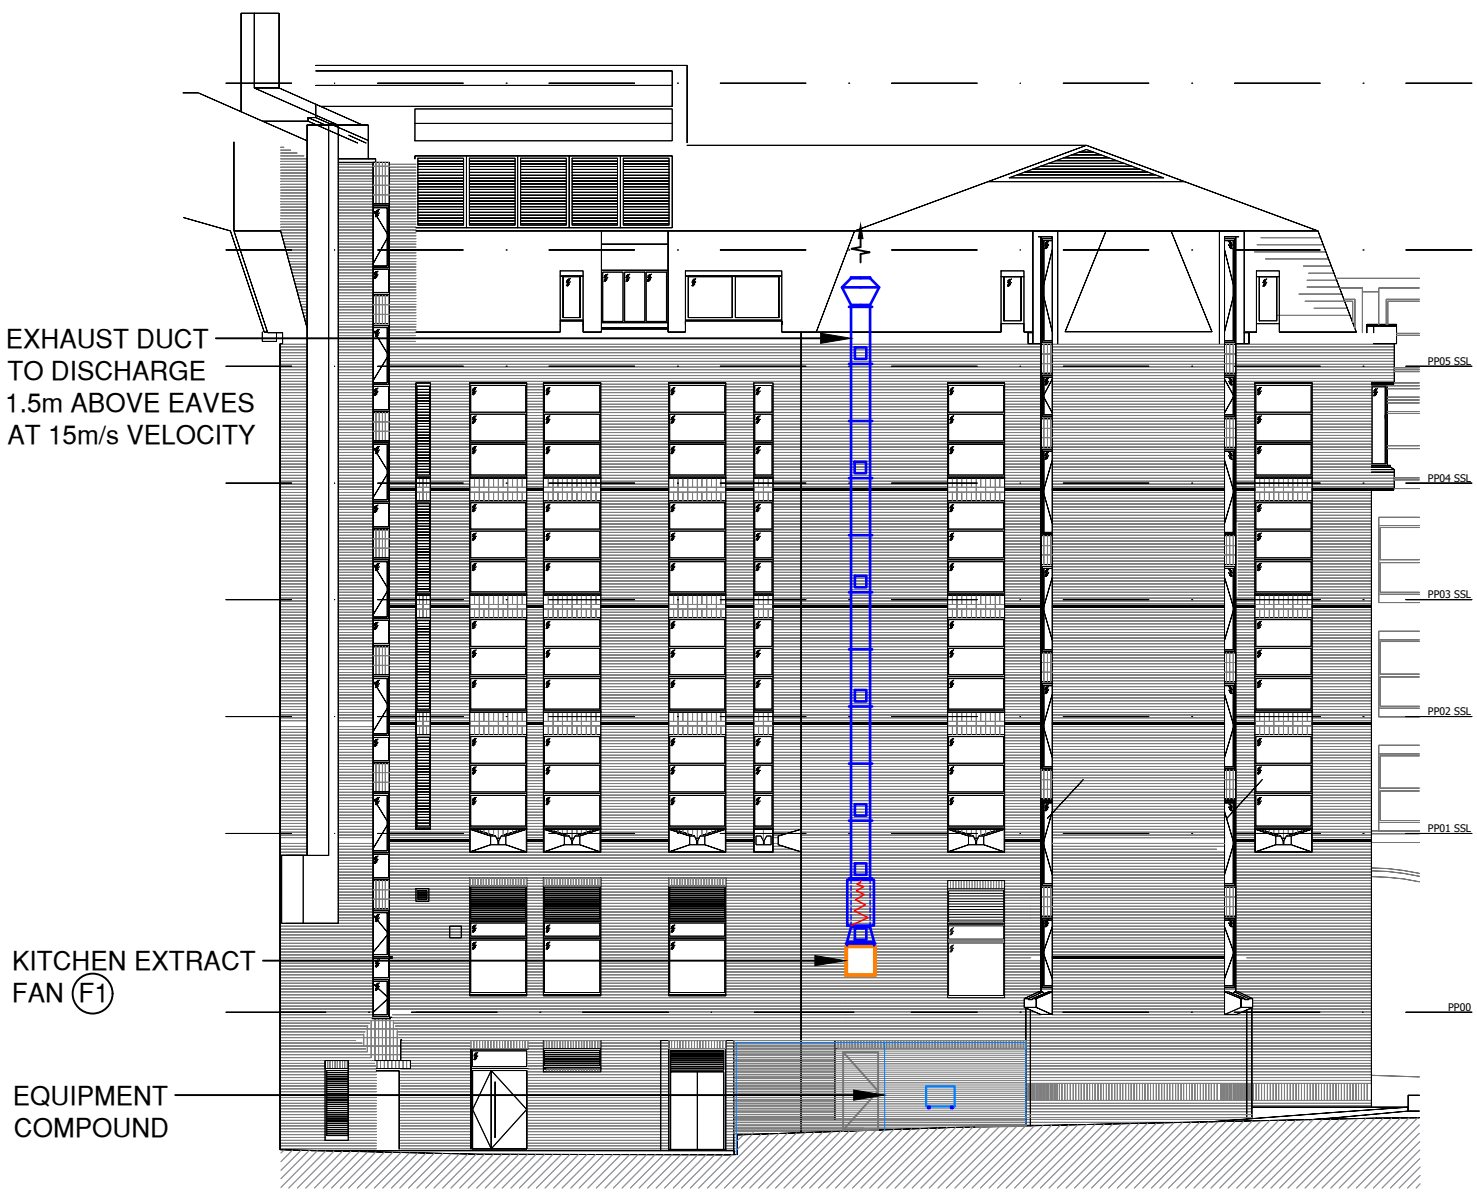


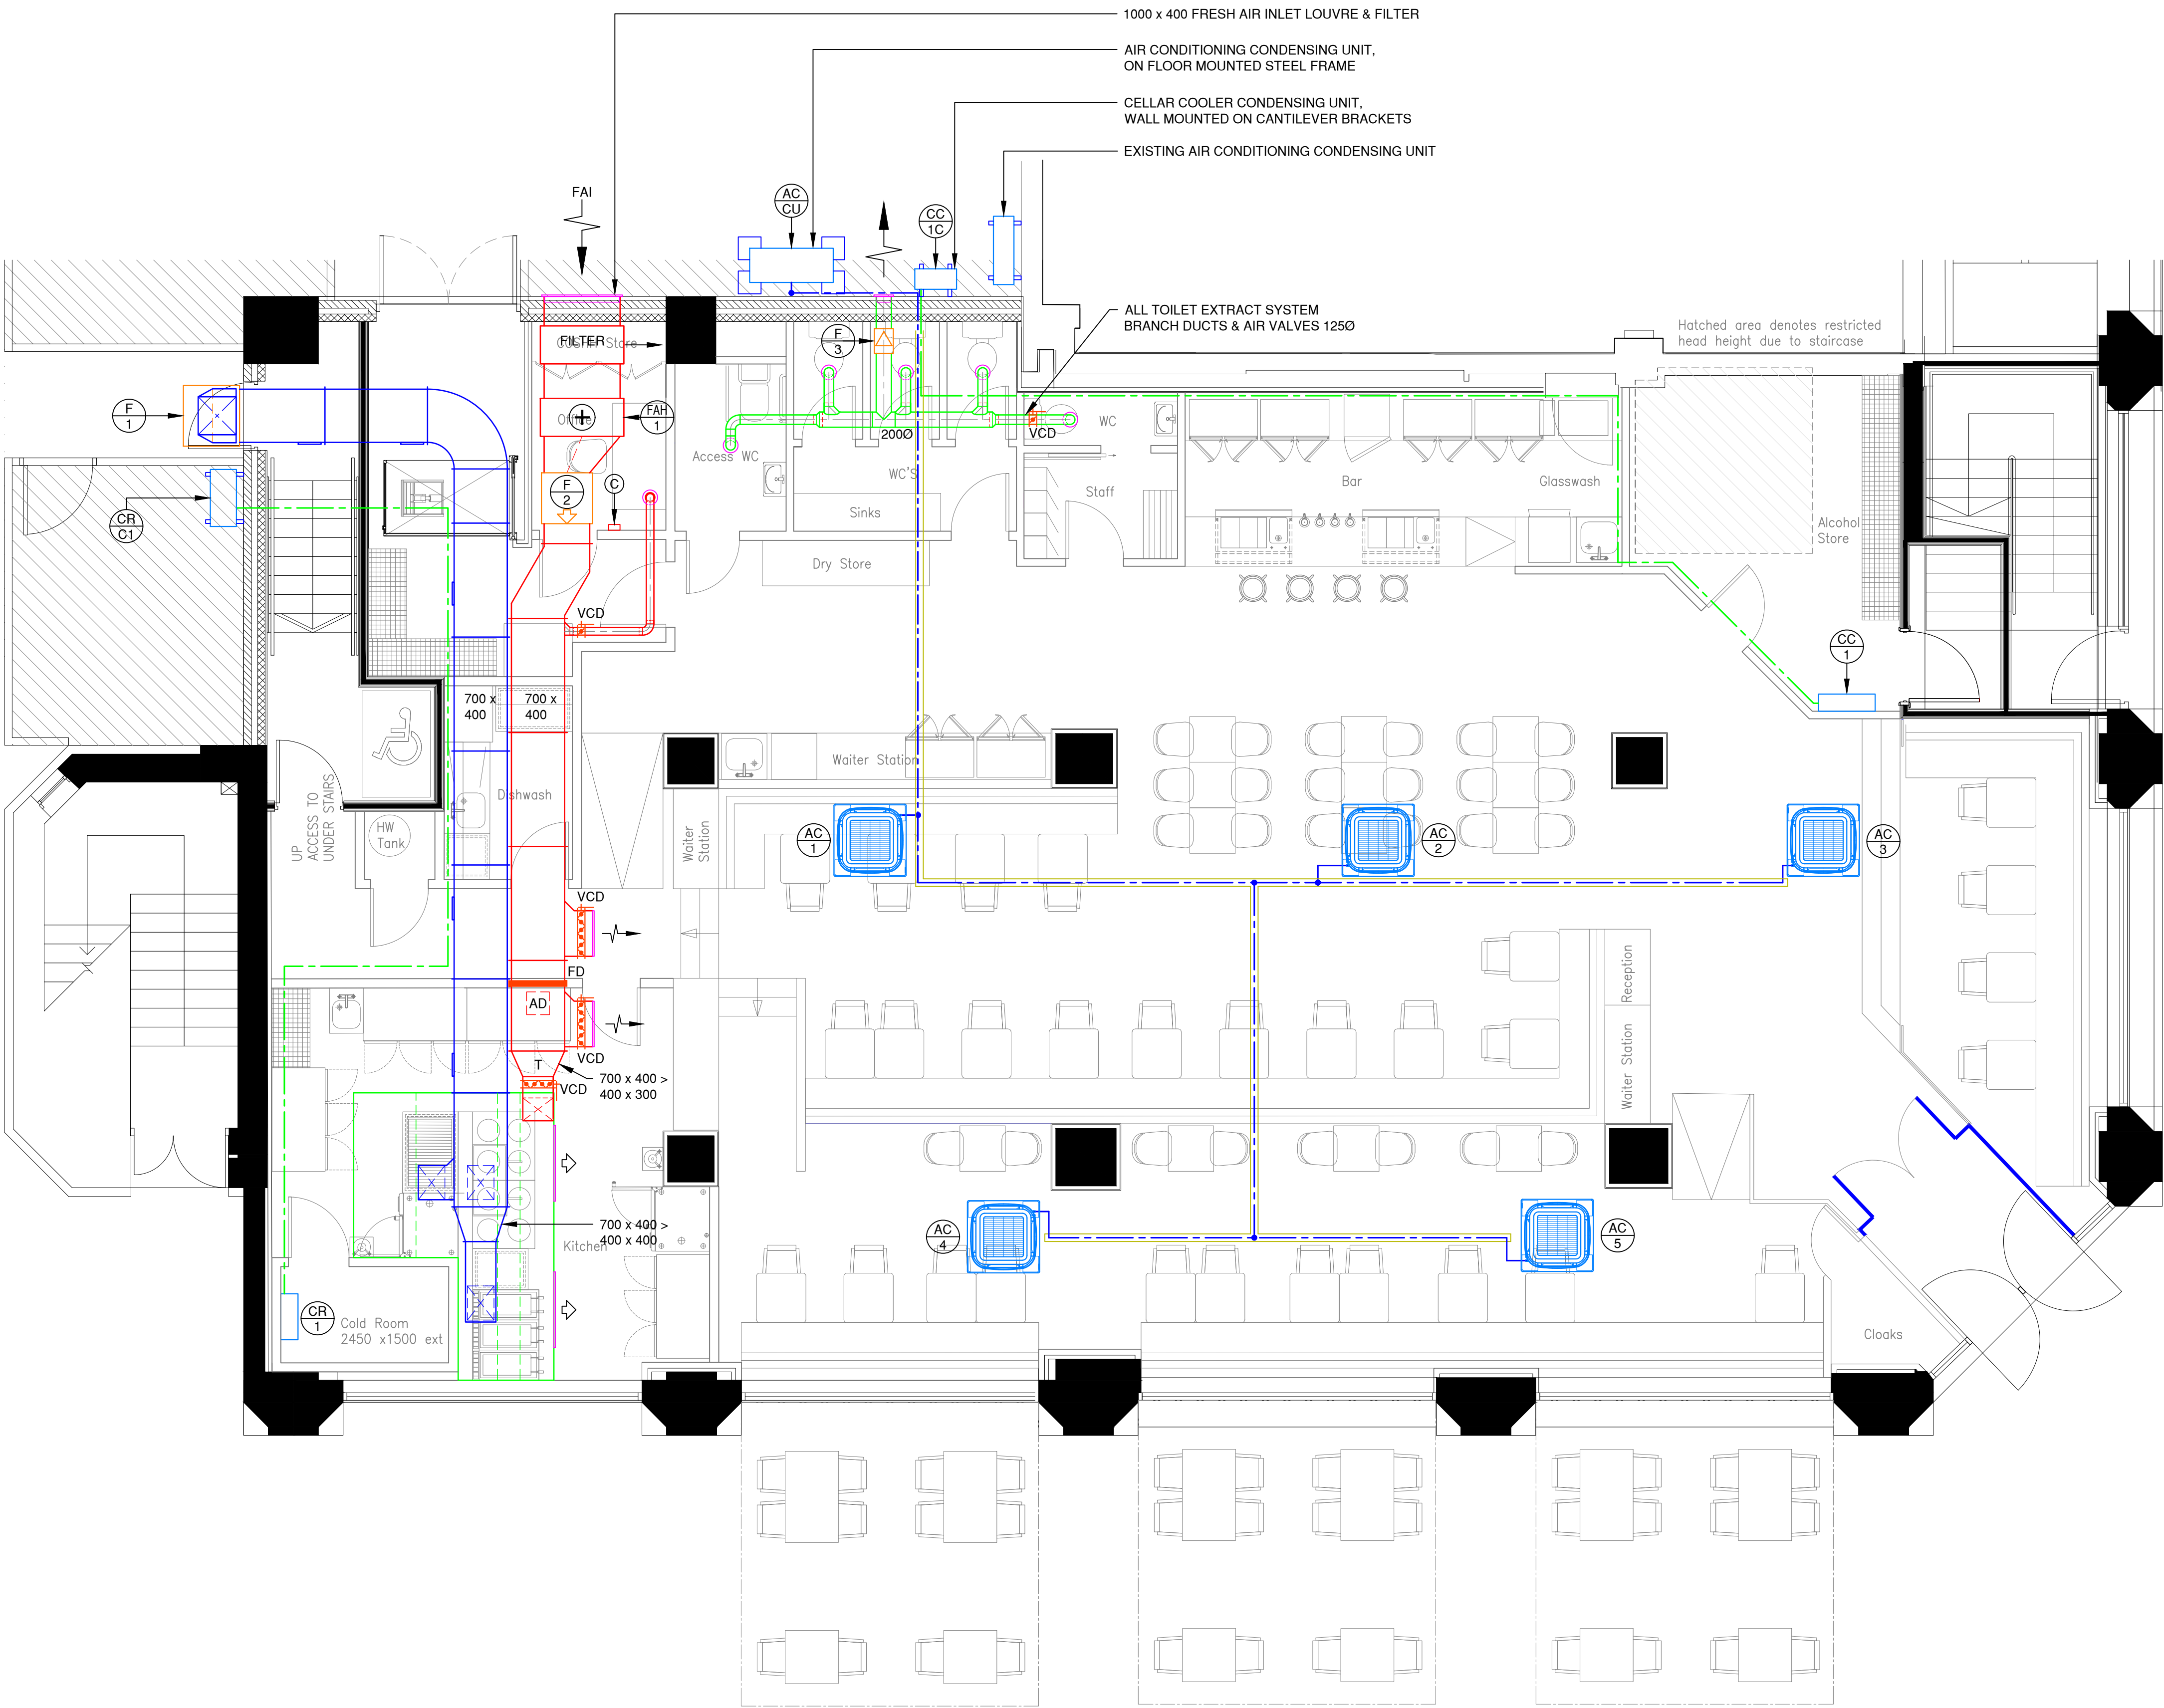

PROPOSED ELEVATION
SCALE - 1:200

SCHEDULE OF EQUIPMENT				
REF	DESCRIPTION	MANUFACTURER	MODEL	ELECTRIC SUPPLY
ACCU	CONDENSING UNIT	MIDEA	MVi-335WV2RN1A	400V/3PH/50Hz 32A
AC1	CASSETTE UNIT	MIDEA	M12-71Q4DN1	240V/1PH/50Hz 5A
AC2	CASSETTE UNIT	MIDEA	M12-71Q4DN1	240V/1PH/50Hz 5A
AC3	CASSETTE UNIT	MIDEA	M12-71Q4DN1	240V/1PH/50Hz 5A
AC4	CASSETTE UNIT	MIDEA	M12-71Q4DN1	240V/1PH/50Hz 5A
AC5	CASSETTE UNIT	MIDEA	M12-71Q4DN1	240V/1PH/50Hz 5A
C	AIR CONDITIONING CONTROLLER	MIDEA		
F1	KITCHEN EXTRACT FAN	FLAKT WOODS	80-560-3	400V/3PH/50Hz 10A
F2	KITCHEN FRESH AIR FAN	FLAKT WOODS	67-500-1-4	240V/1PH/50Hz 20A
F3	TOILET EXTRACT FAN	SALDA	VKAP250	240V/1PH/50Hz 5A
CC1	CELLAR COOLER EVAPORATOR	J E HALL	JCC2 40E	240V/1PH/50Hz 20A
CC1C	CELLAR COOLER CONDENSING UNIT	J E HALL	J5LC20C	(POWER FROM CC1)
FAH1	FRESH AIR HEATER	FLAKT WOODS	42kW	400V/3PH/50Hz
CR1	CHILLER EVAPORATOR	J E HALL		240V/1PH/50Hz 16A
CRC1	CHILLER CONDENSING UNIT	J E HALL		240V/1PH/50Hz 20A

E	12.4.22	AC3 RELOCATED, CRC1 RELOCATED AIR CONDITIONING CONTROLLER ADDED, DUCT DIMENSIONS ADDED	PAS
D	4.4.22	UPDATED LAYOUT, AS DRAWING JR 100 L	PAS
C	2.4.22	FRESH AIR INLET LOUVRE, FILTER & HEATER DIMENSION ADJUSTMENT. KITCHEN EXTRACT (INTERNAL) ADJUSTED.	PAS
B	30.3.22	VARIOUS DUCTWORK ADJUSTMENTS, CONDENSING UNITS RELOCATED	PAS
A	25.3.22	AIR CONDITIONING REVISED TO CASSETTE UNITS, EQUIPMENT SCHEDULE ADDED	PAS
Rev	Date	Description	By

SWAN Projects

tel: 0161 300 3465 fax: 0161 959 2093 E mail: info@swan-projects.com

Client MARAY LTD

Project BRUNTWOOD UNION, MANCHESTER

Title AIR CONDITIONING & VENTILATION SERVICES

Scale	1:50	Drawing Number	Rev
Date	17.2.2022	C650/1	E
Drawn	PAS		
Checked			

SCALE 0 0.5 1.0 1.5 2.0 2.5 3.0 3.5 4.0 4.5 5.0
1:50