



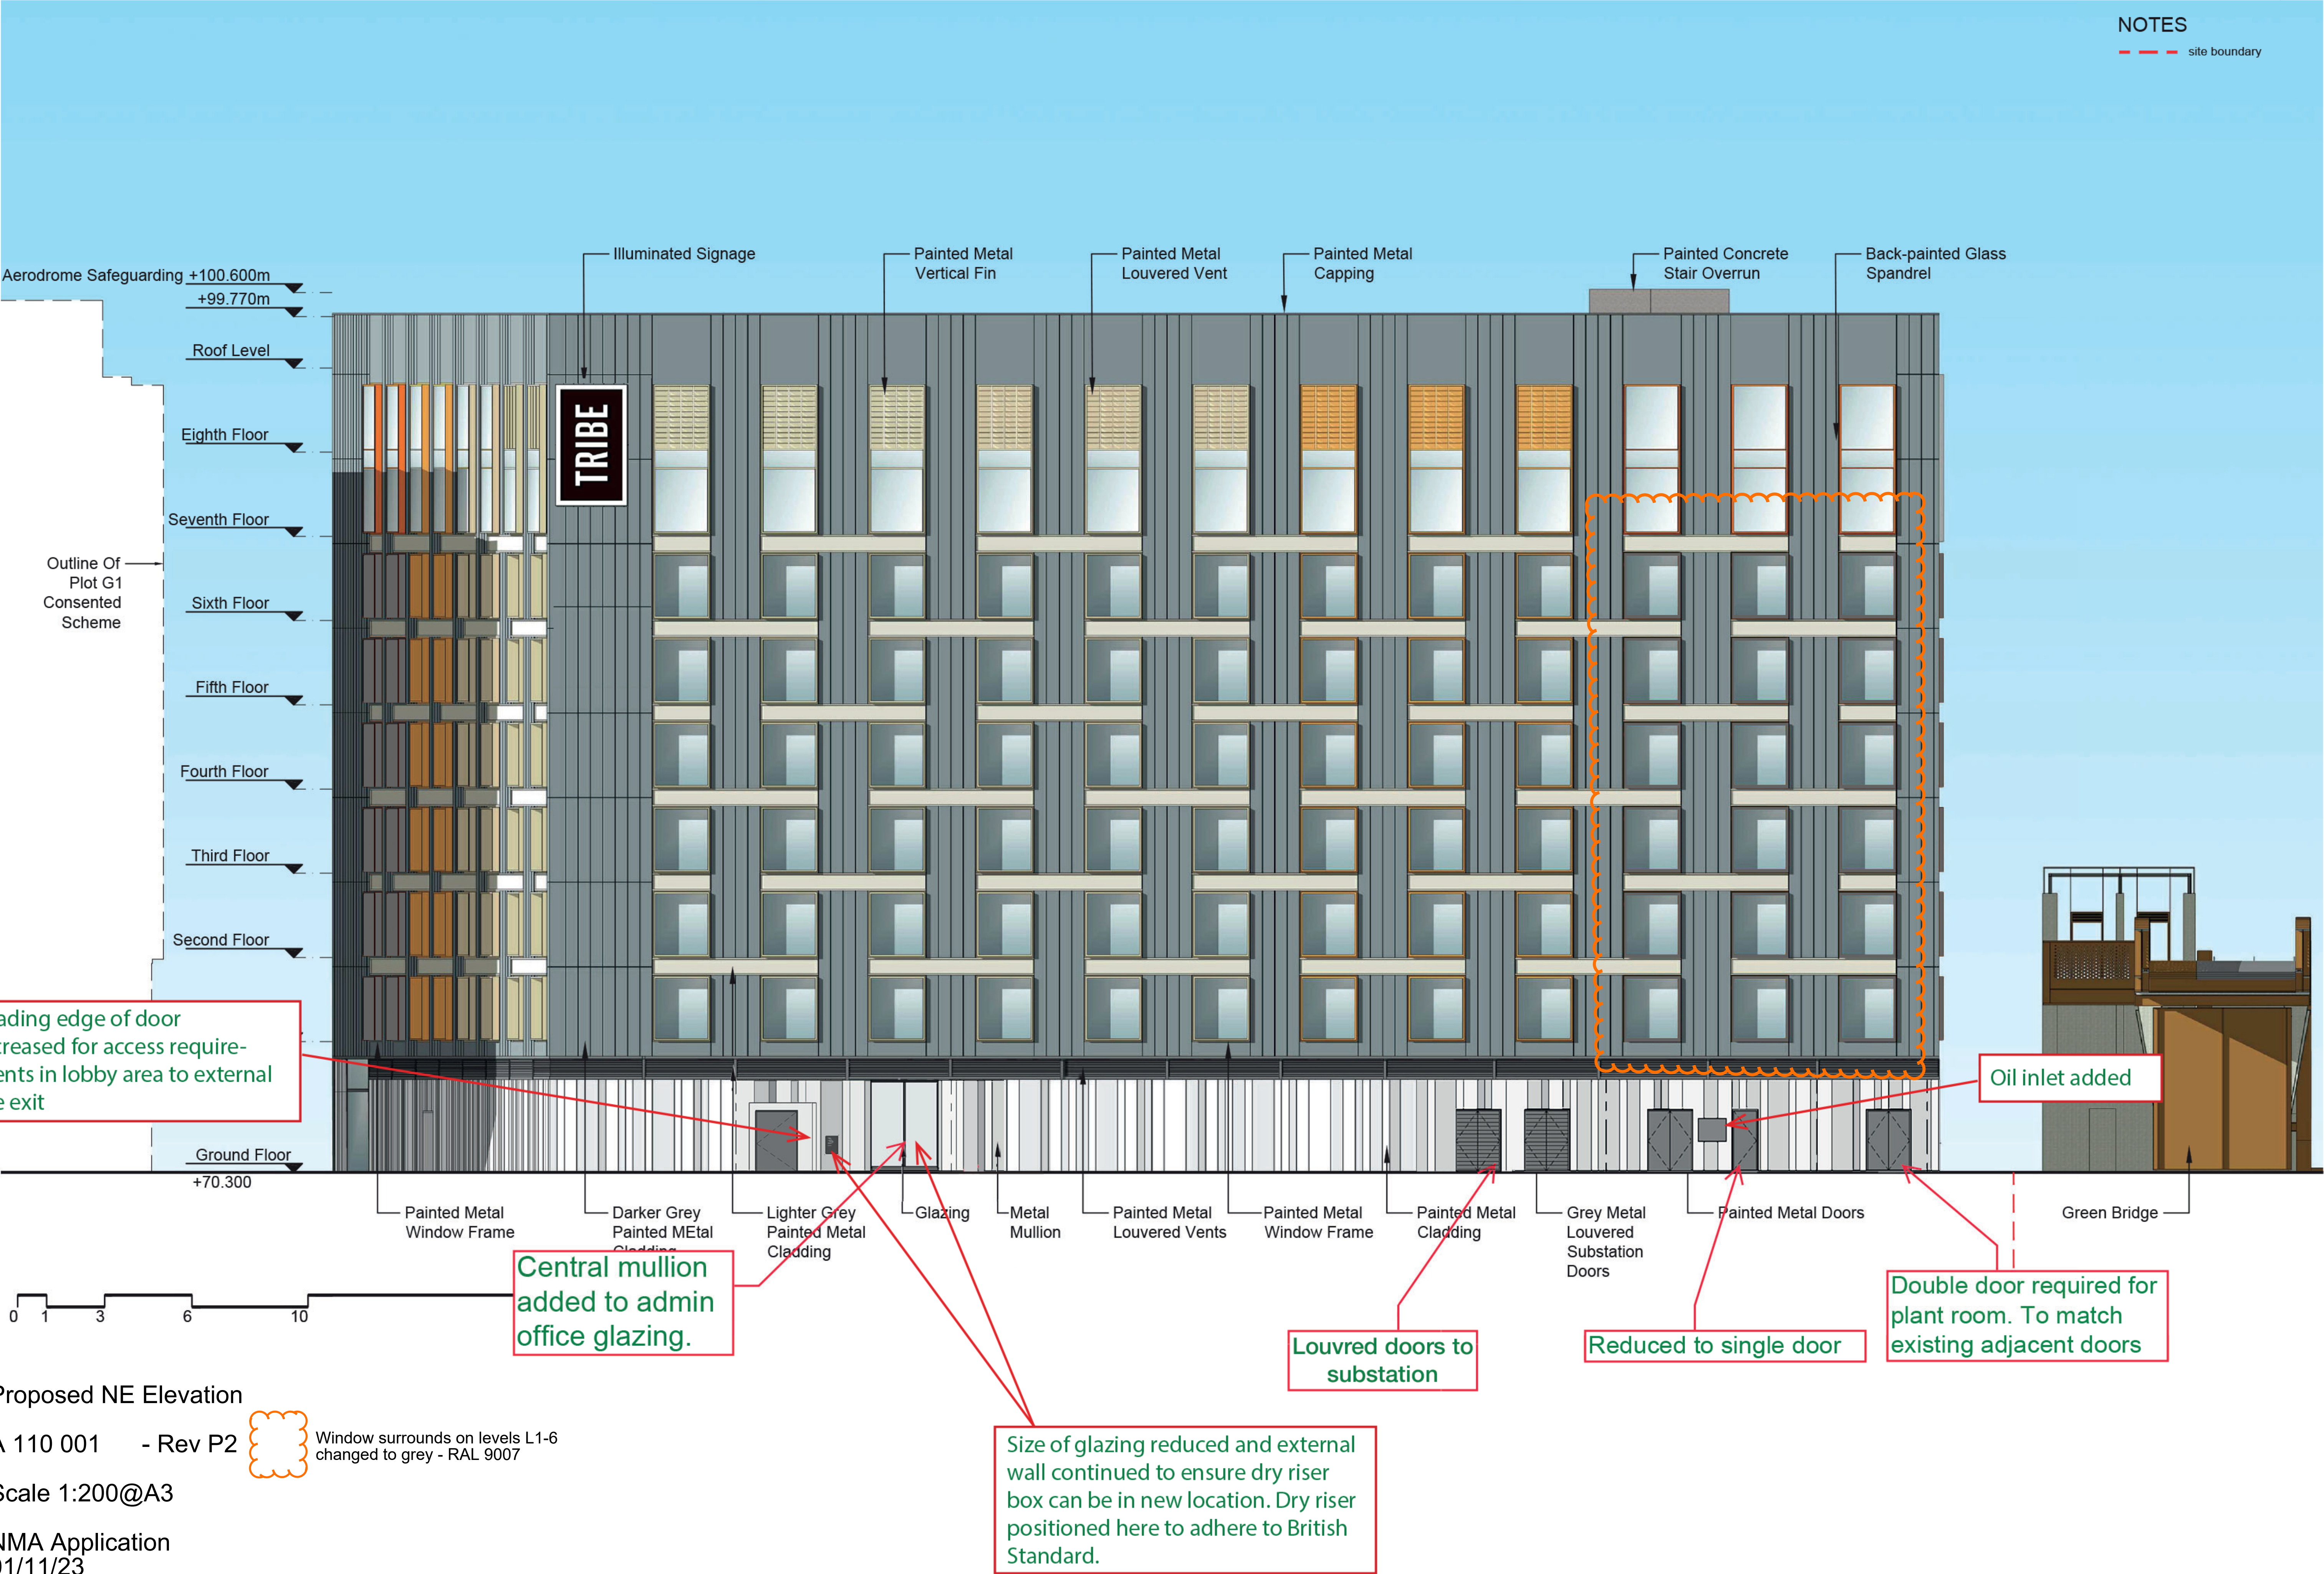

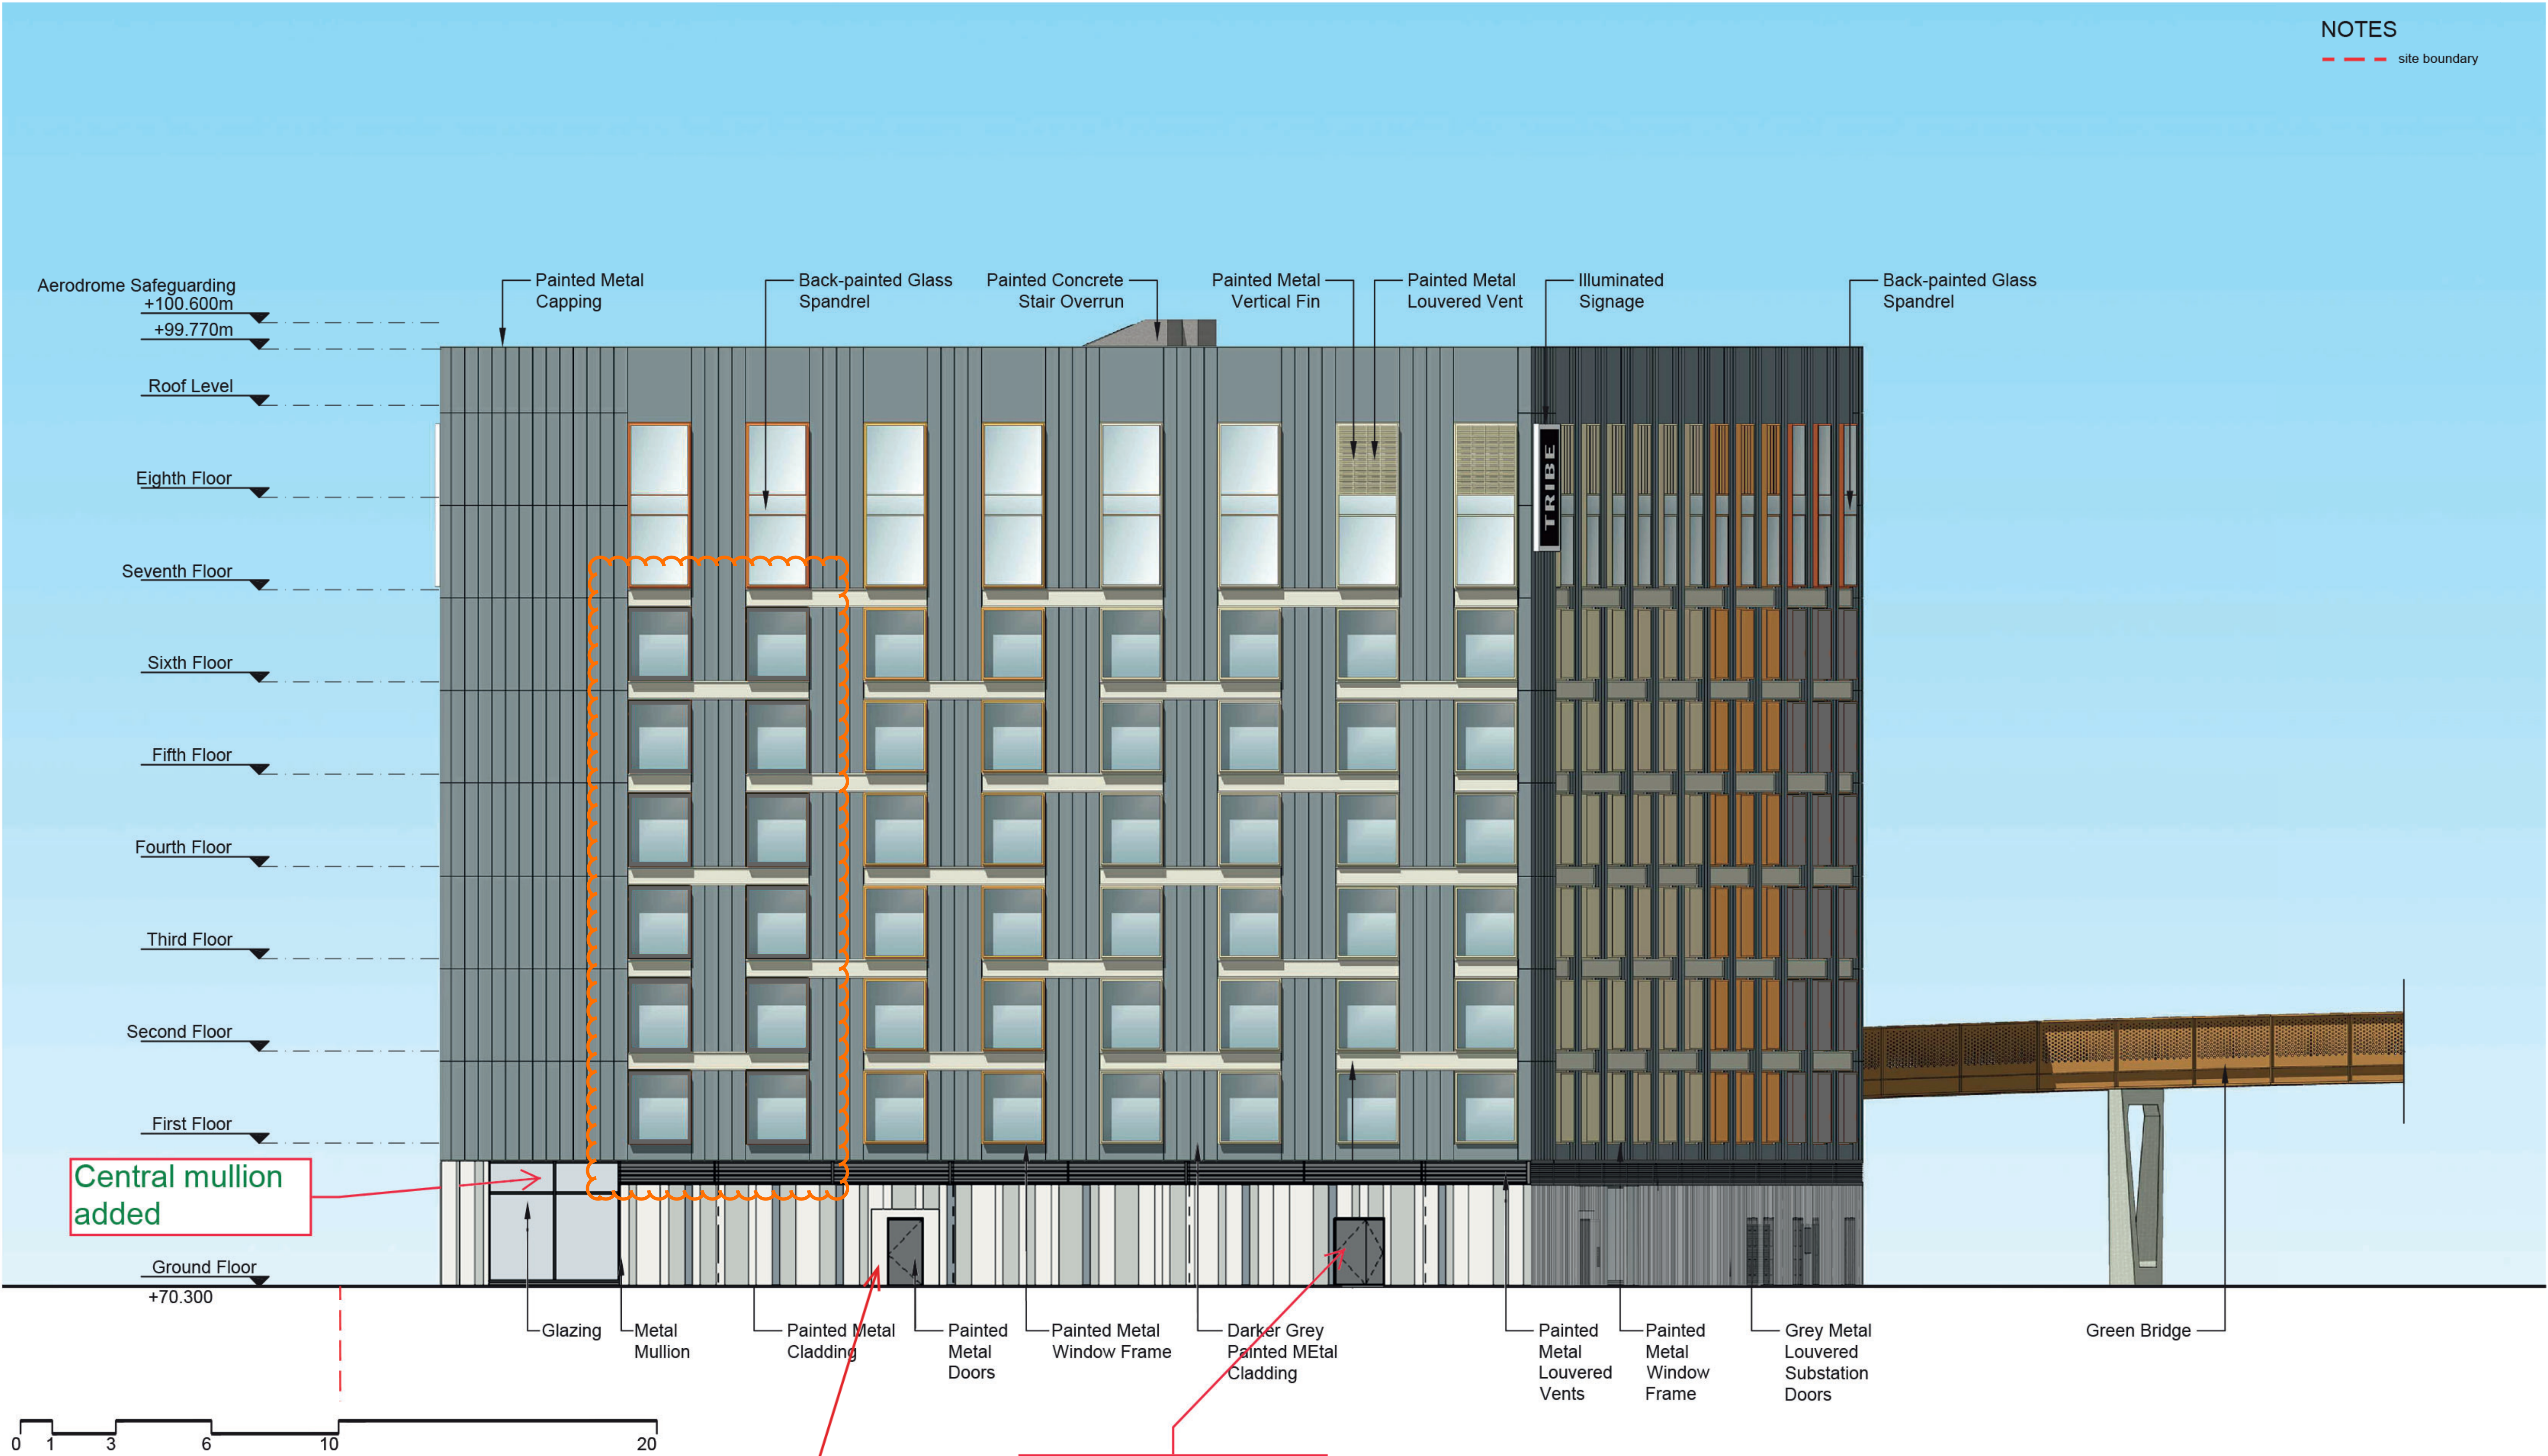

Proposed SE Elevation

A 110 002 - REV P2


Scale 1:200 @A3

NMA Application
01/11/23

Window surrounds on levels L1-6 changed to grey - RAL 9007


Opening around door increased for access improvements into kitchen / refuse area

Double door required for plant room. To match existing adjacent doors

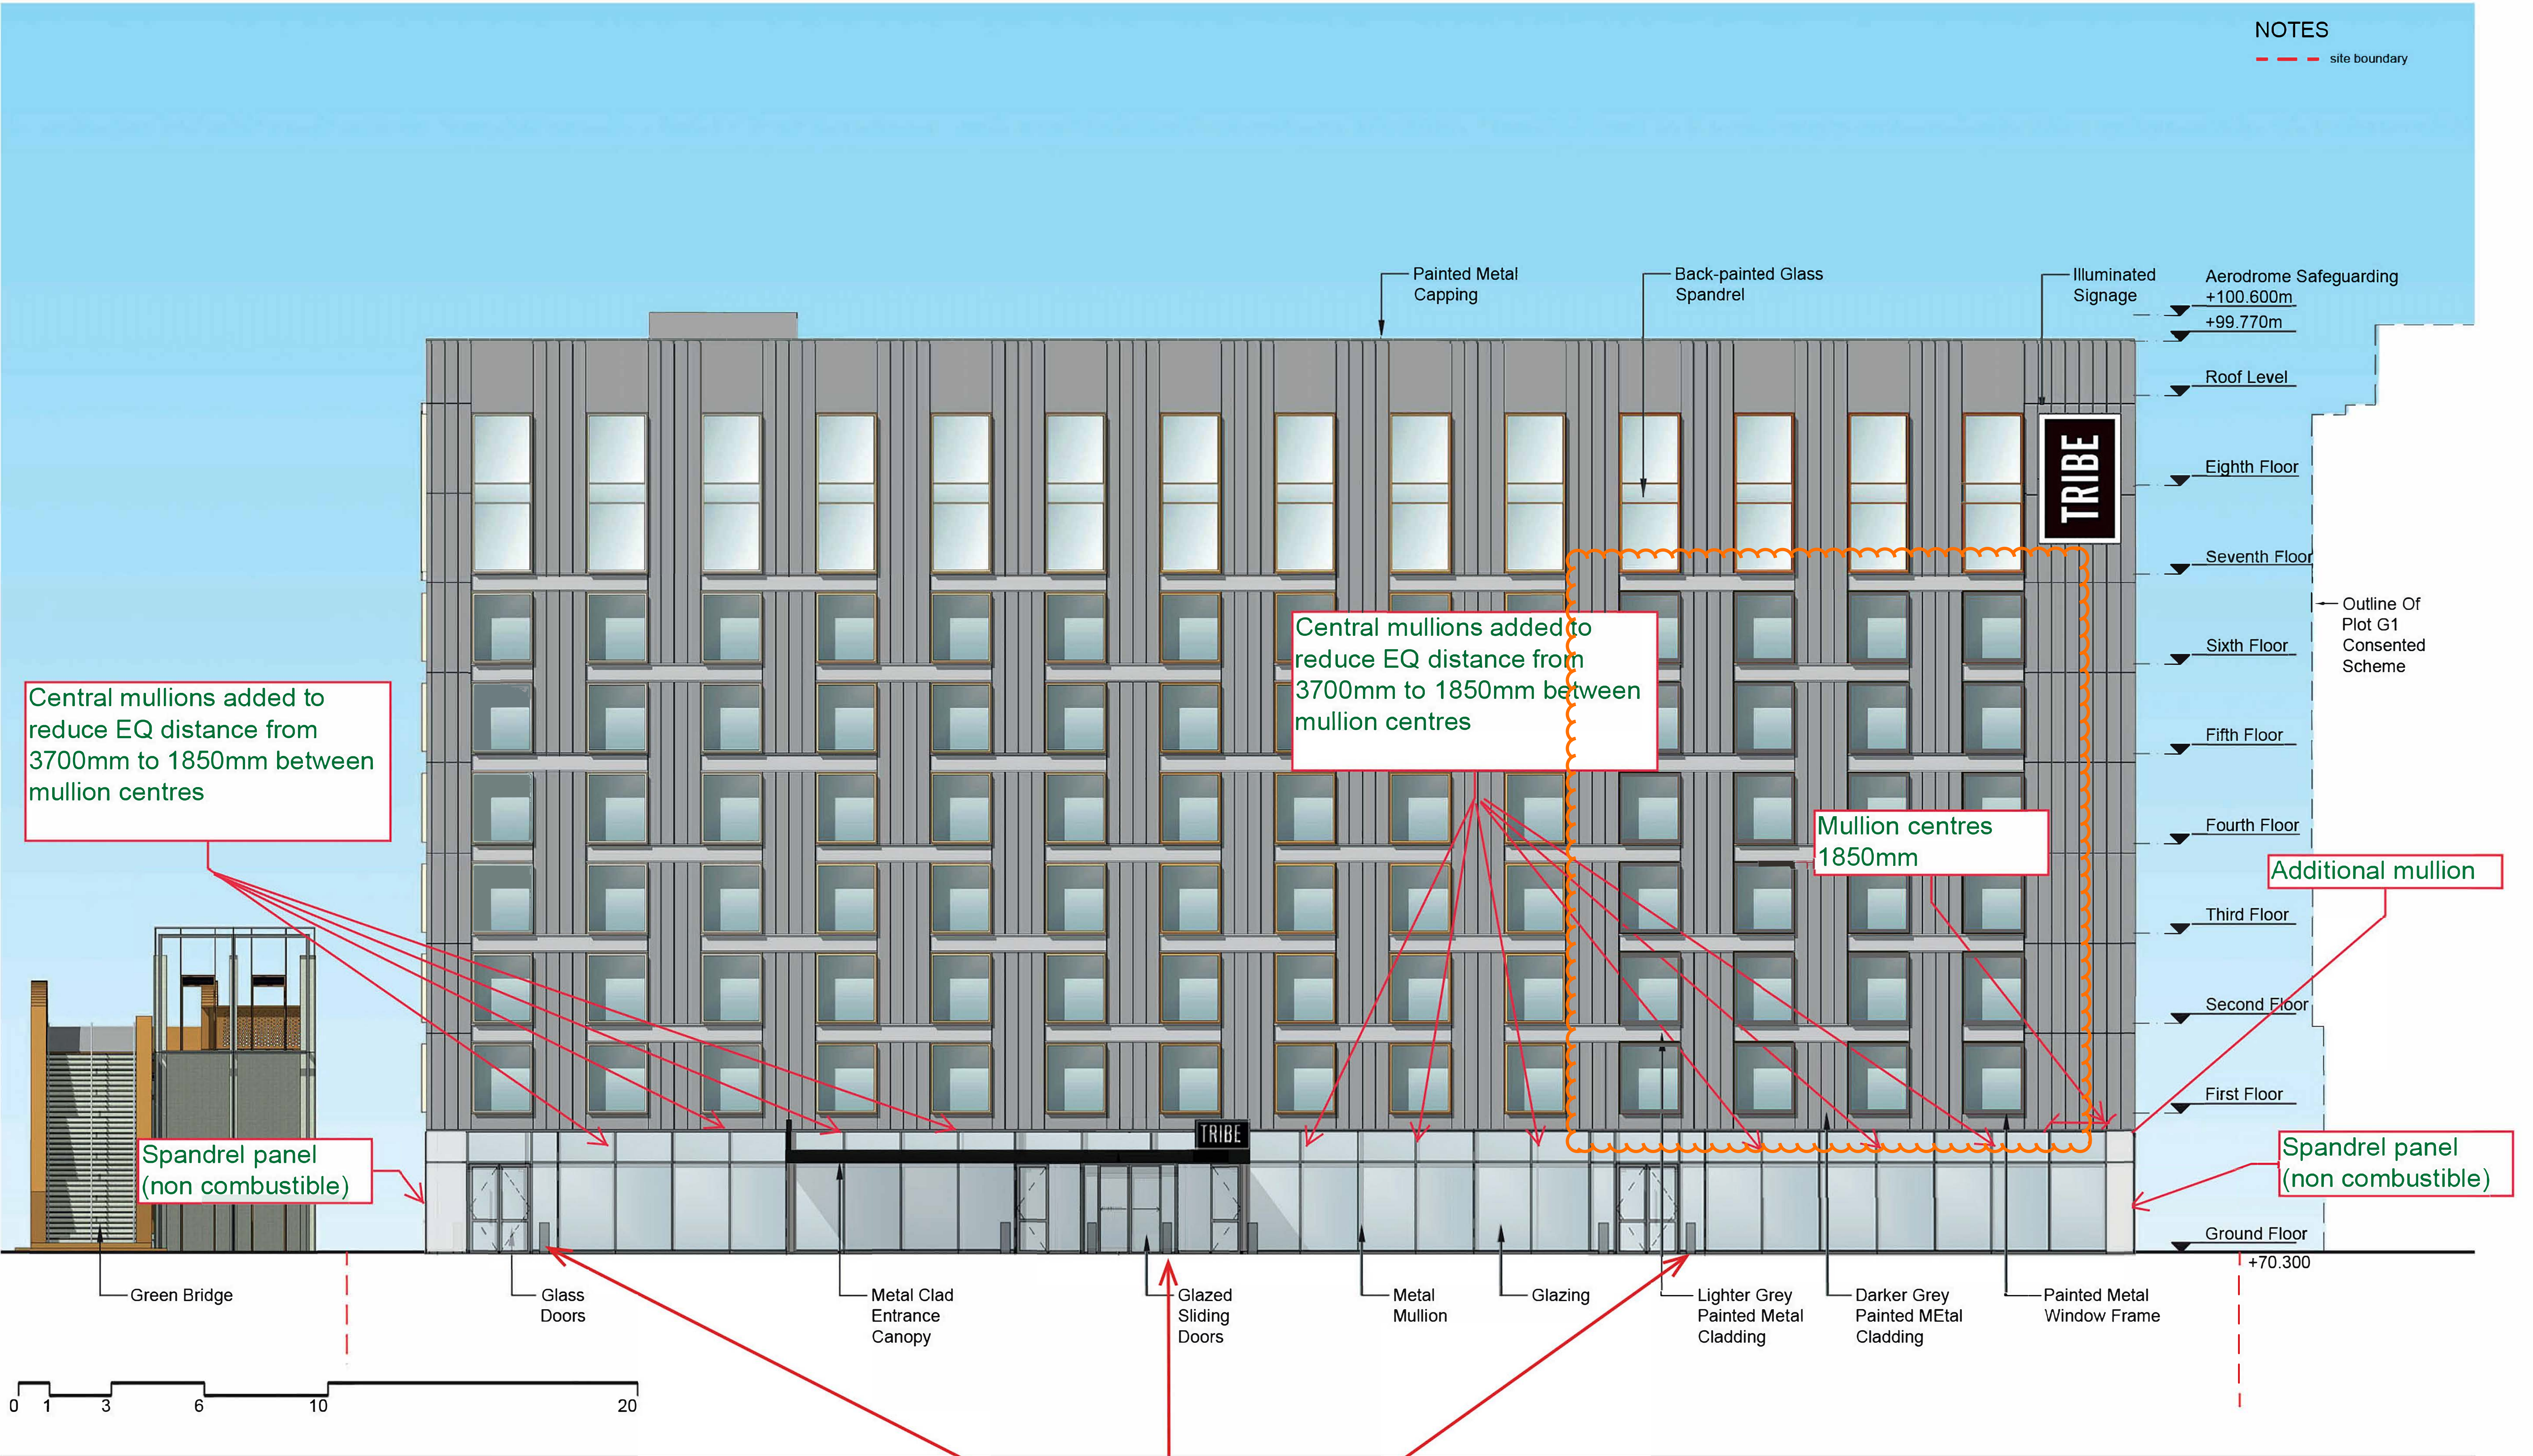

Proposed SW Elevation


A 110 003 - Rev P3

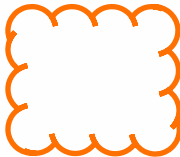

Window surrounds on levels L1-6 changed to grey - RAL 9007

Scale 1:200 @A3

NMA Application
01/11/23

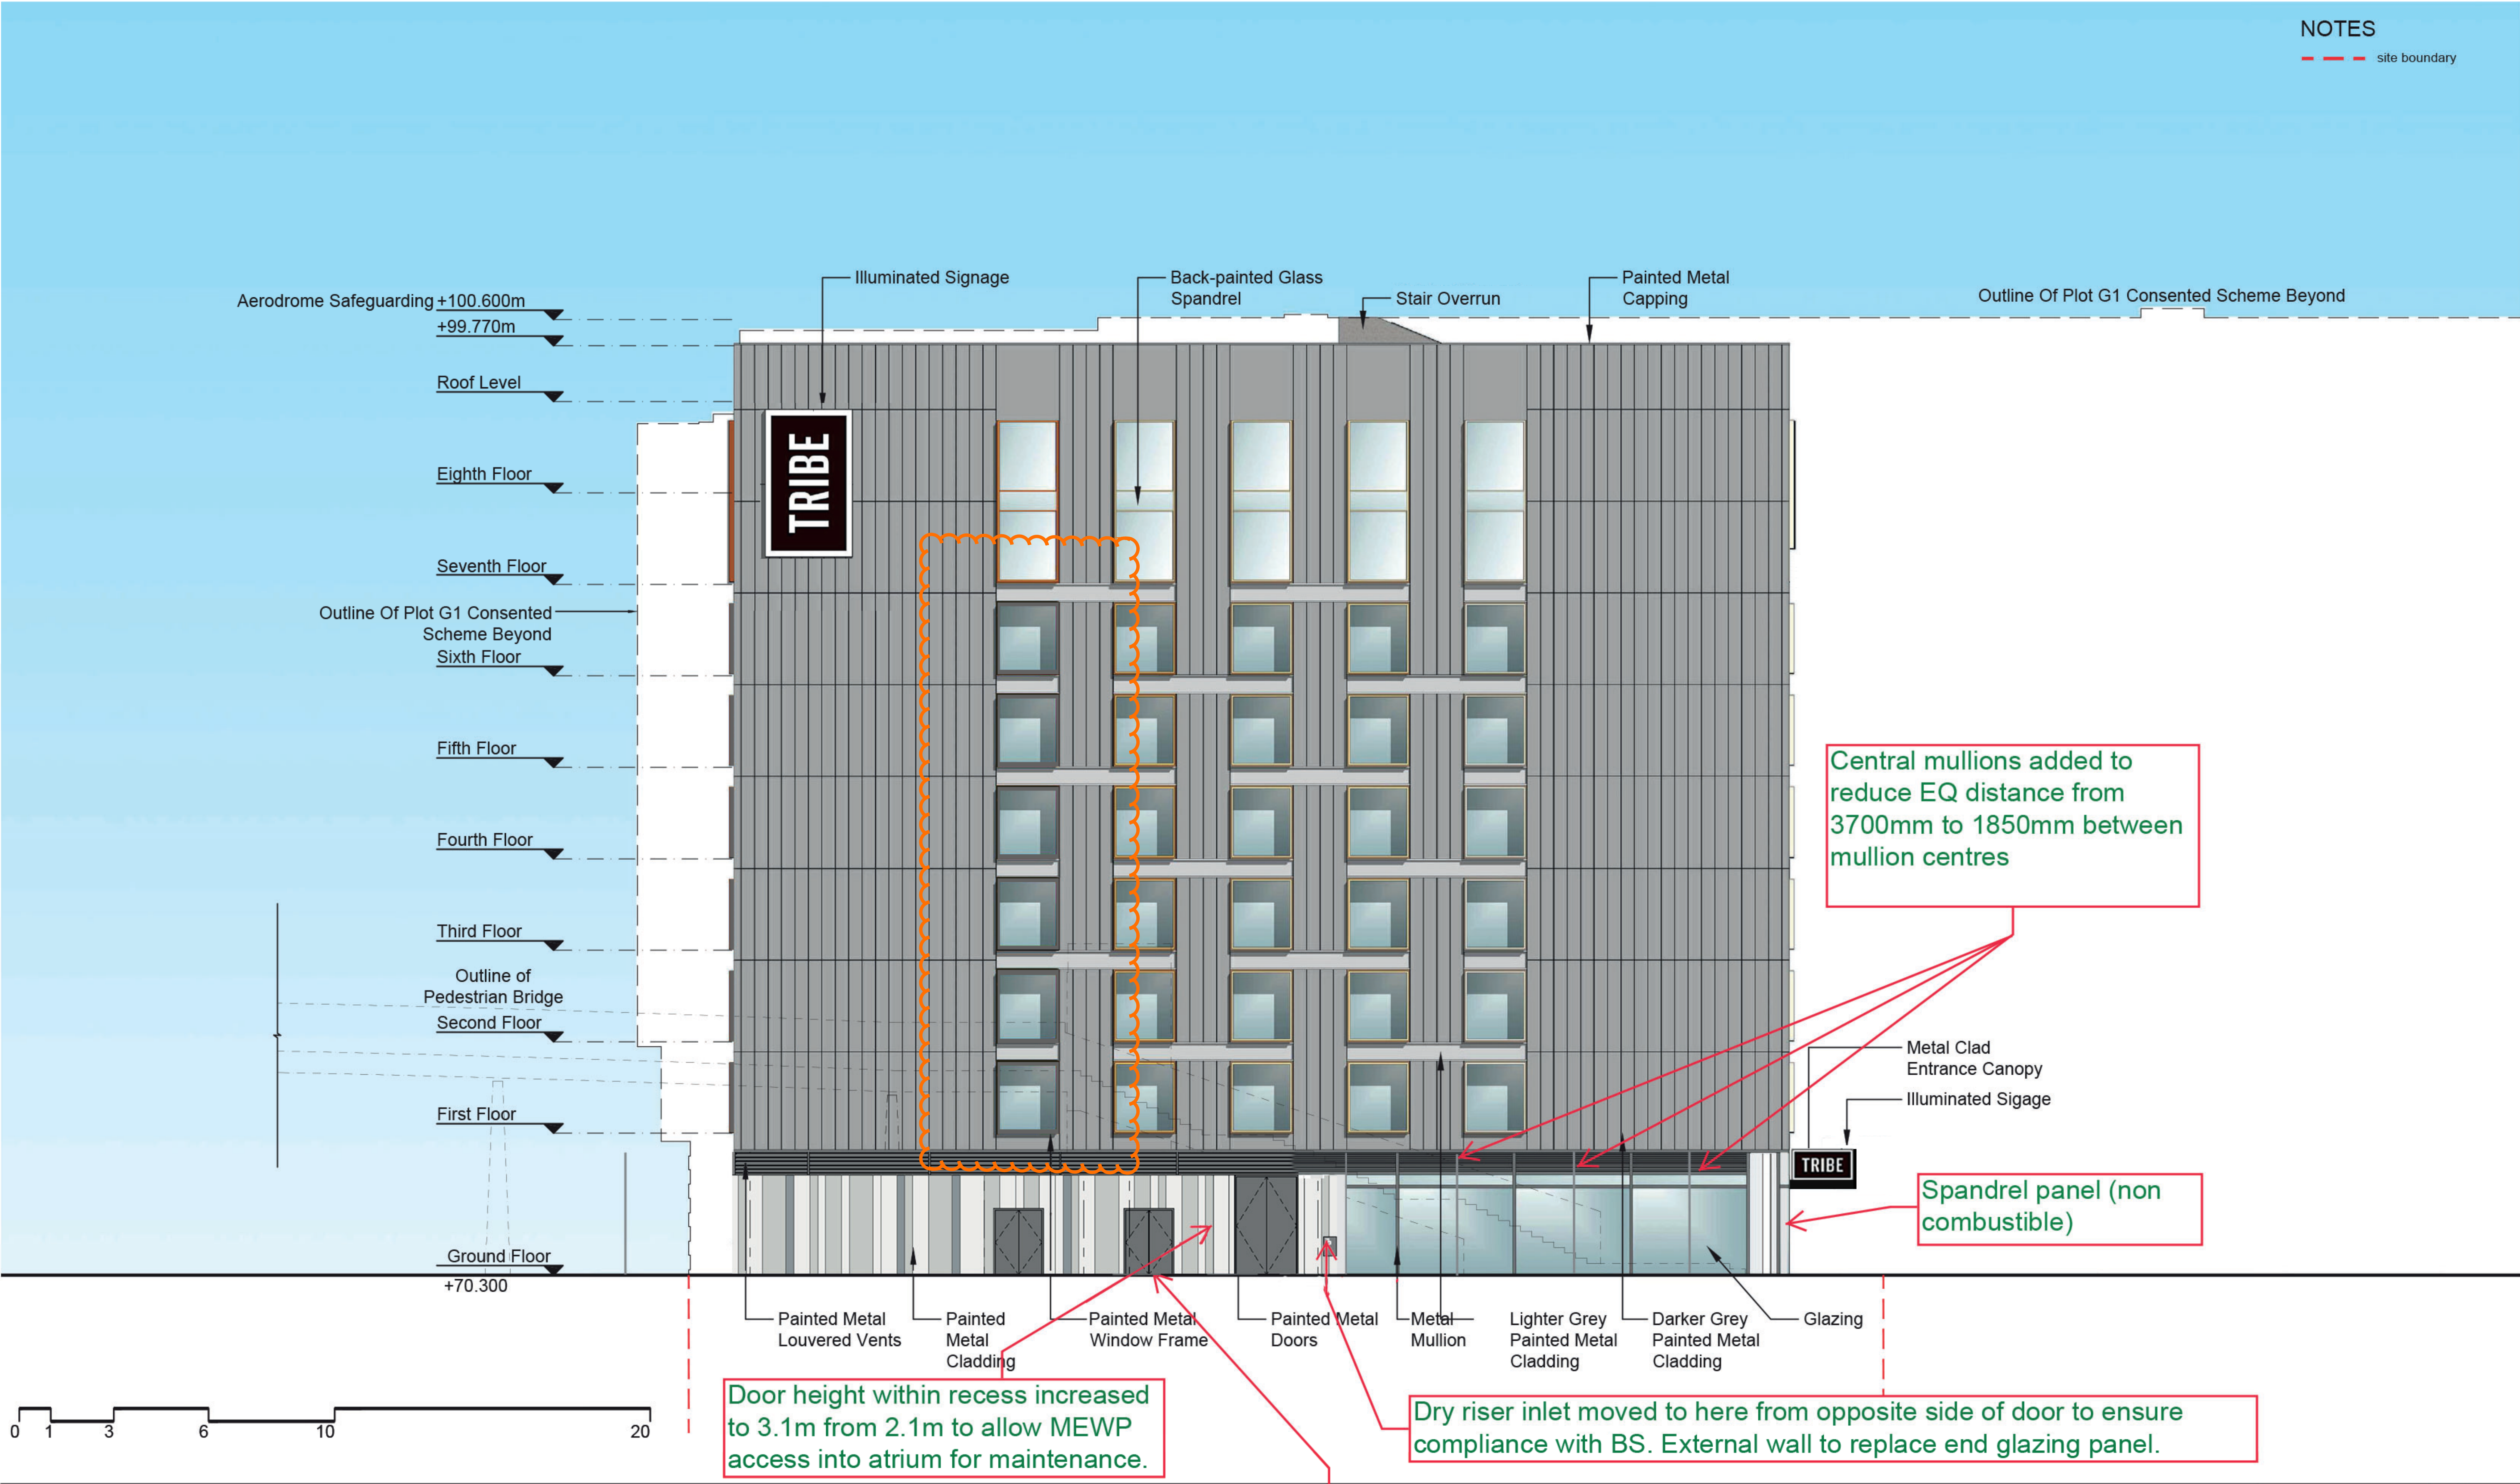


Proposed NW Elevation

A 110 004 - REV P2

Scale 1:200@A3

NMA Application
01/11/23

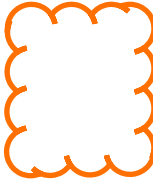

Window surrounds on levels L1-6
changed to grey - RAL 9007