
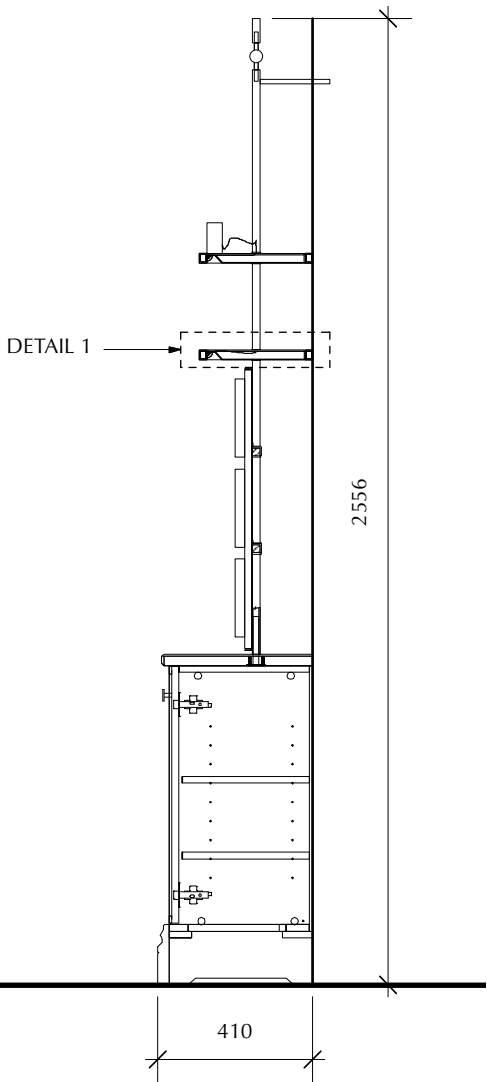
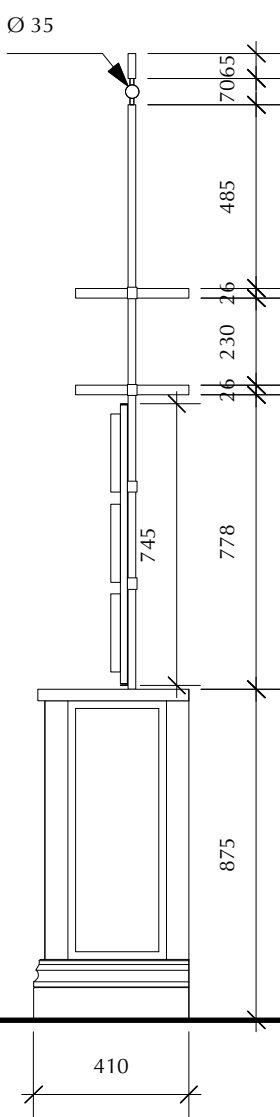
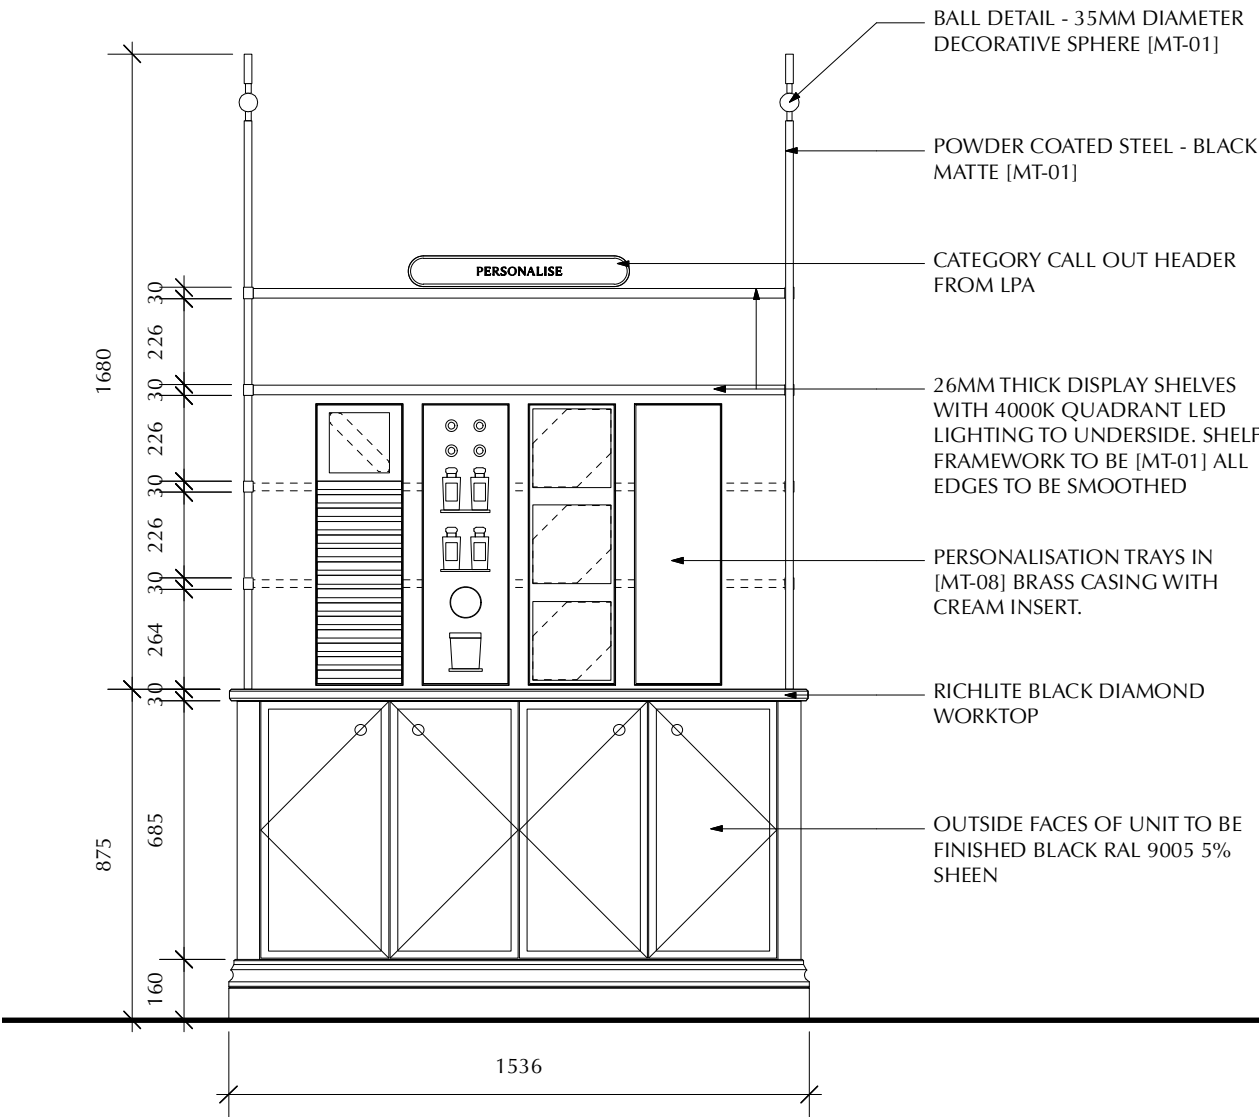


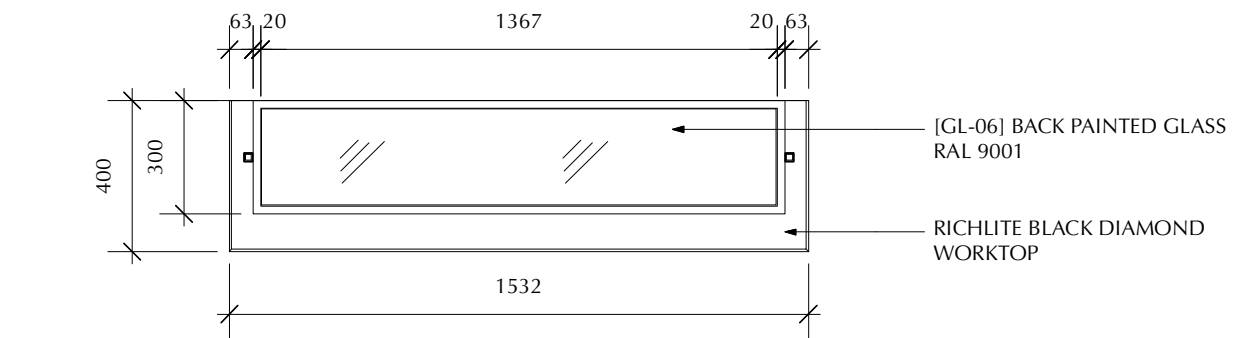

31 Personalisation Wall Display
Scale: 1:20

BRAND NAME JO MALONE LONDON	
PROJECT NAME JML_FSS - MANCHESTER	
DRAWING TITLE PERSONALISATION WALL DISPLAY	
DRAWING NUMBER ID1068595705	31
DATE 19/12/23	REVISION NO.
DRAWN BY ADE SHOKUNBI	SCALE 1:20@A3
REVISION NOTES	
REVISION NO. A DATE: 14/01/24 REQUESTED BY: BRAND DESCRIPTION: [1] THE 2No. FREESTANDING TALL CABINETS AND THE STORAGE CONSOLE WITH SINK IN THE MIDDLE ARE REPLACED WITH 2No. 1000MM LIBRARY BAYS AND A 1500MM LIBRARY BAY WITH SINK.	
REVISION NO. B DATE: 29/01/24 REQUESTED BY: BRAND DESCRIPTION: [1] FABRIC LIGHTBOX ADDED TO THE GROUND FLOOR STAIRCASE WALL [2] PIN MOUNTED LOGO ADDED TO WALL BEHIND THE GF SEATING AREA [3] FLUTING DETAIL ONLY REQUIRED ABOVE LIBRARY DISPLAY BAYS. [4] LED LIGHTING REQUIRED TO ALL PICTURE RAILS. [5] LAY IN GRID CEILING TO BE INSTALLED IN THE NEW FIRST FLOOR KITCHEN AND WC AREA	
REVISION NO. C DATE: 04/03/24 REQUESTED BY: BRAND DESCRIPTION: [1] THE SIZE OF THE FABRIC LIGHTBOX ON THE GF STAIRCASE WALL AMENDED AND RELOCATED TO THE WALL ABOVE	