



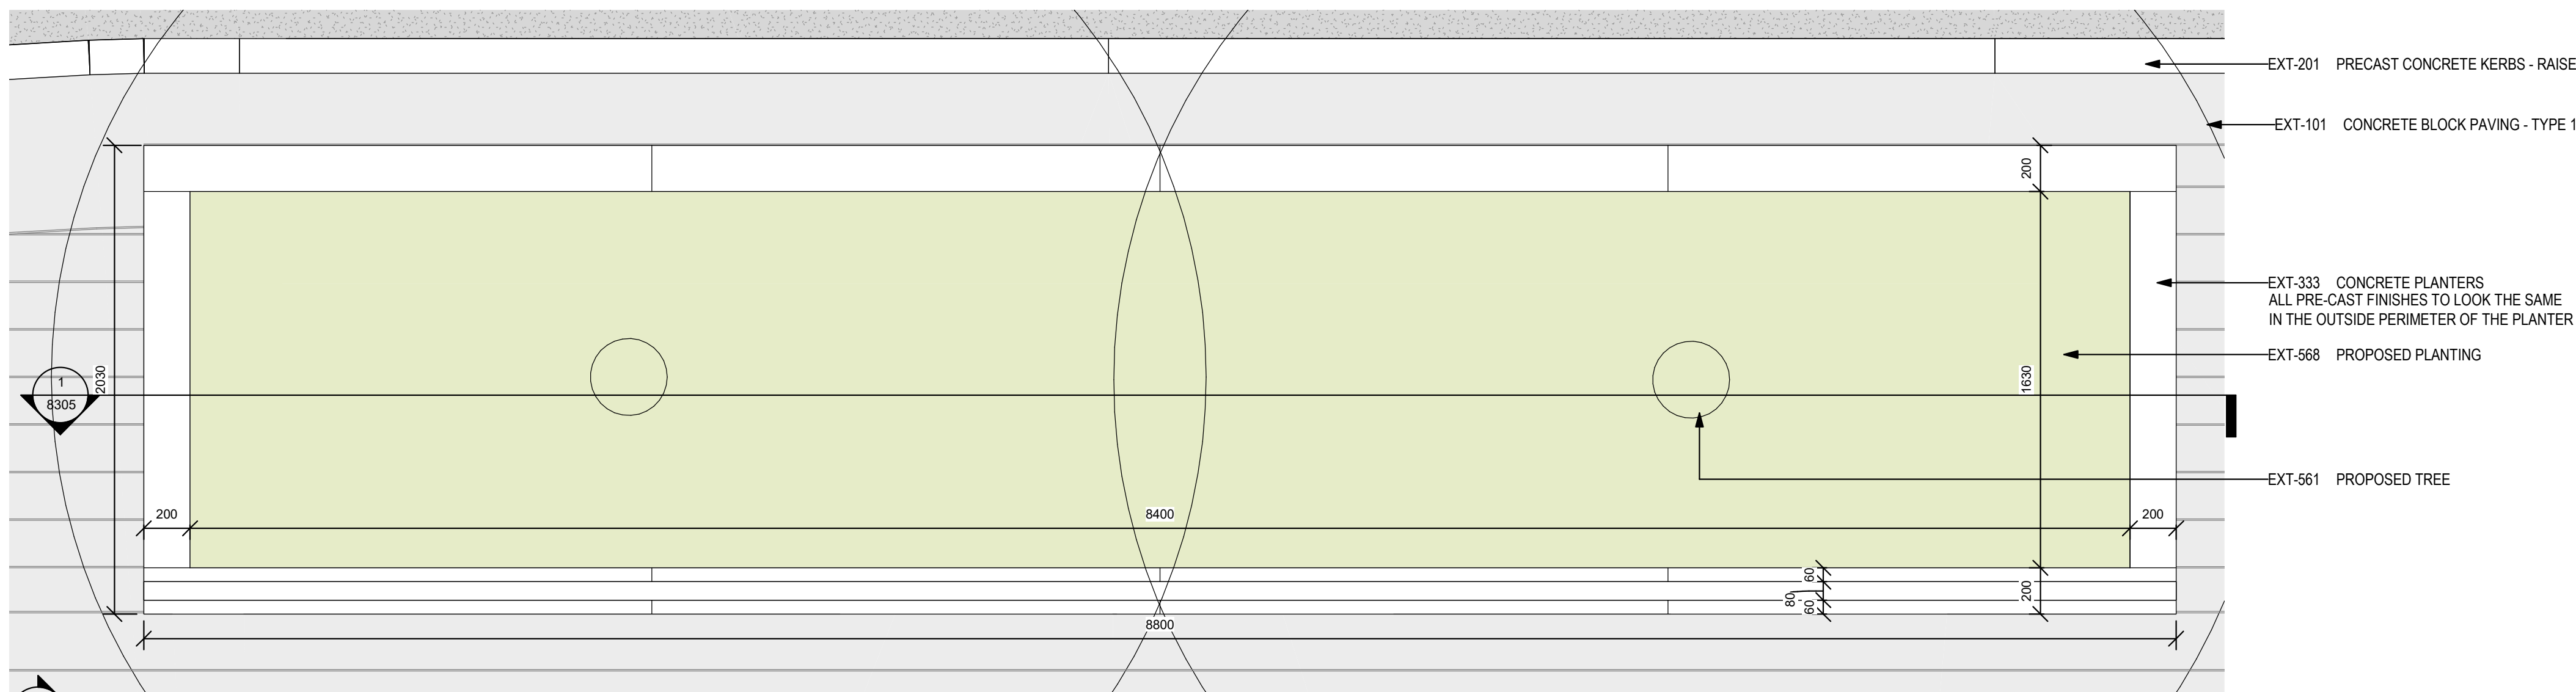

1 PRECAST CONCRETE PLANTER P1, P2, P3 & P5 PLAN

FOR SECTIONS REFER TO DETAILS 1, 2 & 3 FROM DRAWING BRA-POP-ZZ-ZZ-DR-L-8305

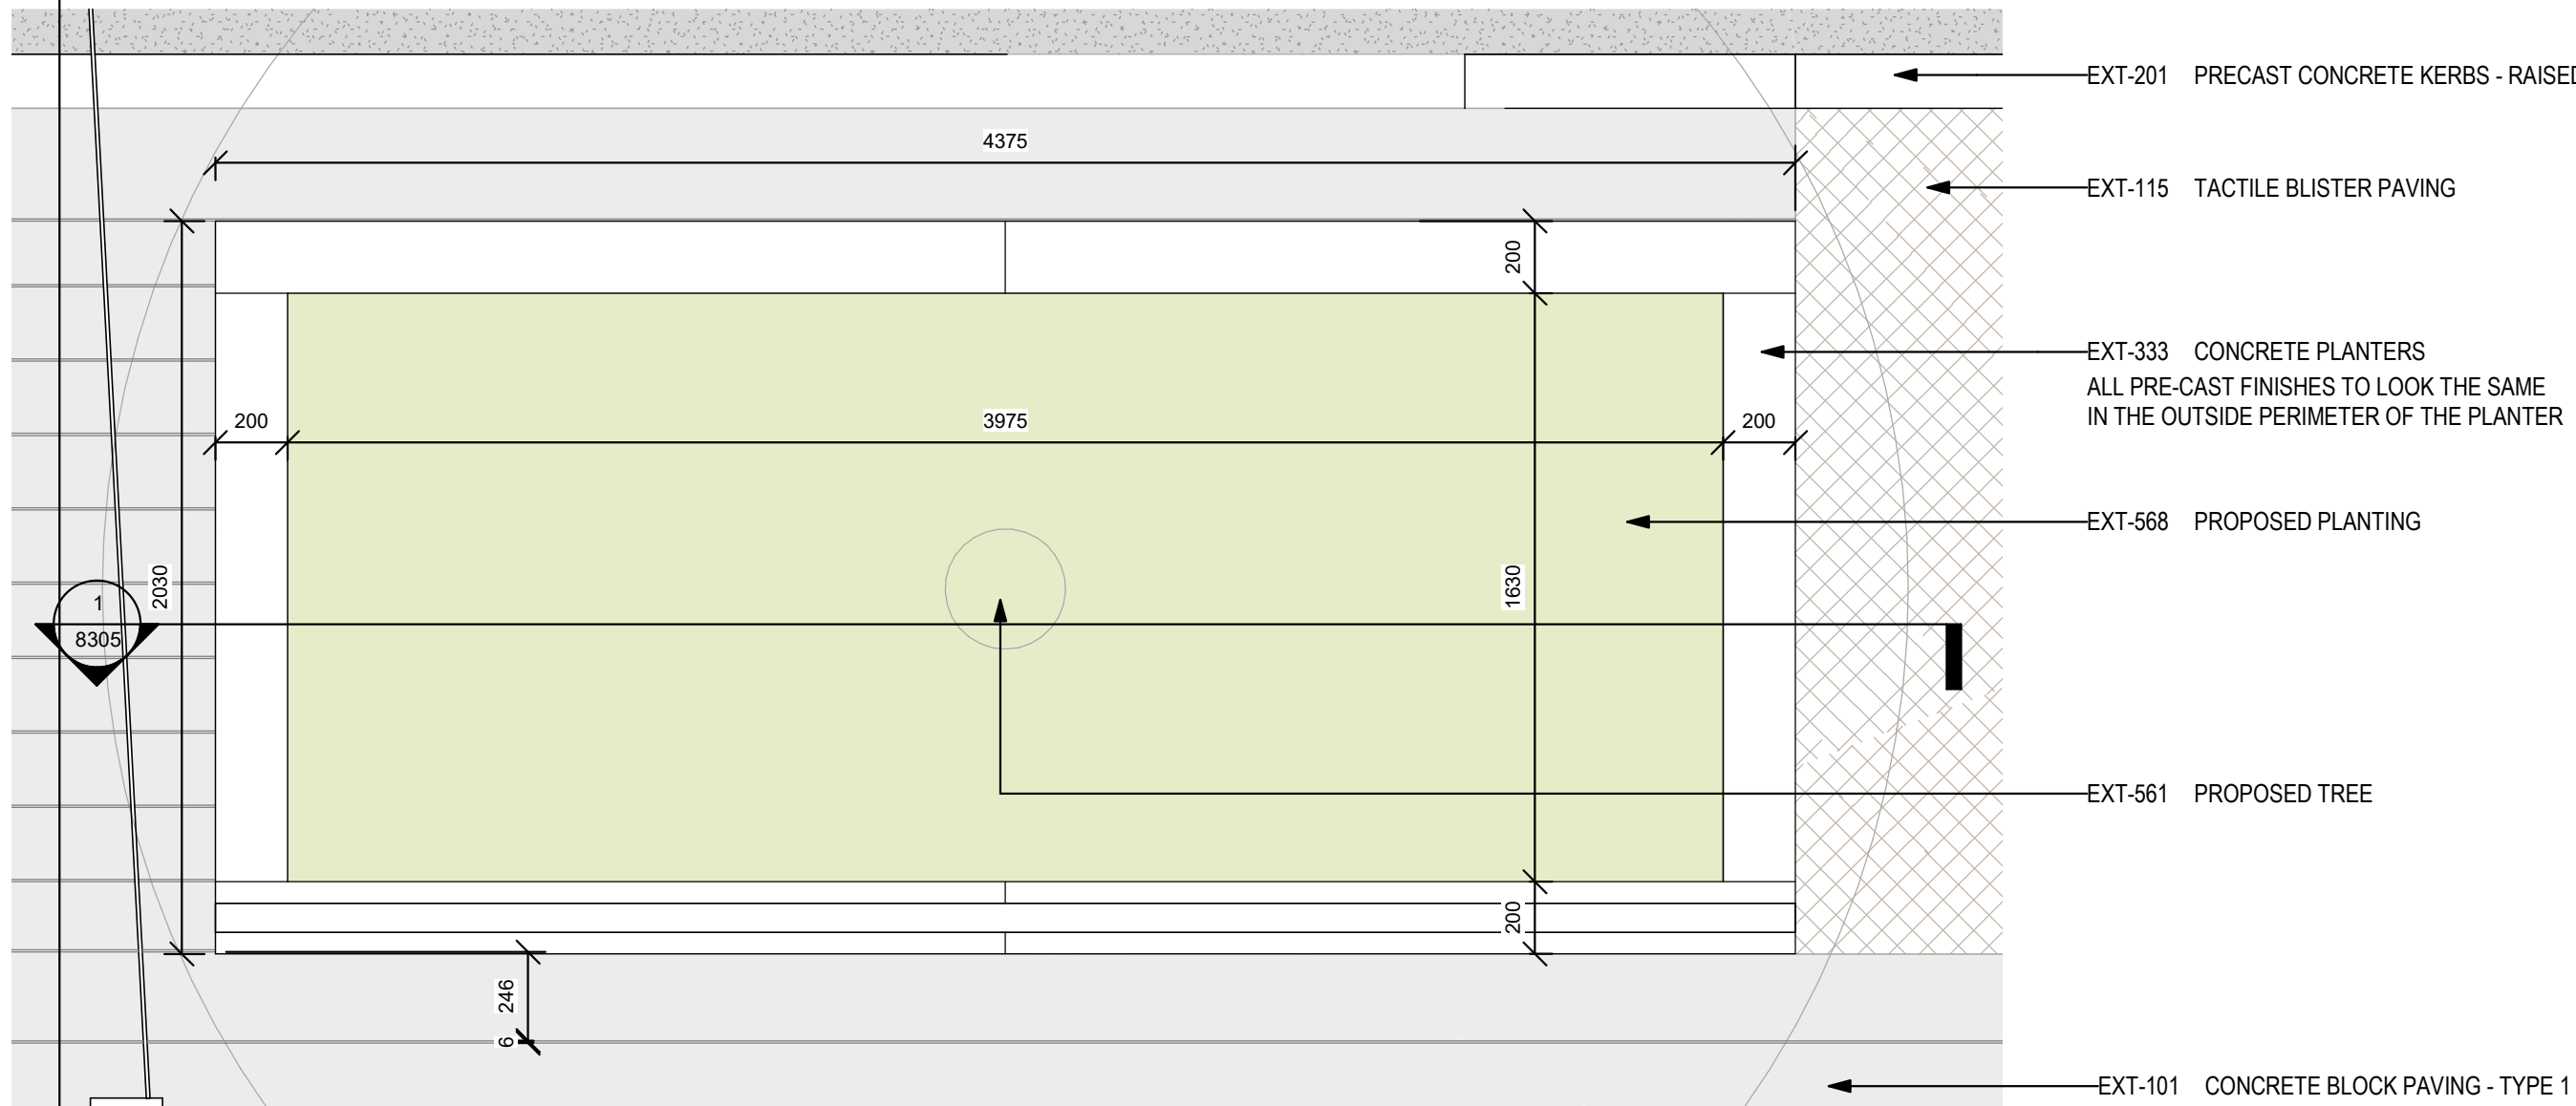


2 PRECAST CONCRETE PLANTER P4 PLAN

FOR SECTIONS REFER TO DETAILS 1, 2 & 3 FROM DRAWING BRA-POP-ZZ-ZZ-DR-L-8305




3 PRECAST CONCRETE PLANTER P6 PLAN

FOR SECTIONS REFER TO DETAILS 4, 5 & 6 FROM DRAWING BRA-POP-ZZ-ZZ-DR-L-8305

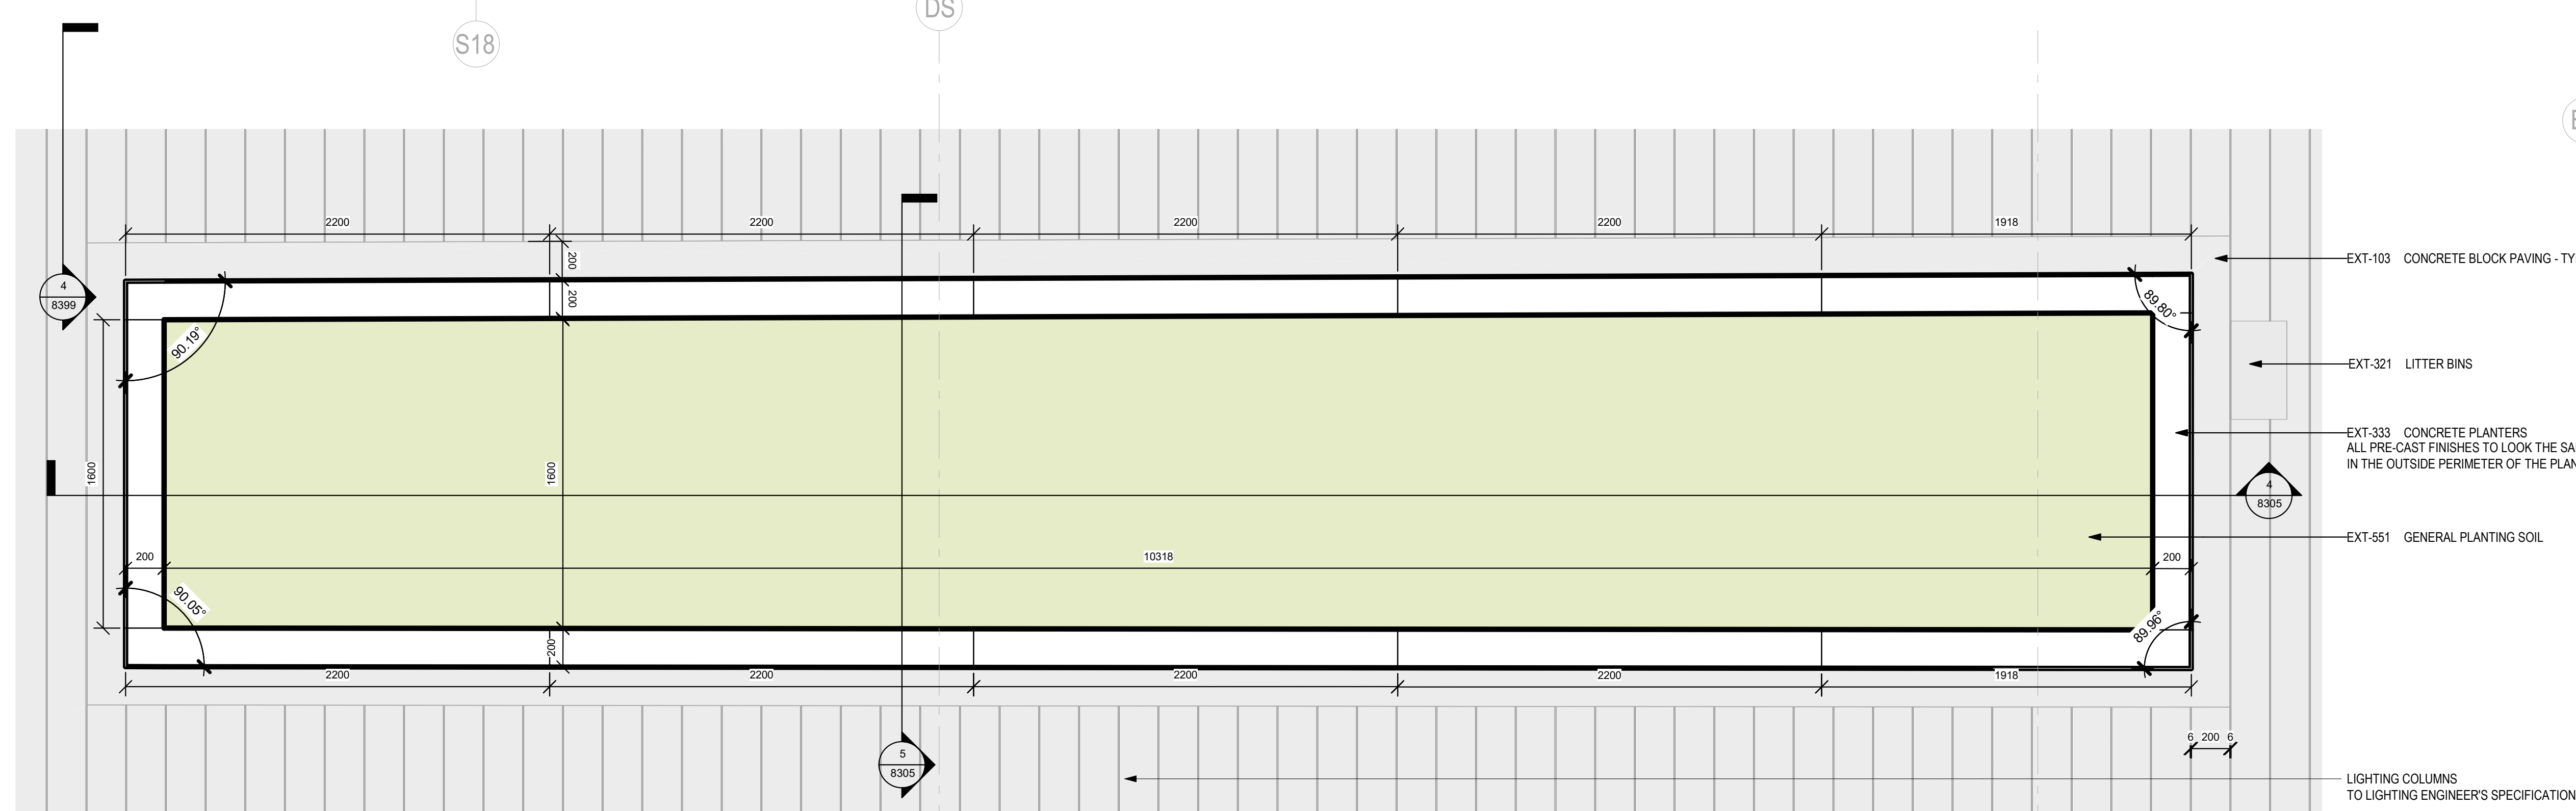


4 PRECAST CONCRETE PLANTER P7 PLAN

FOR SECTIONS REFER TO DETAILS 4, 5 & 6 FROM DRAWING BRA-POP-ZZ-ZZ-DR-L-8305

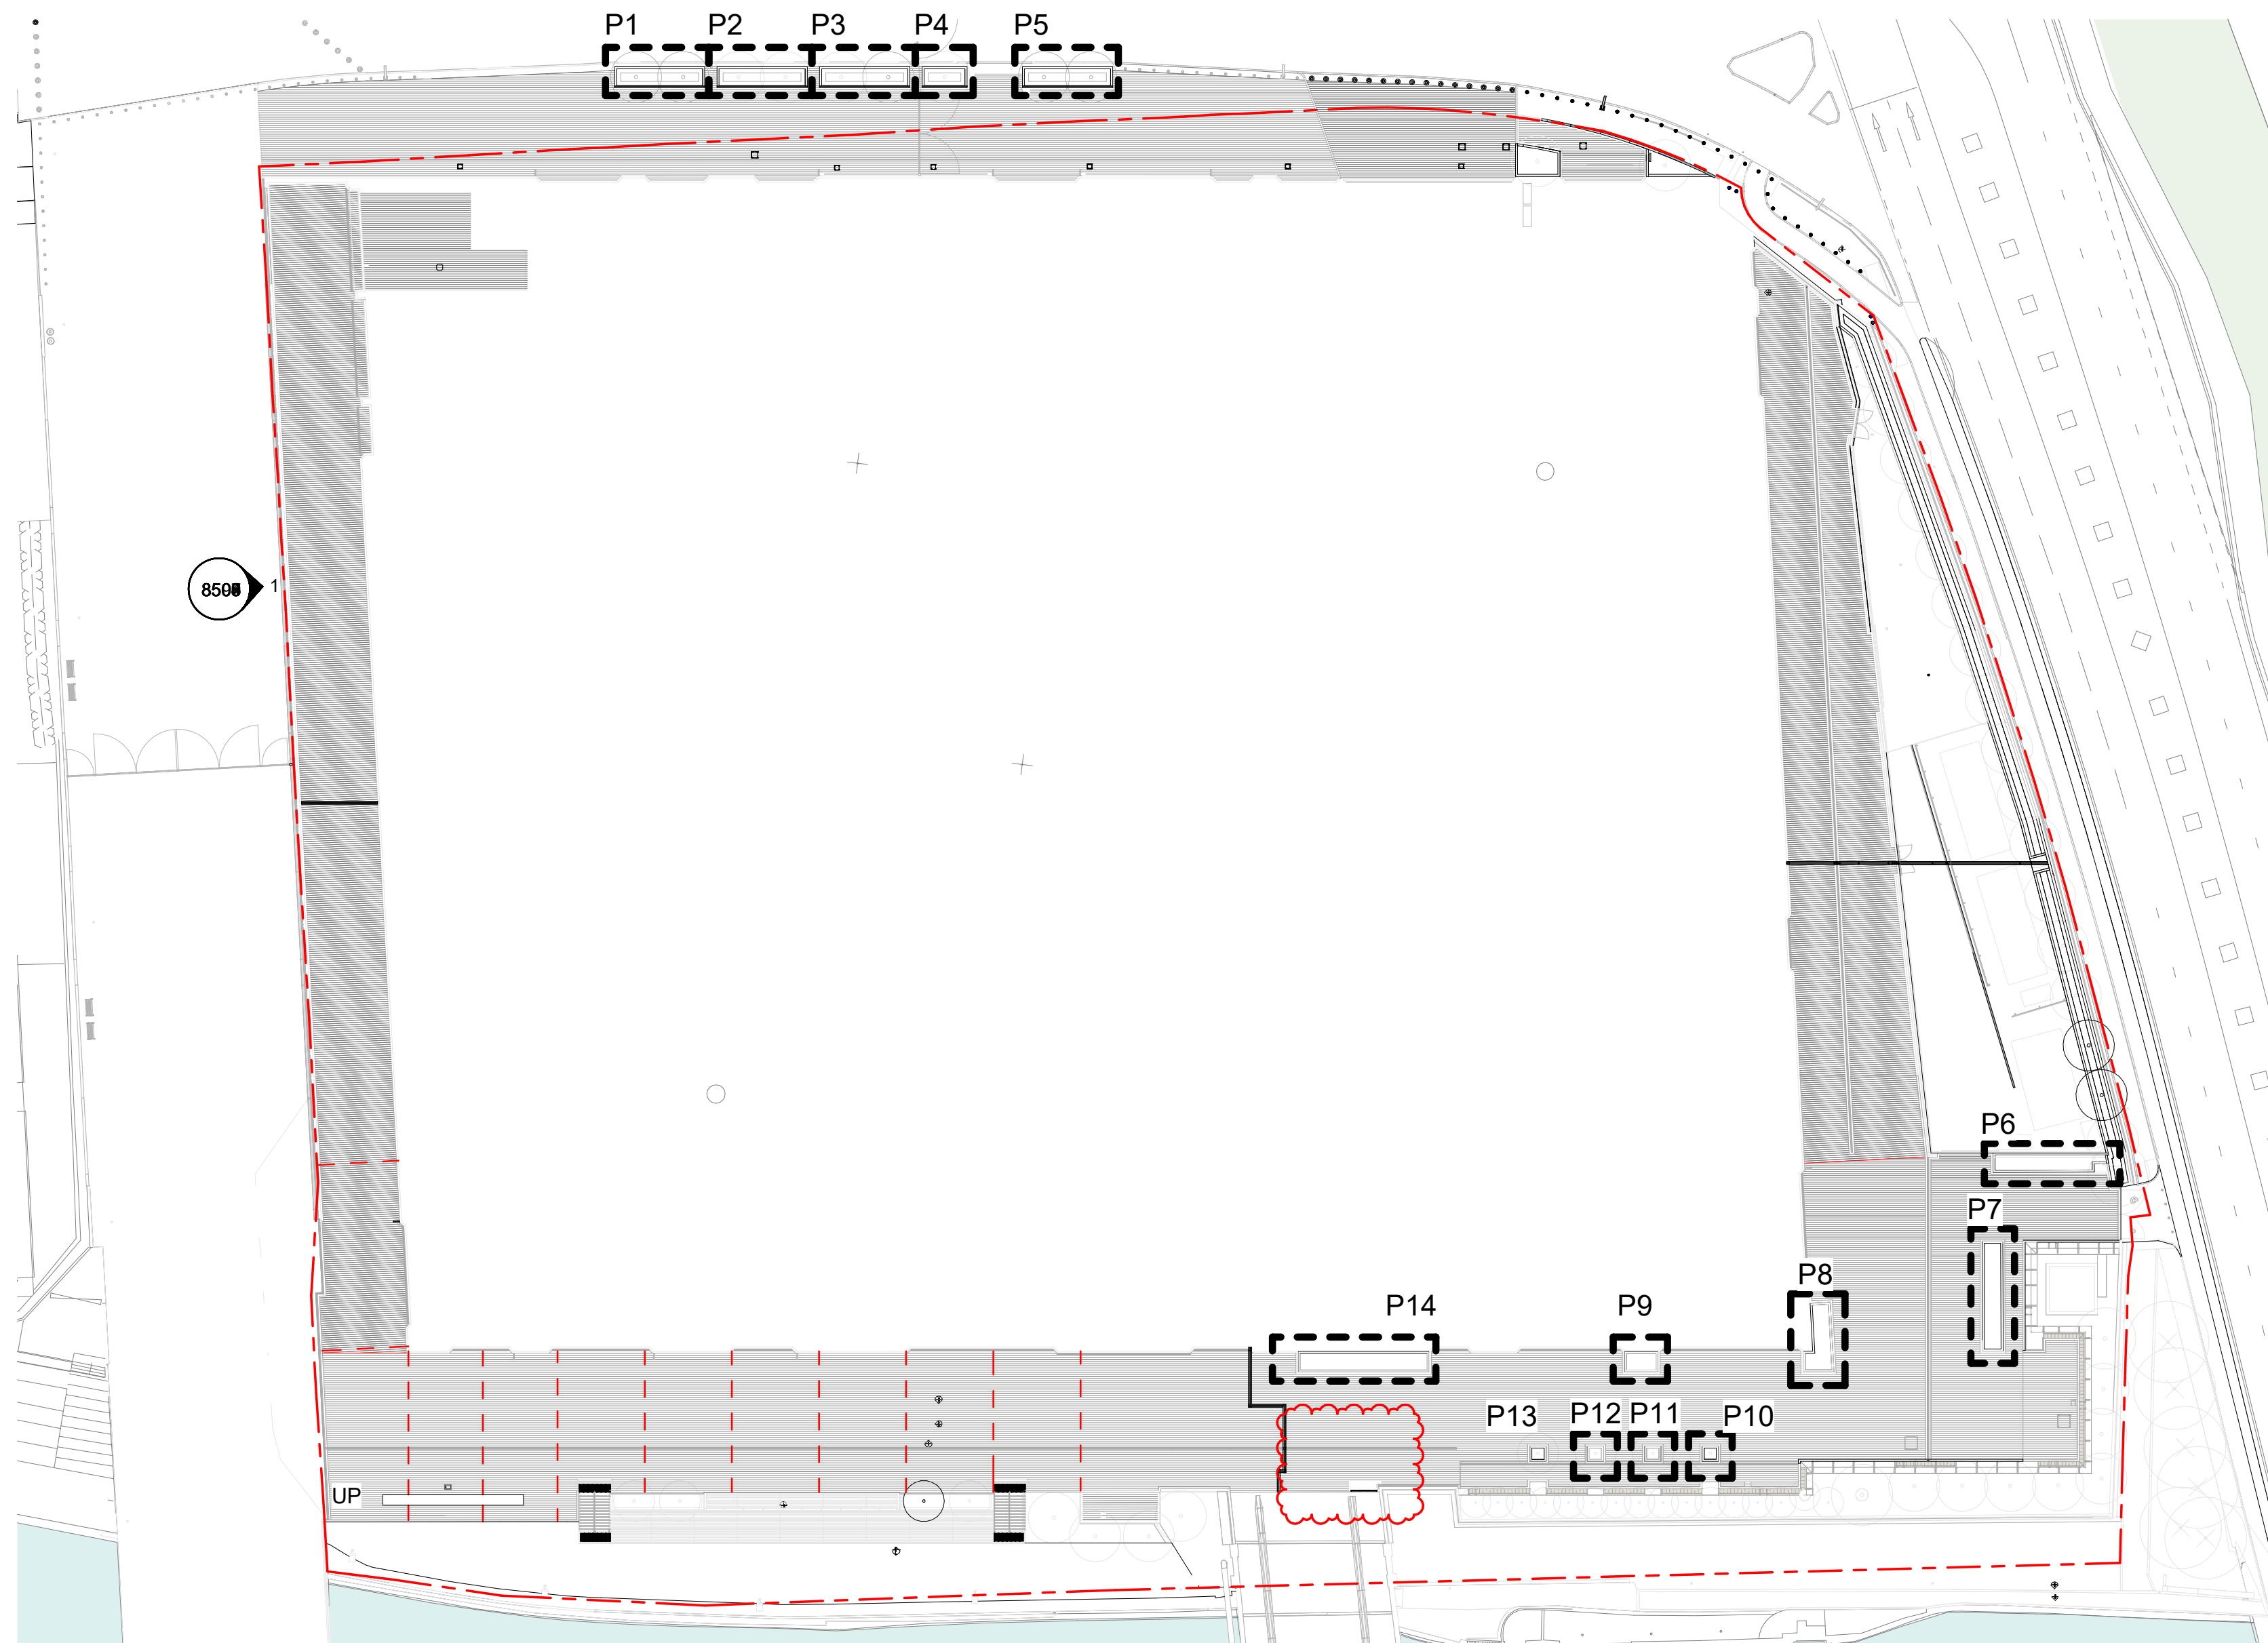

5 PRECAST CONCRETE PLANTER P8 PLAN

FOR SECTIONS REFER TO DETAILS 4, 5 & 6 FROM DRAWING BRA-POP-ZZ-ZZ-DR-L-8305

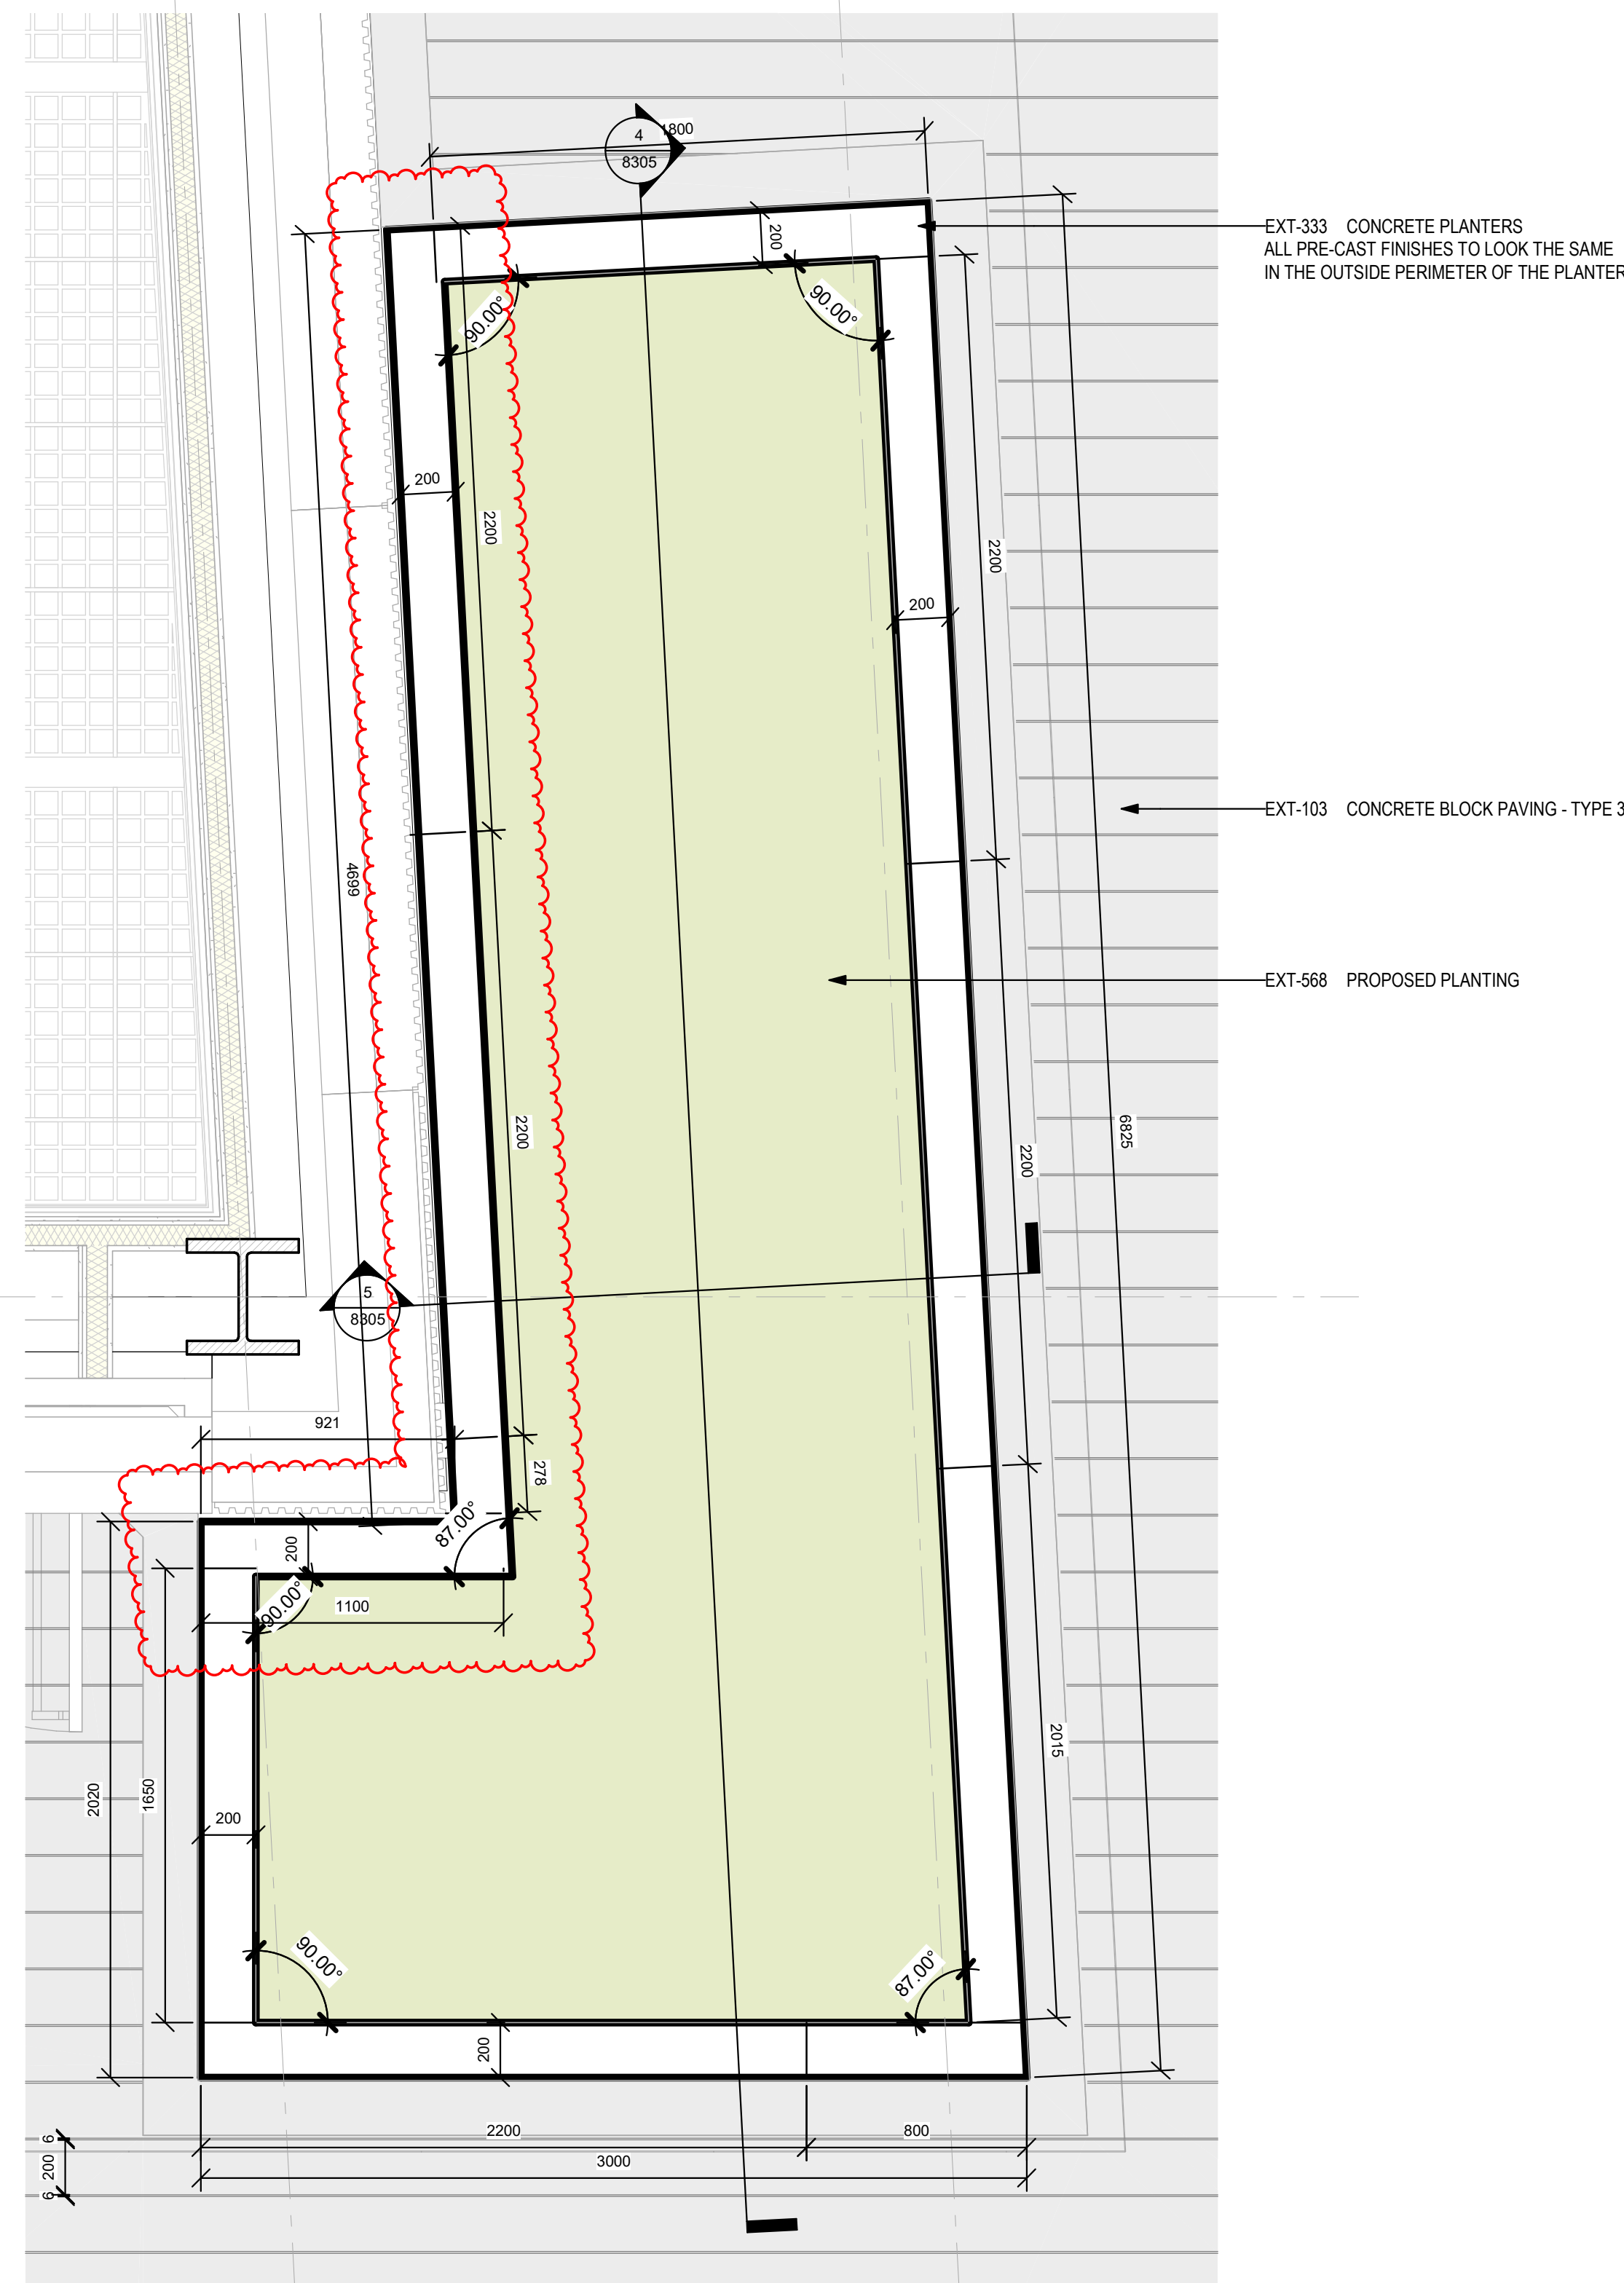

Suitability Code (as defined in ISO 19650-2:2018)

Work in Progress (WIP)

50 - Issue Status

Shared (Non-Contractual)

S1 - Suitable for co-ordination

S2 - Suitable for information

S3 - Suitable for review & comment

S4 - Suitable for review & approval

S5 - Withdrawn

S6 - Suitable for FIM authorisation

S7 - Suitable for AIM authorisation

Published (Contractual)

A1, A2, A3, etc - Authorised and accepted

B1, B2, B3, etc - Partial sign-off (with comments)

Published (AIM Acceptance)

CR - As constructed record document

KEY PLAN

1:20@A0

0 0.5 1.0

ALL INTERNAL LAYOUTS AND USES ARE SHOWN FOR ILLUSTRATIVE PURPOSES ONLY AND ARE NOT FOR DETERMINATION

Safety, Health and Environmental Information

In addition to the hazards / risks normally associated with the types of work detailed on this drawing, note the following risks and information:

Construction See risk register

No abnormal risks identified with this package of work.

For information relating to Live, Opening and Maintenance see the Health and Safety File. It is assumed that all works will be carried out by a competent contractor working, where appropriate, to an approved method statement.

NOTES

1. ALL PRECAST FINISHES TO LOOK THE SAME IN THE OUTSIDE PERIMETER OF THE PLANTER, MATCHING PRECAST FACADE PANELS FINISH.

2. FOR PRECAST CONCRETE PLANTER DETAILS REFER TO DRAWING BRA-POP-ZZ-ZZ-DR-L-8305

THIS DRAWING IS ONLY TO SCALE IF IT IS REPRODUCED AT THE CORRECT PAPER SIZE

1:20@A0

0 0.5 1.0

ALL INTERNAL LAYOUTS AND USES ARE SHOWN FOR ILLUSTRATIVE PURPOSES ONLY AND ARE NOT FOR DETERMINATION

Safety, Health and Environmental Information

In addition to the hazards / risks normally associated with the types of work detailed on this drawing, note the following risks and information:

Construction See risk register

No abnormal risks identified with this package of work.

For information relating to Live, Opening and Maintenance see the Health and Safety File. It is assumed that all works will be carried out by a competent contractor working, where appropriate, to an approved method statement.

NOTES

1. ALL PRECAST FINISHES TO LOOK THE SAME IN THE OUTSIDE PERIMETER OF THE PLANTER, MATCHING PRECAST FACADE PANELS FINISH.

2. FOR PRECAST CONCRETE PLANTER DETAILS REFER TO DRAWING BRA-POP-ZZ-ZZ-DR-L-8305

THIS DRAWING IS ONLY TO SCALE IF IT IS REPRODUCED AT THE CORRECT PAPER SIZE

1:20@A0

0 0.5 1.0

ALL INTERNAL LAYOUTS AND USES ARE SHOWN FOR ILLUSTRATIVE PURPOSES ONLY AND ARE NOT FOR DETERMINATION

Safety, Health and Environmental Information

In addition to the hazards / risks normally associated with the types of work detailed on this drawing, note the following risks and information:

Construction See risk register

No abnormal risks identified with this package of work.

For information relating to Live, Opening and Maintenance see the Health and Safety File. It is assumed that all works will be carried out by a competent contractor working, where appropriate, to an approved method statement.

NOTES

1. ALL PRECAST FINISHES TO LOOK THE SAME IN THE OUTSIDE PERIMETER OF THE PLANTER, MATCHING PRECAST FACADE PANELS FINISH.

2. FOR PRECAST CONCRETE PLANTER DETAILS REFER TO DRAWING BRA-POP-ZZ-ZZ-DR-L-8305

THIS DRAWING IS ONLY TO SCALE IF IT IS REPRODUCED AT THE CORRECT PAPER SIZE

1:20@A0

0 0.5 1.0

ALL INTERNAL LAYOUTS AND USES ARE SHOWN FOR ILLUSTRATIVE PURPOSES ONLY AND ARE NOT FOR DETERMINATION

Safety, Health and Environmental Information

In addition to the hazards / risks normally associated with the types of work detailed on this drawing, note the following risks and information:

Construction See risk register

No abnormal risks identified with this package of work.

For information relating to Live, Opening and Maintenance see the Health and Safety File. It is assumed that all works will be carried out by a competent contractor working, where appropriate, to an approved method statement.

NOTES

1. ALL PRECAST FINISHES TO LOOK THE SAME IN THE OUTSIDE PERIMETER OF THE PLANTER, MATCHING PRECAST FACADE PANELS FINISH.

2. FOR PRECAST CONCRETE PLANTER DETAILS REFER TO DRAWING BRA-POP-ZZ-ZZ-DR-L-8305

THIS DRAWING IS ONLY TO SCALE IF IT IS REPRODUCED AT THE CORRECT PAPER SIZE

1:20@A0

0 0.5 1.0

ALL INTERNAL LAYOUTS AND USES ARE SHOWN FOR ILLUSTRATIVE PURPOSES ONLY AND ARE NOT FOR DETERMINATION

Safety, Health and Environmental Information

In addition to the hazards / risks normally associated with the types of work detailed on this drawing, note the following risks and information:

Construction See risk register

No abnormal risks identified with this package of work.

For information relating to Live, Opening and Maintenance see the Health and Safety File. It is assumed that all works will be carried out by a competent contractor working, where appropriate, to an approved method statement.

NOTES

1. ALL PRECAST FINISHES TO LOOK THE SAME IN THE OUTSIDE PERIMETER OF THE PLANTER, MATCHING PRECAST FACADE PANELS FINISH.

2. FOR PRECAST CONCRETE PLANTER DETAILS REFER TO DRAWING BRA-POP-ZZ-ZZ-DR-L-8305

THIS DRAWING IS ONLY TO SCALE IF IT IS REPRODUCED AT THE CORRECT PAPER SIZE

1:20@A0

0 0.5 1.0

ALL INTERNAL LAYOUTS AND USES ARE SHOWN FOR ILLUSTRATIVE PURPOSES ONLY AND ARE NOT FOR DETERMINATION

Safety, Health and Environmental Information

In addition to the hazards / risks normally associated with the types of work detailed on this drawing, note the following risks and information:

Construction See risk register

No abnormal risks identified with this package of work.

For information relating to Live, Opening and Maintenance see the Health and Safety File. It is assumed that all works will be carried out by a competent contractor working, where appropriate, to an approved method statement.

NOTES

1. ALL PRECAST FINISHES TO LOOK THE SAME IN THE OUTSIDE PERIMETER OF THE PLANTER, MATCHING PRECAST FACADE PANELS FINISH.

2. FOR PRECAST CONCRETE PLANTER DETAILS REFER TO DRAWING BRA-POP-ZZ-ZZ-DR-L-8305

THIS DRAWING IS ONLY TO SCALE IF IT IS REPRODUCED AT THE CORRECT PAPER SIZE

1:20@A0

0 0.5 1.0

ALL INTERNAL LAYOUTS AND USES ARE SHOWN FOR ILLUSTRATIVE PURPOSES ONLY AND ARE NOT FOR DETERMINATION

Safety, Health and Environmental Information

In addition to the hazards / risks normally associated with the types of work detailed on this drawing, note the following risks and information:

Construction See risk register

No abnormal risks identified with this package of work.

For information relating to Live, Opening and Maintenance see the Health and Safety File. It is assumed that all works will be carried out by a competent contractor working, where appropriate, to an approved method statement.

NOTES

1. ALL PRECAST FINISHES TO LOOK THE SAME IN THE OUTSIDE PERIMETER OF THE PLANTER, MATCHING PRECAST FACADE PANELS FINISH.

2. FOR PRECAST CONCRETE PLANTER DETAILS REFER TO DRAWING BRA-POP-ZZ-ZZ-DR-L-8305

THIS DRAWING IS ONLY TO SCALE IF IT IS REPRODUCED AT THE CORRECT PAPER SIZE

1:20@A0

0 0.5 1.0

ALL INTERNAL LAYOUTS AND USES ARE SHOWN FOR ILLUSTRATIVE PURPOSES ONLY AND ARE NOT FOR DETERMINATION

Safety, Health and Environmental Information

In addition to the hazards / risks normally associated with the types of work detailed on this drawing, note the following risks and information:

Construction See risk register

No abnormal risks identified with this package of work.

For information relating to Live, Opening and Maintenance see the Health and Safety File. It is assumed that all works will be carried out by a competent contractor working, where appropriate, to an approved method statement.

NOTES

1. ALL PRECAST FINISHES TO LOOK THE SAME IN THE OUTSIDE PERIMETER OF THE PLANTER, MATCHING PRECAST FACADE PANELS FINISH.

2. FOR PRECAST CONCRETE PLANTER DETAILS REFER TO DRAWING BRA-POP-ZZ-ZZ-DR-L-8305

THIS DRAWING IS ONLY TO SCALE IF IT IS REPRODUCED AT THE CORRECT PAPER SIZE

1:20@A0

0 0.5 1.0

ALL INTERNAL LAYOUTS AND USES ARE SHOWN FOR ILLUSTRATIVE PURPOSES ONLY AND ARE NOT FOR DETERMINATION

Safety, Health and Environmental Information

In addition to the hazards / risks normally associated with the types of work detailed on this drawing, note the following risks and information:

Construction See risk register

No abnormal risks identified with this package of work.

For information relating to Live, Opening and Maintenance see the Health and Safety File. It is assumed that all works will be carried out by a competent contractor working, where appropriate, to an approved method statement.

NOTES

1. ALL PRECAST FINISHES TO LOOK THE SAME IN THE OUTSIDE PERIMETER OF THE PLANTER, MATCHING PRECAST FACADE PANELS FINISH.