



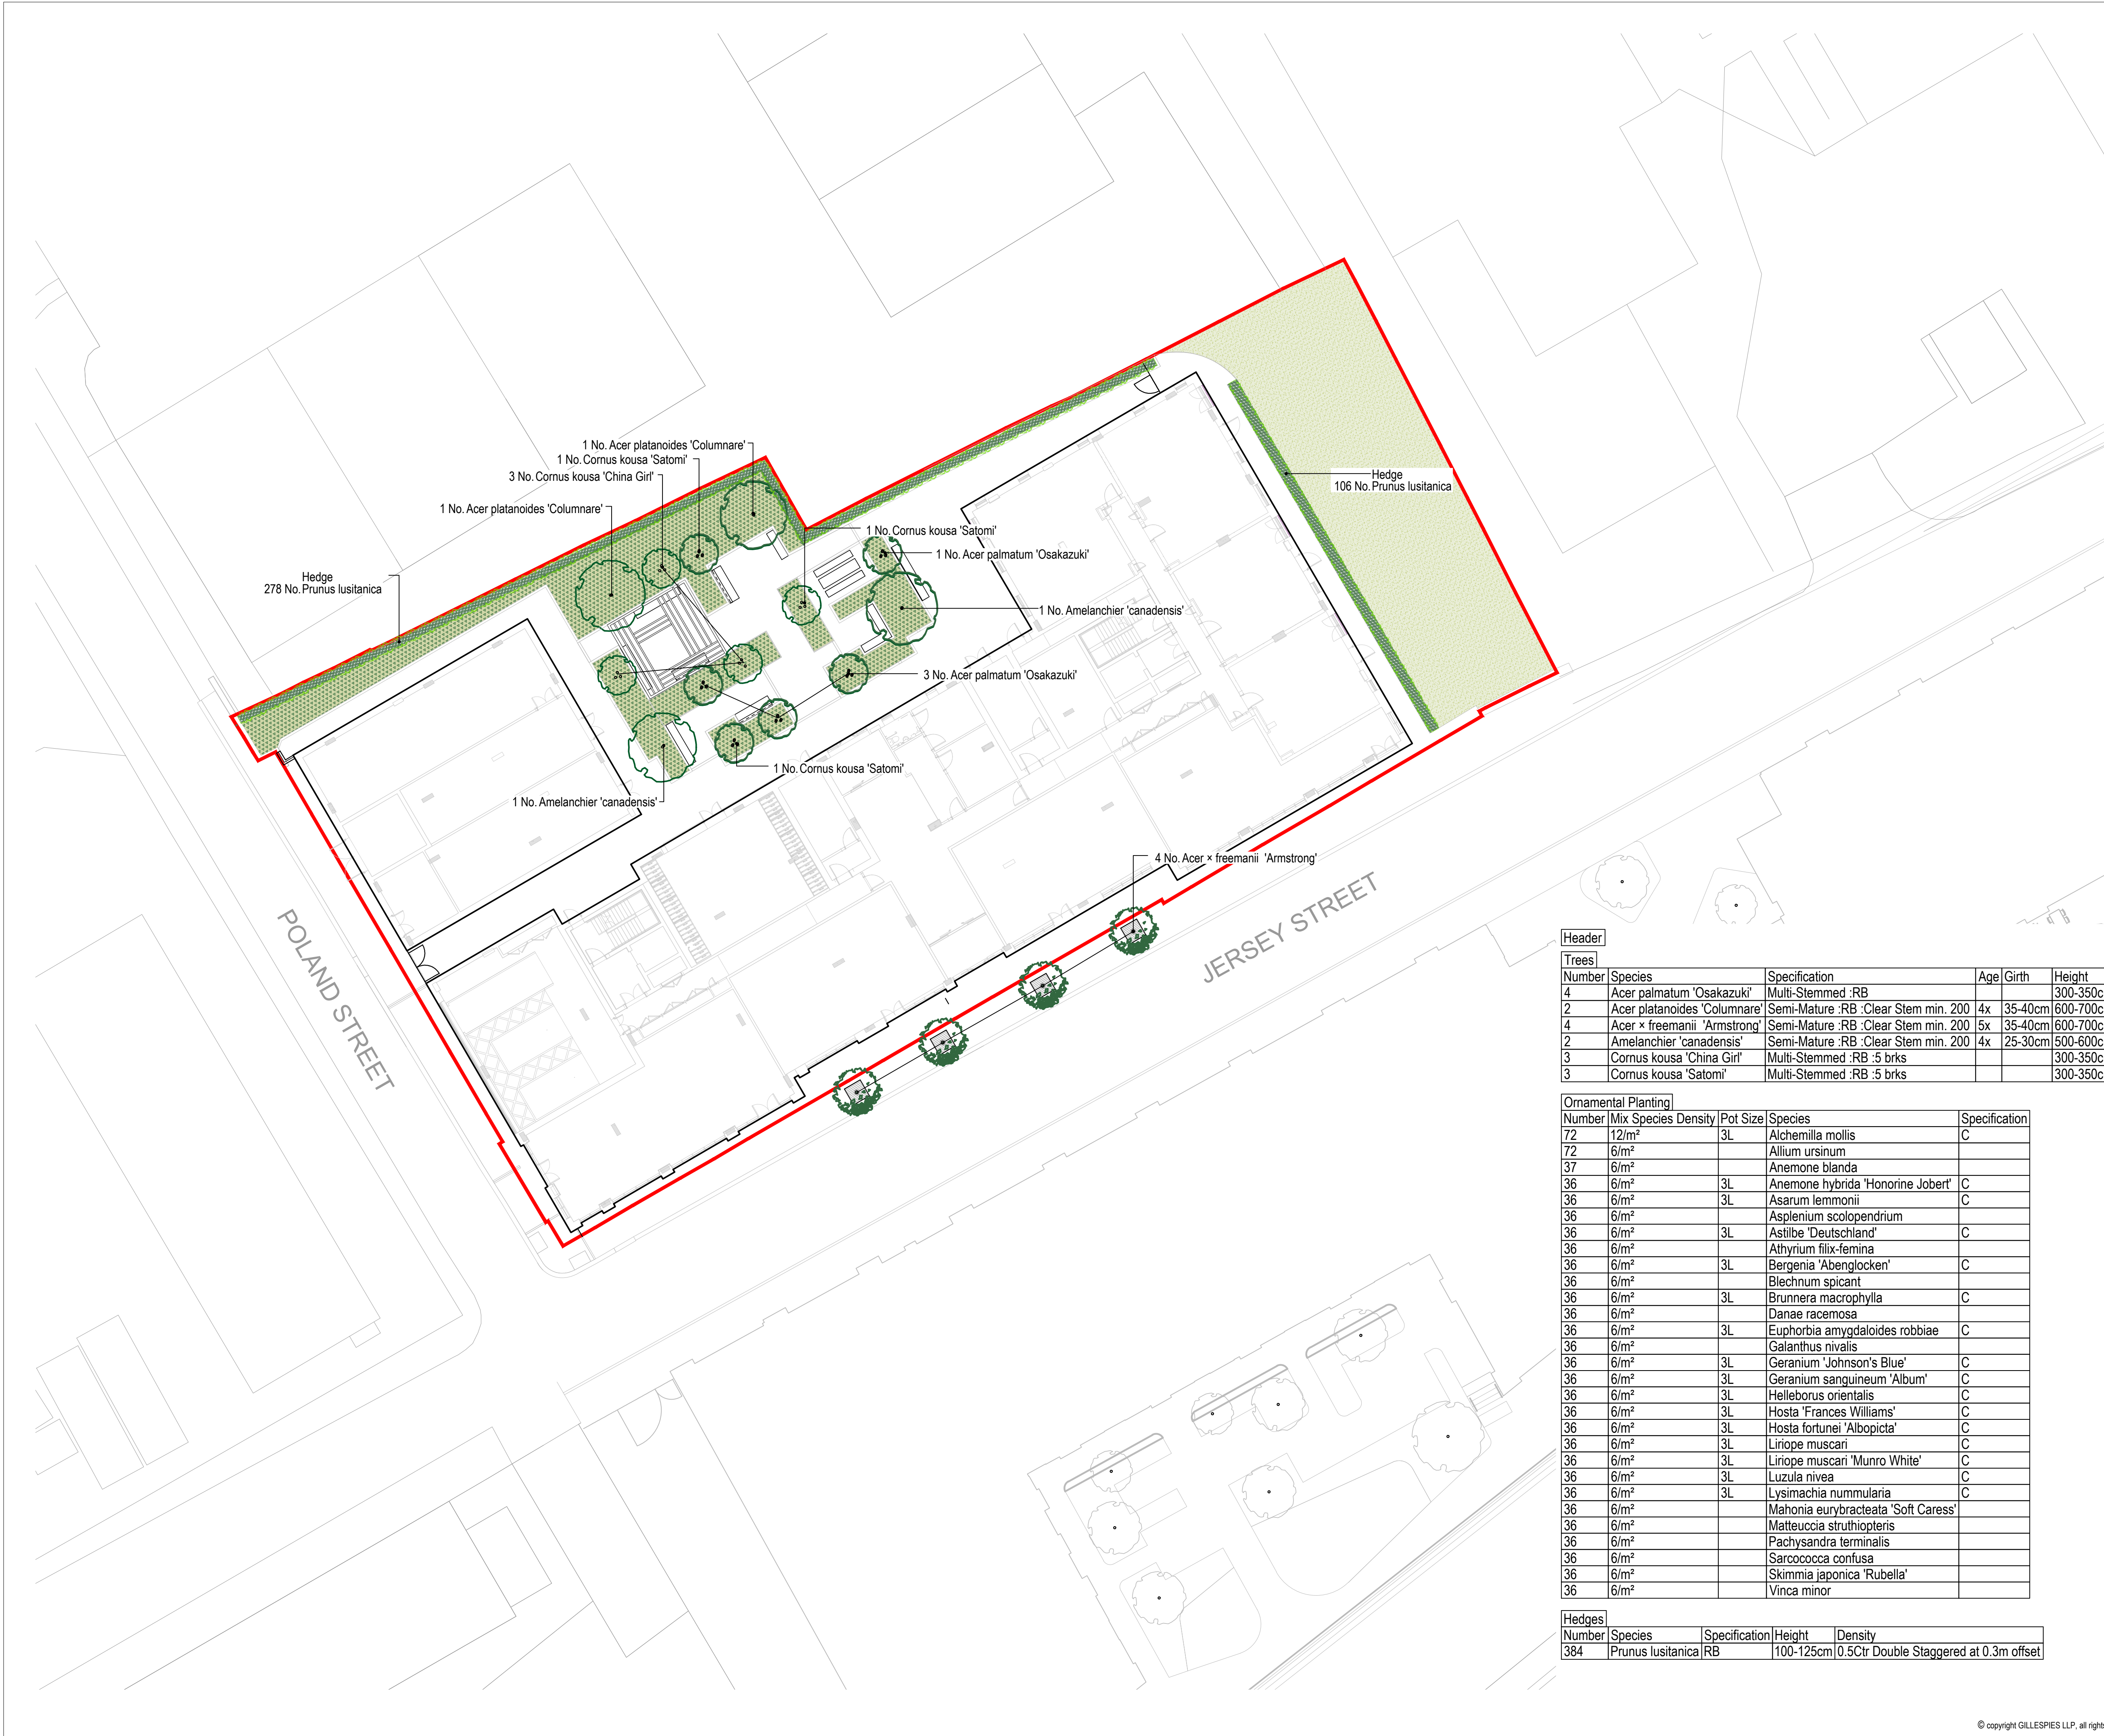

rev	details	by	date
P00	Preliminary Issue	CB	26.01.2024
P01	BUILDING POSITION UPDATED	CB	07.02.2024
P02	TREE AGE SPECIFICATION ADDED	CB	09.02.2024


Notes

1.0 Do not scale from drawing, use figured dimensions only
1.1 All dimensions to be checked onsite
1.2 This drawing to be read in conjunction with all other Gillespies drawings and specifications

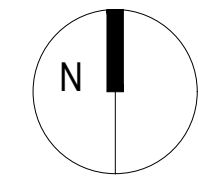


LEGEND

GENERAL

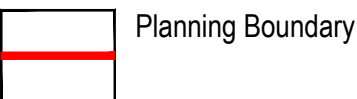

PLANTING

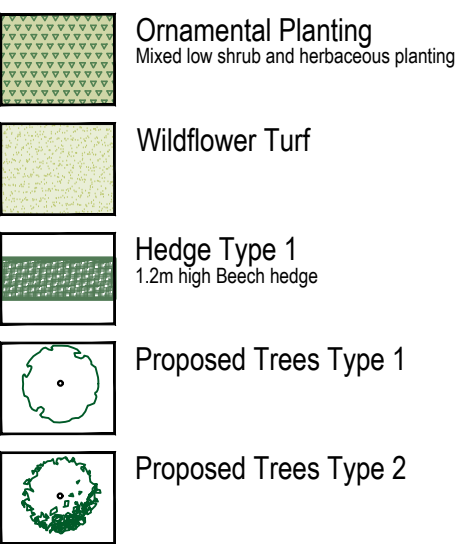

Header					
Trees					
Number	Species	Specification	Age	Girth	Height
4	Acer palmatum 'Osakazuki'	Multi-Stemmed :RB			300-350cm
2	Acer platanoides 'Columnare'	Semi-Mature :RB :Clear Stem min. 200	4x	35-40cm	600-700cm
4	Acer x freemanii 'Armstrong'	Semi-Mature :RB :Clear Stem min. 200	5x	35-40cm	600-700cm
2	Amelanchier 'canadensis'	Semi-Mature :RB :Clear Stem min. 200	4x	25-30cm	500-600cm
3	Cornus kousa 'China Girl'	Multi-Stemmed :RB :5 brks			300-350cm
3	Cornus kousa 'Satomi'	Multi-Stemmed :RB :5 brks			300-350cm

Ornamental Planting				
Number	Mix Species Density	Pot Size	Species	Specification
72	12/m²	3L	Alchemilla mollis	C
72	6/m²		Allium ursinum	
37	6/m²		Anemone blanda	
36	6/m²	3L	Anemone hybrida 'Honorine Jobert'	C
36	6/m²	3L	Asarum lemmonii	C
36	6/m²		Asplenium scolopendrium	
36	6/m²	3L	Astilbe 'Deutschland'	C
36	6/m²		Athyrium filix-femina	
36	6/m²	3L	Bergenia 'Abenglocken'	C
36	6/m²		Blechnum spicant	
36	6/m²	3L	Brunnera macrophylla	C
36	6/m²		Danae racemosa	
36	6/m²	3L	Euphorbia amygdaloides robbiae	C
36	6/m²		Galanthus nivalis	
36	6/m²	3L	Geranium 'Johnson's Blue'	C
36	6/m²	3L	Geranium sanguineum 'Album'	C
36	6/m²	3L	Helleborus orientalis	C
36	6/m²	3L	Hosta 'Frances Williams'	C
36	6/m²	3L	Hosta fortunei 'Albopicta'	C
36	6/m²	3L	Liriope muscari	C
36	6/m²	3L	Liriope muscari 'Munro White'	C
36	6/m²	3L	Luzula nivea	C
36	6/m²	3L	Lysimachia nummularia	C
36	6/m²		Mahonia eurybracteata 'Soft Caress'	
36	6/m²		Matteuccia struthiopteris	
36	6/m²		Pachysandra terminalis	
36	6/m²		Sarcococca confusa	
36	6/m²		Skimmia japonica 'Rubella'	
36	6/m²		Vinca minor	

Hedges				
Number	Species	Specification	Height	Density
384	Prunus lusitanica	RB	100-125cm	0.5Cr Double Staggered at 0.3m offset

Ordinance Information shown is reproduced from Ordinance Survey material with the permission of Ordinance Survey on behalf of the Controller of Her Majesty's Stationary Office @ Crown Copyright. Unauthorised reproduction infringes Crown Copyright and may lead to prosecution or civil proceedings. License No. 1000 17262

ELIZA YARD, ANCOATS

SOFTWORKS GENERAL ARRANGEMENT

Drawing status		Scale	Drawn
PLANNING		1:200 @ A1	CB
Drawing number		Date	Checked
EYJW-GIL-EX-00-DR-L-000401		26.01.2024	SB
Revision			



Client
John Sisk & Son Limited

Gillespies

5th Floor, Phoenix House, 3 South Parade, Leeds, LS1 5DQ
P: 0113 247 0550 F: 0113 247 0550 E: design.team@gillespies.co.uk