

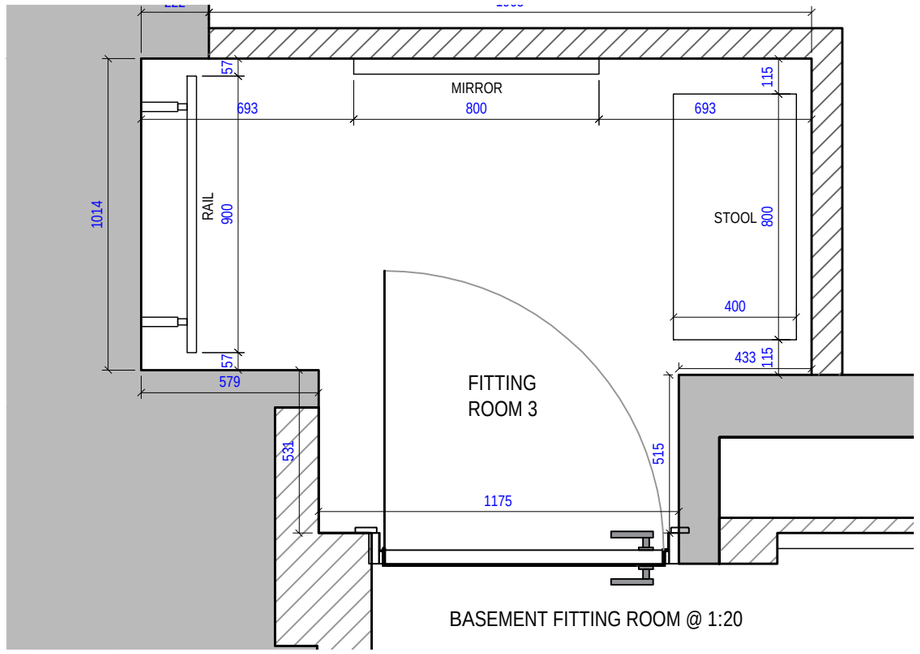



BASEMENT FITTING ROOM @ 1:20

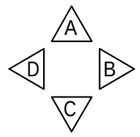



## FLOORING KEY

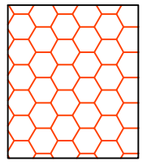

FLOOR FINISH 3 - NEW SHEET CARPET - EDGE FIXED AND GLUED.
MANUFACTURER: DW ORIGIN, PRODUCT - DW CONTRACT COLORTEC 1100, COLOUR: UNI OAK. SUB FLOOR PREPARATION AND UNDERLAY TO BE CONFIRM - IN REVIEW WITH CLIENT TBC

SUB FLOOR PREPARATION TO BE AS PER MANUFACTURERS REQUIREMENTS. ENSURE LEVEL AND SMOOTH PRIOR TO INSTALLATION.
40MM NOM MDF SKIRTING WITH 10MM SHADOW GAP TO PERIMETER OF SALES AND FITTING ROOMS. PAINT FINISH - COLOUR TO MATCH WALLS.
TRANSITION STRIP BETWEEN FLOORING TO BE STAINLESS STEEL STRIPS, SCREWED AND GLUED.
HATCH IS FOR LOCATIONS ONLY NOT FORMATION.

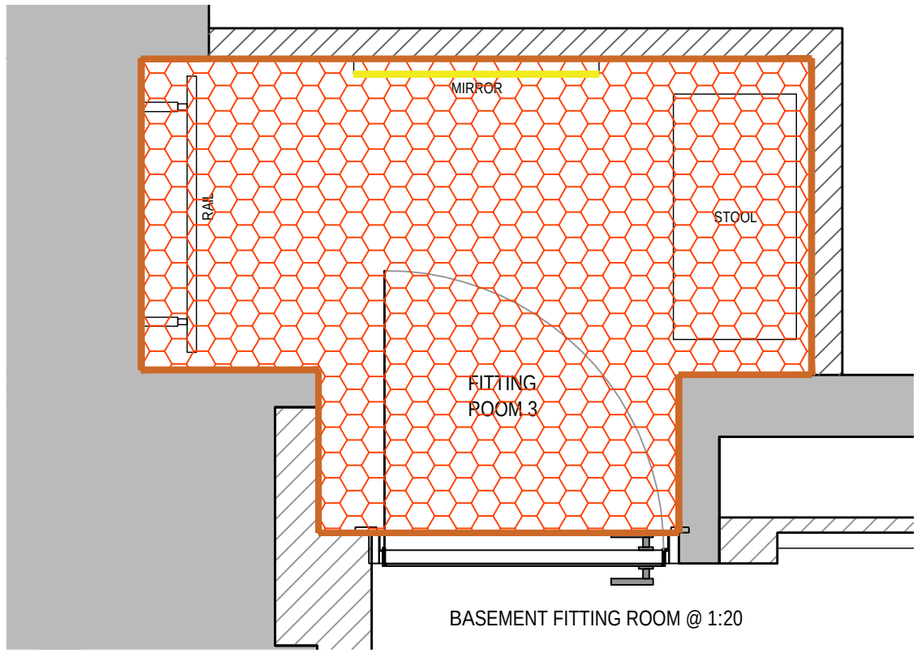


BASEMENT FITTING ROOM @ 1:20

## WALL FINISHES KEY

WALL FINISH 4 - FITTING ROOM AND SALES AREA MIRROR NEW FURNITURE PIECE

WALL FINISH 3 - PAINT FINISH - MATT EMULSION - COLOUR - TBC

40MM NOM MDF SKIRTING WITH 10MM SHADOW GAP TO PERIMETER OF SALES AND FITTING ROOMS. PAINT FINISH - COLOUR TO BE CONFIRMED. SAMPLE TO BE APPROVED BY CLIENT.
40MM STAINLESS SKIRTING DETAIL WITH 10MM SHADOW GAP TO MIRROR WALLS.
FITTING ROOM WOODWORK - PAINT FINISH - COLOUR: TBC - SAMPLE TO BE APPROVED BY CLIENT
IRONMONGERY TO BE STAINLESS STEEL FOR APPROVAL FROM CLIENT.
ALL DOOR TO BE TIMBER DOOR INNER AND OUTER LEAF - PAINT FINISH - COLOUR: TBC.
PLASTERBOARD CEILING TO BE PAINT FINISH - MATT EMULSION - COLOUR - BRILLIANT WHITE.

NOTES
Do not scale from this drawing. Only figured dimensions are to be taken from this drawing. Contractor must verify all dimensions on site before commencing any work or shop drawings. Report any discrepancies to the architect before commencing work. If this drawing exceeds the quantities taken in any way the architects are to be informed before the work is initiated. Work within the Construction (Design & Management) Regulations 2015 is not to start until a Health and Safety Plan has been produced. This drawing is copyright and must not be reproduced without consent of NW Architects Limited.

DRAWING STATUS/TYPE KEY

| | | | | | | | |
|---|---|---|---|---|---|---|---|
| **F** | Feasibility | **SK** | Sketch | **L** | Landscape | C | Construction |
| **P** | Planning | **M** | Marketing | **S** | Survey | AB | As Built |
| **T** | Tender | **TNT** | Tenant | **OS** | Ordnance Survey | | |

SURVEY NOTE
The original building survey was undertaken by a third party. NW Architects accepts no responsibility for any errors, omissions or discrepancies.

| REV | DESCRIPTION | DRAWN | DATE | CHECKED | DATE |
|---|---|---|---|---|---|

REVISIONS

NW-ARCHITECTS
27 York Place · Leeds · LS1 2EY
leeds@nw-architects.co.uk · Tel: 0113 880 0510 · Fax: 0113 880 0511
www.nw-architects.co.uk

CLIENT
BELSTAFF

PROJECT
Belstaff Store Relocation
King Street, Manchester

DRAWING TITLE
As Proposed - Layout & Details
Basement - Fitting Room

| Scale | Drawn By | Date Drawn |
|---|---|---|
| 1:20 @ A3 | RC | 19-03-24 |
| | Checked By: NW | Date Checked: 19-03-24 |

Drawing No.: 23069-C203
Revision: -