


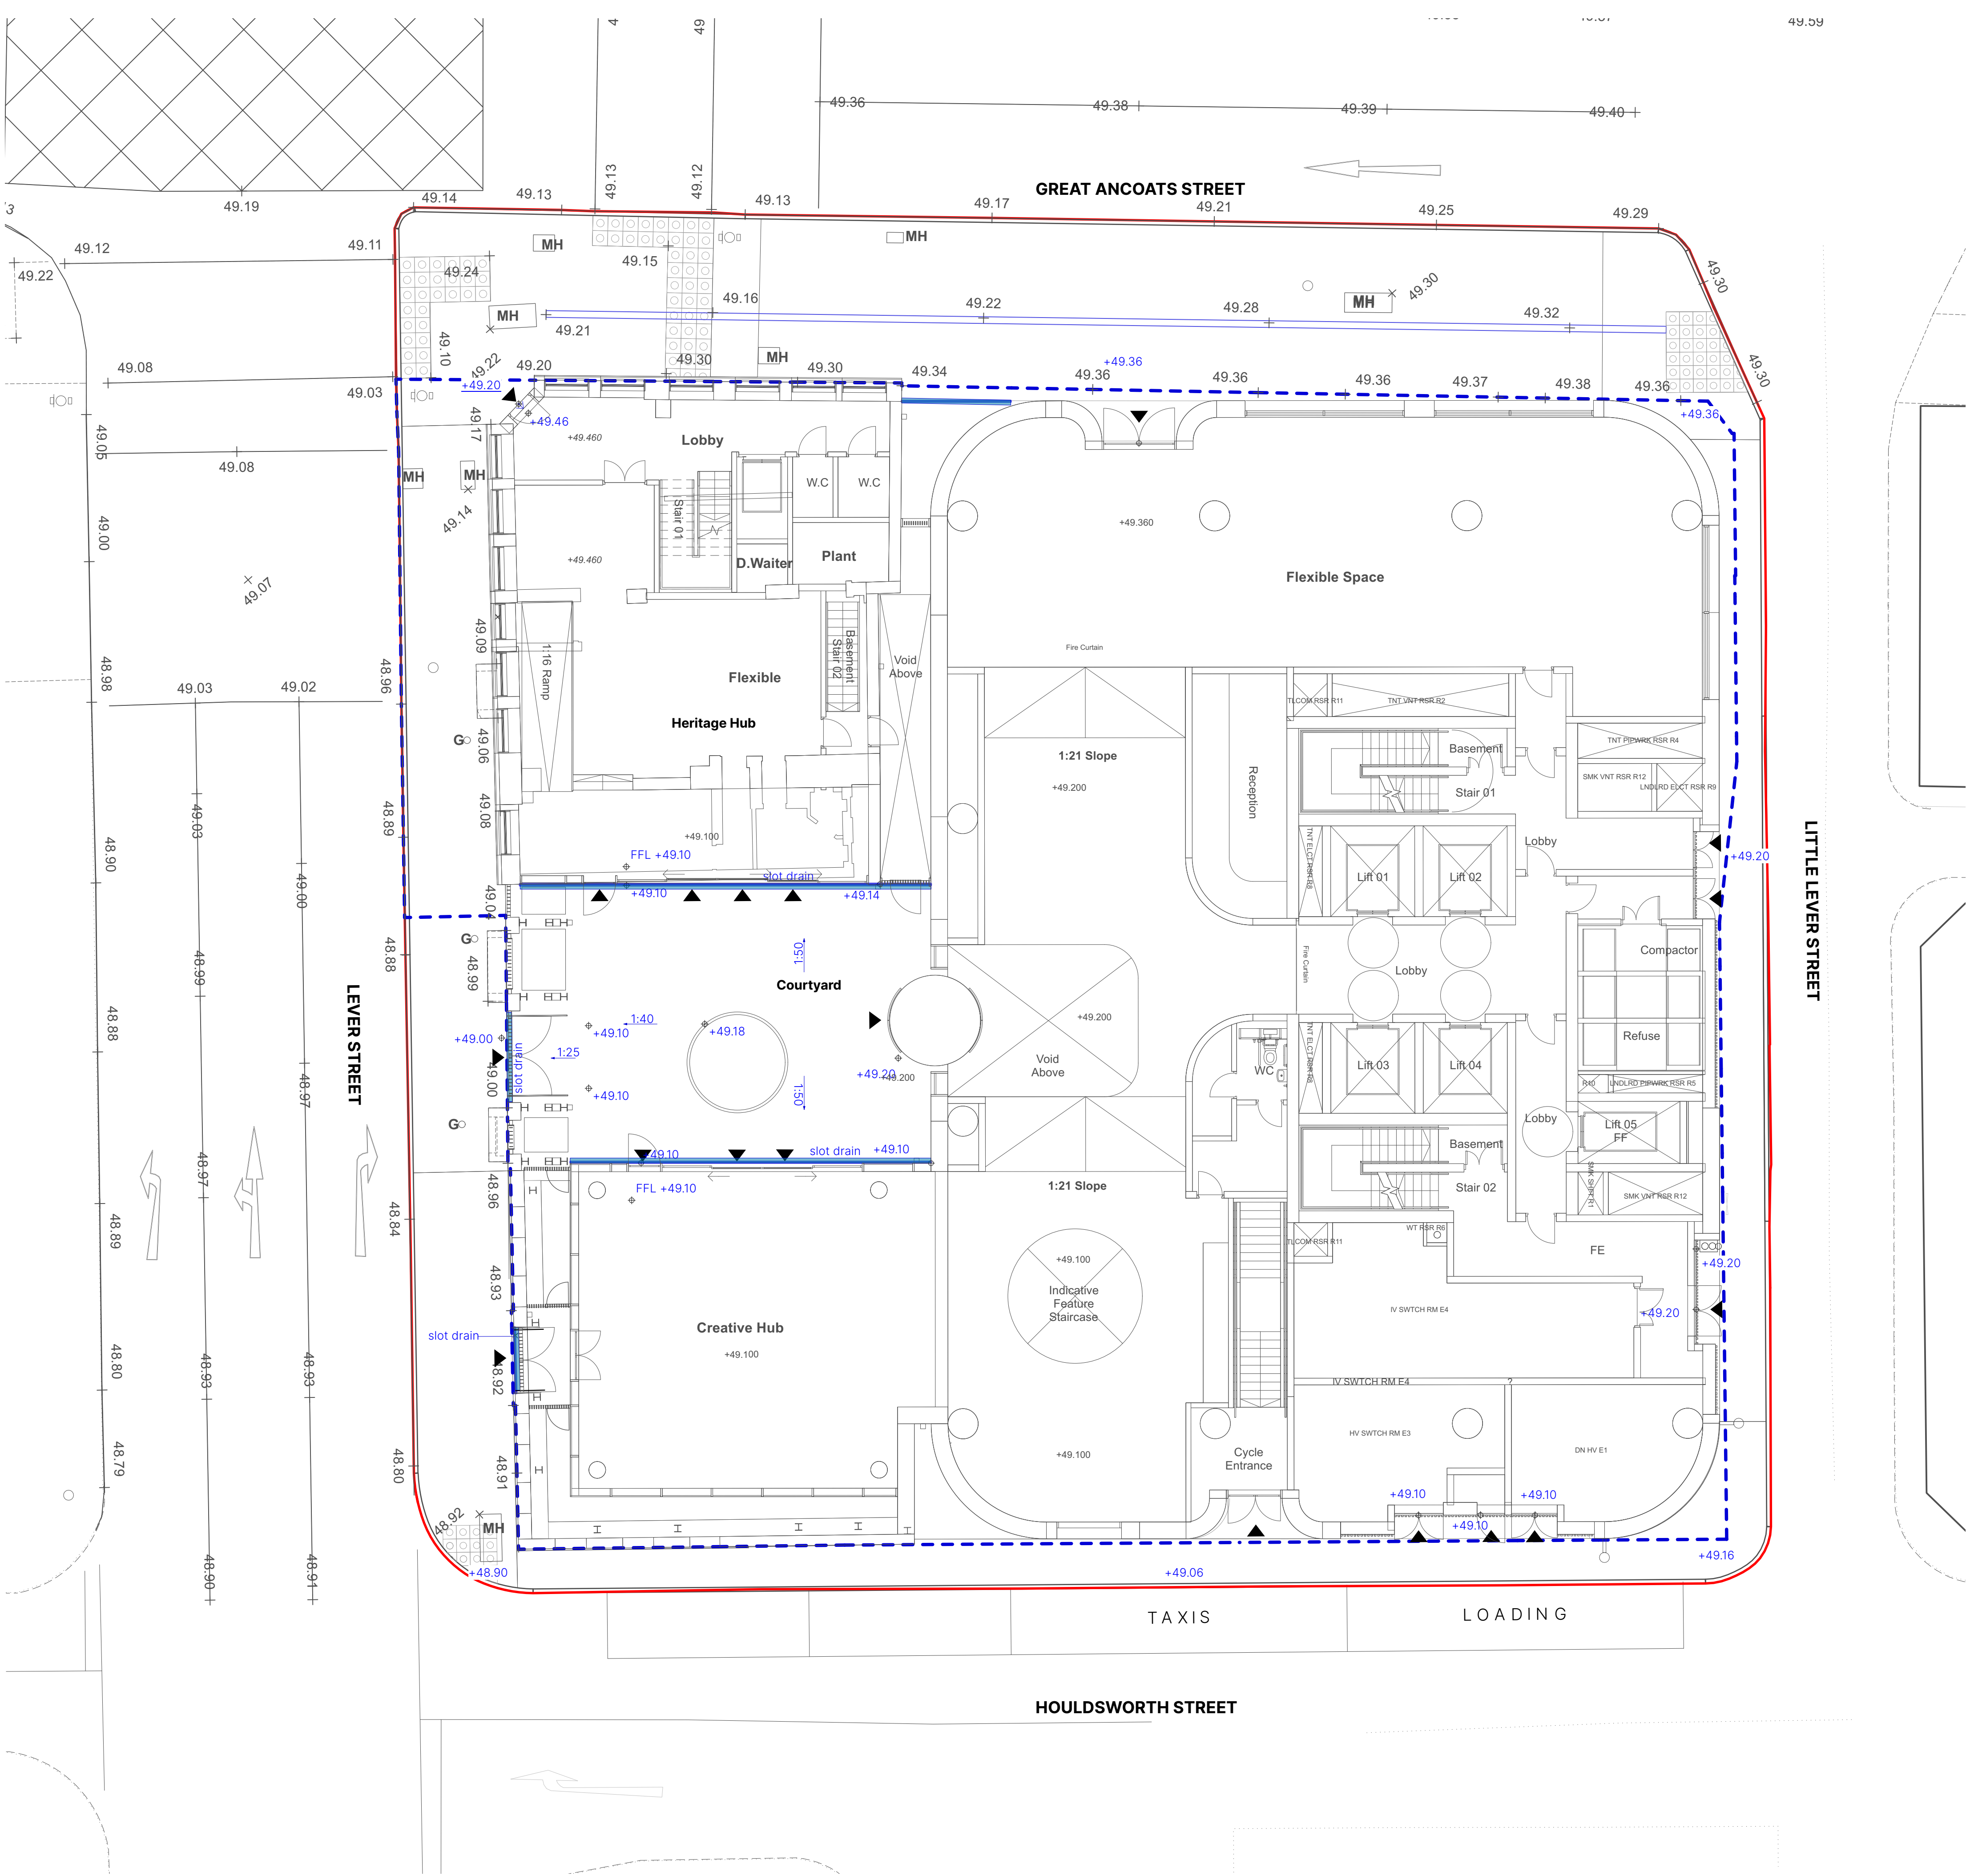

KEY

This drawing is copyright protected and may not be reproduced in whole or part without written authority from the owner.

- NOTES:**
- Do not scale from this drawing.
 - Always work to noted dimensions.
 - All dimensions are in millimetres unless otherwise stated.
 - All setting out, levels and dimensions must be agreed on site.
 - The dimensions of all materials must be checked on site before being laid out.
 - This drawing must be read with the relevant specification clauses and detail drawings.
 - Order of construction and setting out to be agreed on site.

- KEY**
- BOUNDARIES**
- Application Boundary
 - Ownership Boundary

LEVELS, CONSTRAINTS & DRAINAGE

- SPOT LEVEL - Existing
Levels as per Topographic Survey
- SPOT LEVEL - Proposed
- FALLS - Proposed
- MANHOLE COVER, GAS
- SLOT DRAIN

P04	07/03/24	S4 - GF plan update	VS	RM
P03	27/02/24	S4 - Key amends, GF plan update	VS	RM
P02	15/02/24	S4 - Layout, gates and lighting update	VS	RM
P01	07/02/24	S1 - Kerb, lighting and car park update	VS	RM
P00	05/02/24	S1 - First issue	VS	RM

Revision	Date	Description	Drawn	Apprvd.
----------	------	-------------	-------	---------

PLANIT

Manchester | London | Liverpool | Leeds | Standish

Manchester
2 Back Crafton Street,
Altrincham,
Cheshire,
WA14 1DY,

W: planit-ie.com
E: info@planit-ie.com
T: 0151 363 1230

Client Soller Group

Project NXQ, Lever Street
Manchester

Drg Title Site Levels
A1 Landscape

Created on 25-01-24
Created by VS
Approved by RM

Scale 1:100
Size A1
Workstage Stage 2
Status Stage Appr.

Drg No. 3217-PLA-00-GF-DR-L-3000
Suitability S4
Revision P04
© Planit I.E. Limited