



C:\Users\jee\Documents\5607-HMA-HB-ZZ-DR-A-00001-Humanities LTM V22_jee\PPV4.rvt

C:\Users\jee\Documents\5607-HMA-HB-ZZ-DR-A-00001-Humanities LTM V22_jee\PPV4.rvt

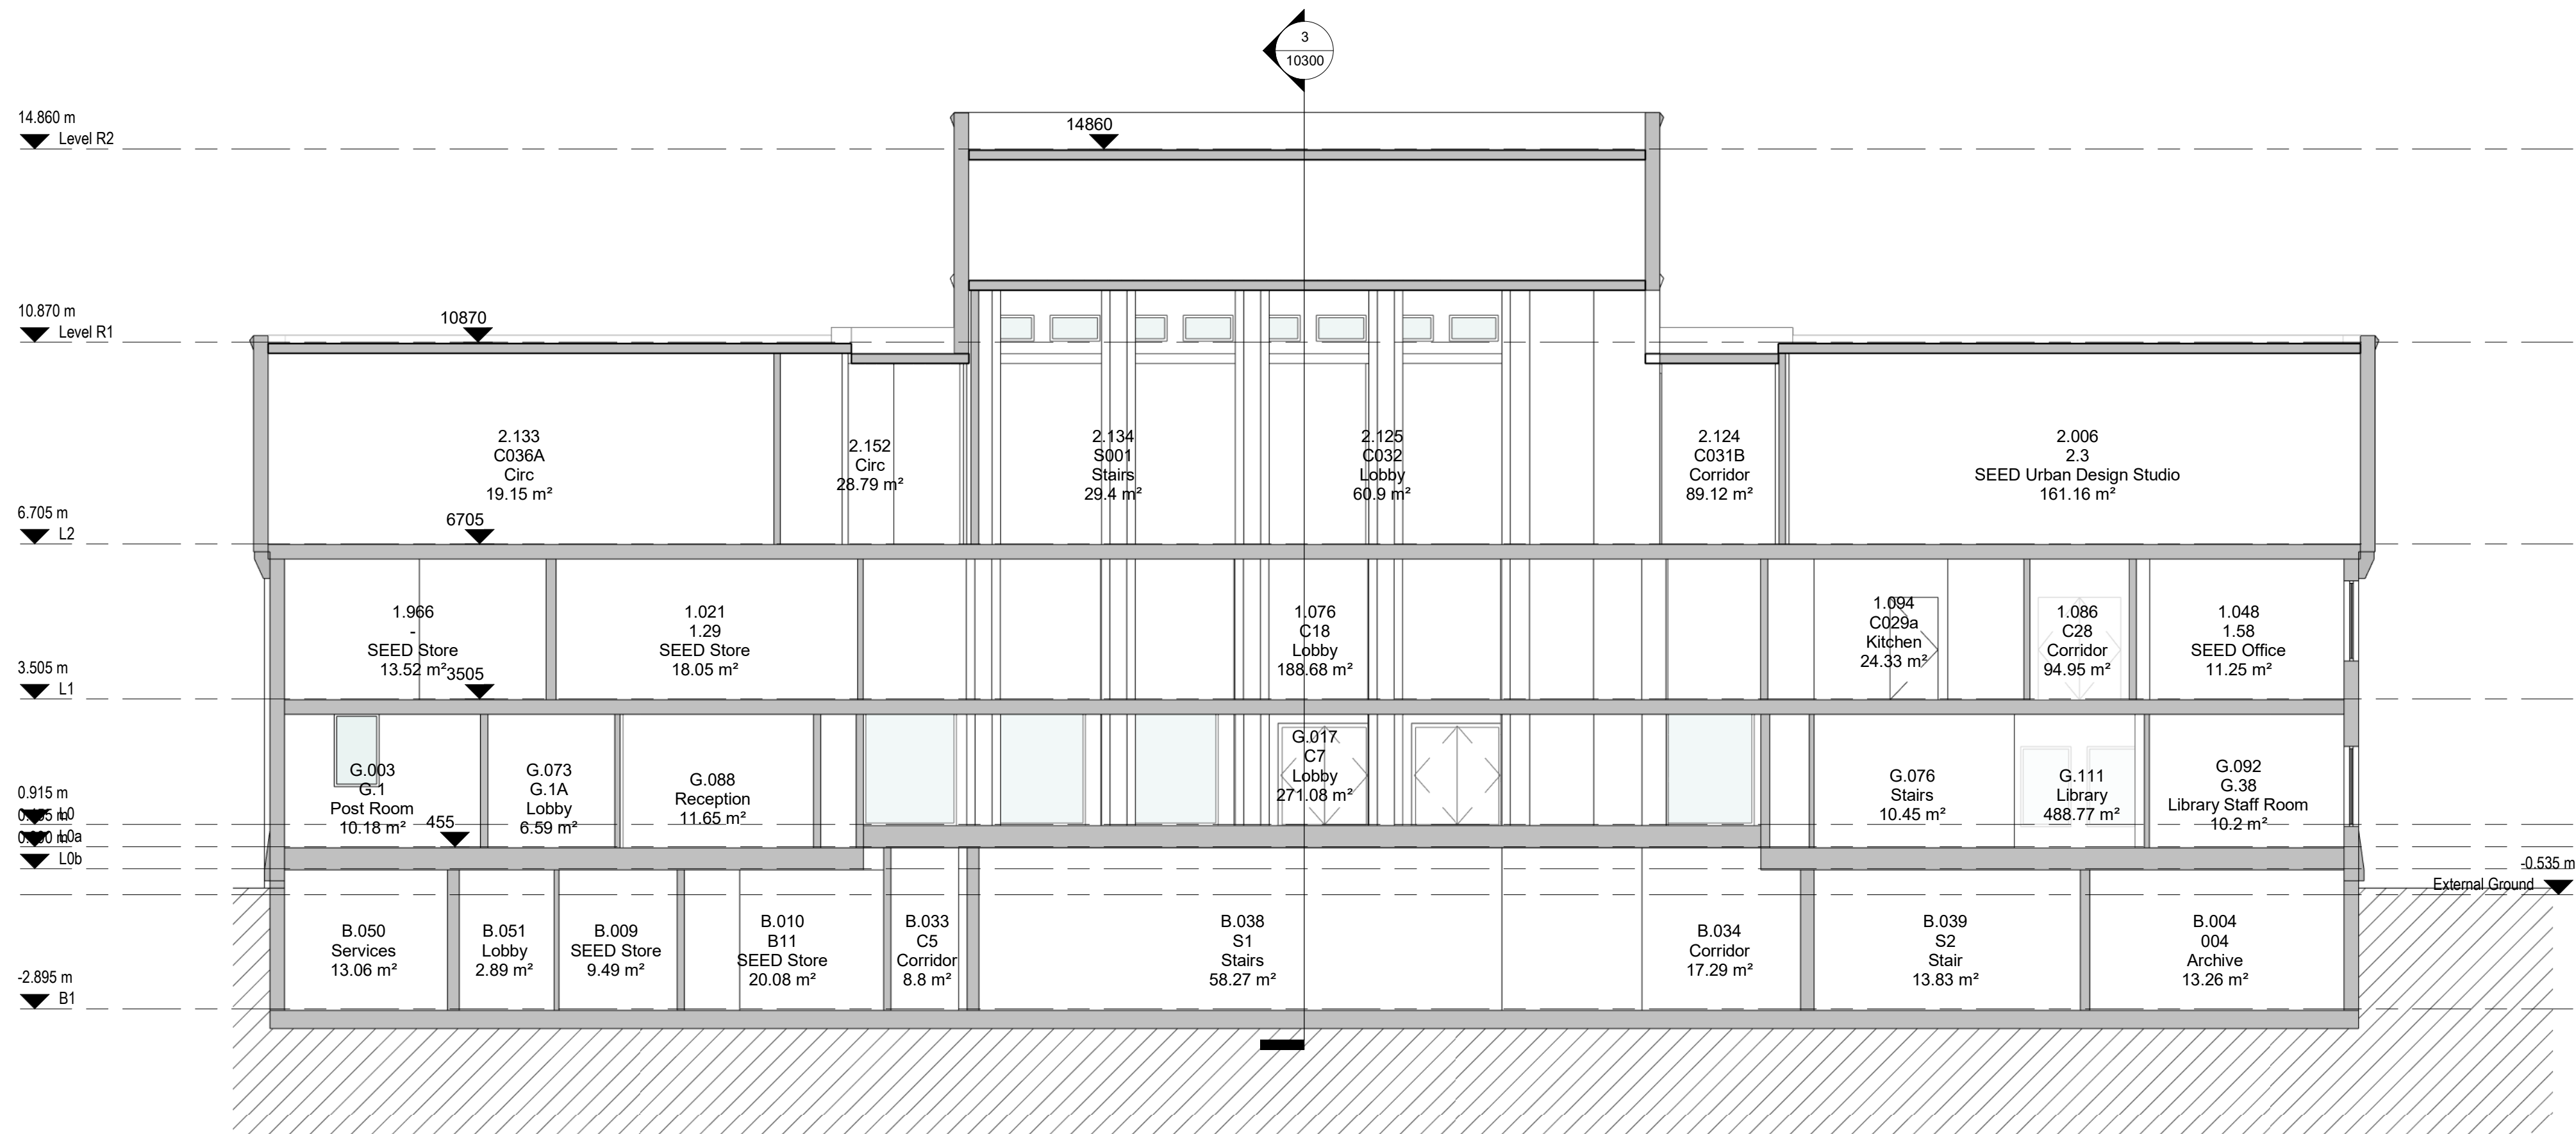


Short Section as Existing

1 : 100 @ A1

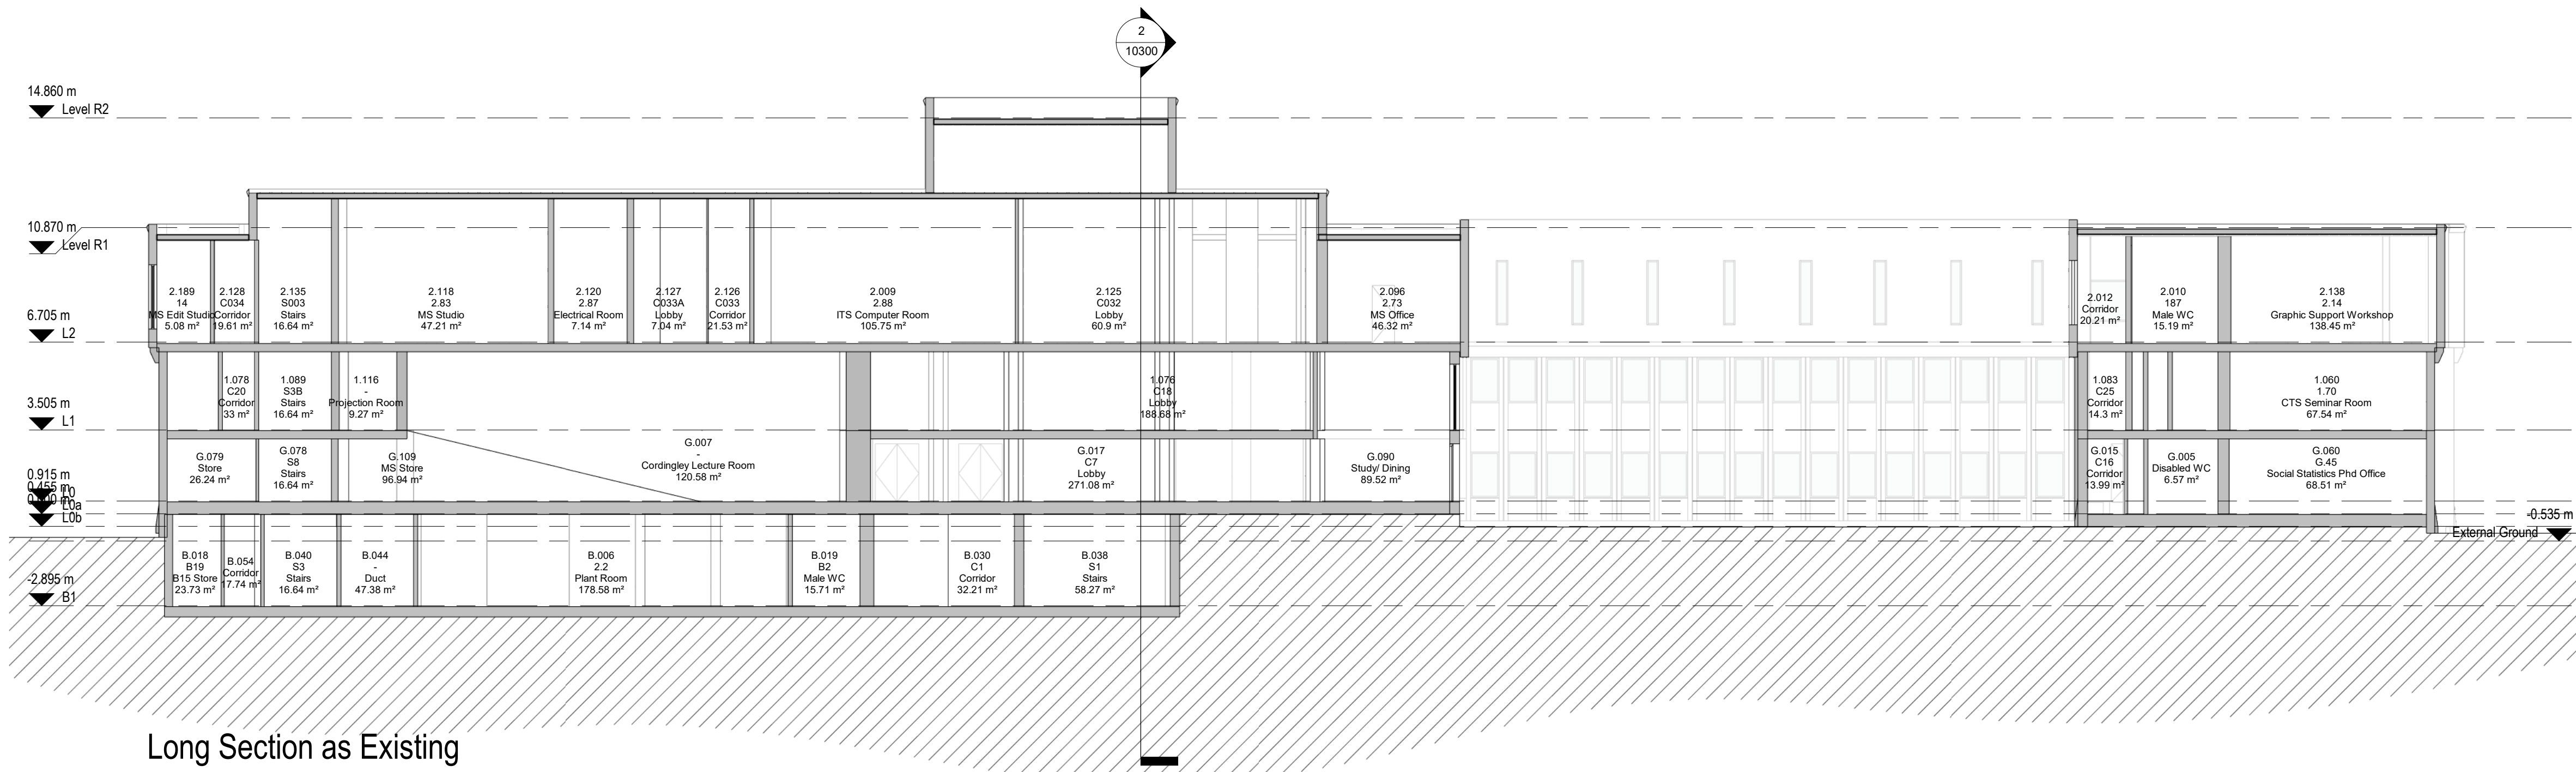


Long Section as Existing

1 : 150 @ A1

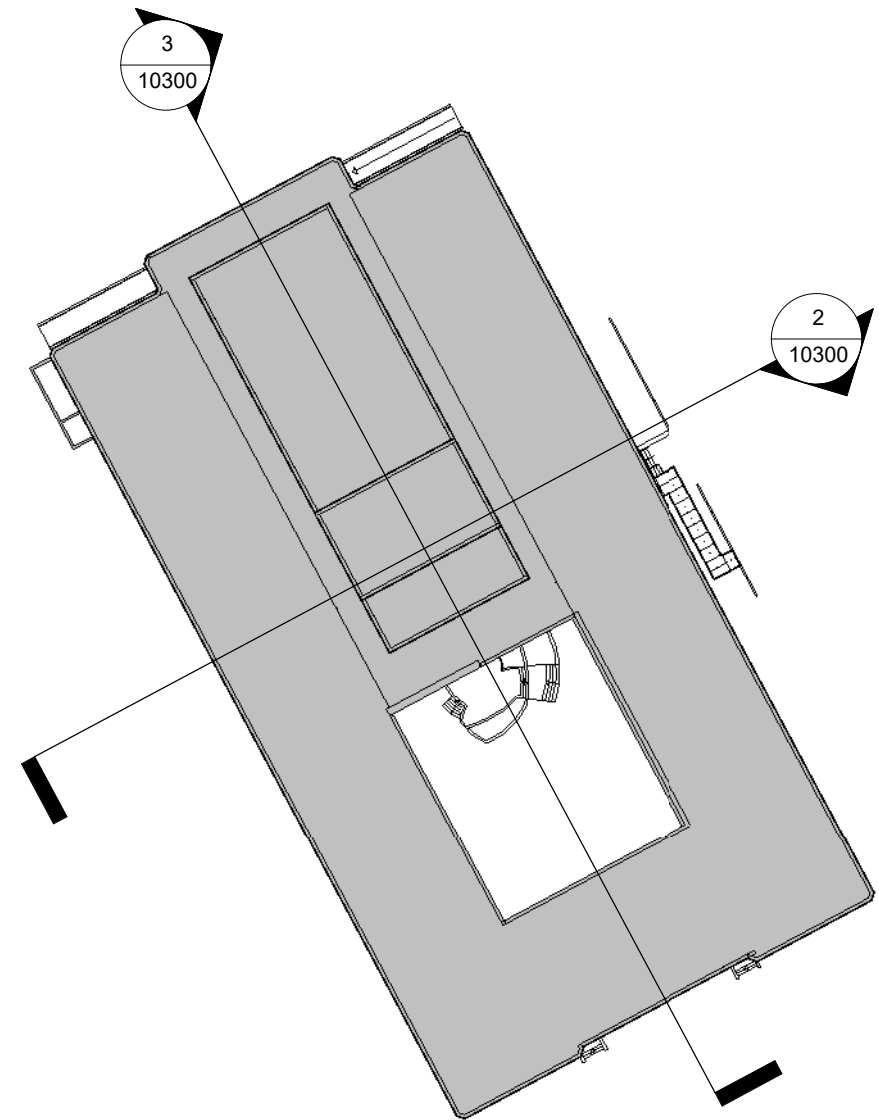

- NOTES**
1. Do not scale from this drawing.
 2. All measurements are in millimetres unless stated otherwise.
 3. This drawing is to be read in conjunction with the specification and all relevant Architectural, Electrical, Mechanical and Structural drawings.
 4. (c) University of Manchester this drawing must not be reproduced without permission.
 5. Directorate of Estates and Facilities to be notified of any discrepancies.

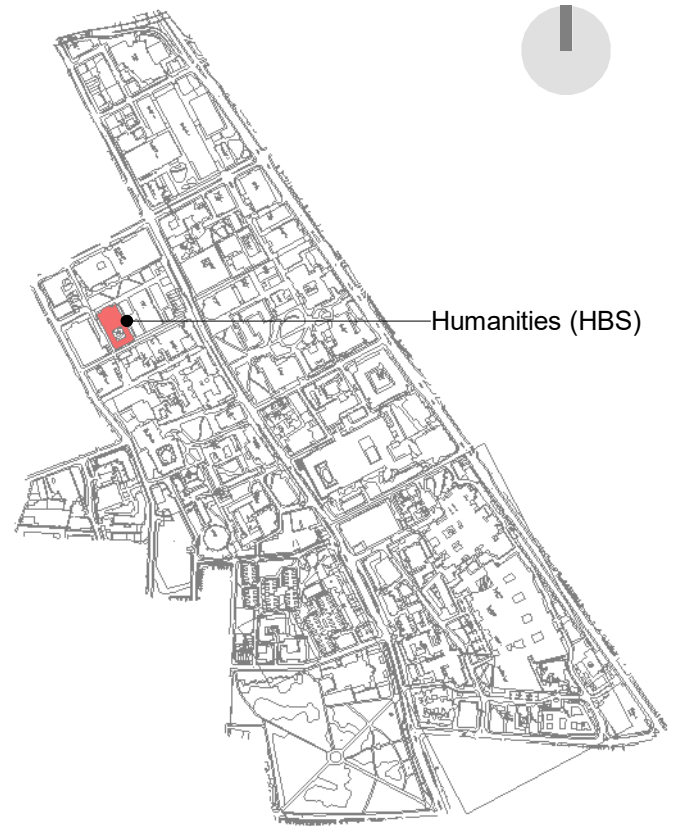

0 3m 6m 12m
1:150 @ A1

P1	First issue. Issued for comment.	01-03-24	JL	JL
Rev	Description	Date	By	Auth

MANCHESTER
1824

The University of Manchester

Directorate of Estates and Facilities
Bayer Building
The University of Manchester
Oxford Road
Manchester
M13 9PL

HALLIDAY MEECHAM ARCHITECTS
Halliday Meecham Architects Limited
111 Piccadilly Manchester M1 2HP
+44 (0)161 661 5566
4 Devonshire Street London W1W 5DT
+44 (0)203 440 5175
hma@hallidymeecham.com
www.hallidymeecham.com

Drawing Status

Preliminary

Project
Humanities LTM - 5607

Building Name
Humanities

Building No.
087AA

Site Name
Oxford Road

Sub Site Name
Bridgeford Street

Drawing Title
Sections as Existing

PM
Drawn
JL
Checked
JL
Authorised
HMA

Scale @A1
1:150
Date
01-03-24
Date
01-03-24
Date
01-03-24

Drawing Number
5607-HMA-HB-ZZ-DR-A-10300
Revision
P1

Original Drawing Paper Size 841mm x 594mm