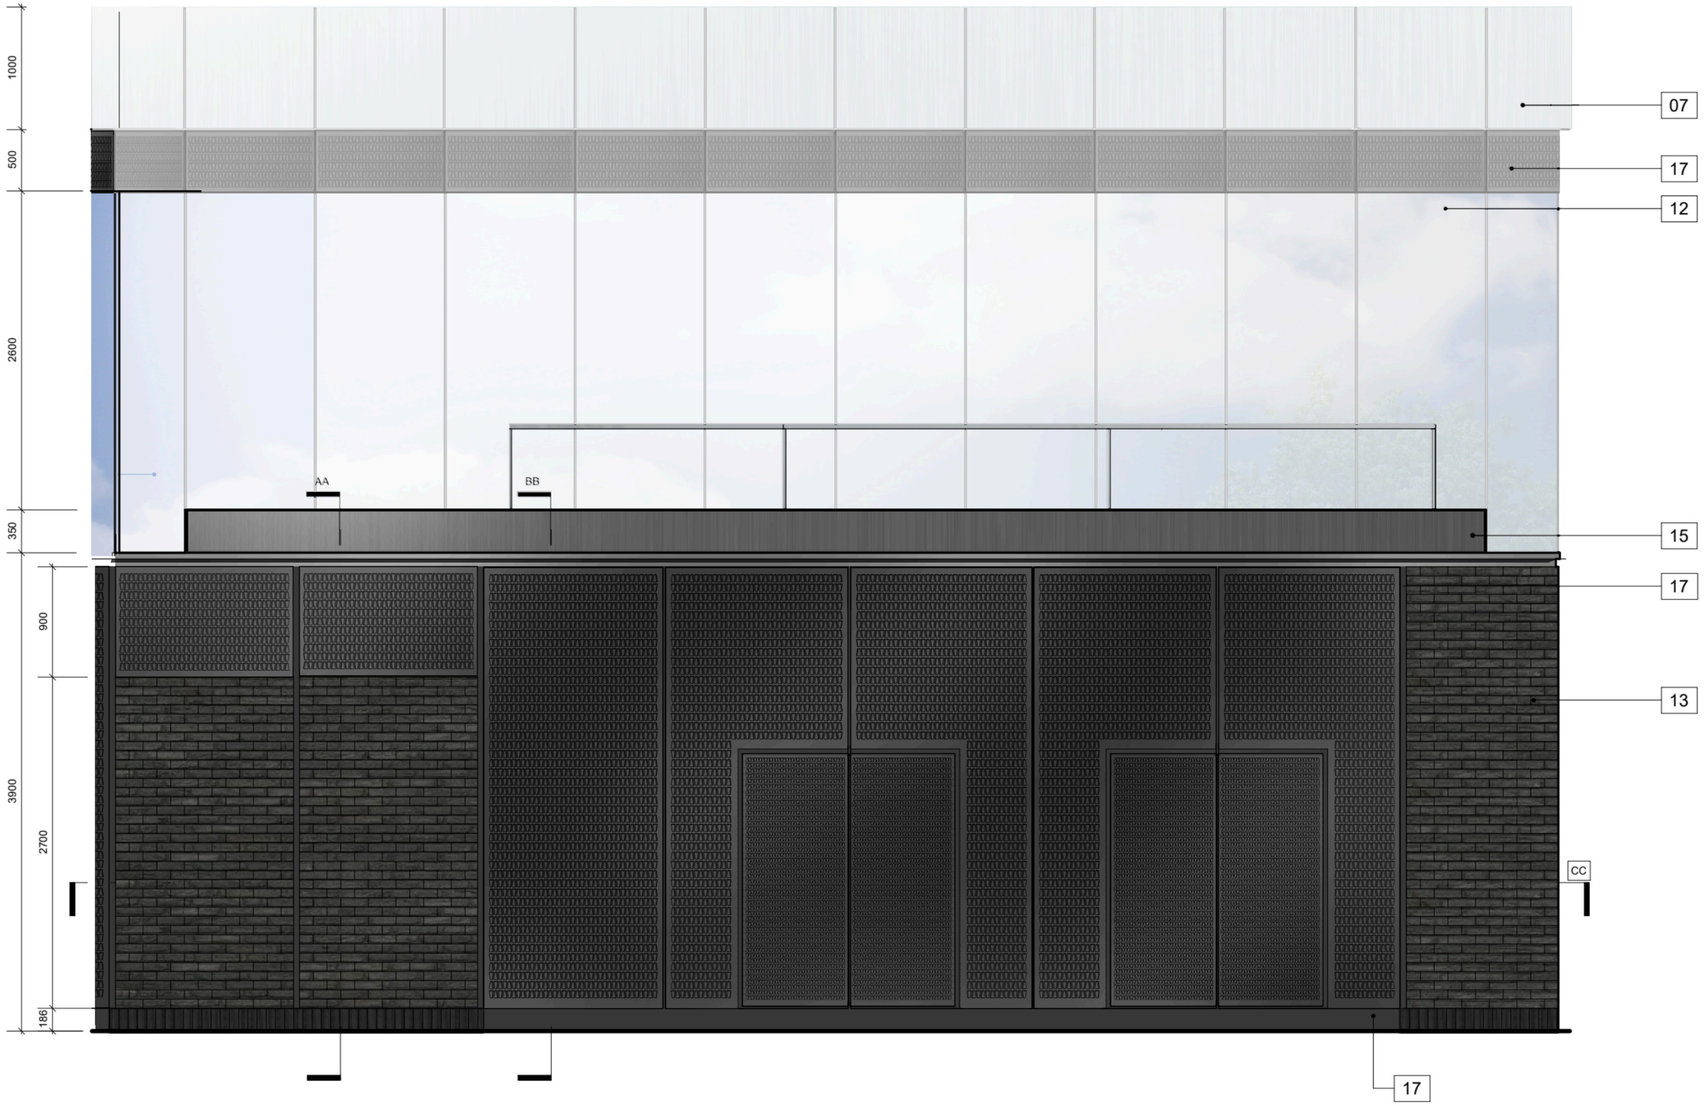

DETAIL ELEVATION

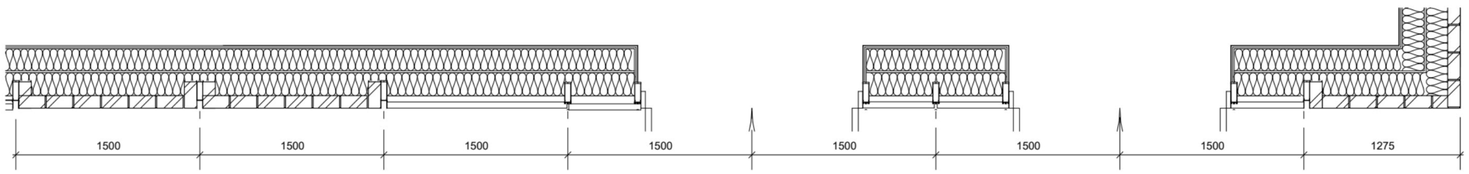

DETAIL SECTION CC

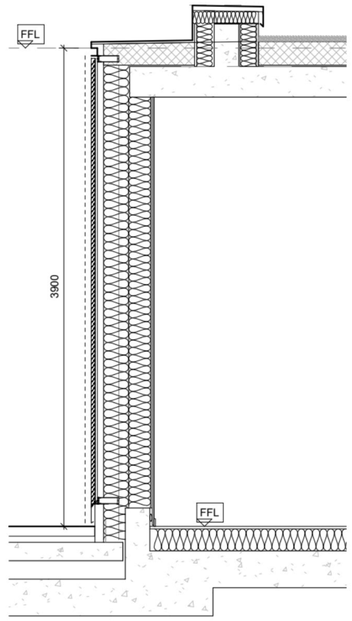

DETAIL SECTION AA

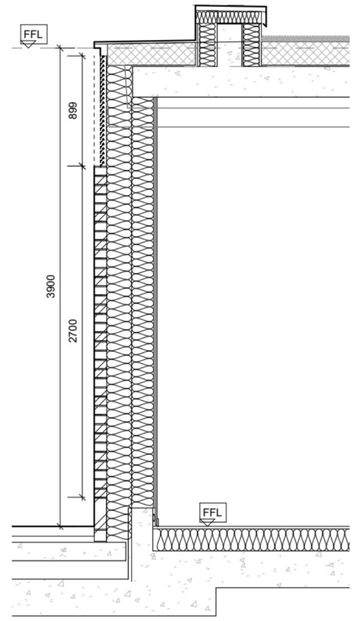

DETAIL SECTION BB

MATERIAL KEY

01	Vision Unit – TYPE 1: Full height clear vision unit (unitised)
02	Vision Unit – TYPE 2: Full height clear vision unit (unitised)
03	Floor Edge cover: Dark Grey, concealing floor slab edge
04	Purge Vent - TYPE 1 (Light Blue): Light blue anodised aluminium perforated sheet in plane of façade, concealing glazed door behind
05	Purge Vent - TYPE 2 (Light Green): Light green anodised aluminium perforated sheet in plane of façade, concealing glazed door behind
06	Opaque Unit - TYPE 1 (Light Blue): Light blue anodised aluminium sheet (unitised)
07	Opaque Unit - TYPE 2 (Light Green): Light green anodised aluminium sheet (unitised)
08	Opaque Spandrel– TYPE 1 (Light Blue): Light blue anodised aluminium sheet (unitised)
09	Opaque Spandrel– TYPE 2 (Light Green): Light green anodised aluminium sheet (unitised)
10	Perforated Spandrel– TYPE 1 (Light Blue): Light blue anodised aluminium perforated sheet, concealing floor slab edge and ventilation behind
11	Perforated Spandrel– TYPE 2 (Light Green): Light green anodised aluminium perforated sheet, concealing floor slab edge and ventilation behind
12	Glazed Unit - TYPE 3: Uncapped glass curtain wall with up to 50% opaque units with enamelled frit coating
13	Feature facing brickwork: Dark Grey with colour matched mortar
14	Aluminium flashing: Dark Grey
15	Fair Faced Feature Concrete Columns: Light Concrete
16	Brick or Dark Anodised Kicker Plate
17	Dark Anodised Aluminium Decorative Screen

This drawing is copyright
Do not scale off dimensions.
All dimensions to be checked on site by contractor.

Contractor to report any dimensional discrepancies, errors or omissions prior to commencing on site.

Rev	Date	Description
P01	29-10-2021	Planning Submission
P02	09-04-2024	NMA Update
P03	19-04-2024	Level 01 Decorative screen update

Project Title
Plot F
Great Jackson Street

Drawing Title
F2 Podium
Typical Elevation

Project No
10334

Scale
1 : 50 @ A3

Status
Planning Issue

SHP Drawing Code (PROJ - ORIG - ZONE - ROLE - CLAS - TYPE - LOC - SEQ)
10334-F2-SHP-G251-DE-XX-B5D804

Revision
P03

simpsonhaugh
Manchester +44 (0)161 835 2345
London +44 (0)20 7549 4000

© SimpsonHaugh and Partners 2021