



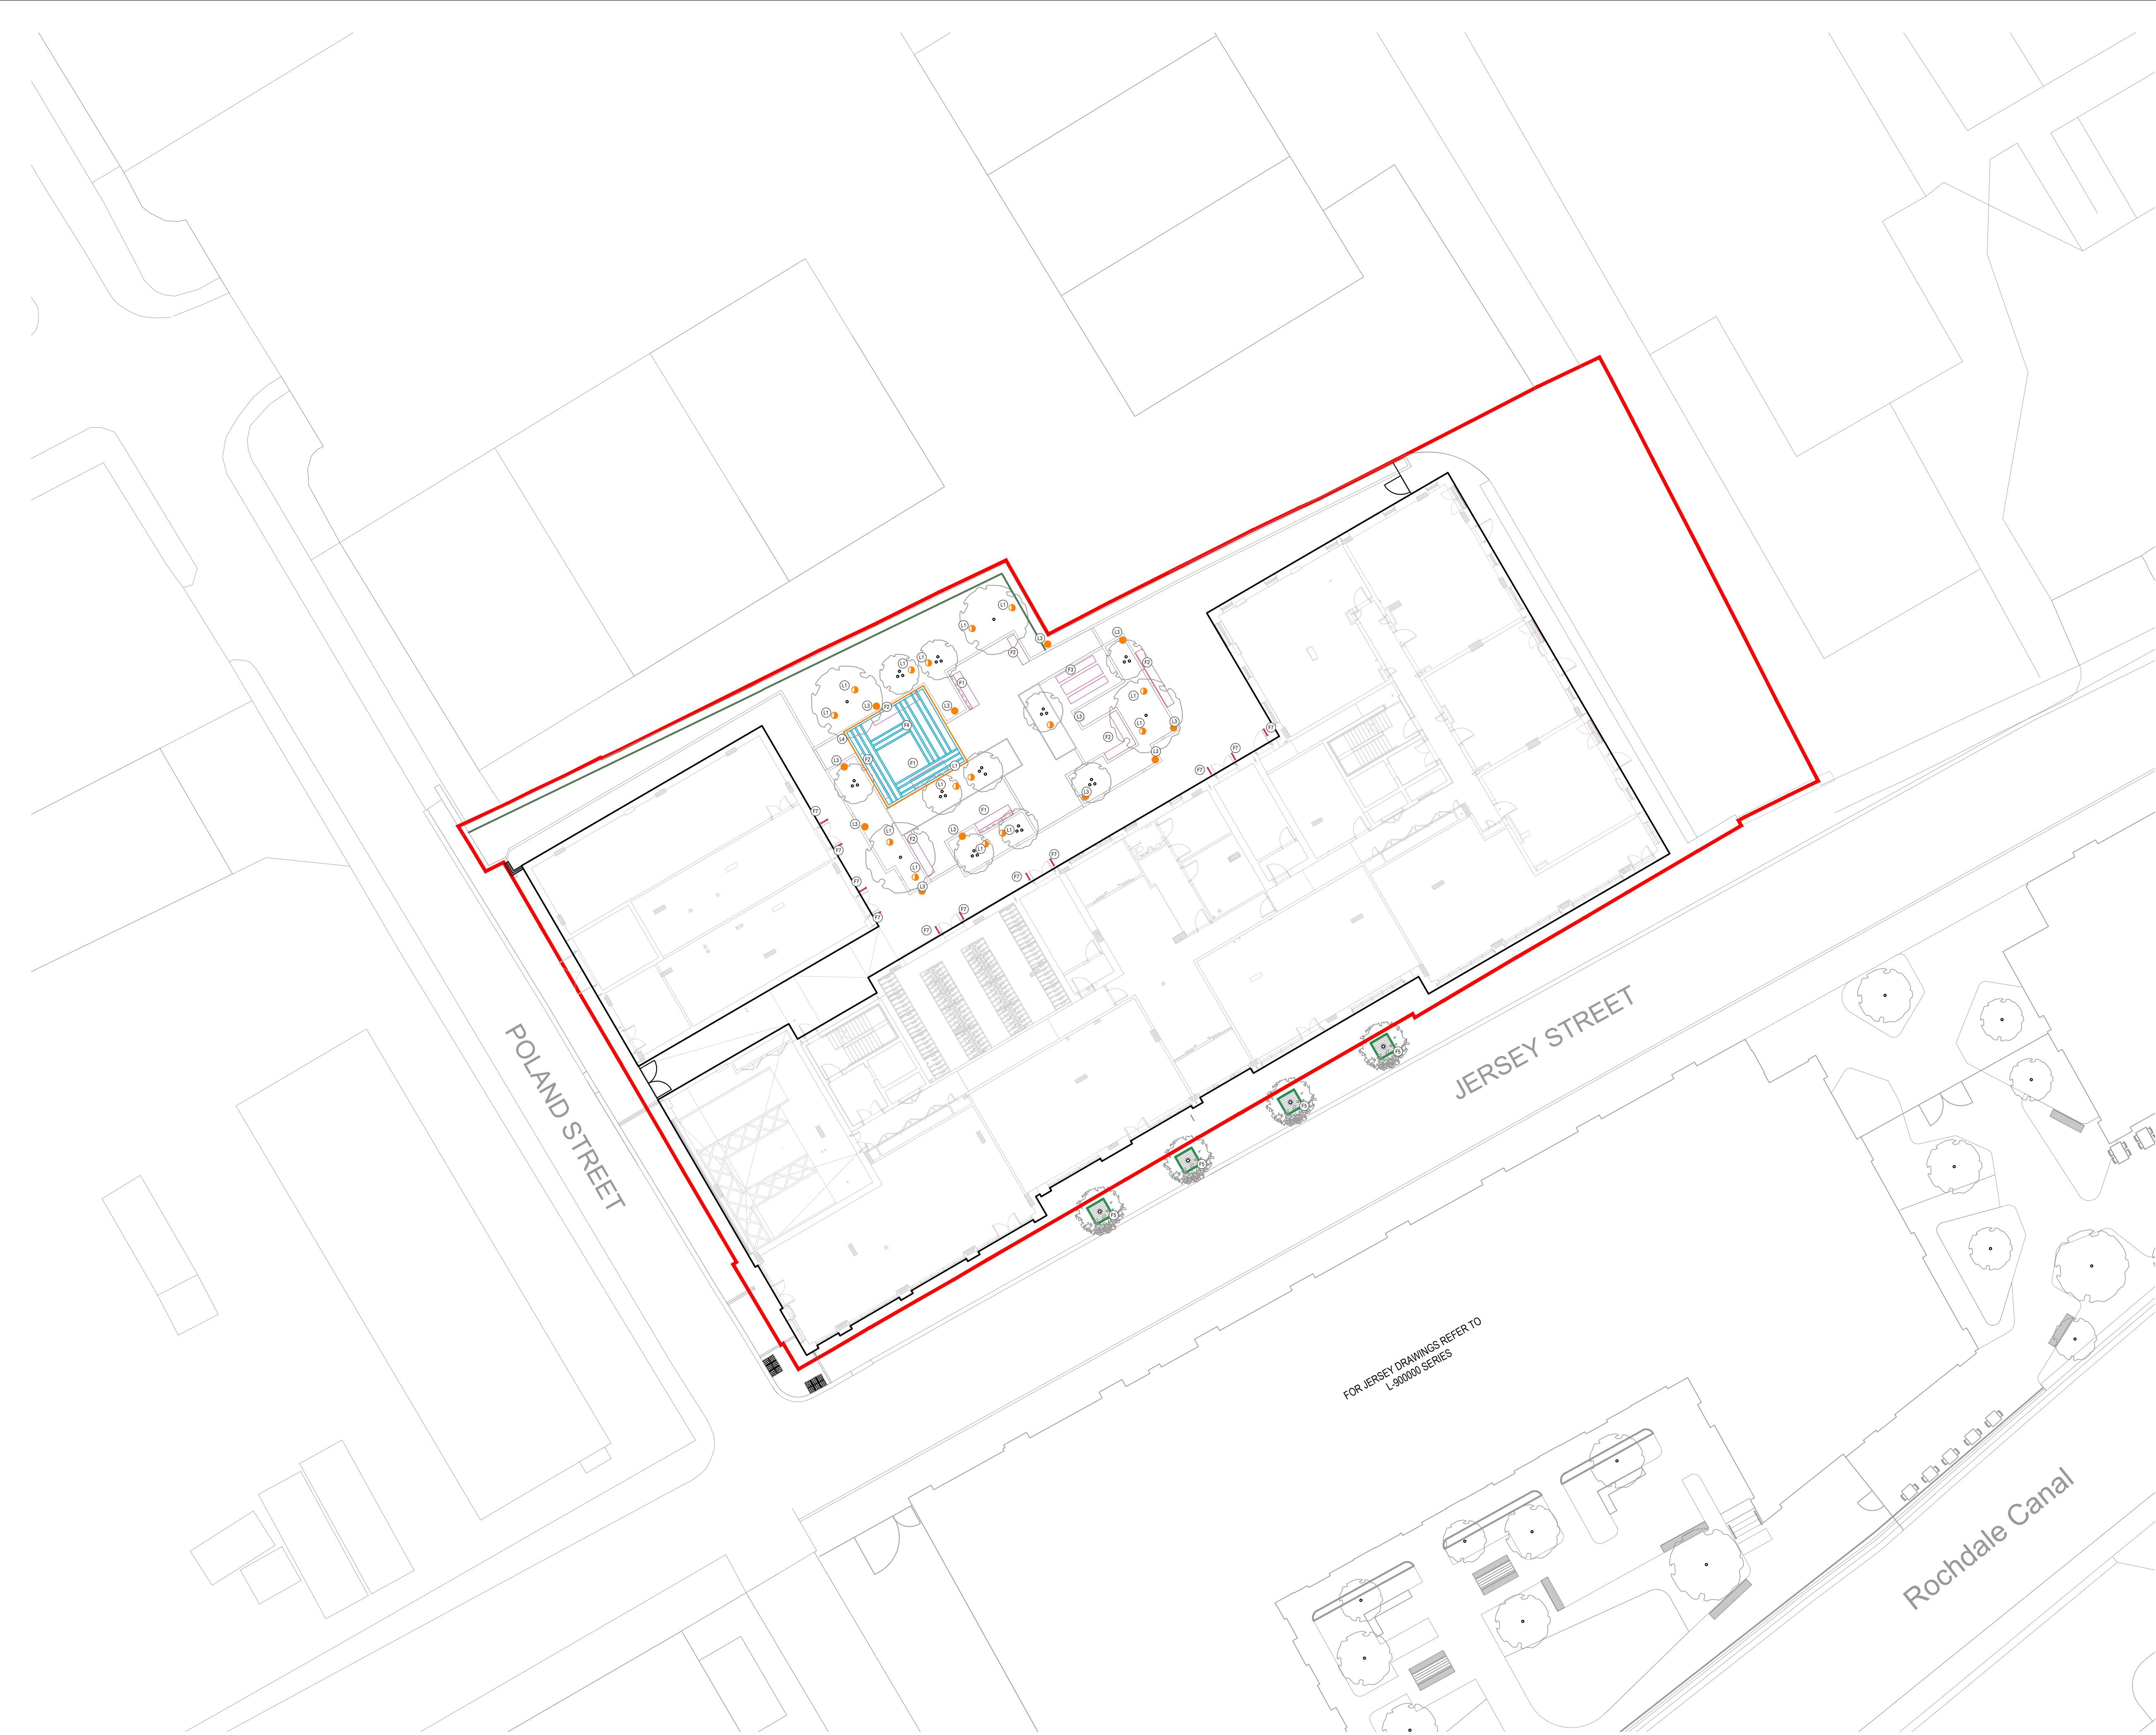

| rev | details                   | by | date       |
|-----|---------------------------|----|------------|
| P01 | FIRST ISSUE FOR PLANNING  | CB | 25.01.2024 |
| P02 | BUILDING POSITION UPDATED | CB | 08.02.2024 |
|     |                           |    |            |
|     |                           |    |            |
Notes

1.0 Do not scale from drawing, use figured dimensions only  
1.1 All dimensions to be checked onsite  
1.2 This drawing to be read in conjunction with all other Gillespies drawings and specifications

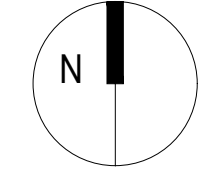


FURNITURE


- F1

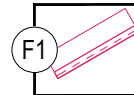


**Bench with back rest**  
Size: 2475(L) X 465(W) X 470(H)  
Material: Timber and Mild Steel  
Supplier: Versa or similar approved  
Product: Crabtree Seat
- F2

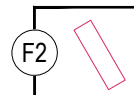


**Bench**  
Size: Varies(L) X 465(W) X 470(H)  
Material: Timber and Mild Steel  
Supplier: Versa or similar approved  
Product: Crabtree Bench
- F3

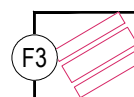


**Picnic Set**  
Size: 2340(L) X X 470(H)  
Material: Timber and Mild Steel  
Supplier: Versa or similar approved  
Product: Willow Picnic Set
- F4

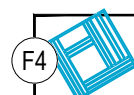

**Pergola**  
Size: 3500x5600mm Approx. 3500mm(H)  
Material: Oak Posts and Frame with Steel legs  
Supplier: Versa or similar approved
- F5

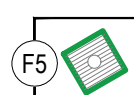


**Tree Grille**  
Size: 1200 x 1200mm  
Material: Galvanised Steel  
Supplier: Versa or similar approved  
TBC with Council as part of S278 works
- F7

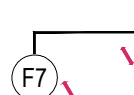


**Door Barrier**  
Size: 1020 (H) from ground  
Material: Stainless Steel  
Finish: Brushed  
Supplier: Broxap or similar approved  
Product: BX-14

LIGHTING


- L1

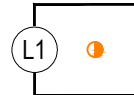

**Tree Uplight**  
Detail and specification by others
- L3

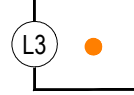

**Bollard Lighting**  
Detail and specification by others
- L4

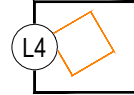

**Pergola Lighting**  
Detail and specification by others

Project title

ELIZA YARD, ANCOATS

Drawing title

FURNITURE GENERAL ARRANGEMENT

|             |                |            |                            |          |
|-------------|----------------|------------|----------------------------|----------|
| PRELIMINARY | Drawing status | 1:200 @ A1 | Scale                      | Drawn    |
|             |                |            |                            | CB       |
|             |                |            |                            | Checked  |
|             |                |            | Date                       | SB       |
|             |                |            | 12.01.2024                 |          |
|             |                |            | Drawing number             | Revision |
|             |                |            | EYJW-GIL-EX-00-DR-L-000106 | P02      |

Client

John Sisk & Son Limited



Gillespies