


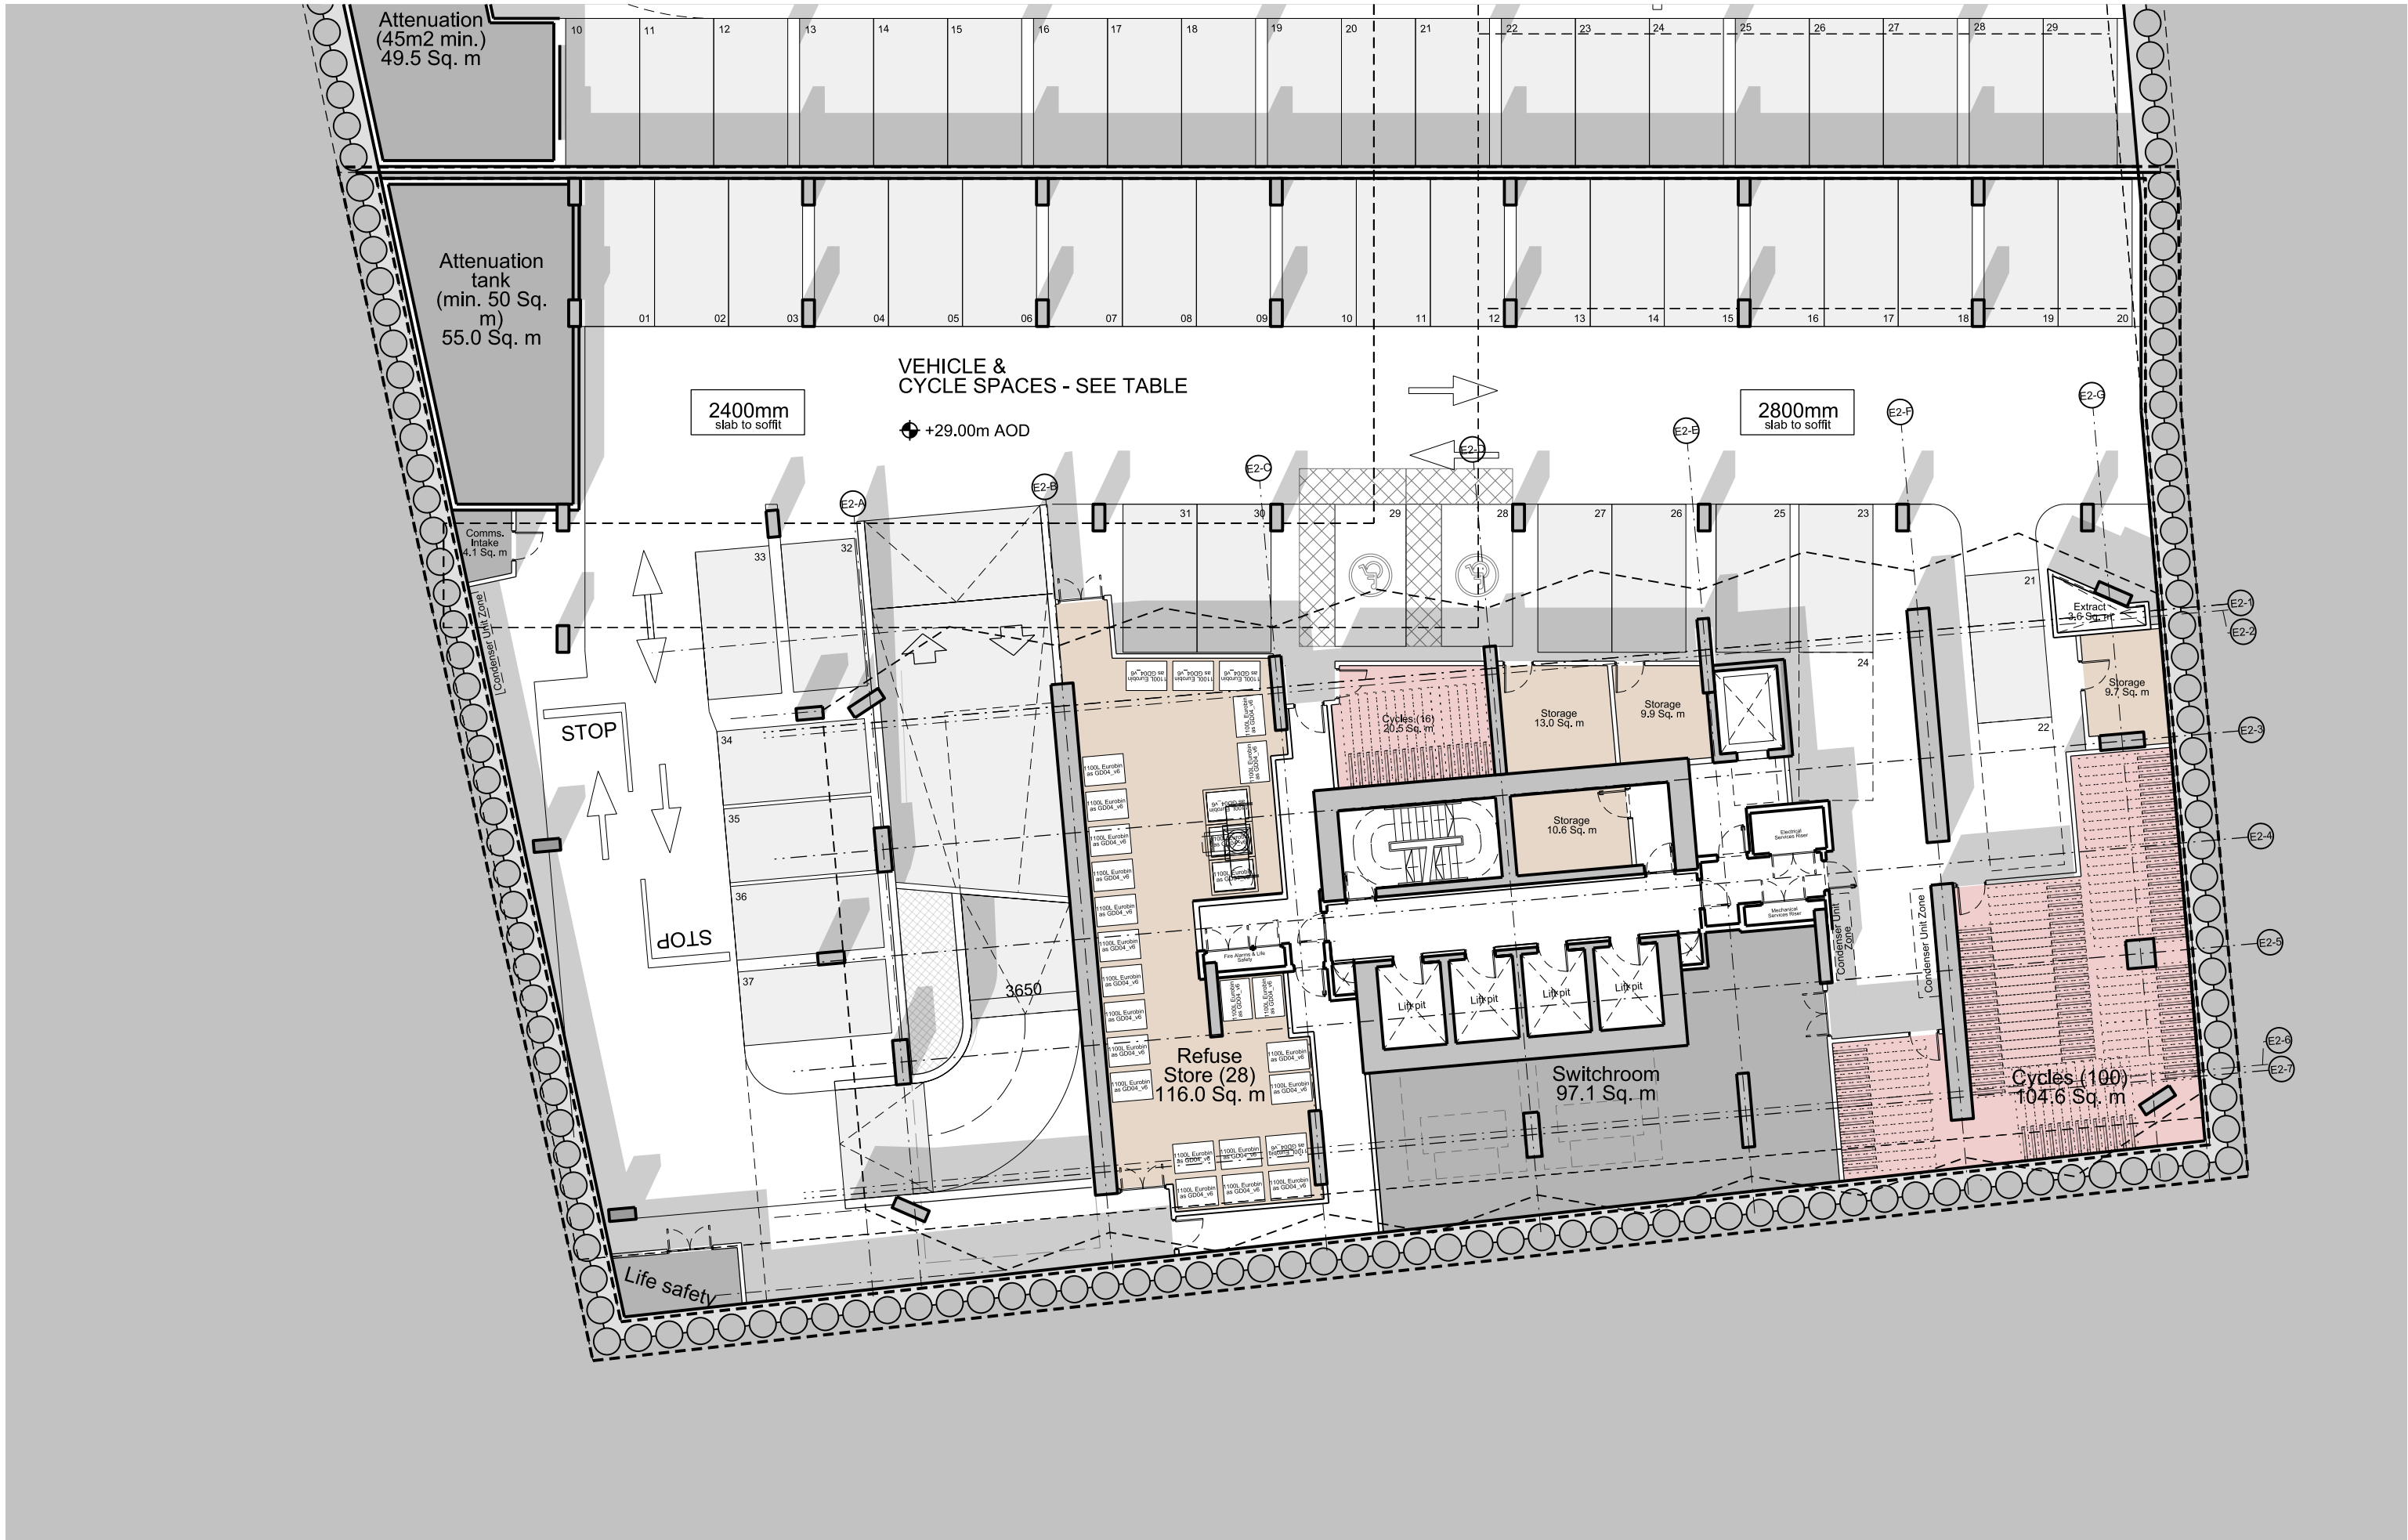

This drawing is copyright  
Do not scale off dimensions.  
All dimensions to be checked on site by contractor.  
Contractor to report any dimensional discrepancies,  
errors or omissions prior to commencing on site.


Scale Bar

0 2.5 7.5m

| NOTE: |                   | CAR PARKING | C7  | C8       | E1  | E2       |
|-------|-------------------|-------------|-----|----------|-----|----------|
| B1    | 2.5x5m            | 29          | 33  | 27       | 43  | 33       |
|       | Tandem            | 3           |     | 1        | 30  | 48       |
|       | Accessible        | 1           |     | 2        | 3   | 2        |
| B2    | 2.5x5m (2.5x4.8m) | 35          |     | 36       | 45  | 38 (1)   |
|       | Tandem            |             | 36  | 1        | 39  | 2        |
|       | Accessible        | 1           |     | 2        | 3   | 2        |
| B3    | 2.5x5m (2.5x4.8m) | 33          |     | 30       | 48  | 40 (1)   |
|       | Tandem            | 1           | 38  | 4        | 36  | 2        |
|       | Accessible        | 4           |     | 2        | 2   | 2        |
| Total |                   |             | 60% | 107(25%) | 60% | 105(25%) |

| CYCLES | C7   | C8   | E1   | E2   |
|--------|------|------|------|------|
|        | 236  | 130  | 281  | 116  |
|        | 186  | 108  | 170  | 212  |
|        | 0    | 184  | 0    | 123  |
|        | 422  | 422  | 451  | 451  |
|        | 100% | 100% | 100% | 100% |

| Rev | Date       | Description    |
|-----|------------|----------------|
| X01 | 20.04.2023 | Planning Issue |
|     |            |                |
|     |            |                |
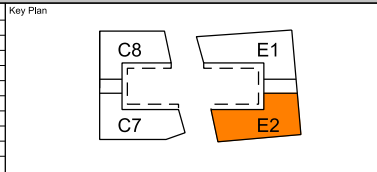

Project Title  
Crown Street Phase 3  
Manchester

Status  
Planning

Drawing Title  
Tower E2 - Basement Level 01  
General Arrangement

Job No  
10418

Scale  
1:200

Drawing No  
E2-SHP-G200-PL-B1-B5D801

Revision  
X01

**simpsonhaugh**

MANCHESTER  
Riverside, 4 Commercial St  
Manchester M15 4RQ  
+44 (0)161 835 2345  
www.simpsonhaugh.com

LONDON  
5-8 Roberts Place  
London EC1R 9BB  
+44 (0)20 7549 4000  
mail@simpsonhaugh.com