



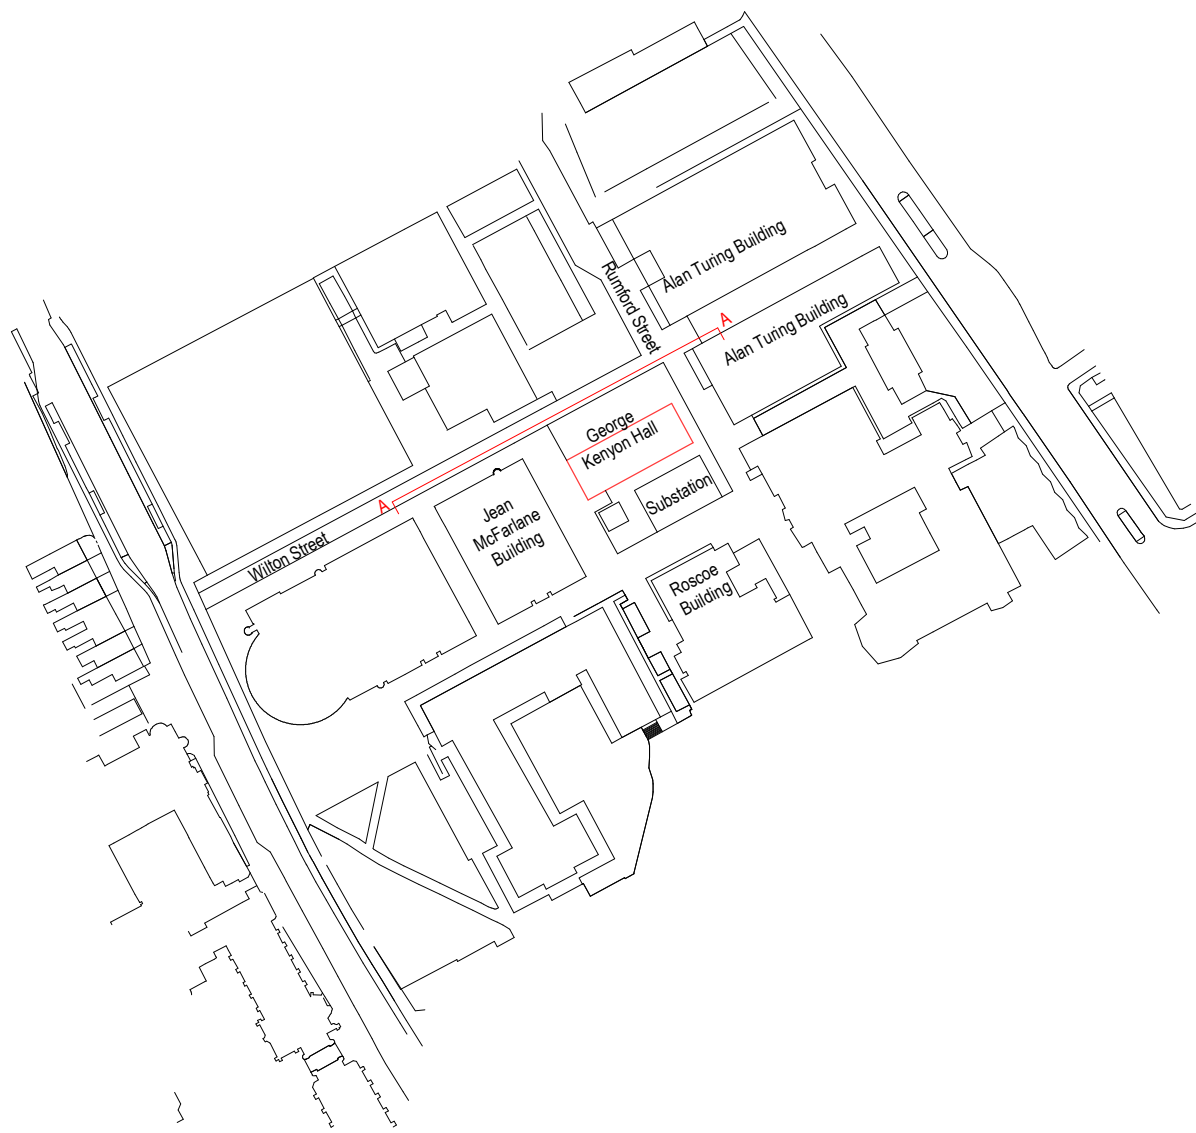

Key Plan - Site Section

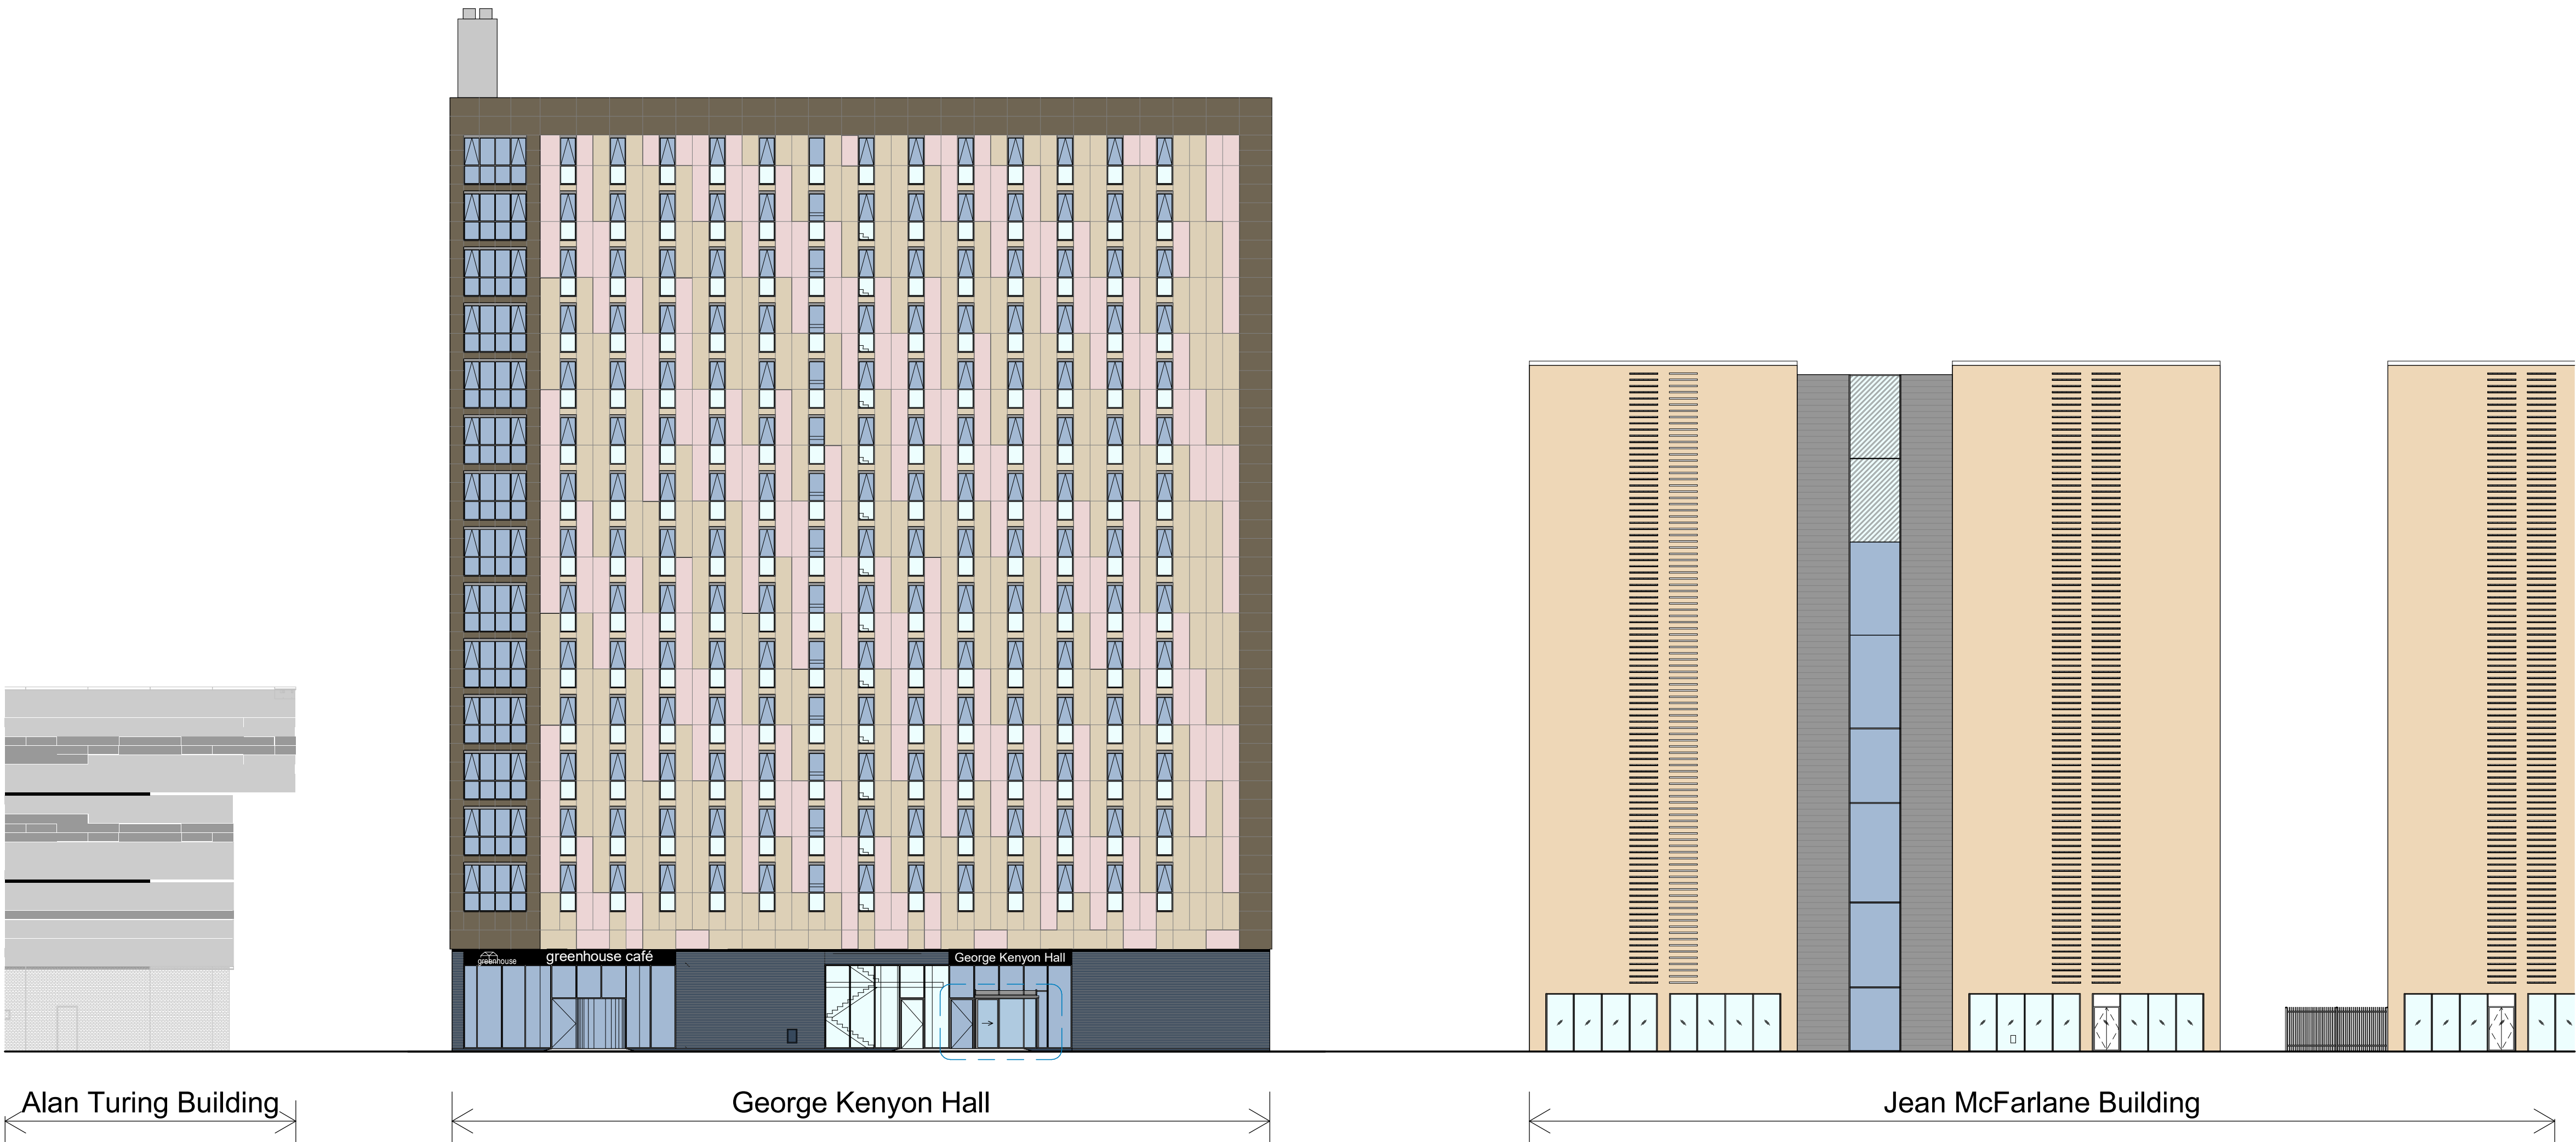

Proposed Site Section AA

1 : 200

P01	Issued for planning			22/03/2024	SA	GW	
PLANNING							
Revision	Description				Date	Drawn	Checked
Halliday Meecham Architects Limited							
111 Piccadilly Manchester M1 2HY							
+44 (0)161 661 5566							
4 Devonshire Street London W1W 5DT							
+44 (0)203 440 5175							
hma@hallidaymeecham.com							
www.hallidaymeecham.com							
							
HALLIDAY MEECHAM ARCHITECTS							

Client:	University of Manchester					
Project:	George Kenyon Recladding					
Phase/ Location:	Wilton St, Manchester M13 9PY					
Drawing:	Proposed Site Section AA					

Scale @ A1	Scale @ A3	Date:	Drawn:	Checked:	Job No.	Drawing No.
1:200		22/03/2024	SA	GW	5652	00212

Drawing Ref.	5652-HMA-GKH-ZZ-DR-A-00212	Revision
		P01