
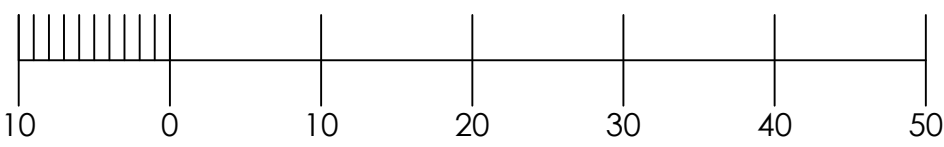





GROSVENOR

THE HIVE, MANCHESTER - LOCATION PLAN

This drawing is the property of **bluesky** Design and must not be copied or otherwise reproduced. All dimensions must be checked on site before commencing work. This drawing was produced using AutoCAD 2019.

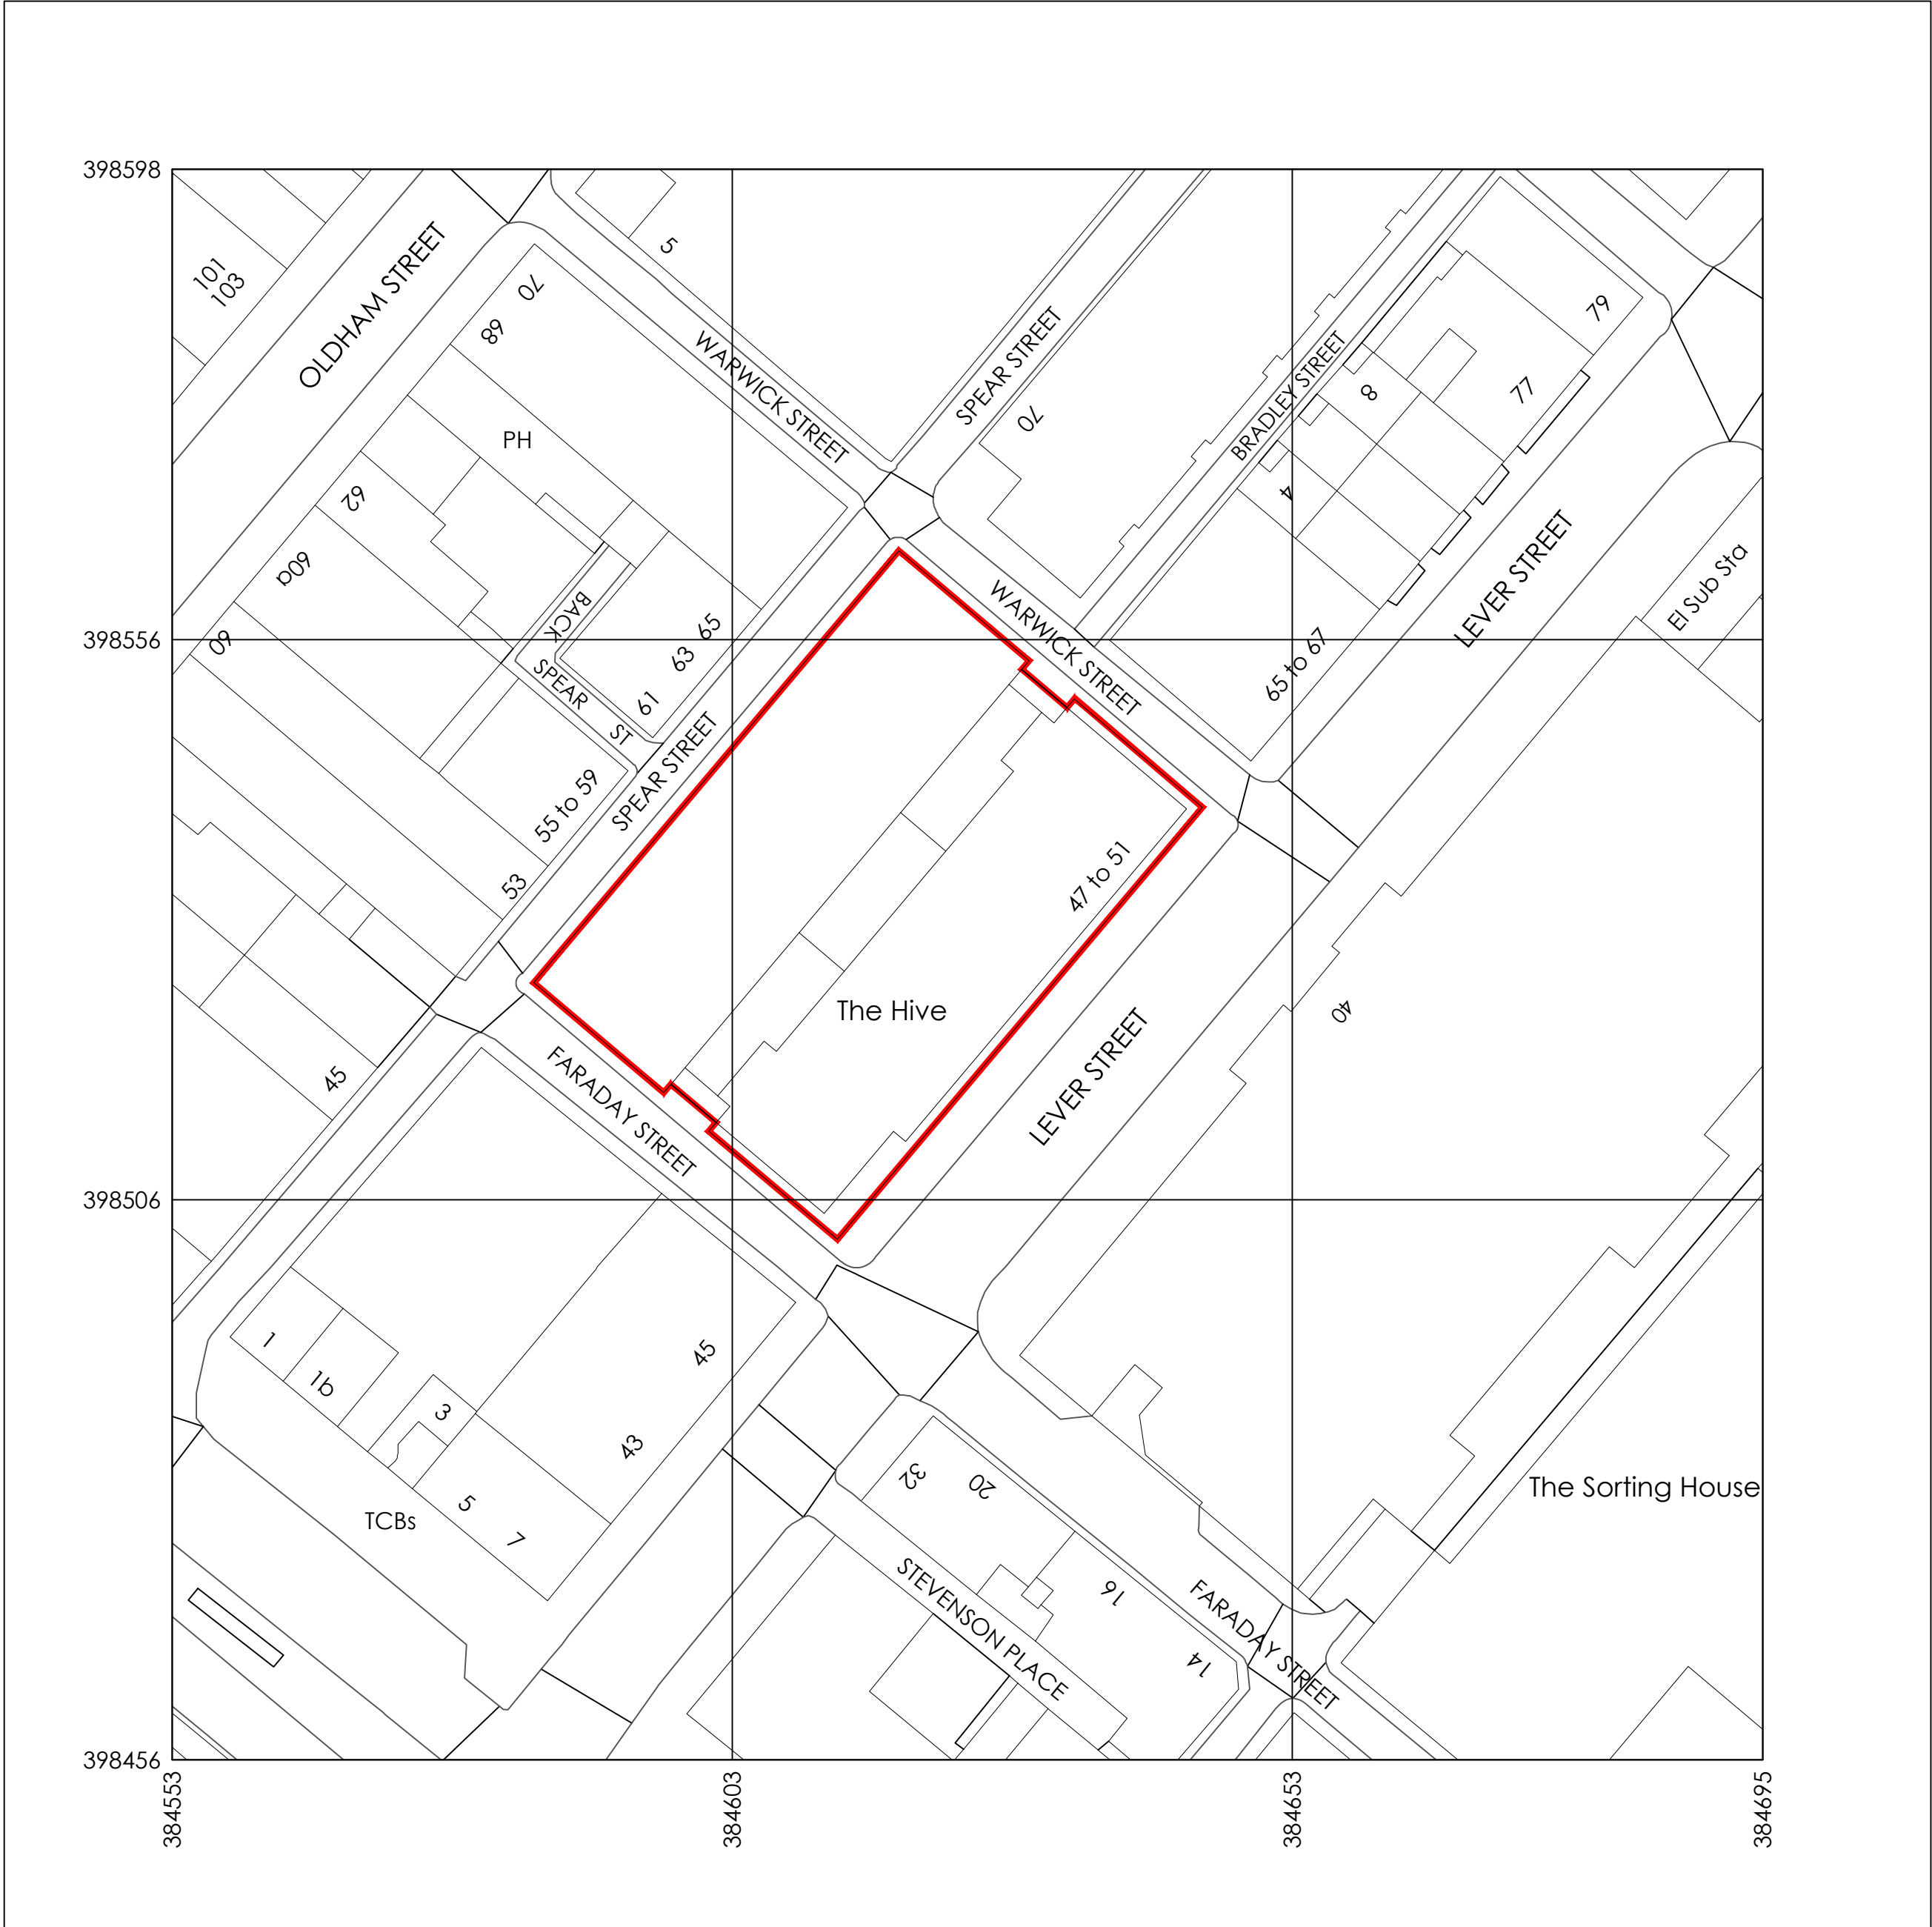

LOCATION PLAN 1:500

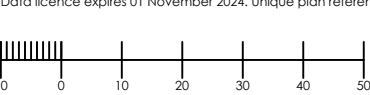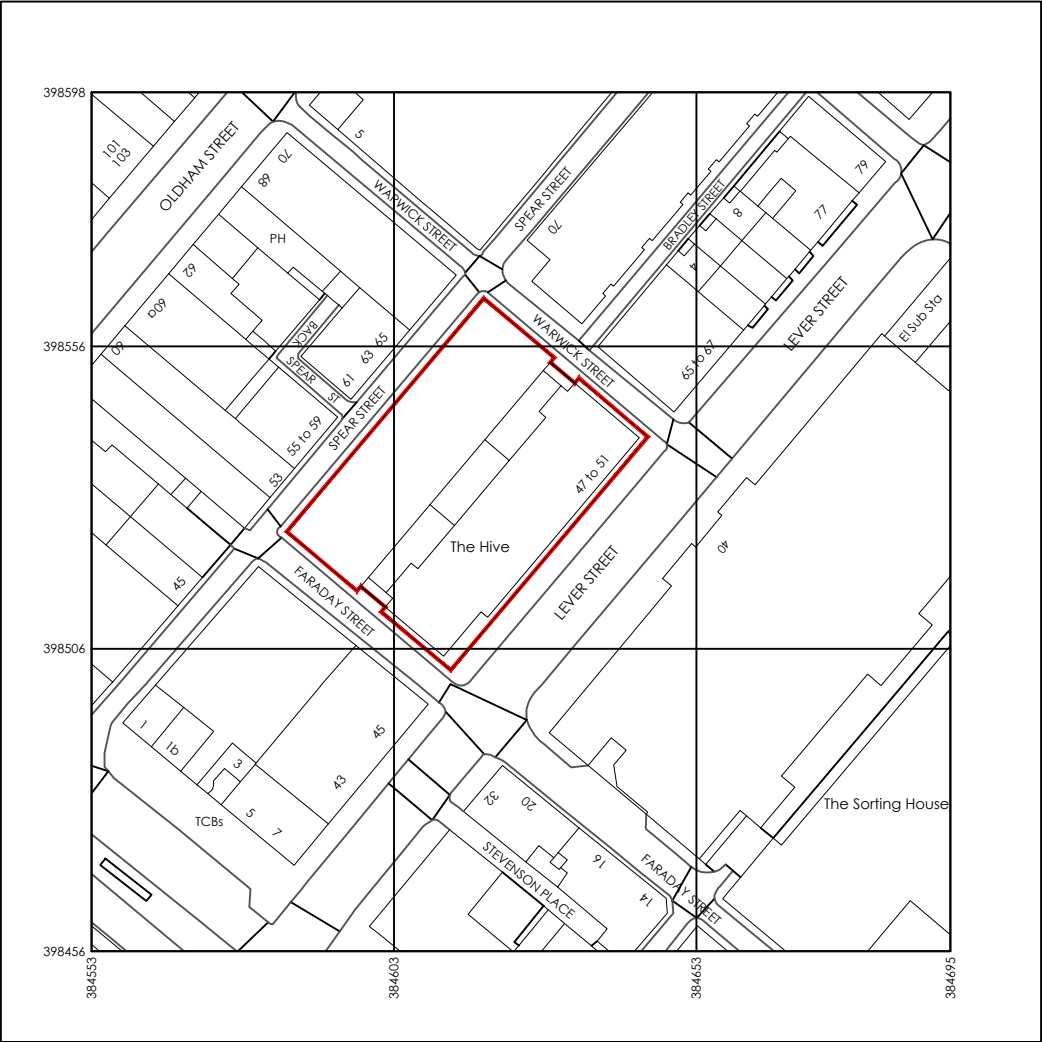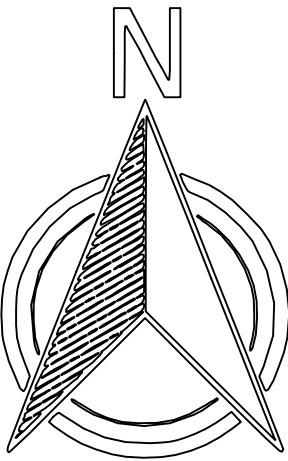

LOCATION PLAN 1:1250




Rev	Date	Description	Initials
Client:			
GROSVENOR			
Project:			
THE HIVE			
Address:			
MANCHESTER			
DRAWING TITLE:			
PROPOSED NEW LOUVRES - LOCATION PLAN			
Date:	10.11.2023		
Project Number:	1309		
Scale:	1:500 and 1250 @A1		
Drawn by:	CRH		
Drawing Number:	1355-WD-LP-01		

FIRST FLOOR, THE HIVE, MANCHESTER - EXISTING BLANK FLOORPLATE

Produced on 01 November 2023 from the Ordnance Survey National Geographic Database and incorporating surveyed revision available at this date.
 This map shows the area bounded by 384533 398456, 384495 398456, 384495 398453, 384533 398456.
 Crown copyright and database rights 2023/13 1000416135. Supplied for costs for trading as UrbanWorks.com by licensed Ordnance Survey partner (CS 100054135).
 Data licence expires 01 November 2024. Unique plan reference: v2s/1002733/1376526

0 10 20 30 40 50

LOCATION PLAN 1:1250

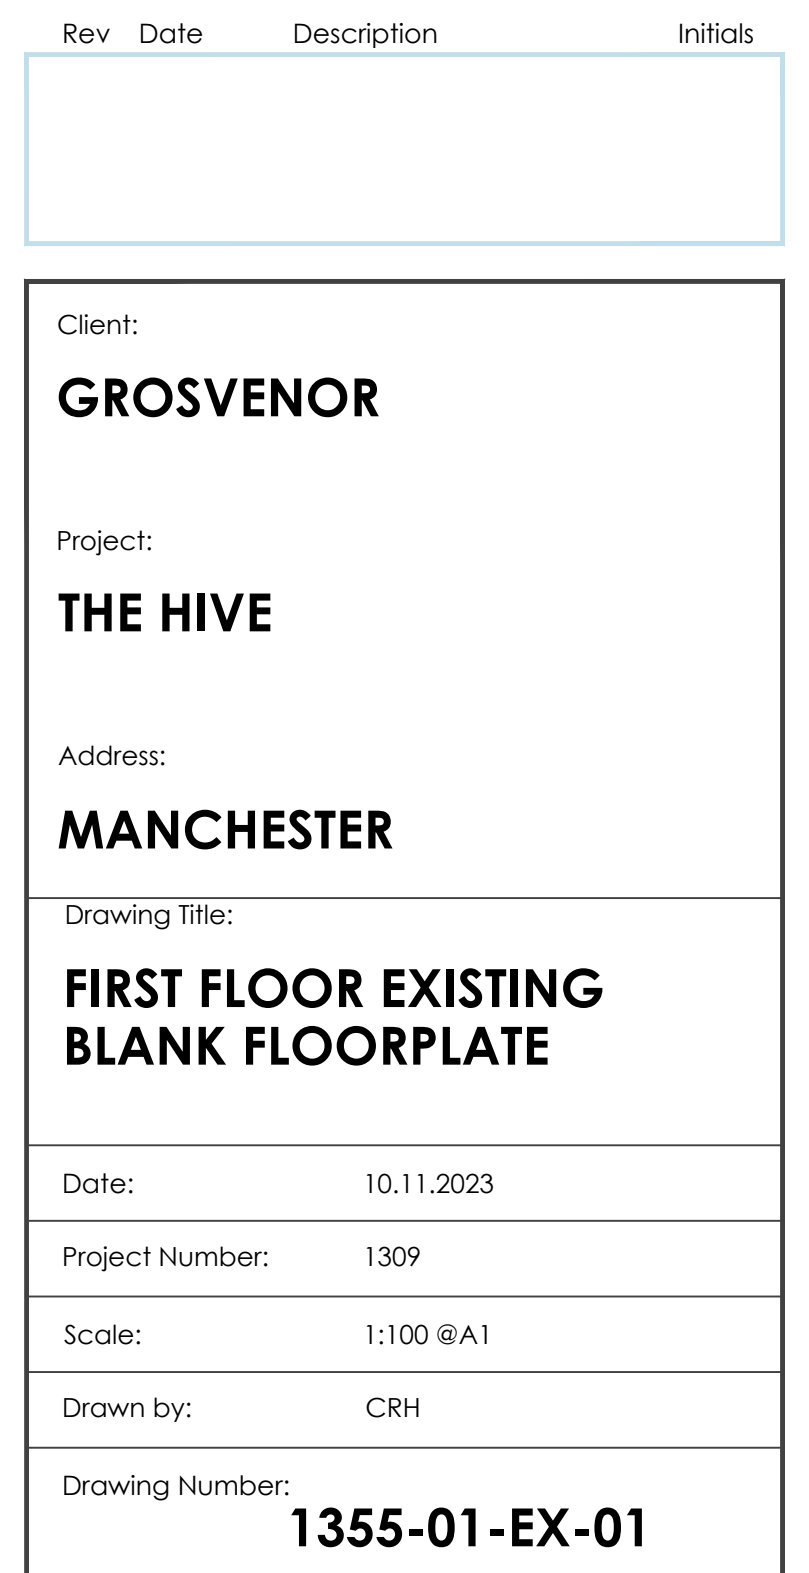

bluesky Design
INTERIORS LIMITED

Studio 1, 169 High Street, Boston Spa, Leeds LS23 6BH
Tel: 01937 845 399 www.blueskydesigninteriors.co.uk

FIRST FLOOR, THE HIVE, MANCHESTER - PROPOSED NEW WC LOBBY LOUVRES



[illegible]

bluesky Design
INTERIORS LIMITED

Studio 1, 169 High Street, Boston Spa, Leeds LS23 6BH
Tel: 01937 845 399 www.blueskydesigninteriors.co.uk

SECOND FLOOR, THE HIVE, MANCHESTER - EXISTING BLANK FLOORPLATE

This drawing is the property of **bluesky** Design and must not be copied or otherwise reproduced. All dimensions must be checked on site before commencing work. This drawing was produced using AutoCAD 2019.

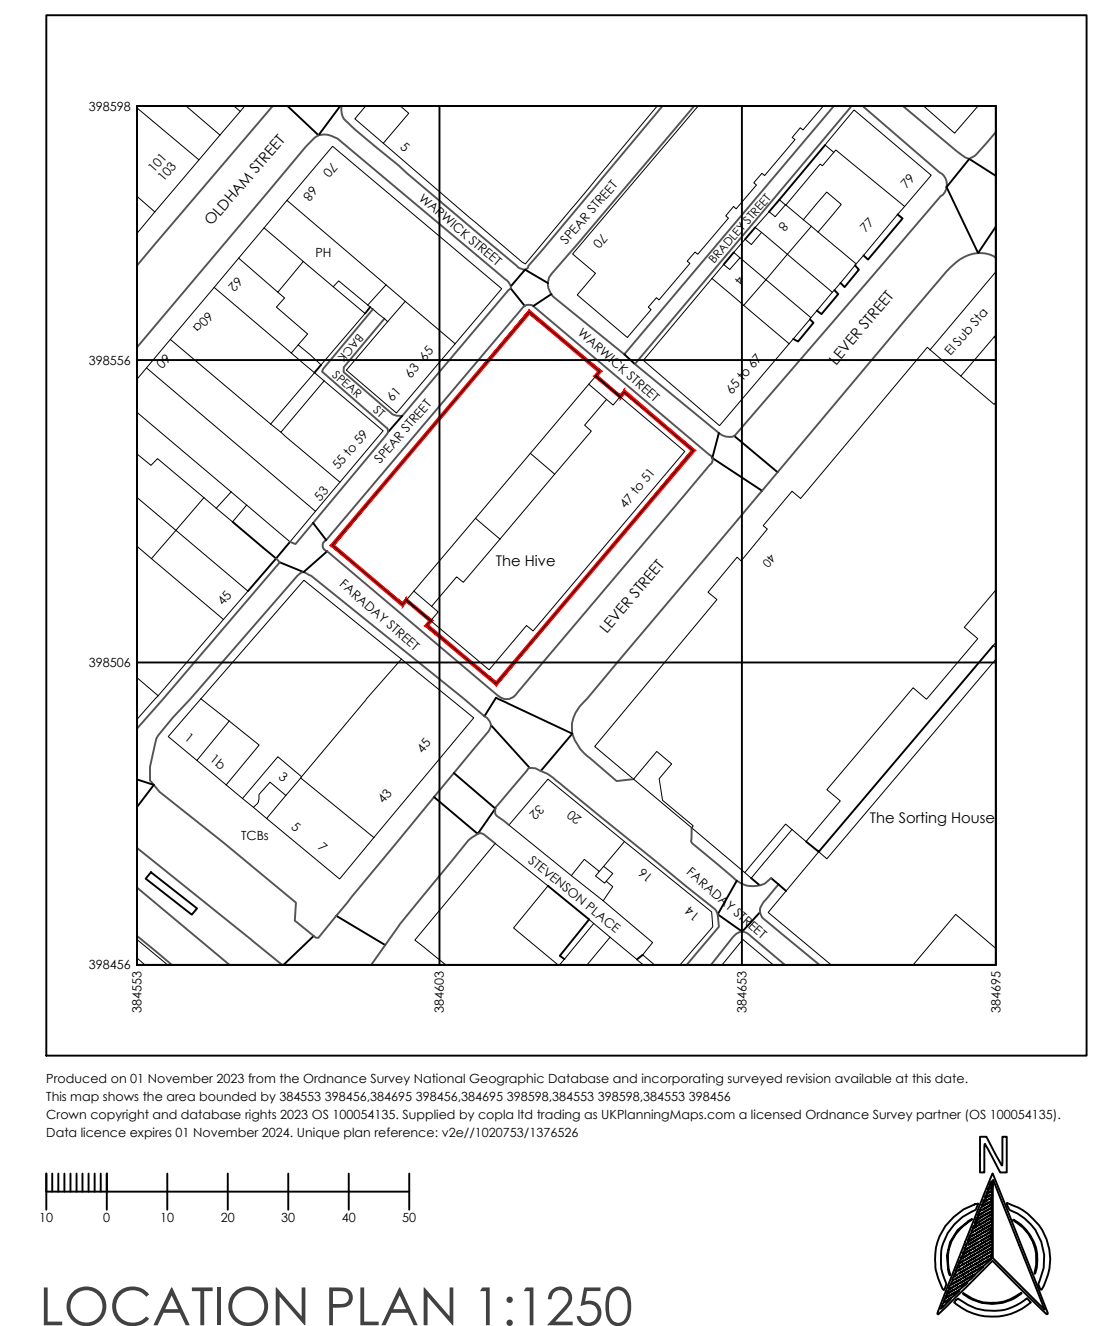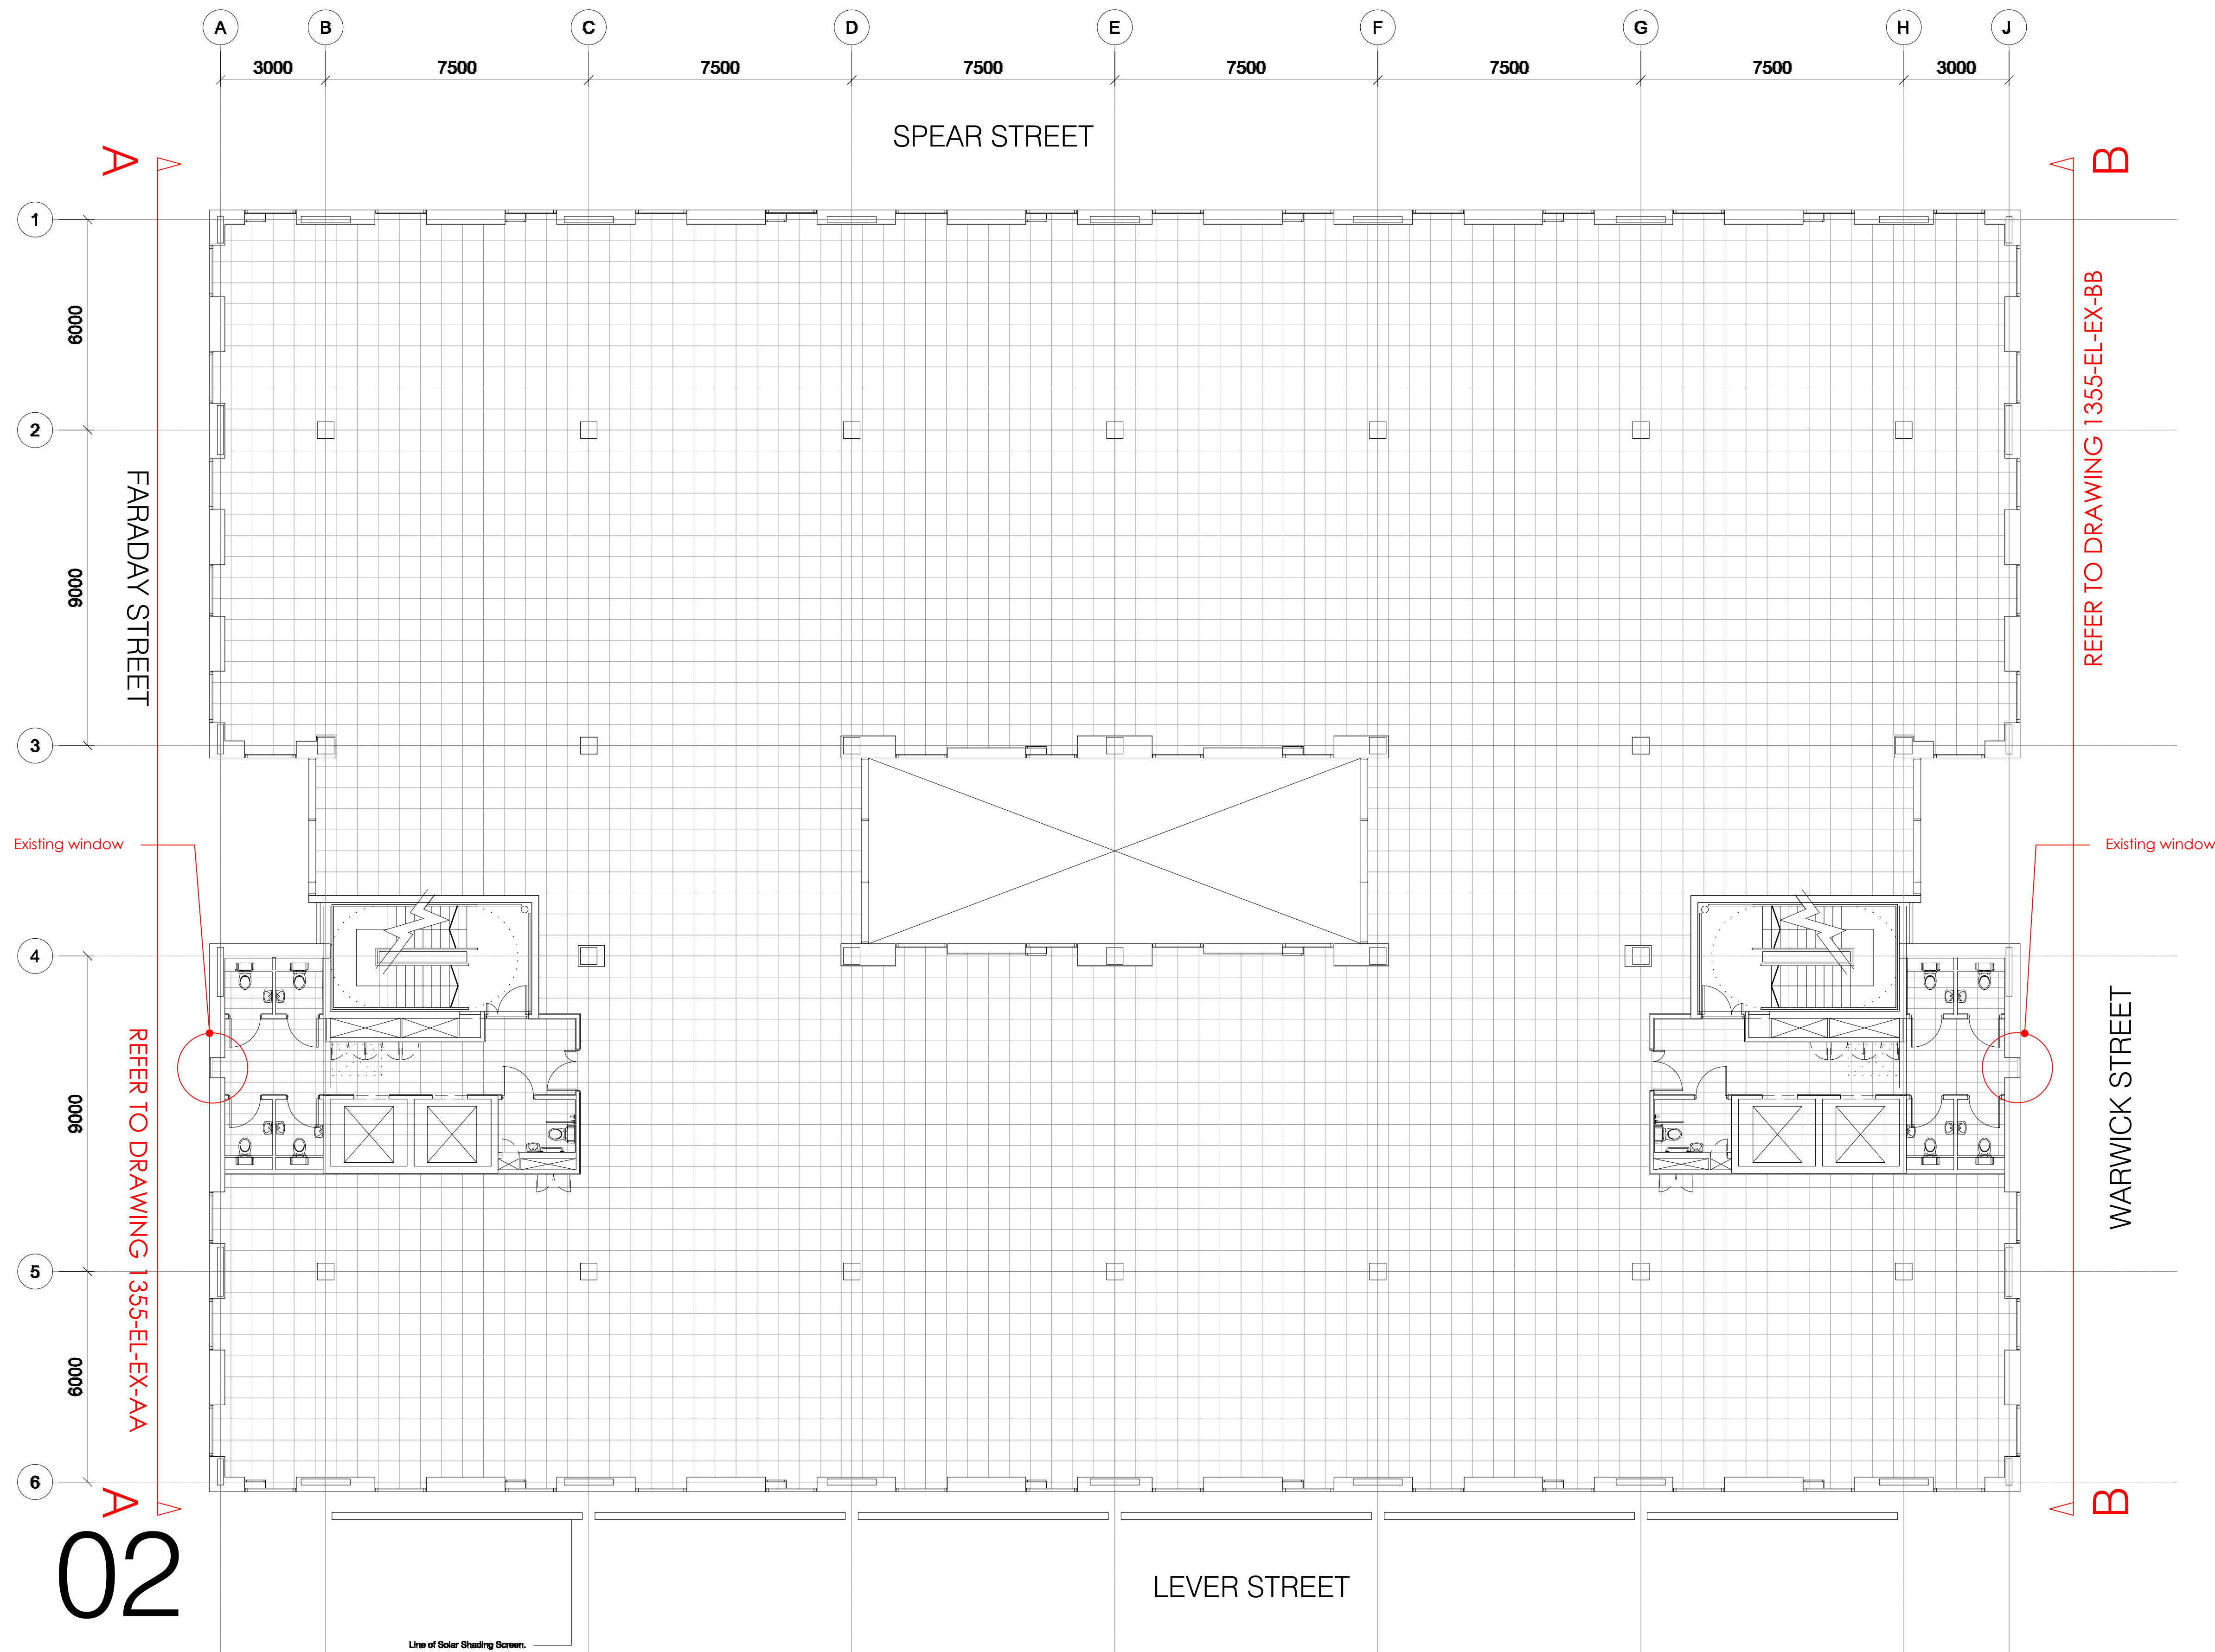



Rev	Date	Description	Initials
Client: GROSVENOR			
Project: THE HIVE			
Address: MANCHESTER			
Drawing Title: SECOND FLOOR EXISTING BLANK FLOORPLATE			
Date:		10.11.2023	
Project Number:		1309	
Scale:		1:100 @A1	
Drawn by:		CRH	
Drawing Number:		1355-02-EX-01	

bluesky Design
INTERIORS LIMITED

Studio 1, 169 High Street, Boston Spa, Leeds LS23 6BH
Tel: 01937 845 399 www.blueskydesigninteriors.co.uk

SECOND FLOOR, THE HIVE, MANCHESTER - PROPOSED NEW WC LOBBY LOUVRES

This drawing is the property of **bluesky Design** and must not be copied or otherwise reproduced. All dimensions must be checked on site before commencing work. This drawing was produced using AutoCAD 2019.

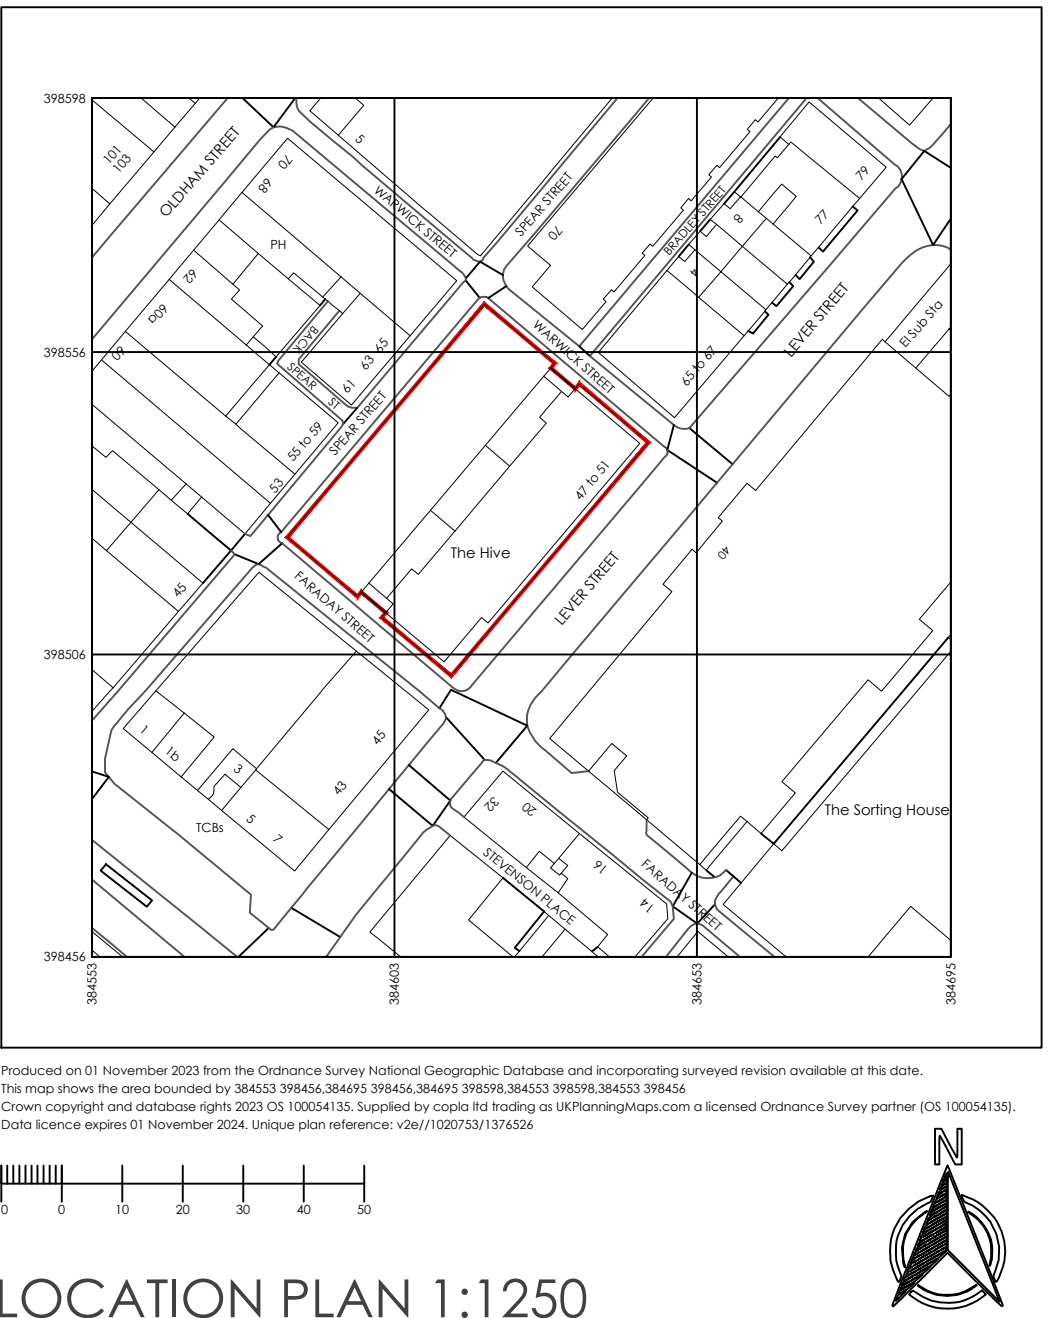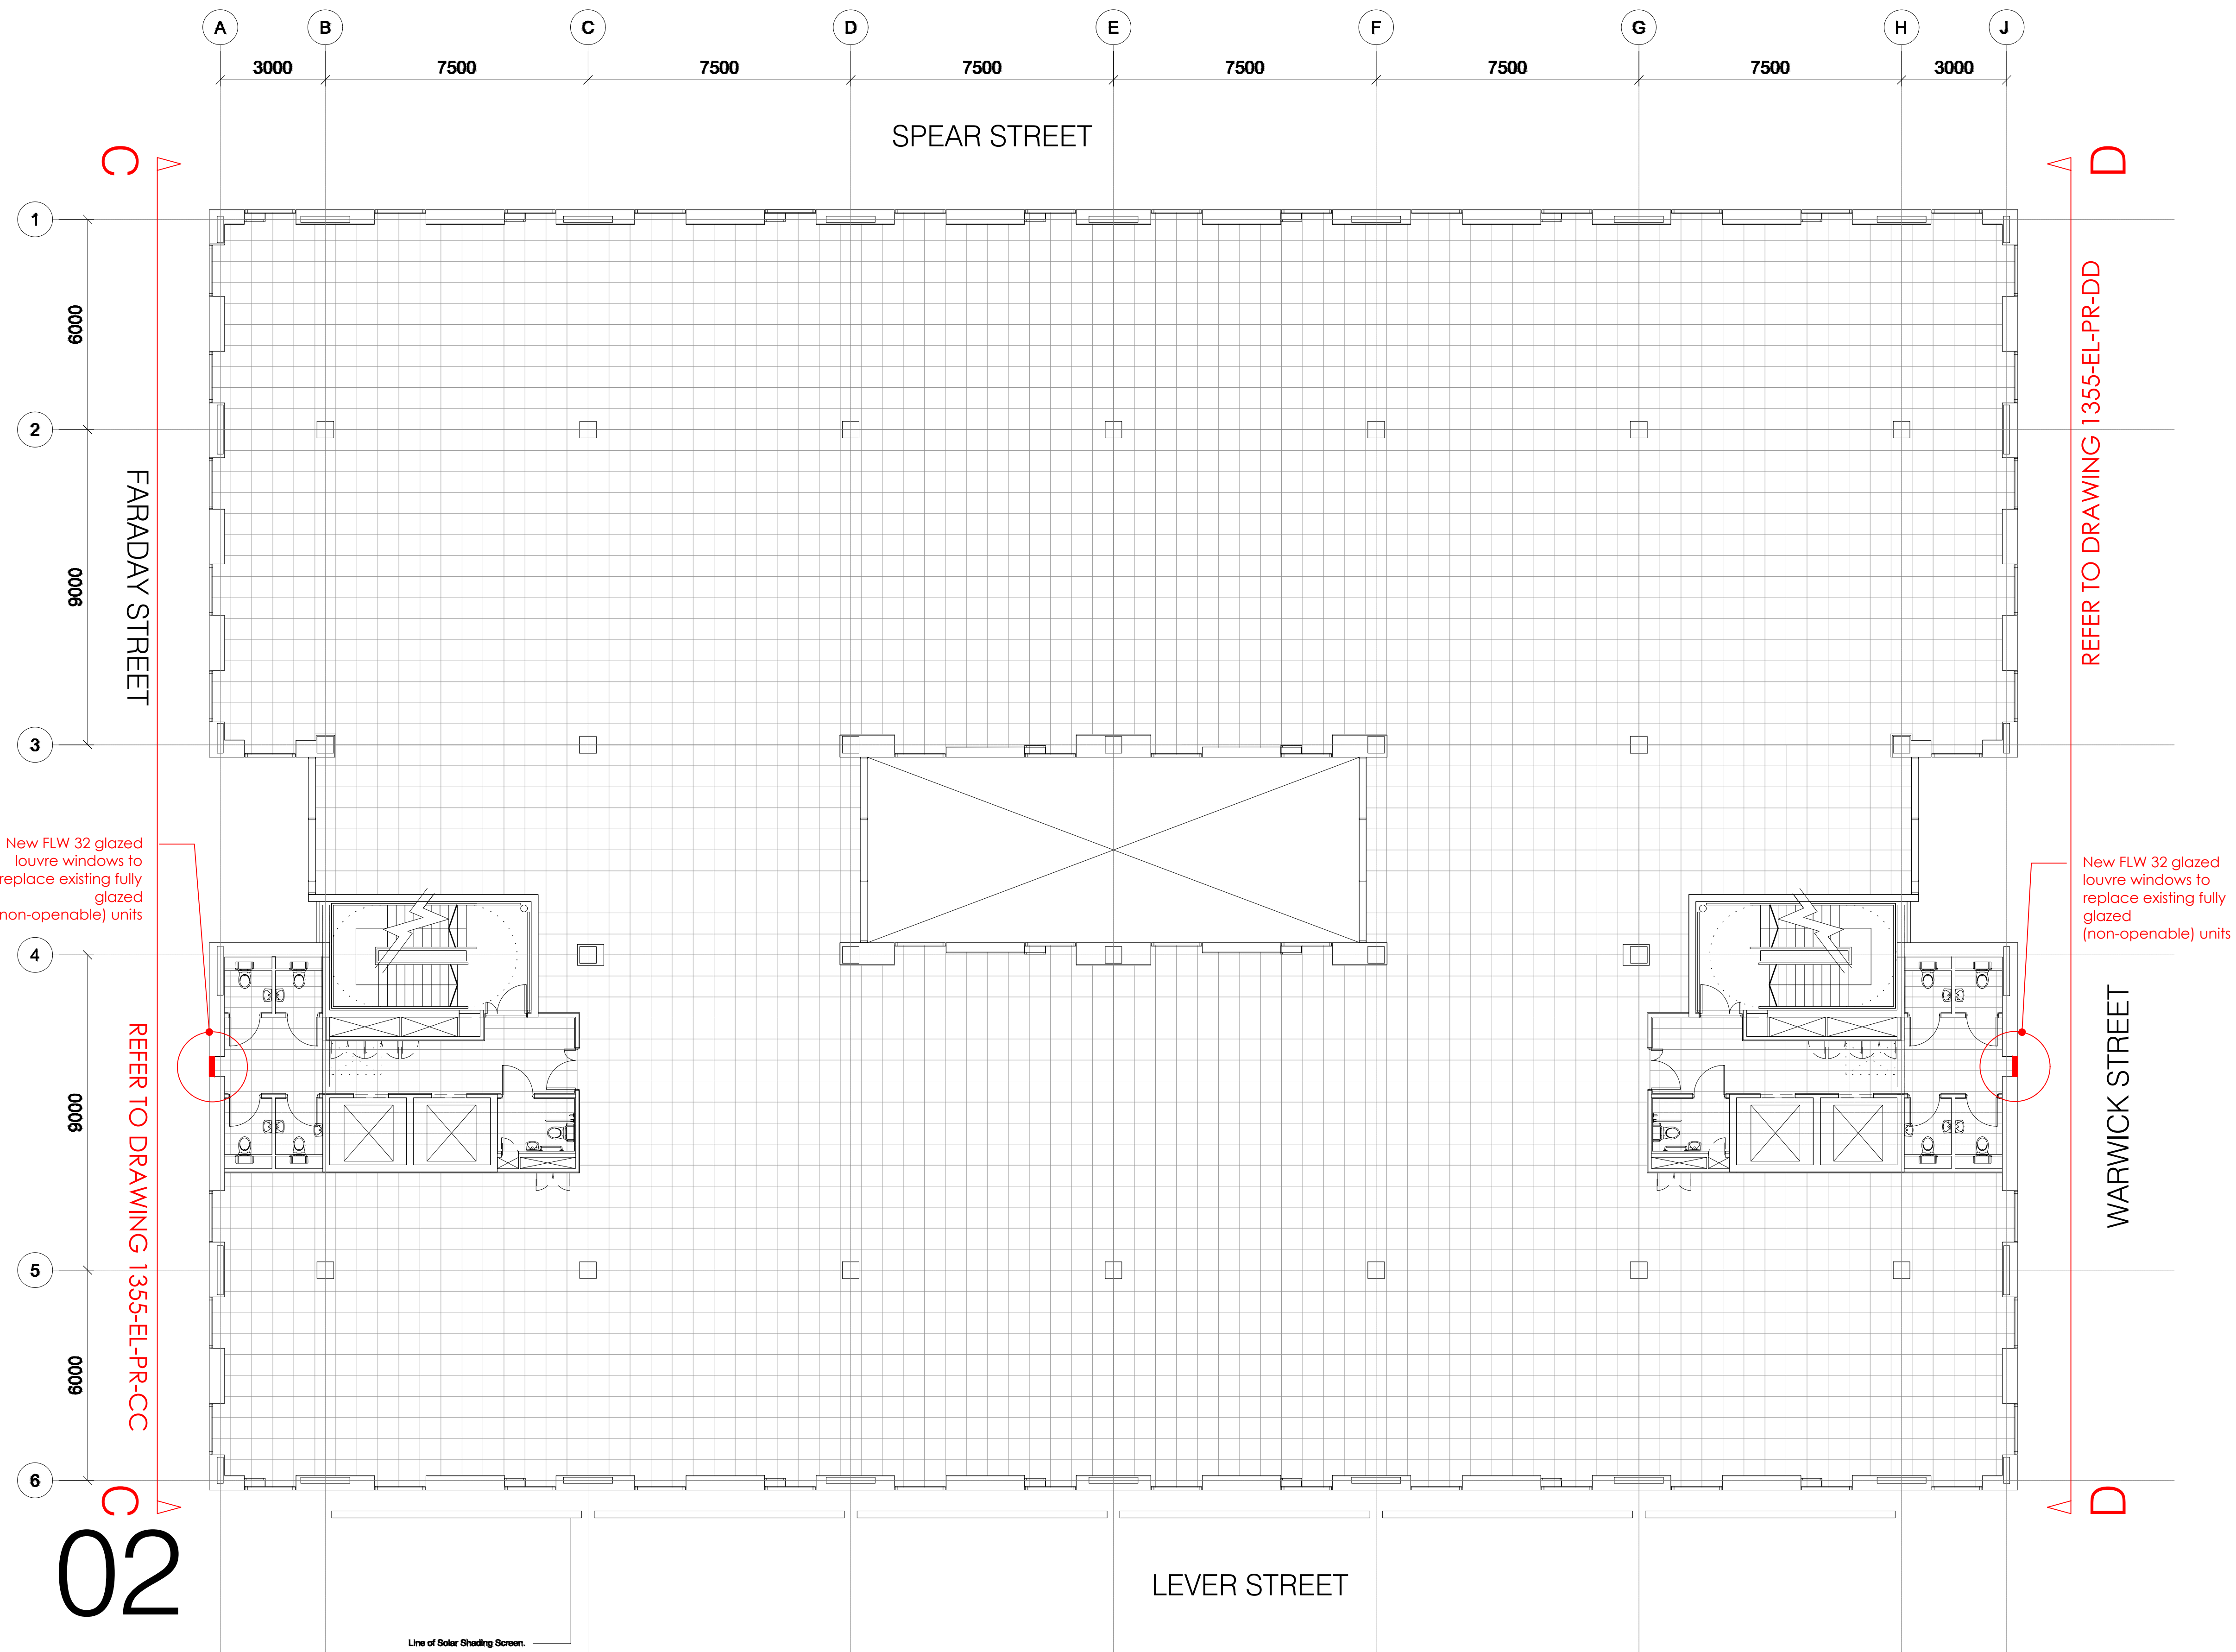



Rev	Date	Description	Initials
Client: GROSVENOR			
Project: THE HIVE			
Address: MANCHESTER			
Drawing Title: SECOND FLOOR PROPOSED NEW WC LOBBY LOUVRES			
Date:		10.11.2023	
Project Number:		1309	
Scale:		1:100 @A1	
Drawn by:		CRH	
Drawing Number: 1355-02-WT-01			

bluesky Design
INTERIORS LIMITED

Studio 1, 169 High Street, Boston Spa, Leeds LS23 6BH
Tel: 01937 845 399 www.blueskydesigninteriors.co.uk

THIRD FLOOR, THE HIVE, MANCHESTER - EXISTING BLANK FLOORPLATE

This drawing is the property of **bluesky** Design and must not be copied or otherwise reproduced. All dimensions must be checked on site before commencing work. This drawing was produced using AutoCAD 2019.

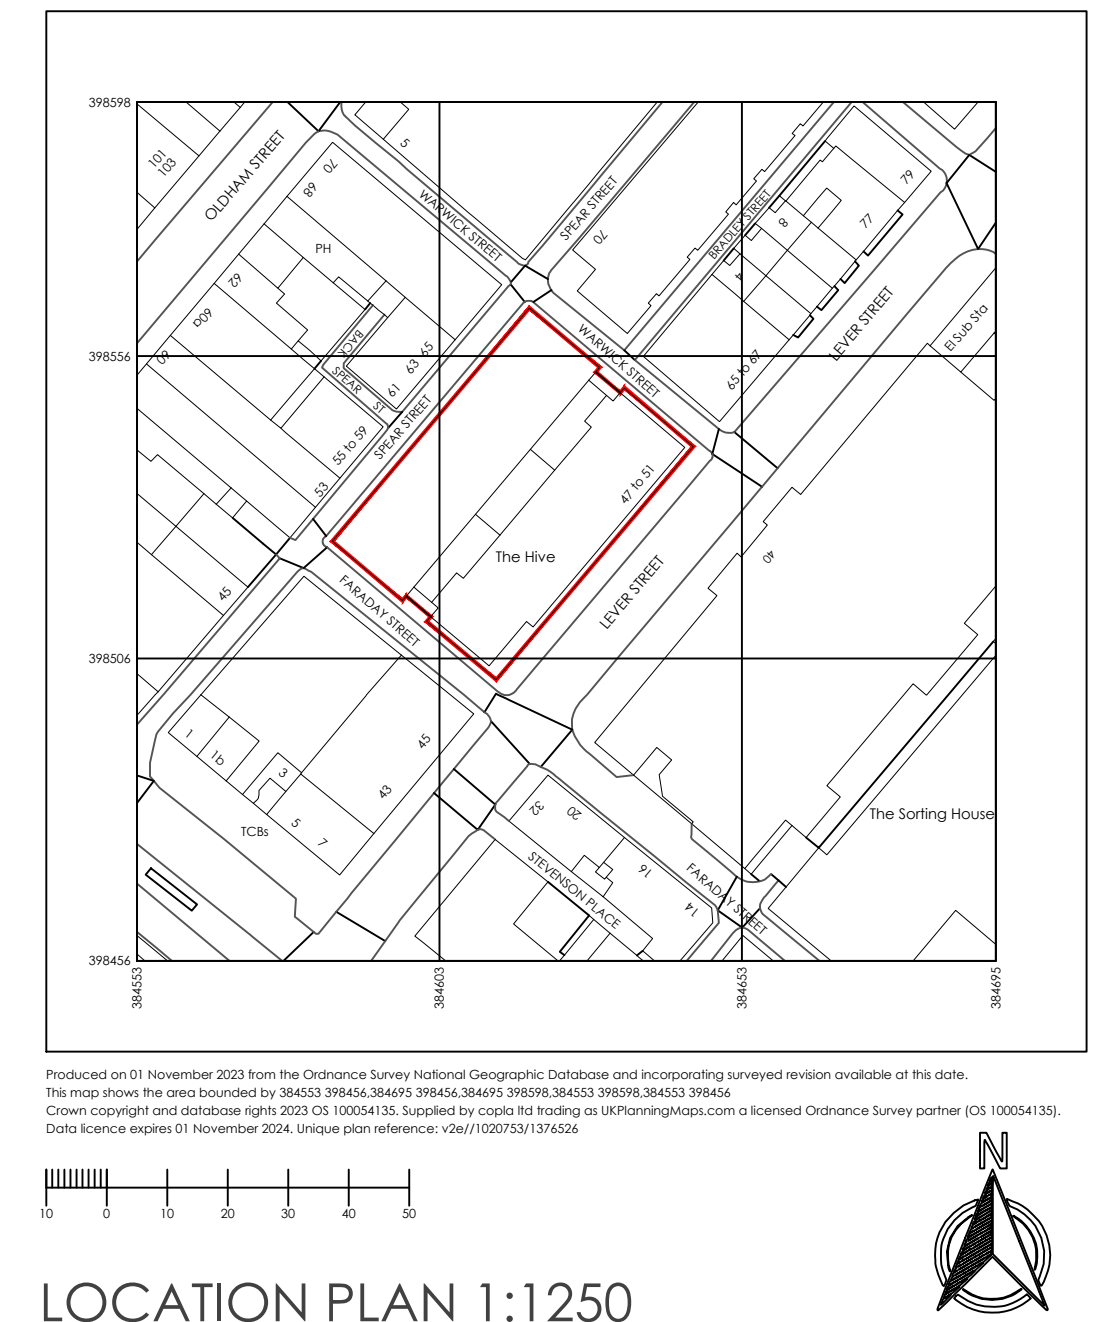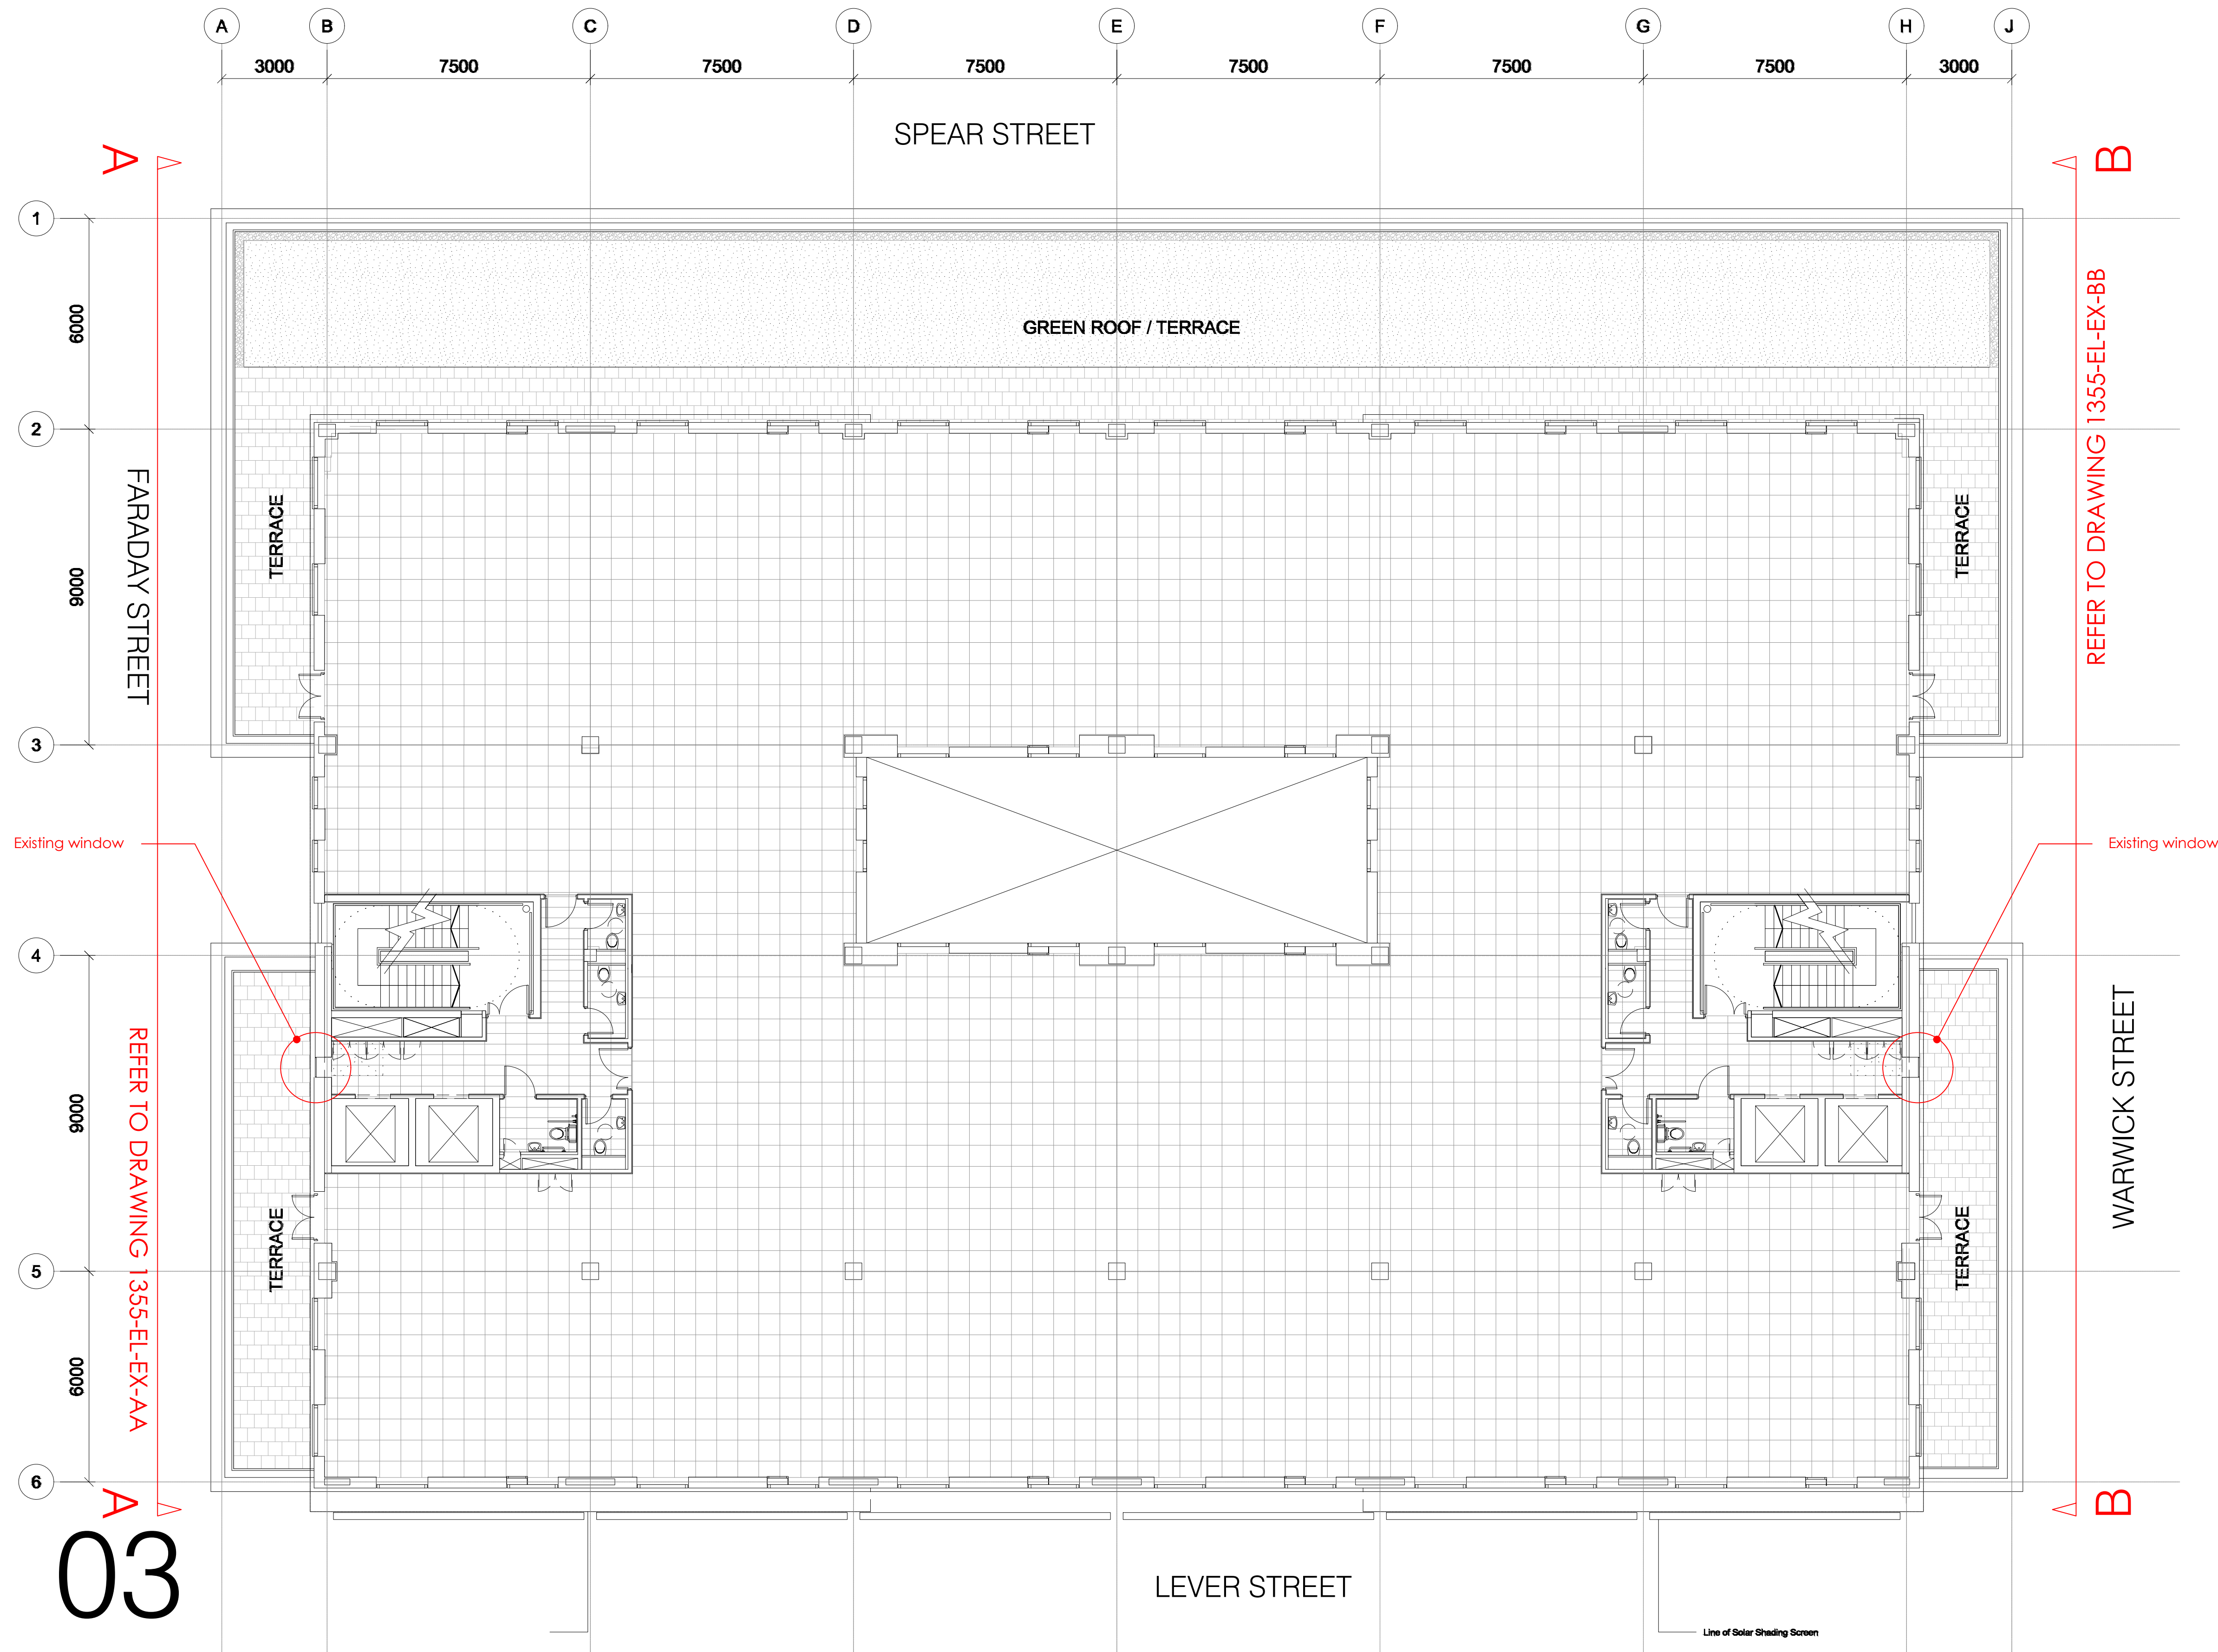



Rev	Date	Description	Initials
Client: GROSVENOR			
Project: THE HIVE			
Address: MANCHESTER			
Drawing Title: THIRD FLOOR EXISTING BLANK FLOORPLATE			
Date:		10.11.2023	
Project Number:		1309	
Scale:		1:100 @A1	
Drawn by:		CRH	
Drawing Number: 1355-03-EX-01			

bluesky Design
INTERIORS LIMITED

Studio 1, 169 High Street, Boston Spa, Leeds LS23 6BH
Tel: 01937 845 399 www.blueskydesigninteriors.co.uk

THIRD FLOOR, THE HIVE, MANCHESTER - PROPOSED NEW STAIR LOBBY LOUVRES

This drawing is the property of **bluesky** Design and must not be copied or otherwise reproduced. All dimensions must be checked on site before commencing work. This drawing was produced using AutoCAD 2019.

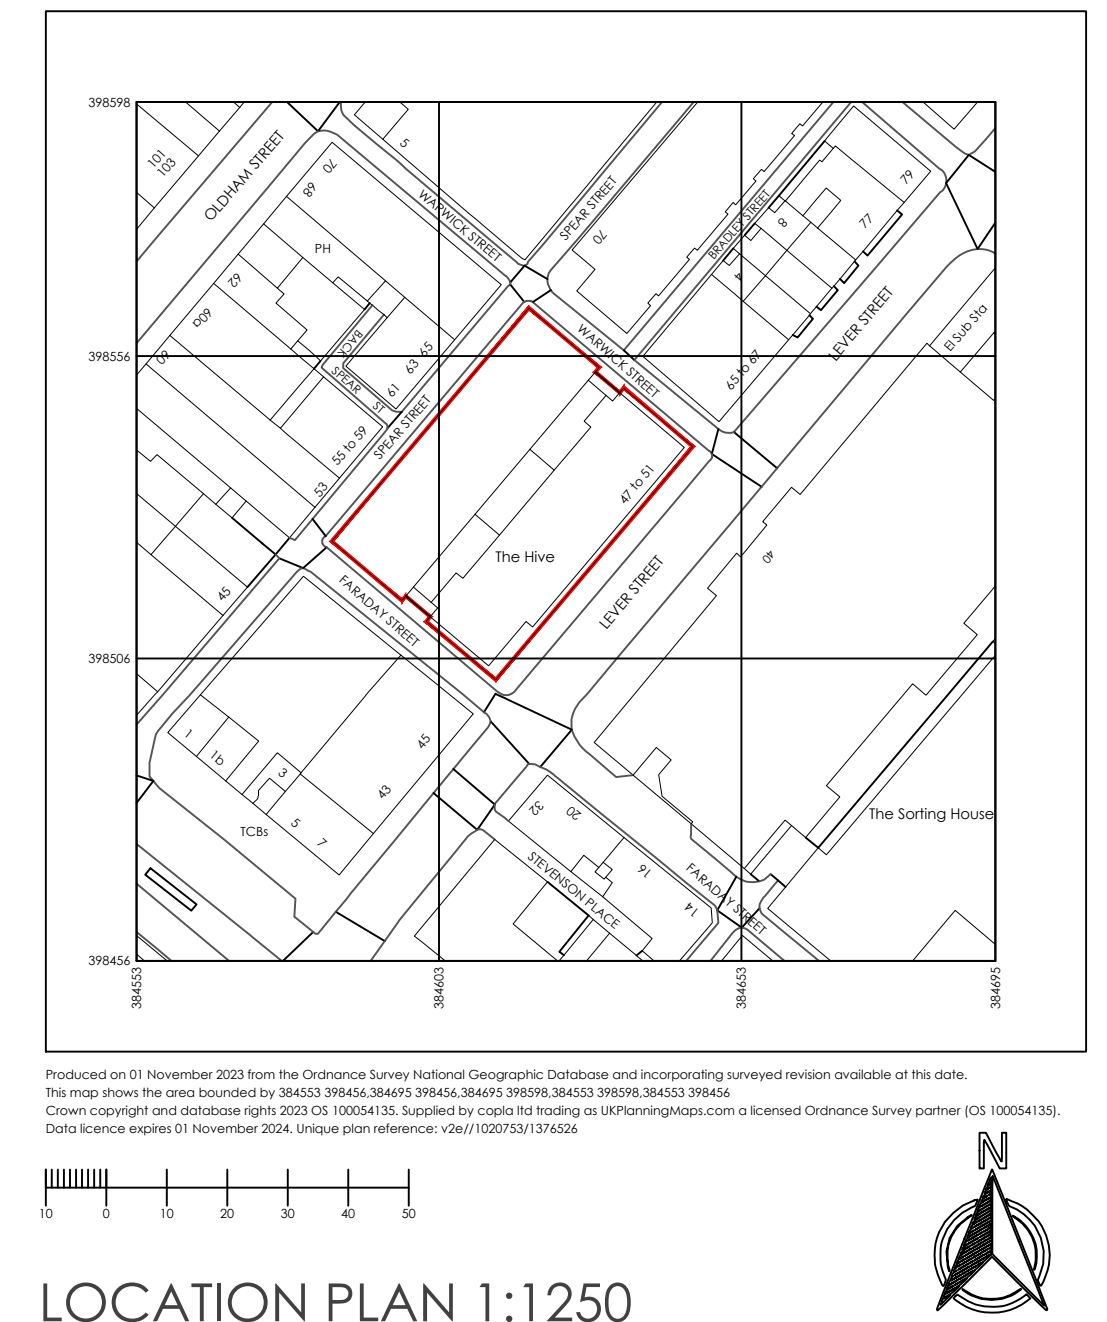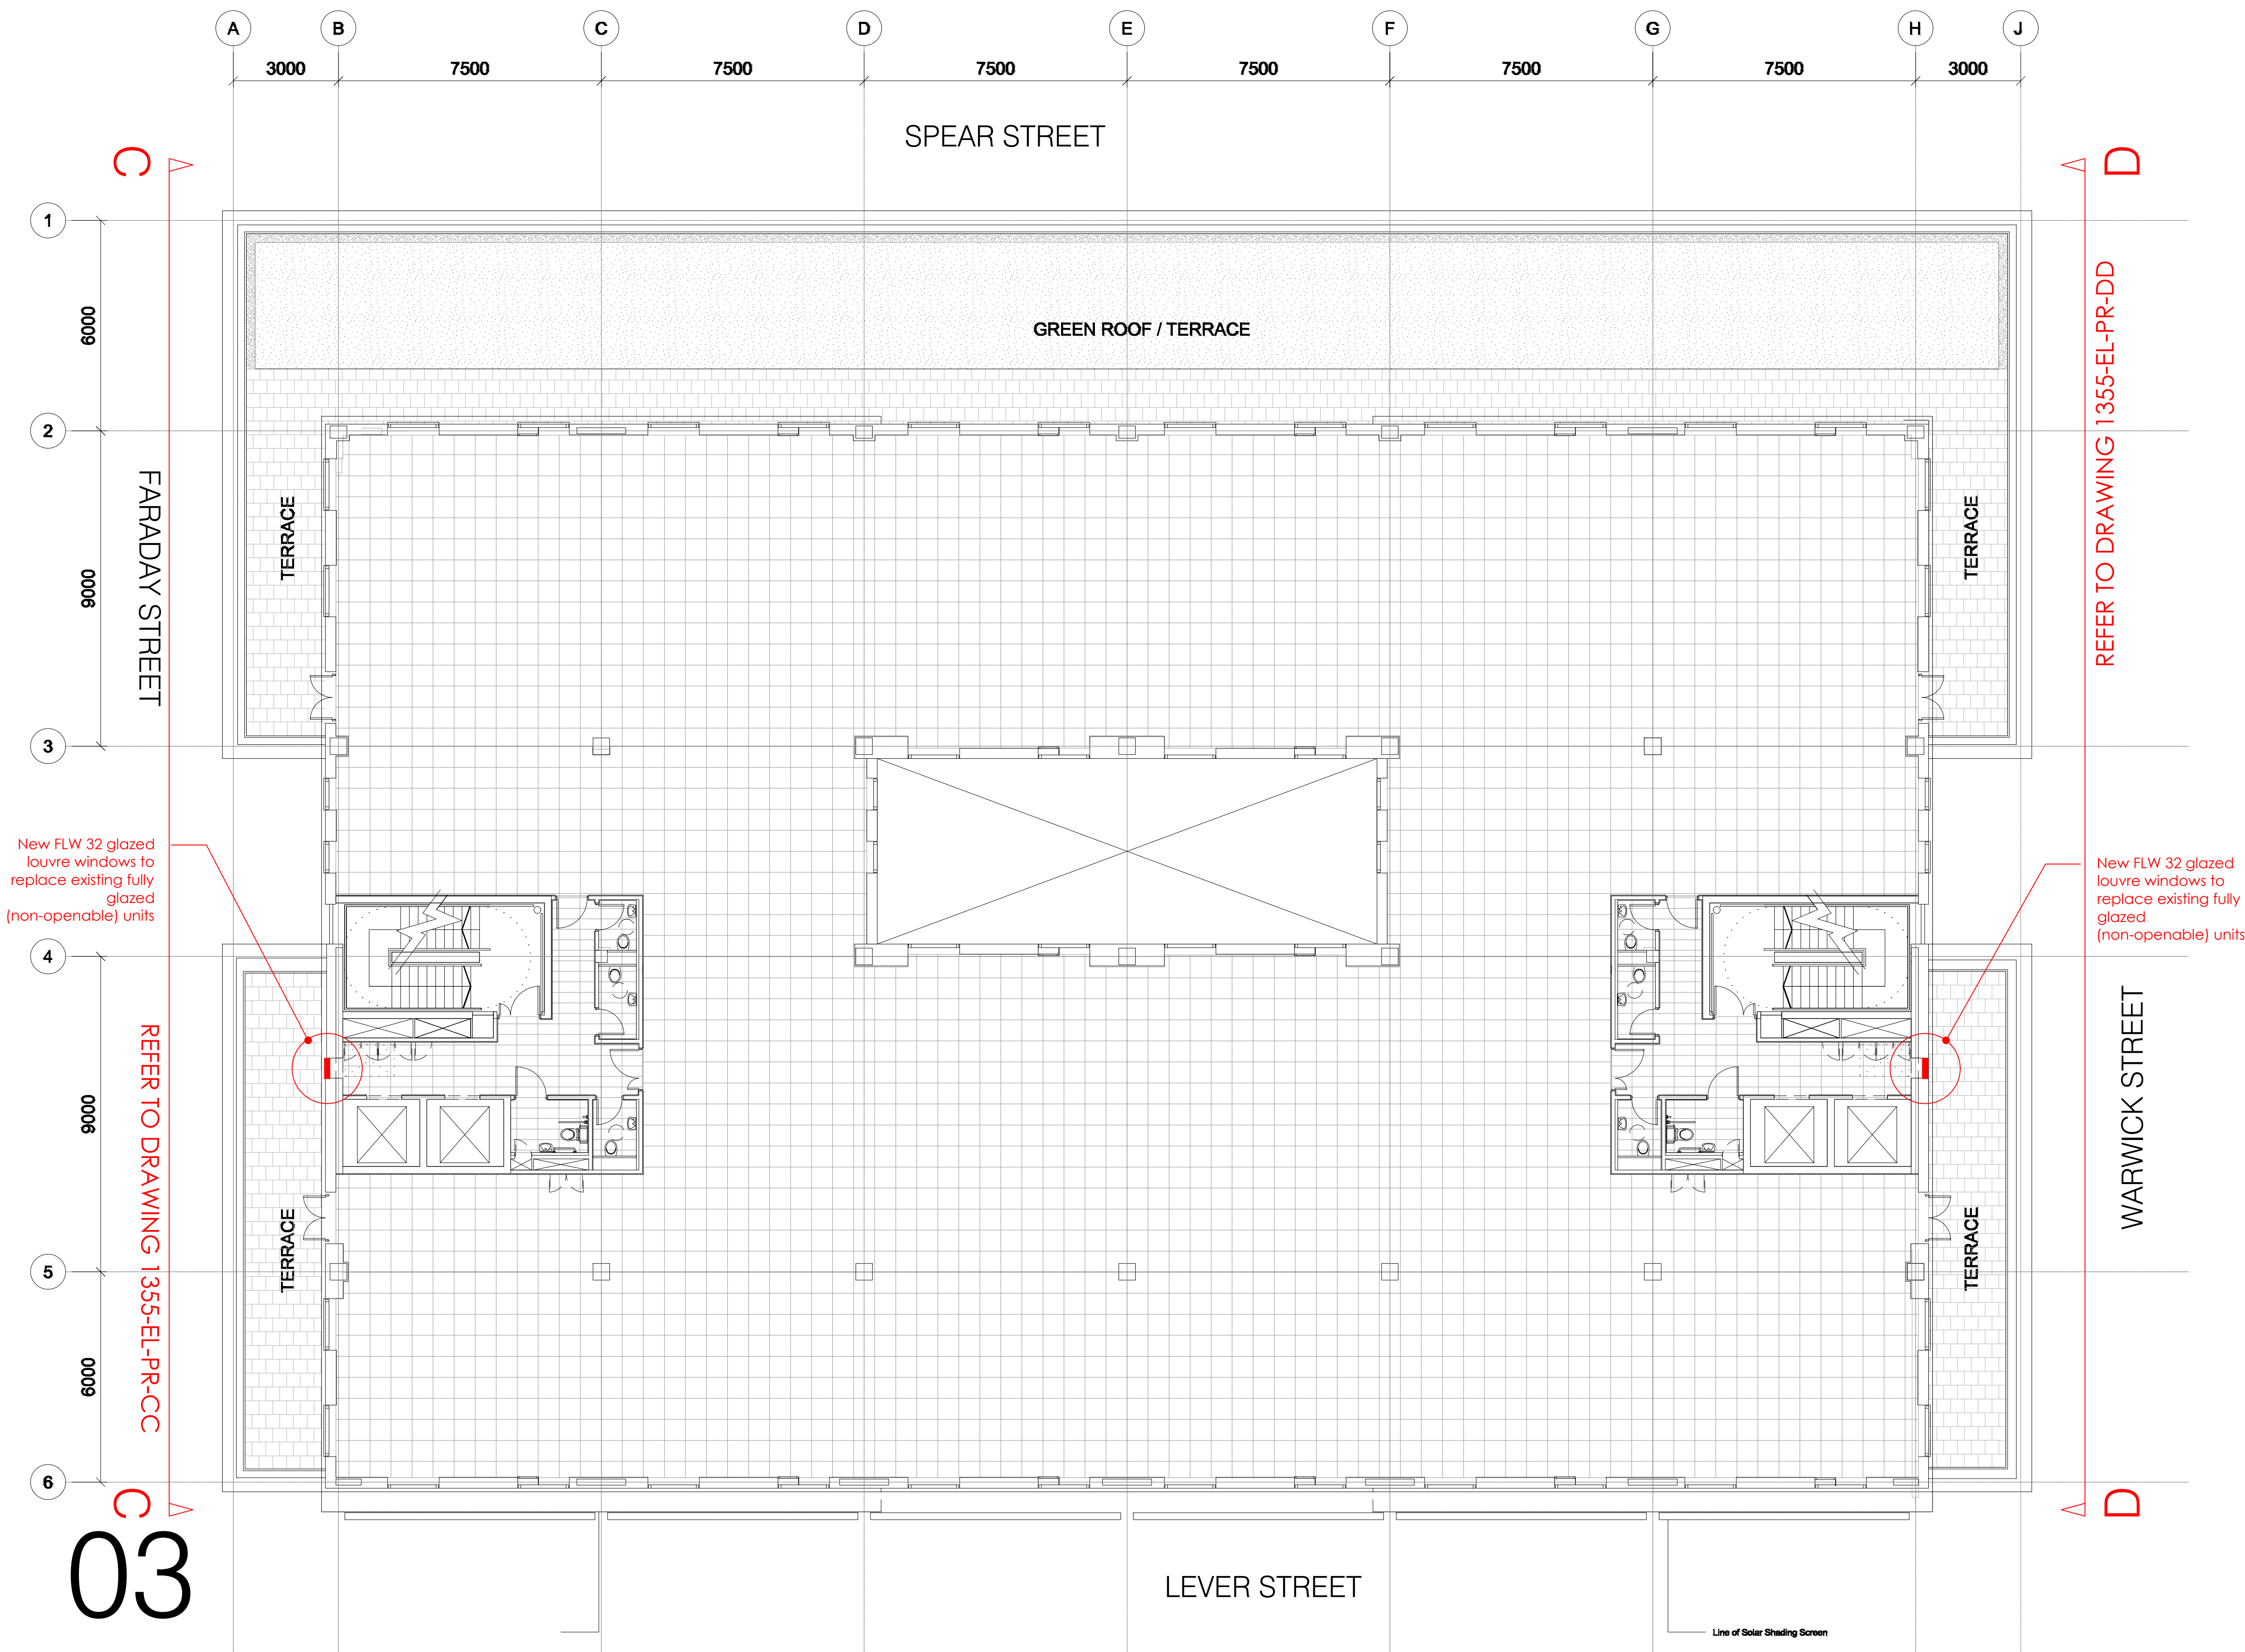

Rev	Date	Description	Initials
Client: GROSVENOR Project: THE HIVE Address: MANCHESTER Drawing Title: THIRD FLOOR PROPOSED NEW STAIR LOBBY LOUVRES Date: 10.11.2023 Project Number: 1309 Scale: 1:100 @A1 Drawn by: CRH Drawing Number: 1355-03-WT-01			



bluesky Design
INTERIORS LIMITED

Studio 1, 169 High Street, Boston Spa, Leeds LS23 6BH
Tel: 01937 845 399 www.blueskydesigninteriors.co.uk

GROSVENOR

FOURTH FLOOR, THE HIVE, MANCHESTER - EXISTING BLANK FLOORPLATE

This drawing is the property of bluesky Design and must not be copied or otherwise reproduced. All dimensions must be checked on site before commencing work. This drawing was produced using AutoCAD 2019.

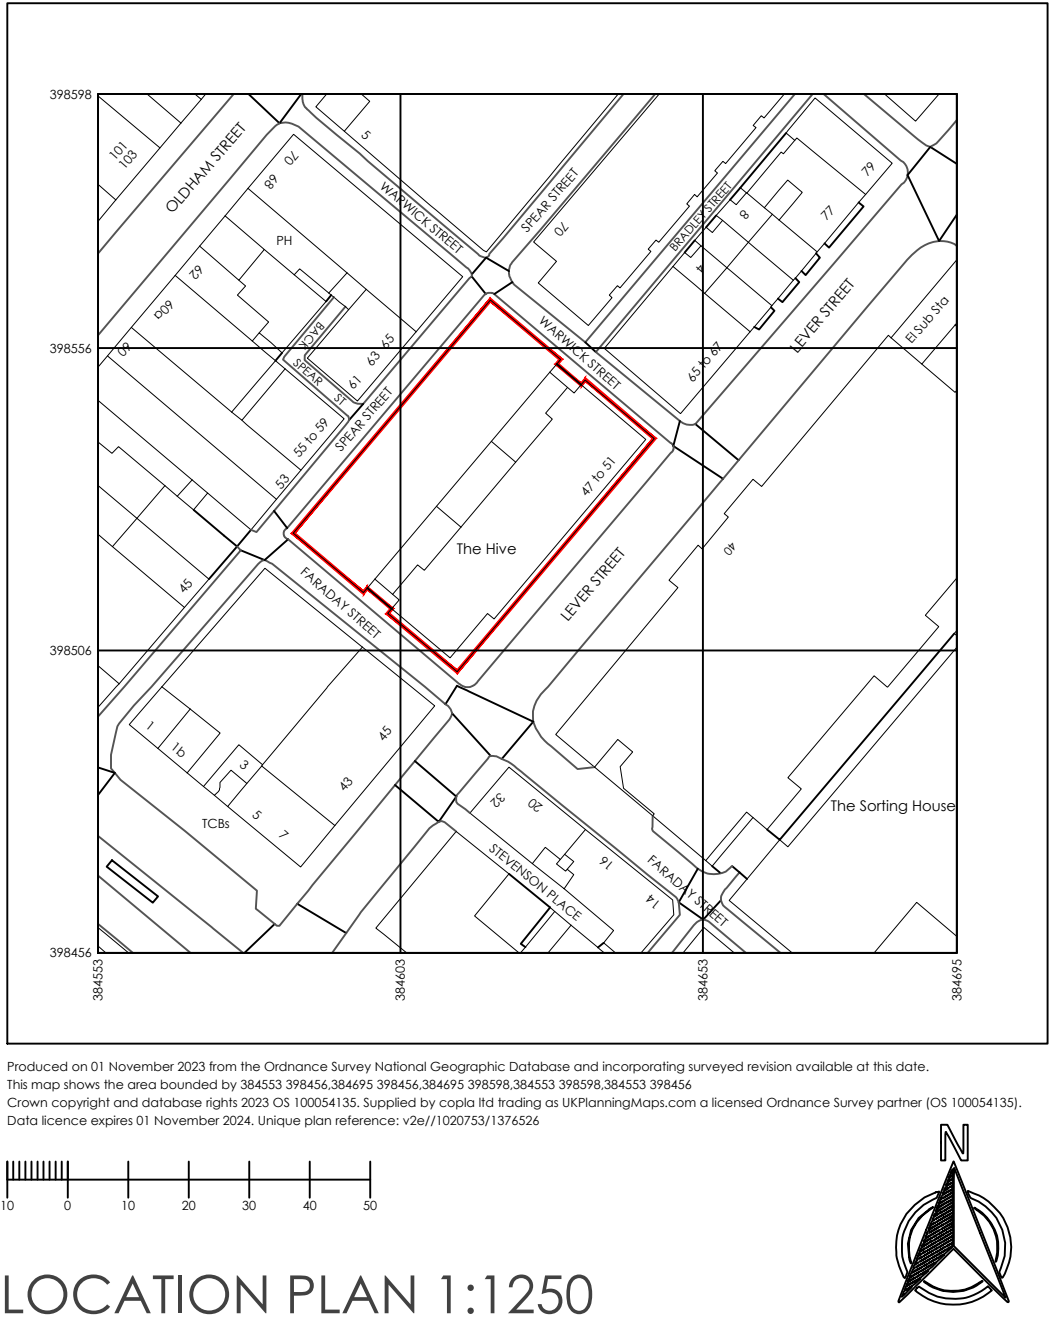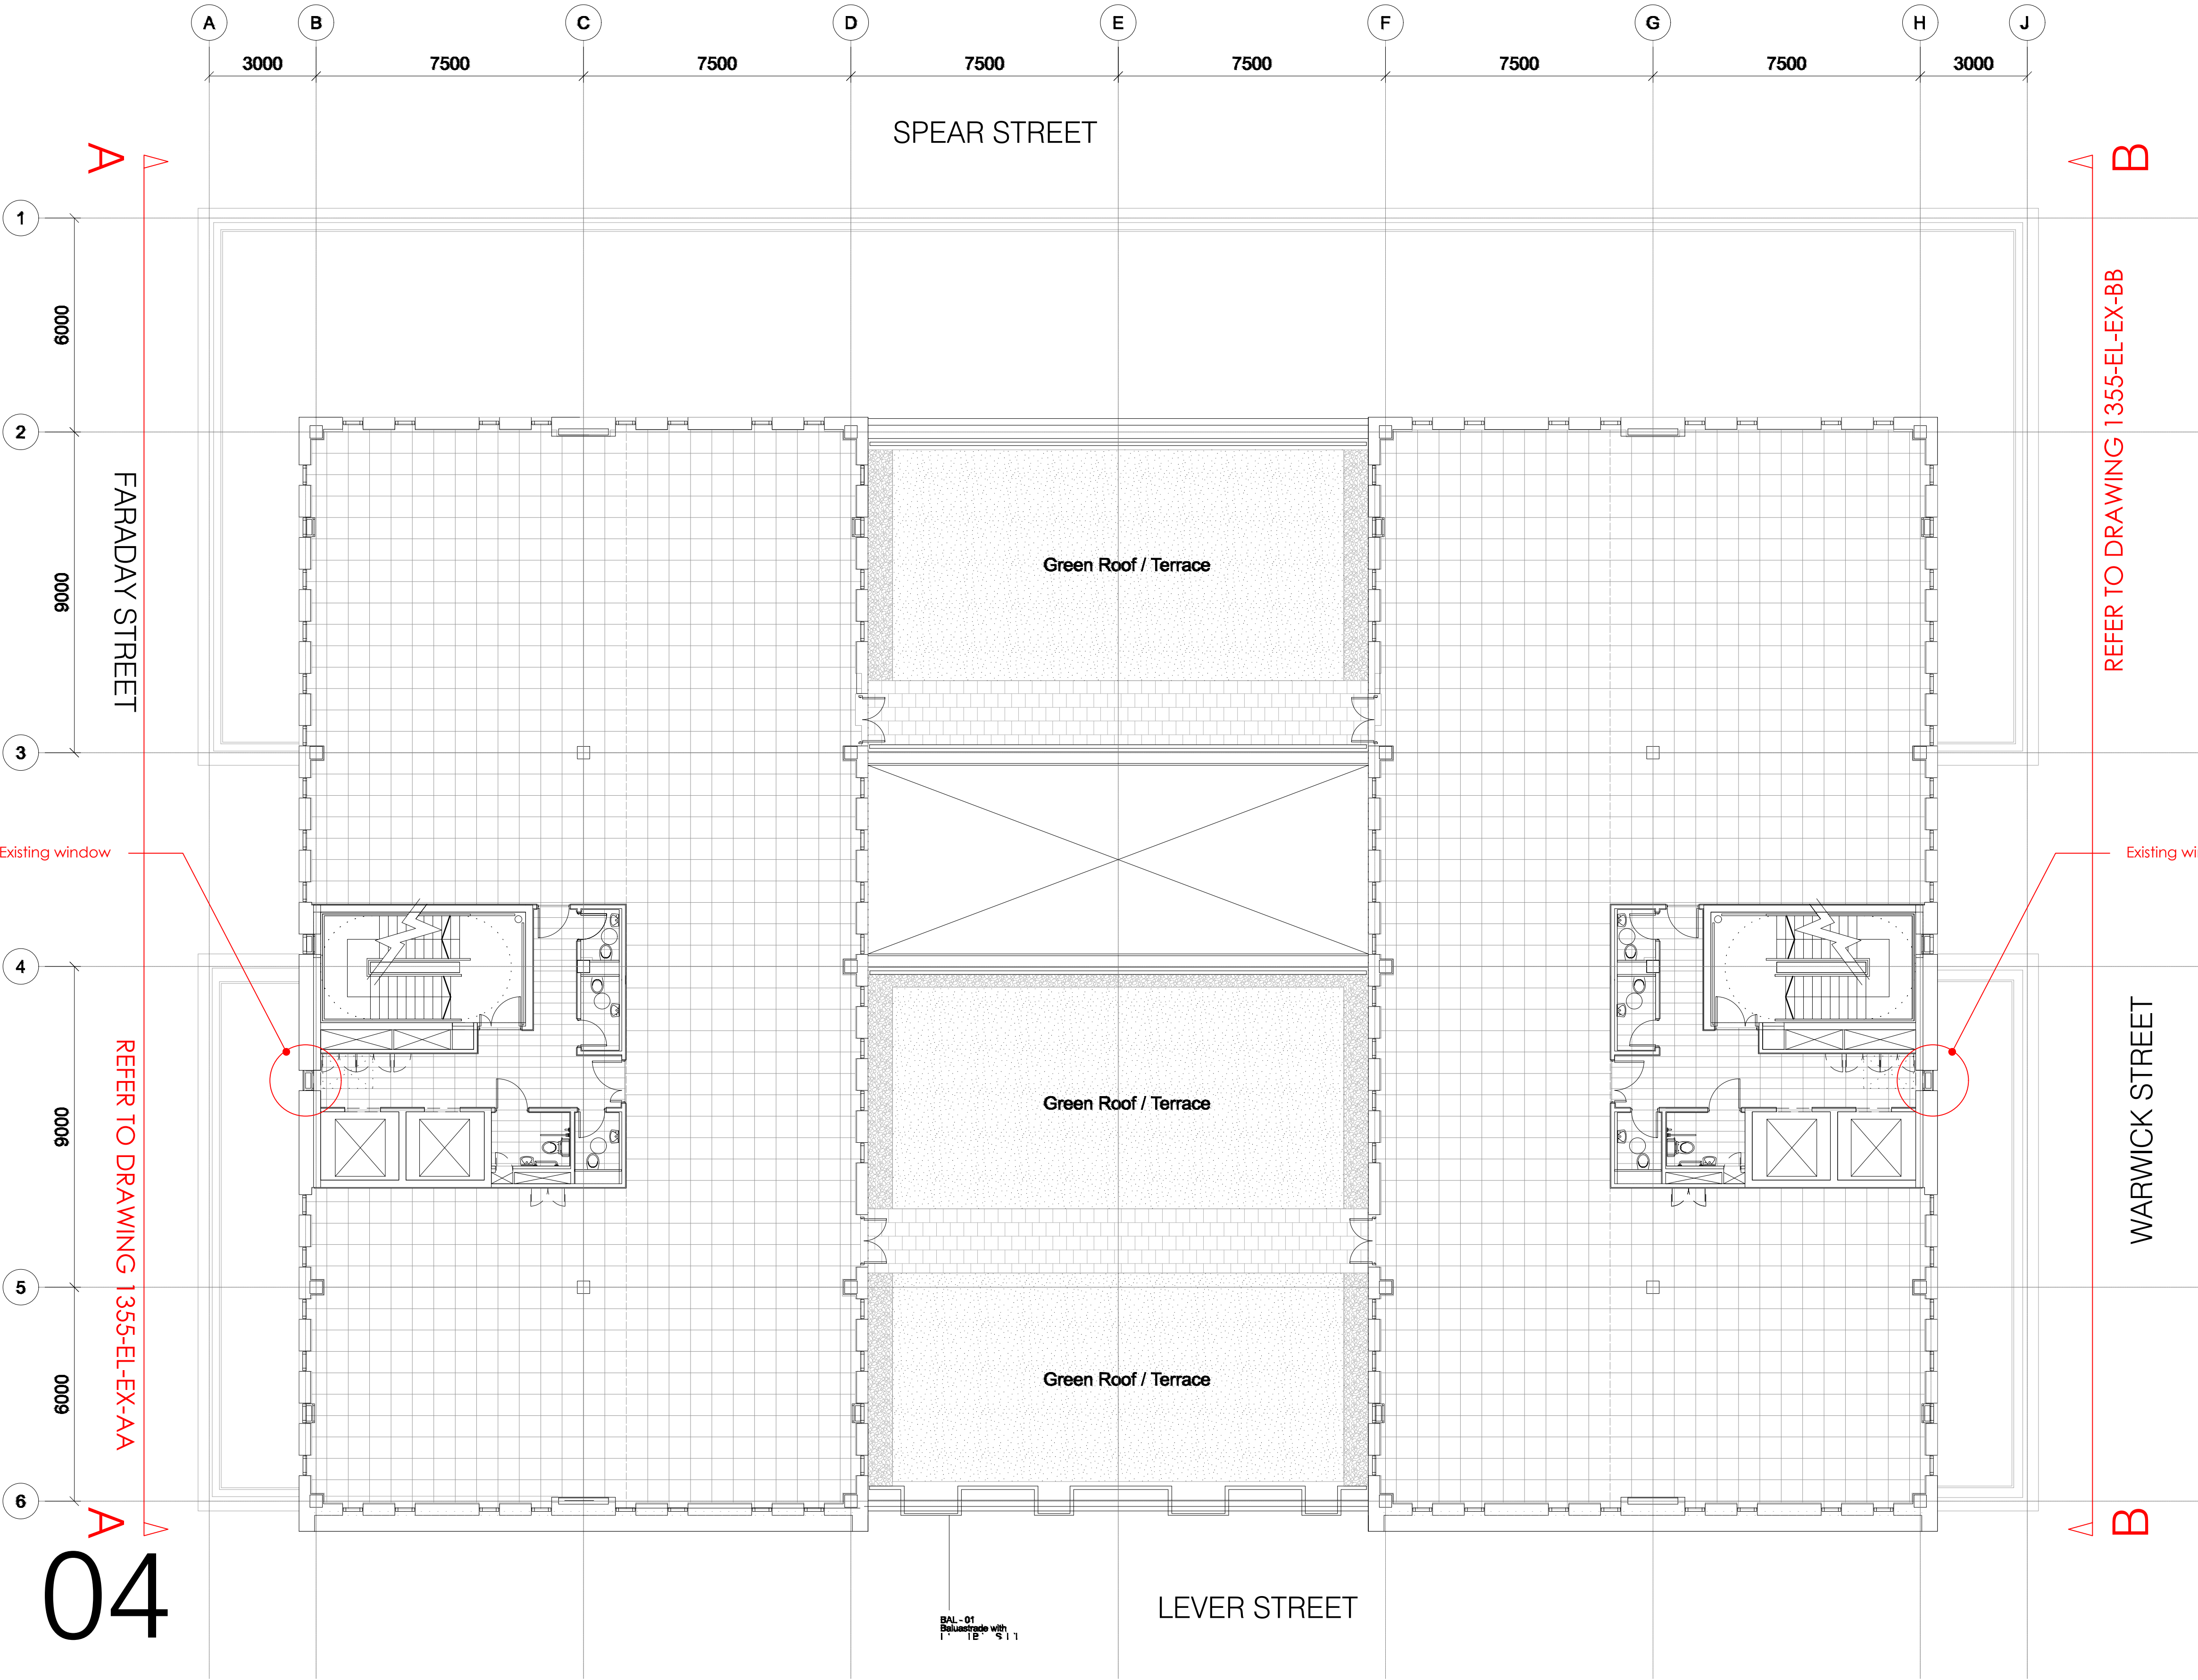

Rev	Date	Description	Initials
Client: GROSVENOR			
Project: THE HIVE			
Address: MANCHESTER			
Drawing Title: FOURTH FLOOR EXISTING BLANK FLOORPLATE			
Date:		10.11.2023	
Project Number:		1309	
Scale:		1:100 @A1	
Drawn by:		CRH	
Drawing Number:		1355-04-EX-01	

FOURTH FLOOR, THE HIVE, MANCHESTER - PROPOSED NEW STAIR LOBBY LOUVRES

Produced on 01 November 2023 from the Ordnance Survey National Geographic Database and incorporating surveyed revision available at this date.
This map shows the area bounded by 384553 398456, 384495 398456, 384495 398398, 384553 398598, 384553 398456
Data copyright and database rights ©2023 OS 100054135. Supplied by copla ltd trading as UKPlanningMaps.com a licensed Ordnance Survey partner (OS 100054135).
Crown licence expires 01 November 2024. Unique plan reference: v2el/1020753/1376526



Rev	Date	Description	Initials
-----	------	-------------	----------

Studio 1, 169 High Street, Boston Spa, Leeds LS23 6BH
Tel: 01937 845 399 www.blueskydesigninteriors.co.uk

