


All dimensions are in millimetres unless stated otherwise. No dimensions to be included on drawings. All dimensions to be checked on site prior to construction.

Any discrepancies between drawings and site conditions are to be reported to the contract manager.

This drawing is to be read in conjunction with all relevant Structural specifications.

© COPYRIGHT  
No part of this drawing is to be used in any other project without the written permission of Obi Property Ltd and no licence or assignment of any kind has been, or is, granted to any third party whether by provision of copies or originals of the drawings or otherwise unless otherwise agreed in writing.

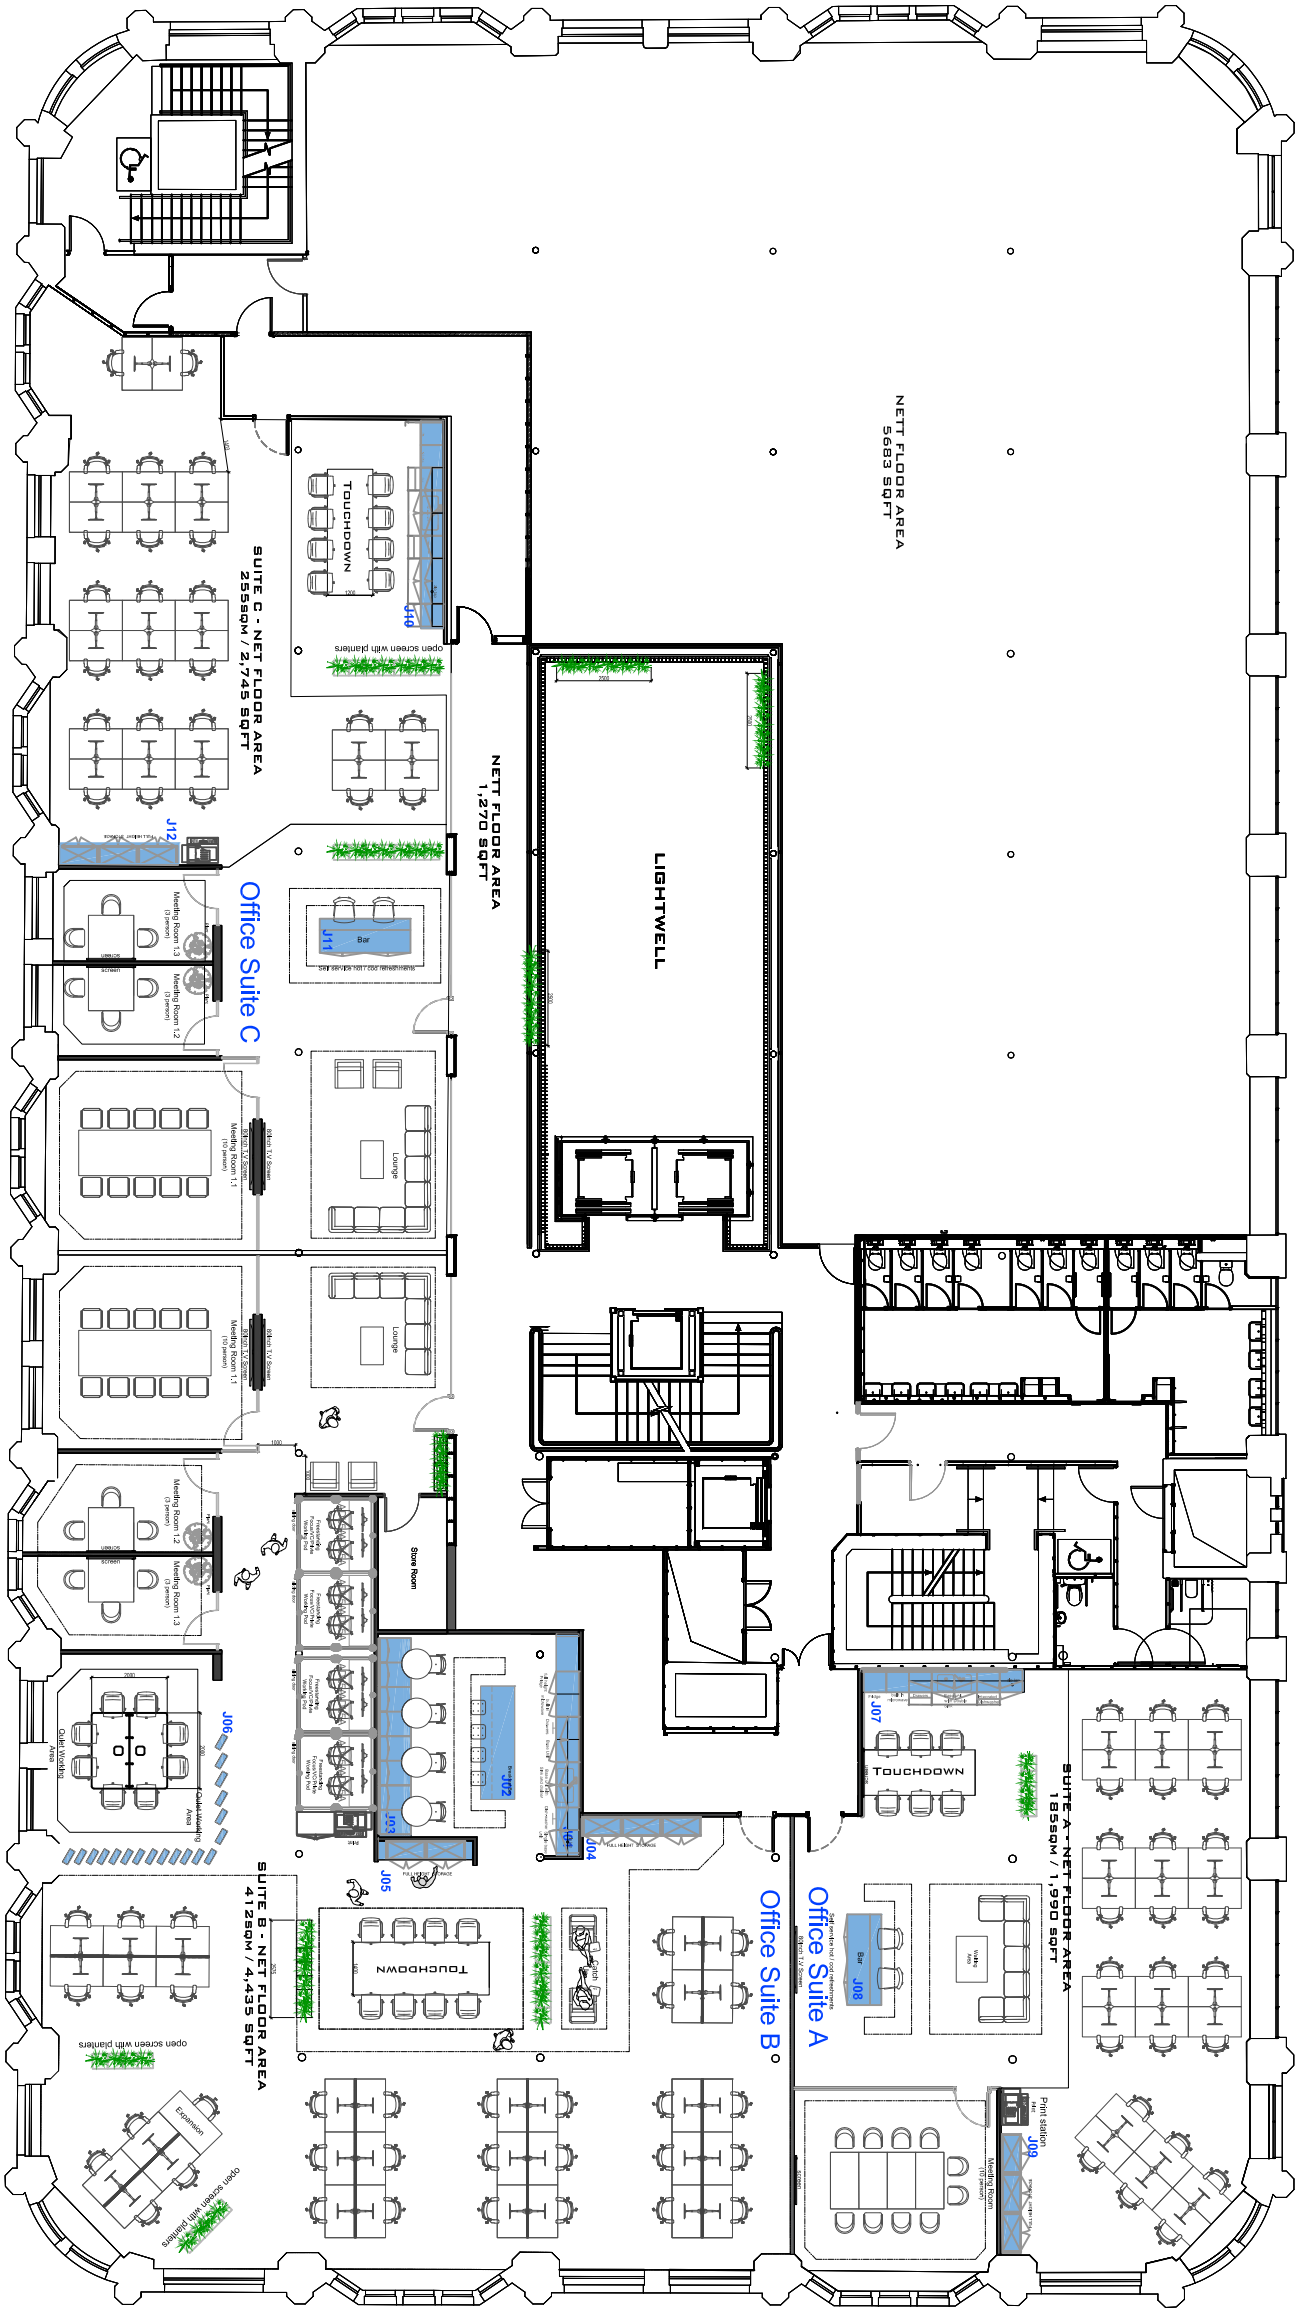



| REV | DESCRIPTION    | DATE     | BY | CHK |
|-----|----------------|----------|----|-----|
| A   | REVISED LAYOUT | 14/10/23 | RG |     |
| -   | First Issue    | 26/04/23 | RG |     |

Philip J Davies Holdings plc  
PROJECT NAME  
Sevendale House

DWG TITLE  
First Floor - Joinery Location Plan

|         |             |           |    |
|---------|-------------|-----------|----|
| DWG NO: | 34_100      | REVISION: | -  |
| SCALE   | 1 : 200 @A3 | DRAWN:    | RG |

TENDER