


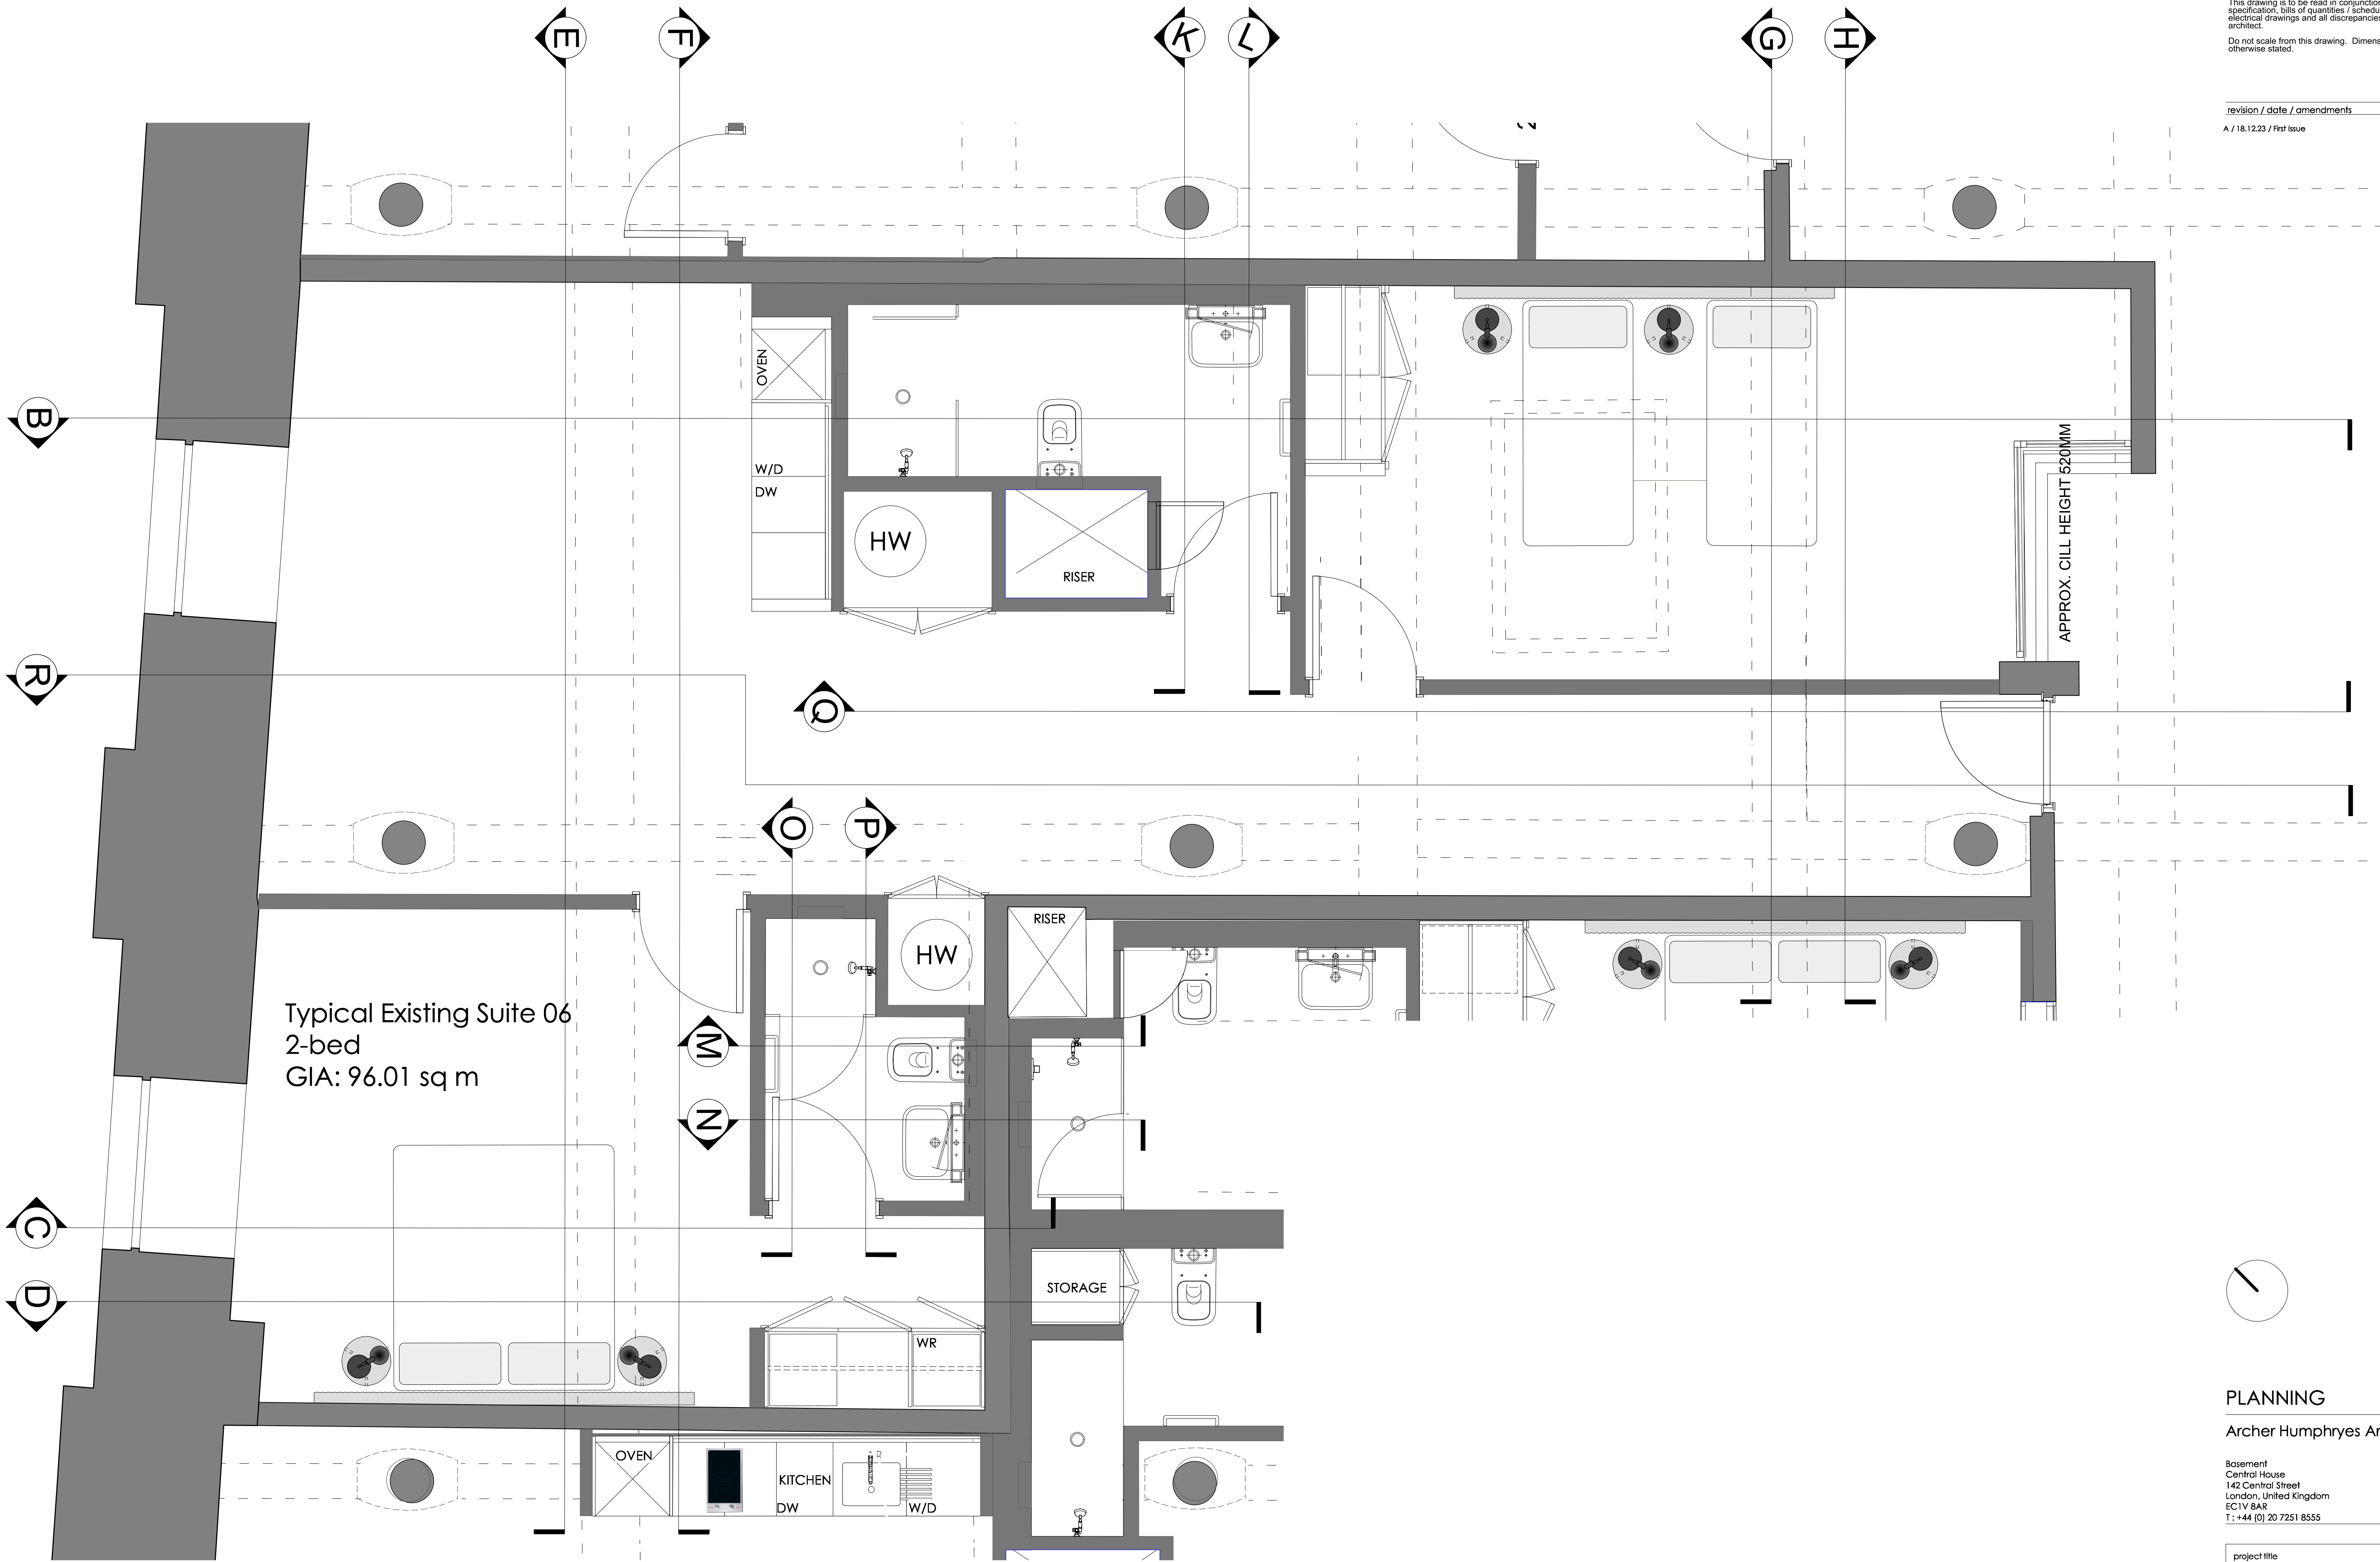

TYPICAL SUITE TYPE E - EXISTING PLAN

PLANNING


Archer Humphries Architects

Basement
Central House
142 Central Street
London, United Kingdom
EC1V 8AR
T: +44 (0) 20 7251 8555

project title Ducie Street Warehouse Manchester			
drawing title Suite 06 (Type E) Existing Plan	drawing number AHA/PLC/ EX /4206-1	scale 1:25 @A1	date 18.12.23 drawn SL checked DA revision A



Typical Existing Suite 06
2-bed
GIA: 96.01 sq m

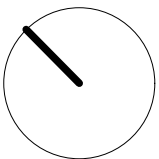

PLANNING

Archer Humphryes Architects


Basement
Central House
142 Central Street
London, United Kingdom
EC1V 8AR
T: +44 (0) 20 7251 8555

project title Ducie Street Warehouse Manchester			
drawing title Suite 06 (Type E) Demolition Plan	scale 1:25 @ A1	date 18.12.23	drawn SL
drawing number AHA/PLC/ EX /4206-1.1	checked DA	revision A	

TYPICAL SUITE TYPE E - DEMOLITION PLAN

Do not scale from this drawing. Dimensions are in millimetres unless otherwise stated.

A / 18.12.23 / First Issue

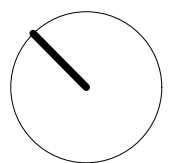


Archer Humphryes Architects

project title
Ducie Street Warehouse
Manchester

drawing title	scale	date
Suite 06 (Type E)	1:25 @A1	18.12.23
Proposed Plan	drawn SL	checked DA
drawing number	revision	
AHA/PLC/ EX /4206-1.2	A	

TYPICAL SUITE TYPE E - PROPOSED PLAN

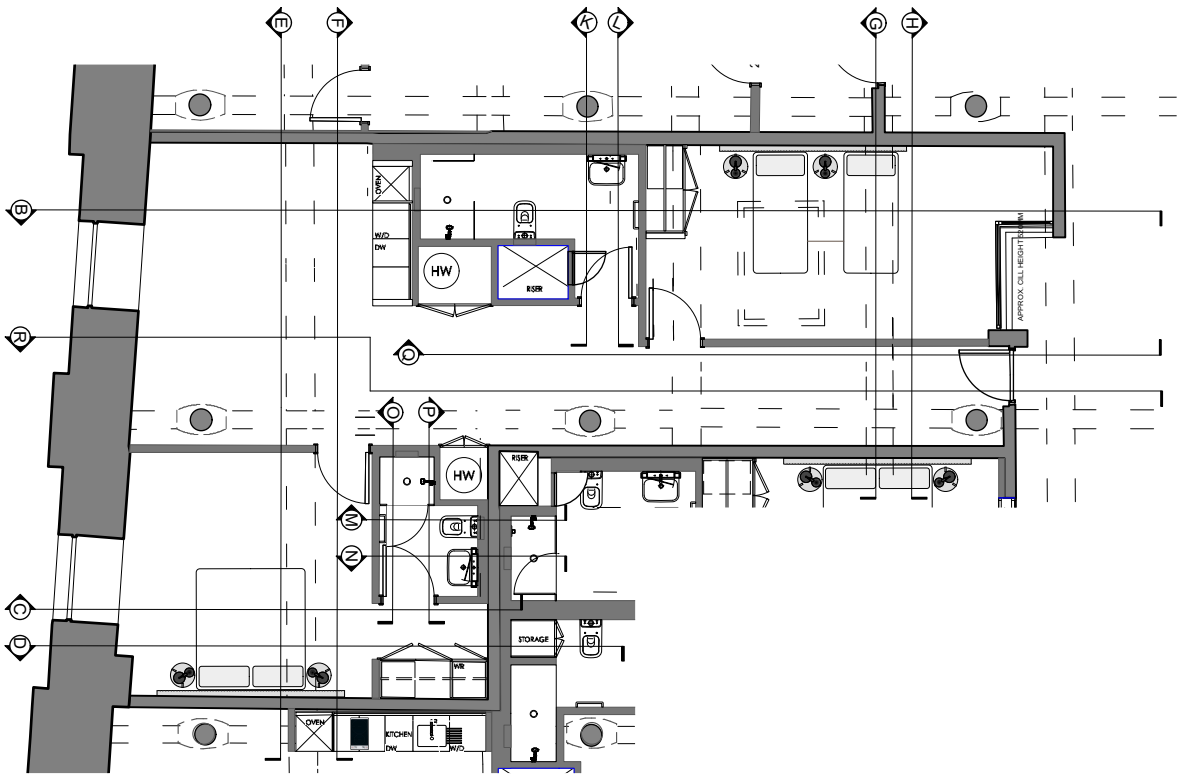

Copyright: All rights reserved. This drawing must not be reproduced without permission.


Only the original drawing should be relied upon. Contractors, subcontractors and suppliers must verify all dimensions on site before commencing any work or making any shop drawings.

All shop drawings to be submitted to the architect for comment prior to fabrication.


This drawing is to be read in conjunction with the Architect's specification, bills of quantities / schedules, structural, mechanical & electrical drawings and all discrepancies are to be reported to the architect.

Do not scale from this drawing. Dimensions are in millimetres unless otherwise stated.

revision / date / amendments	
A	18.12.23 First Issue

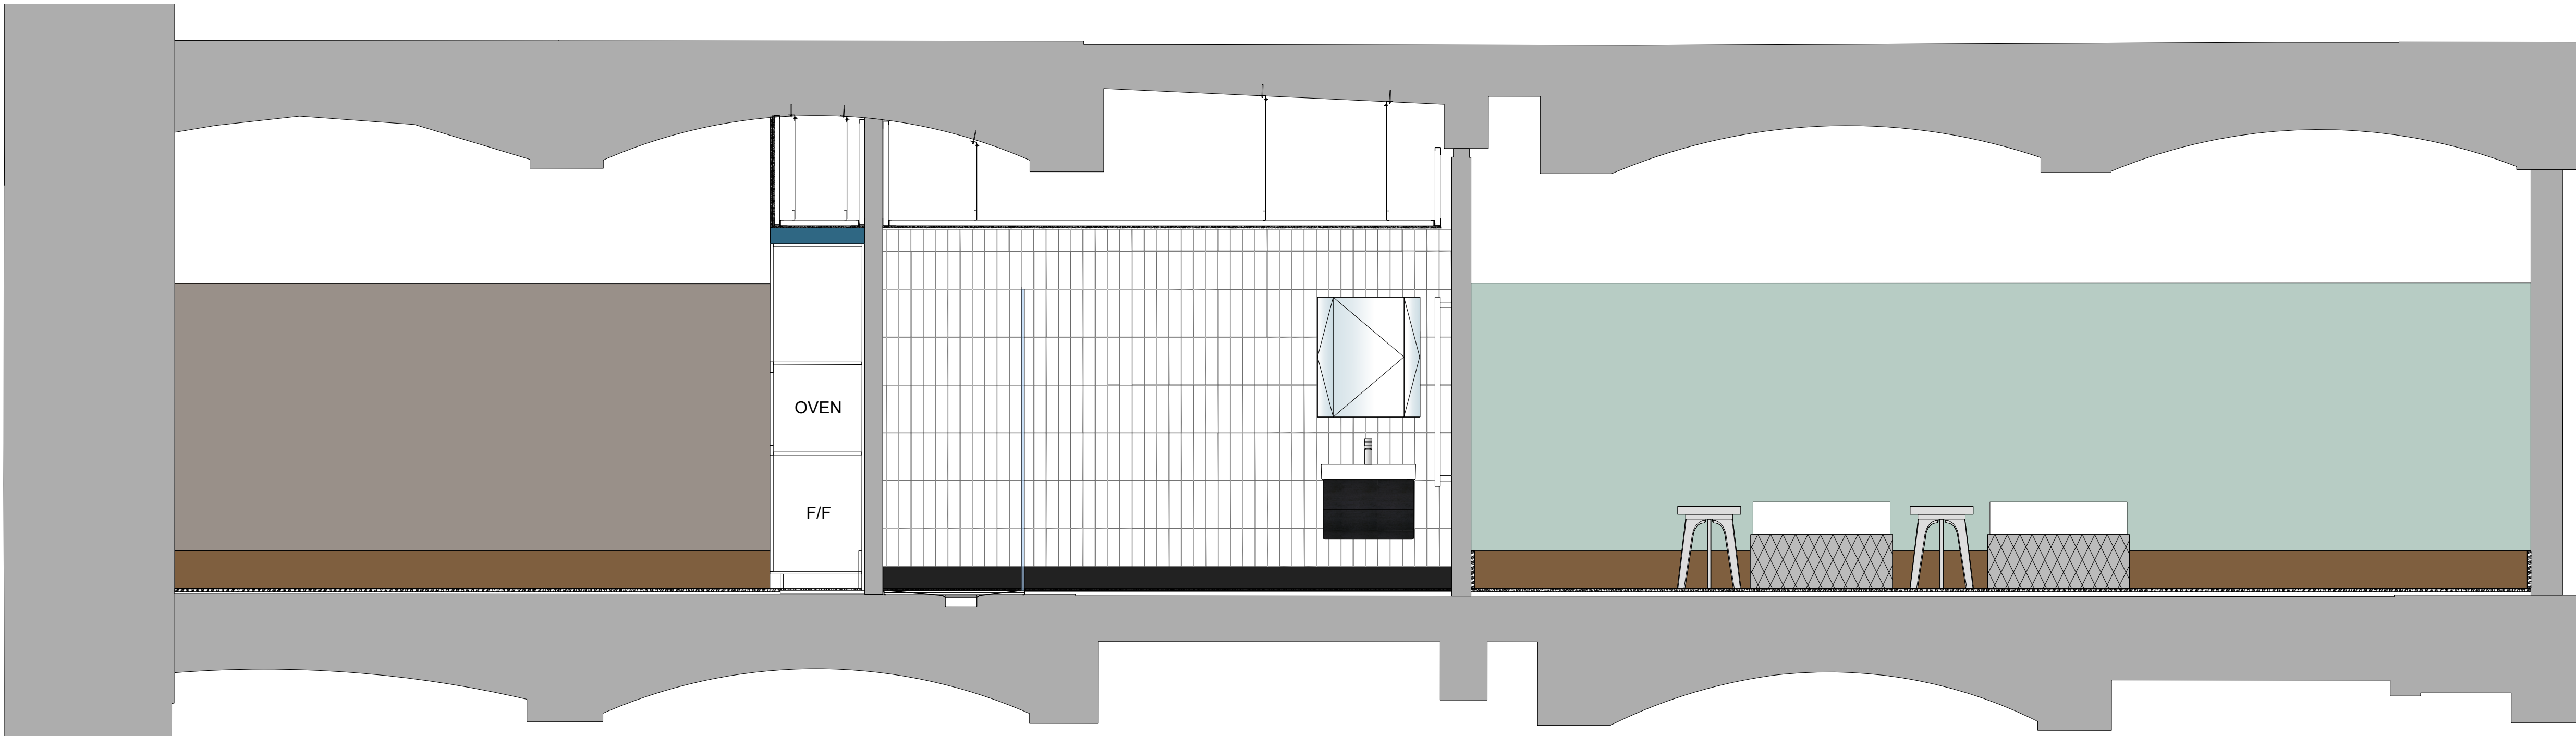

ELEVATION A

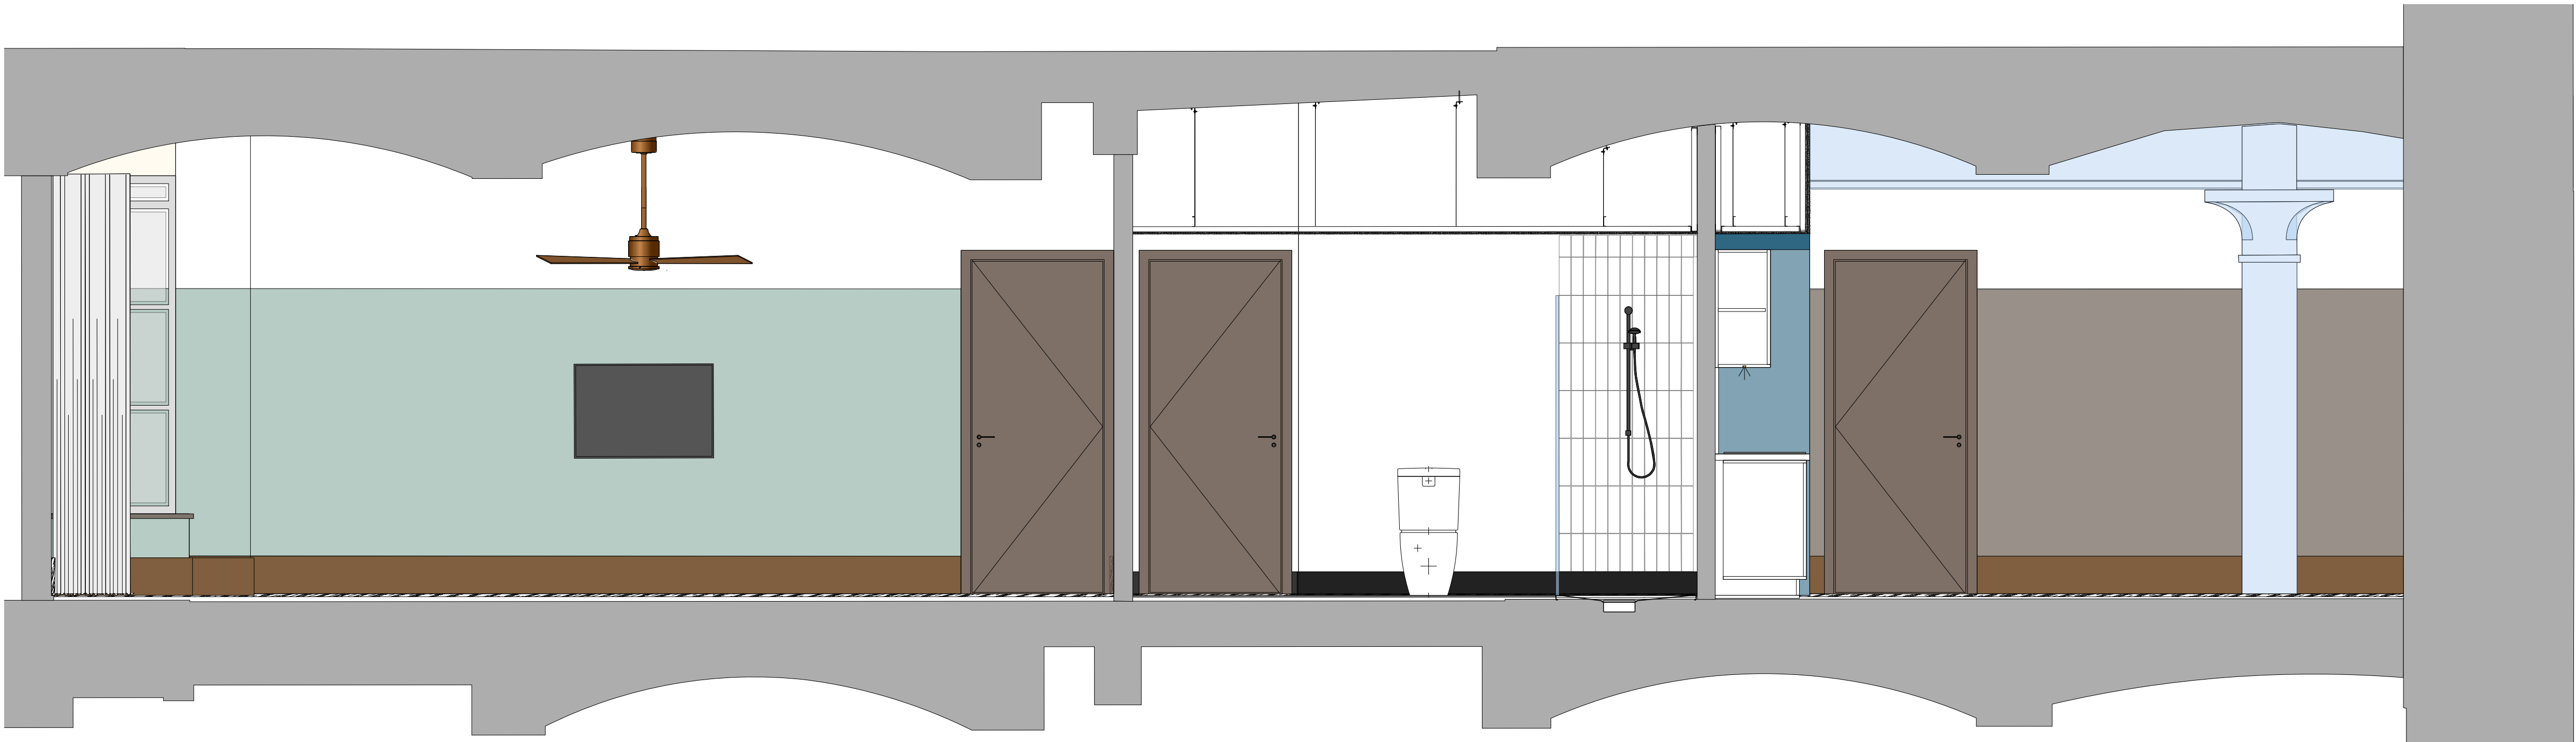

ELEVATION B


SUITE TYPE E - EXISTING ELEVATIONS

PLANNING

Archer Humphries Architects

Basement
Central House
142 Central Street
London, United Kingdom
EC1V 8AR
T: +44 (0) 20 7251 8555

project title Ducie Street Warehouse Manchester			
drawing title Suite 06 (Type E) Existing Elevations	drawing number AHA/PLC/GA/4206-6	scale 1:25 @A1	date 18.12.23 drawn RL checked DA revision A

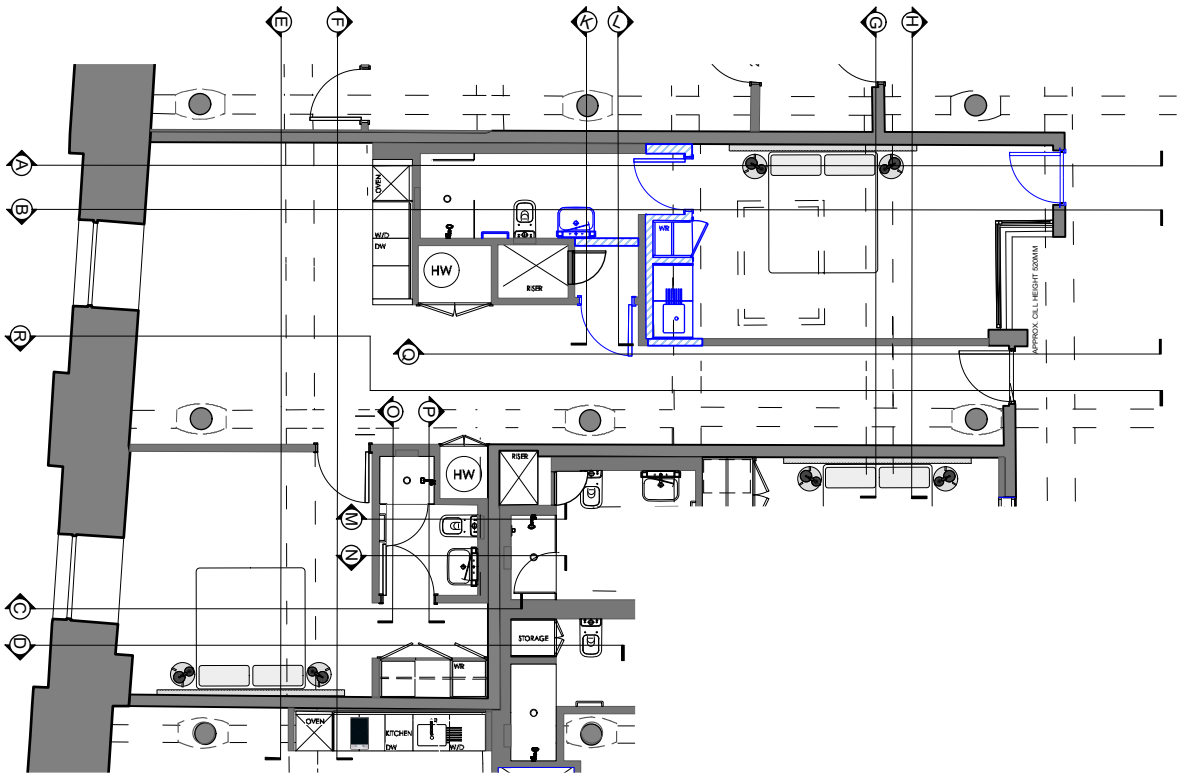

Copyright: All rights reserved. This drawing must not be reproduced without permission.


Only the original drawing should be relied upon. Contractors, subcontractors and suppliers must verify all dimensions on site before commencing any work or making any shop drawings.

All shop drawings to be submitted to the architect for comment prior to fabrication.


This drawing is to be read in conjunction with the Architect's specification, bills of quantities / schedules, structural, mechanical & electrical drawings and all discrepancies are to be reported to the architect.

Do not scale from this drawing. Dimensions are in millimetres unless otherwise stated.

revision / date / amendments
A 18.12.23 First Issue

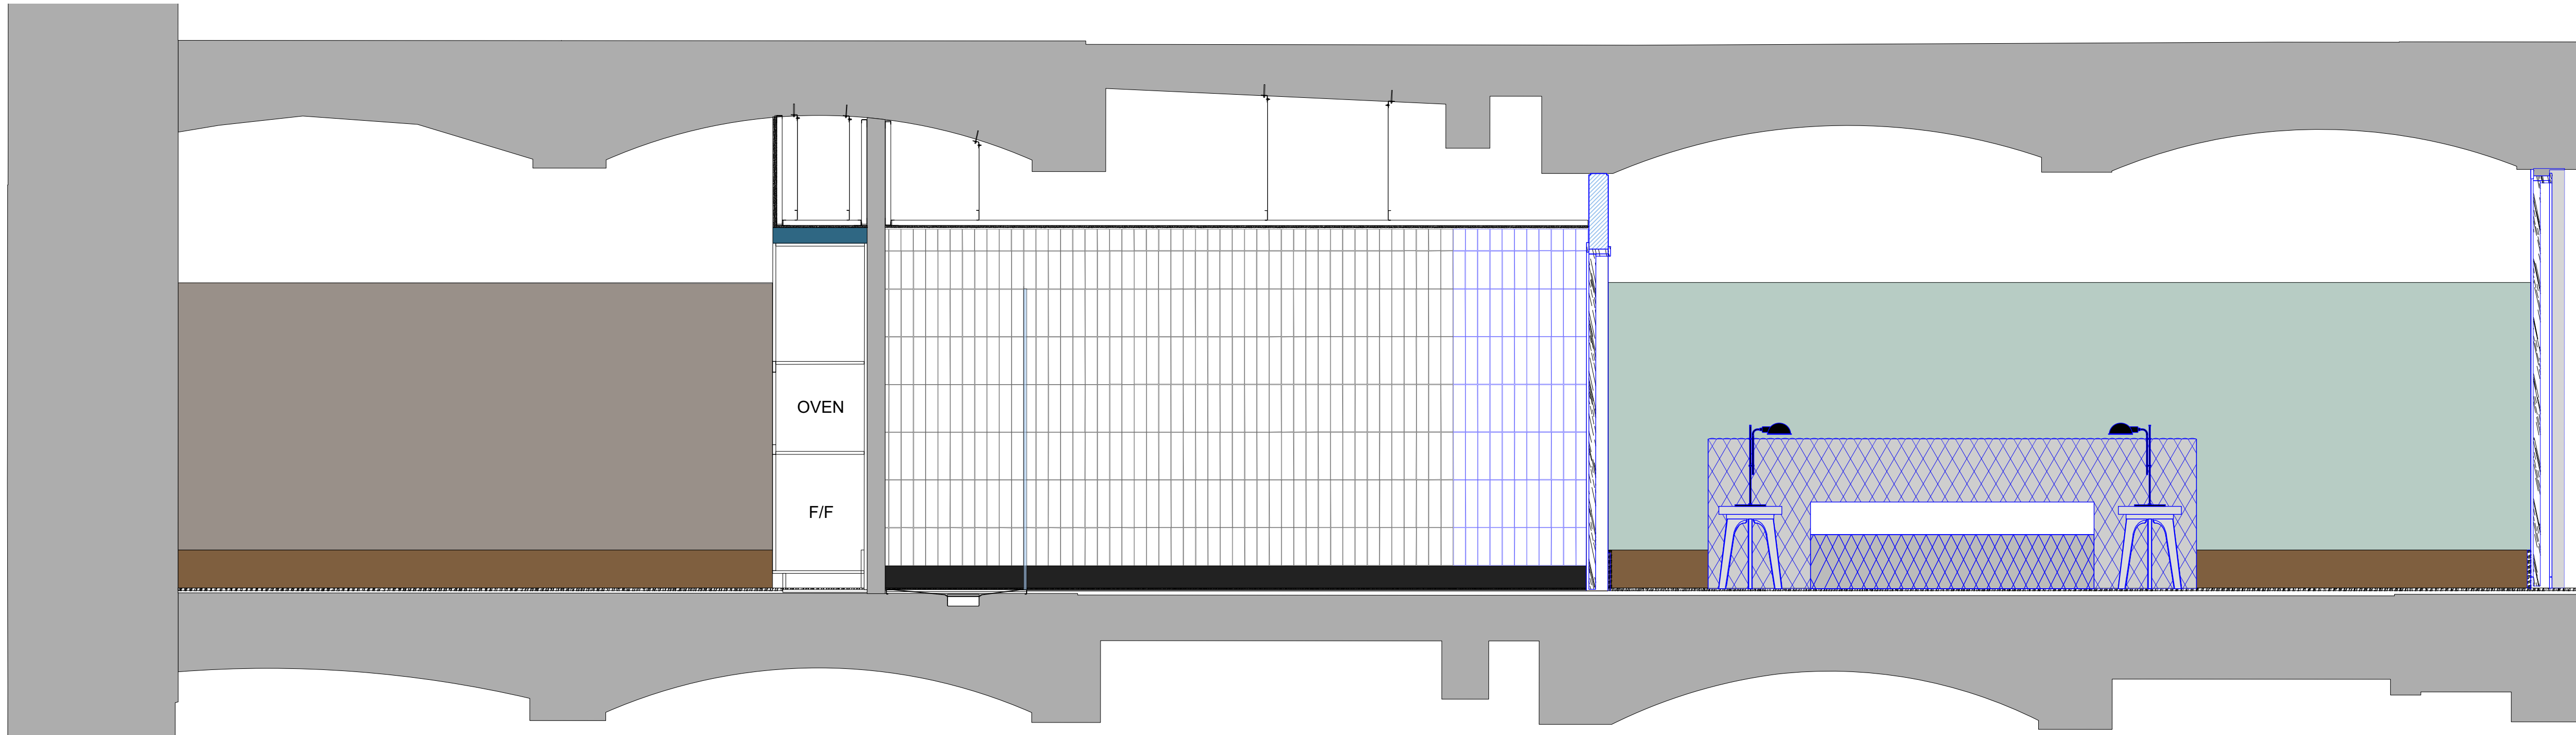

ELEVATION A

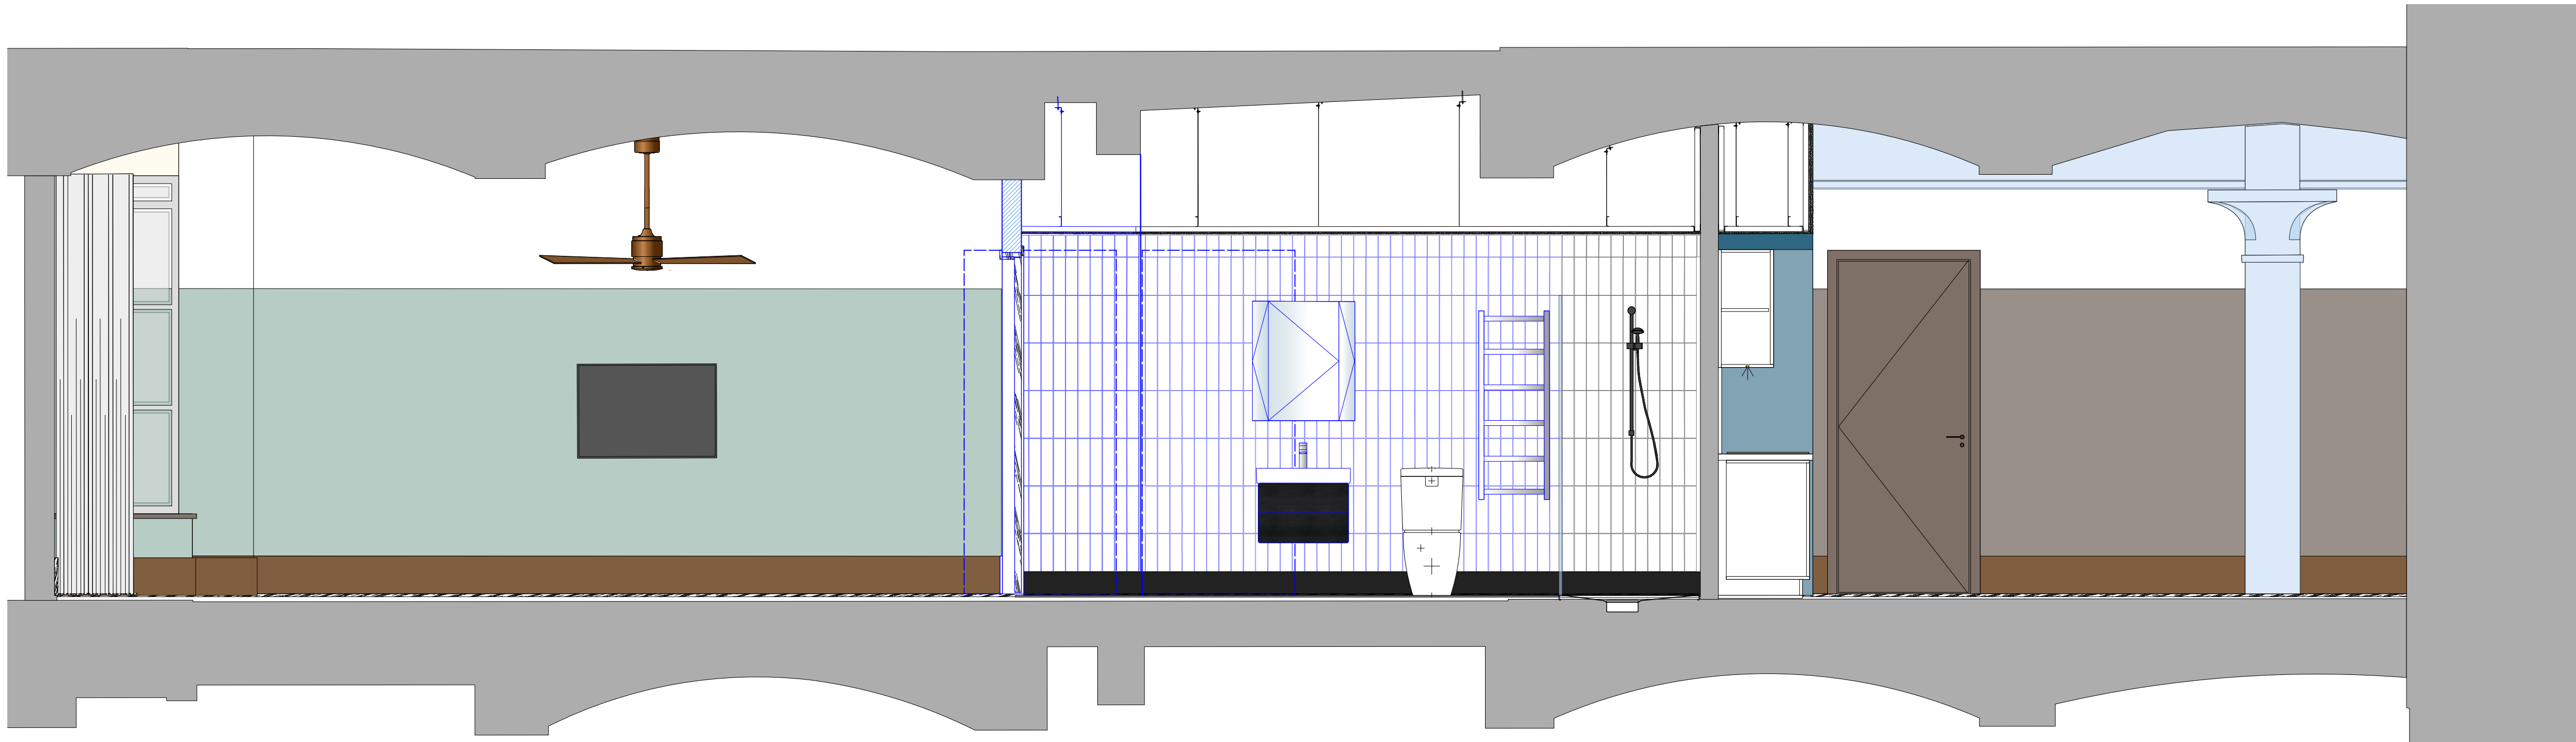

ELEVATION B


SUITE TYPE E - PROPOSED ELEVATIONS

PLANNING


Archer Humphries Architects

Basement
Central House
142 Central Street
London, United Kingdom
EC1V 8AR
T: +44 (0) 20 7251 8555

project title Ducie Street Warehouse Manchester			
drawing title Suite 06 (Type E) Proposed Elevations	scale 1:25 @A1	date 18.12.23	drawn RL
drawing number AHA/PLC/GA/4206-6.2	checked DA	revision A	

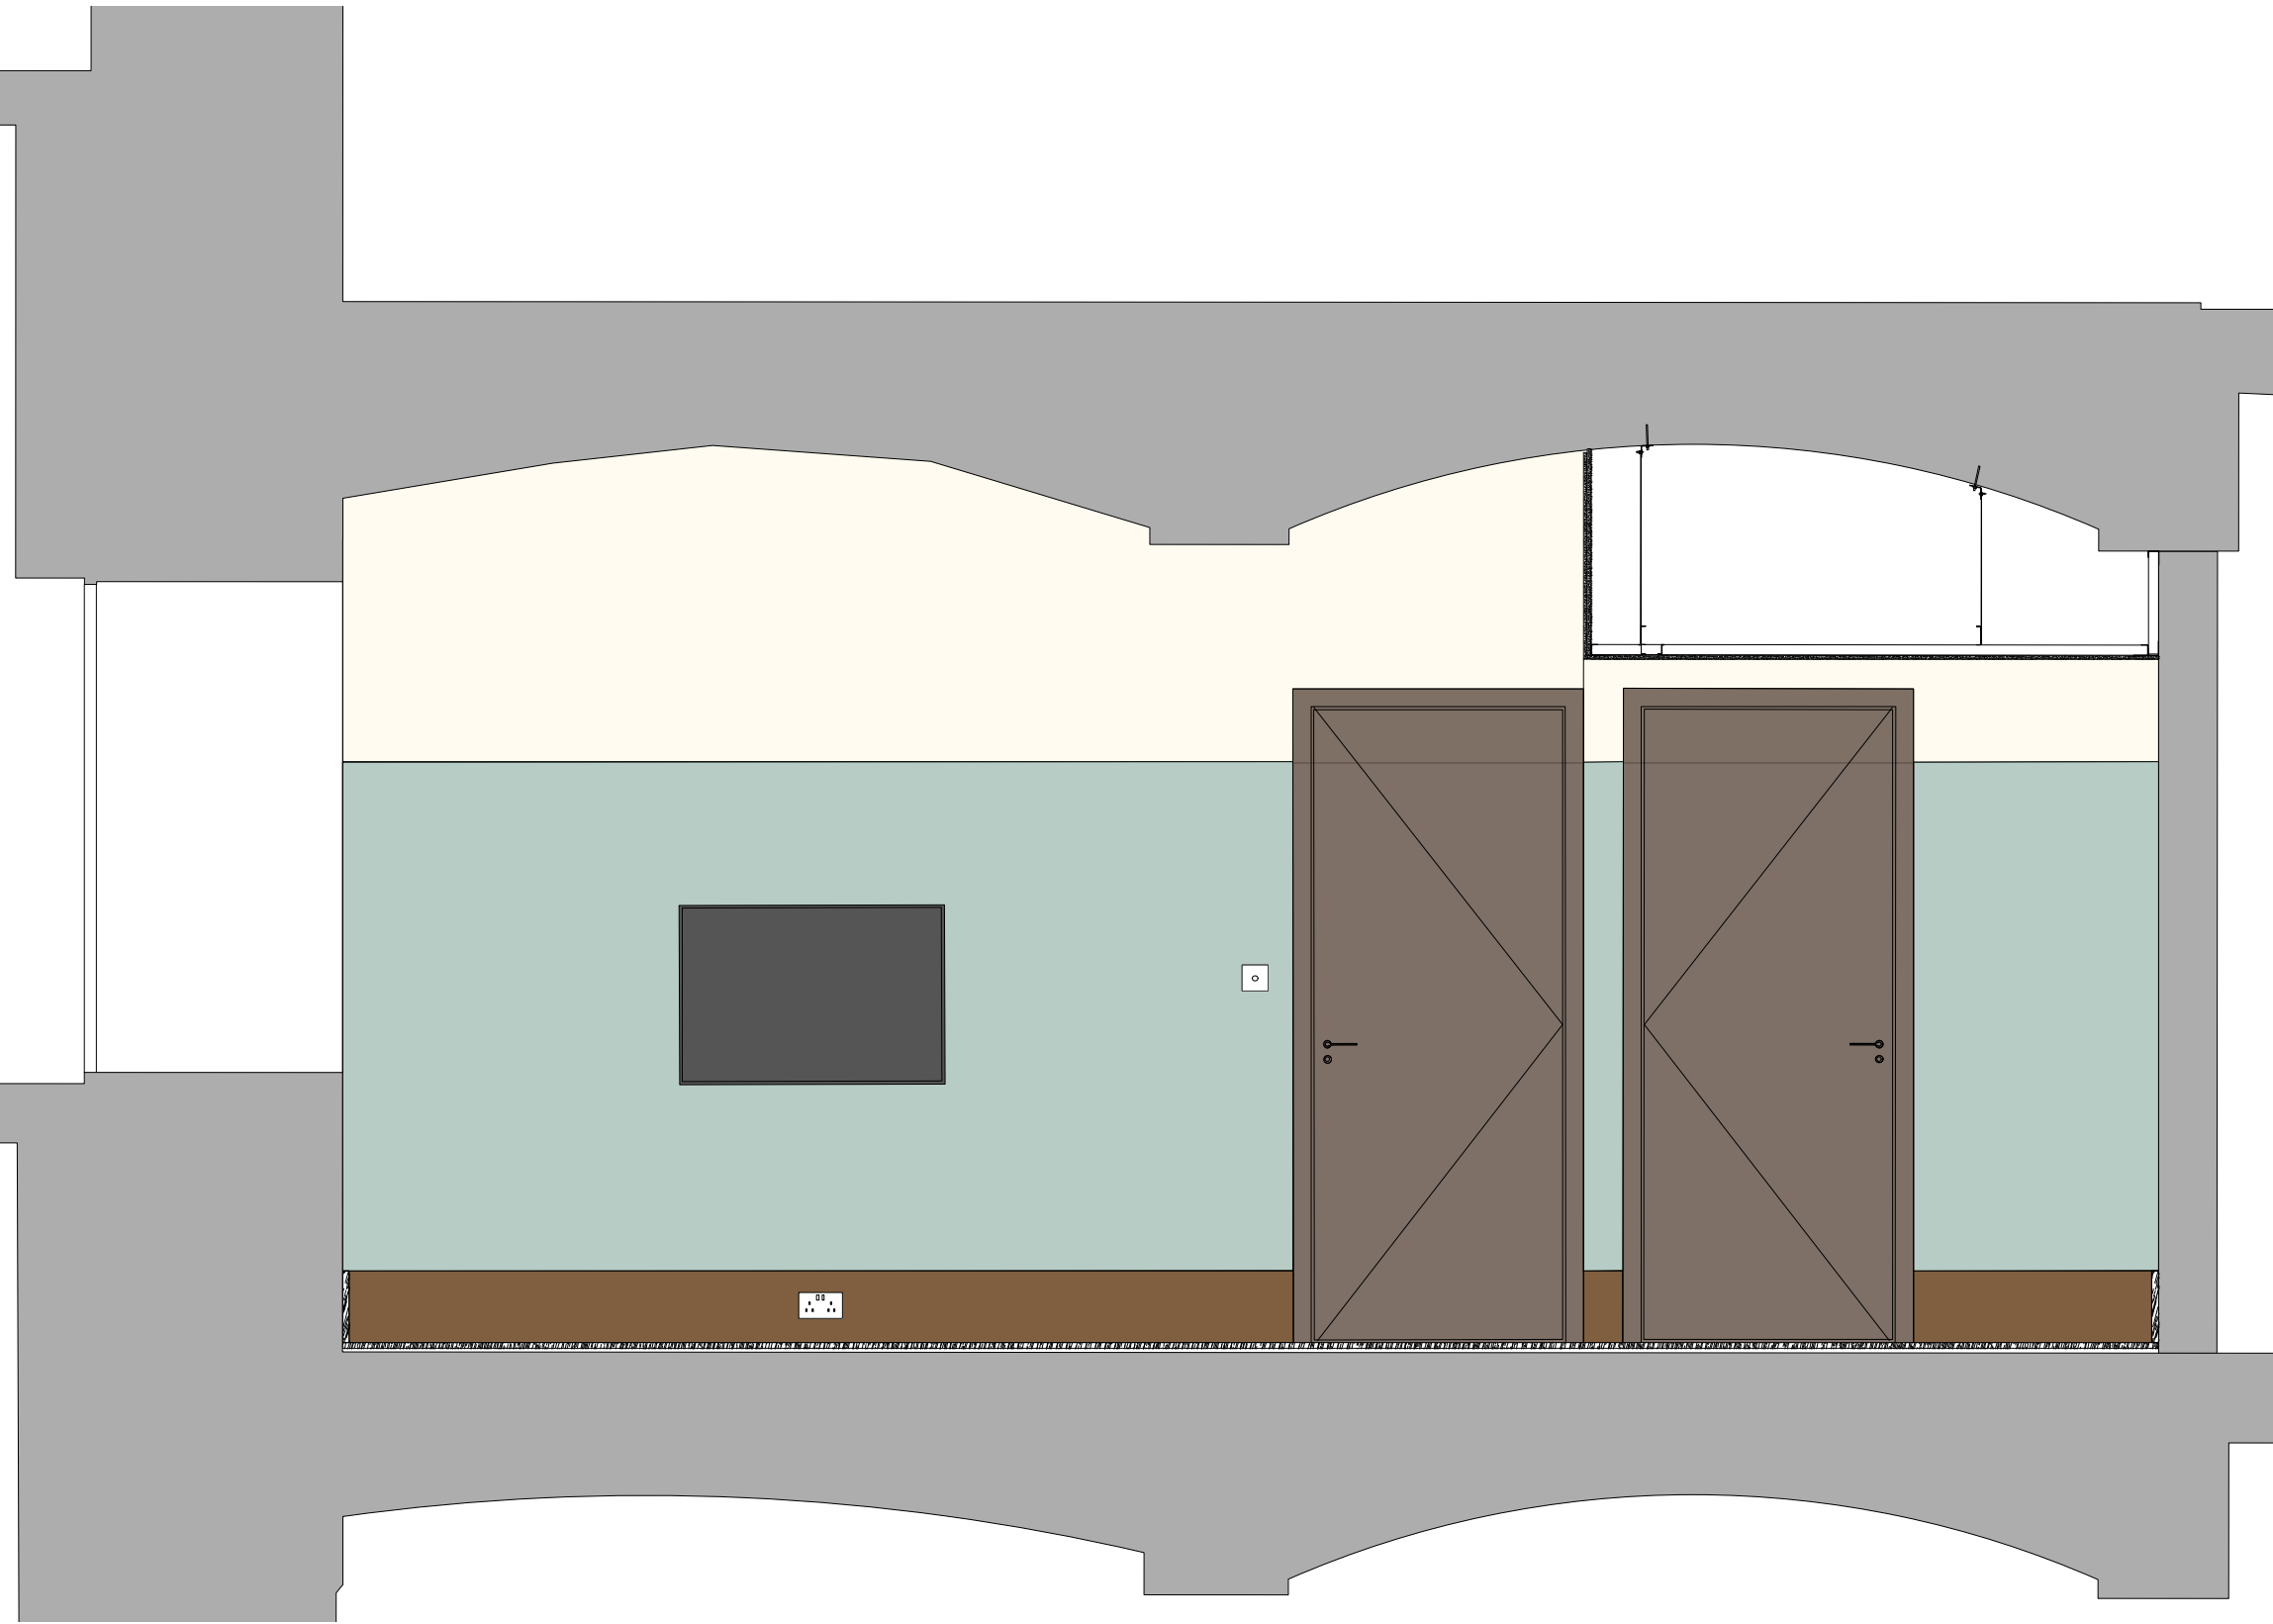


ELEVATION C

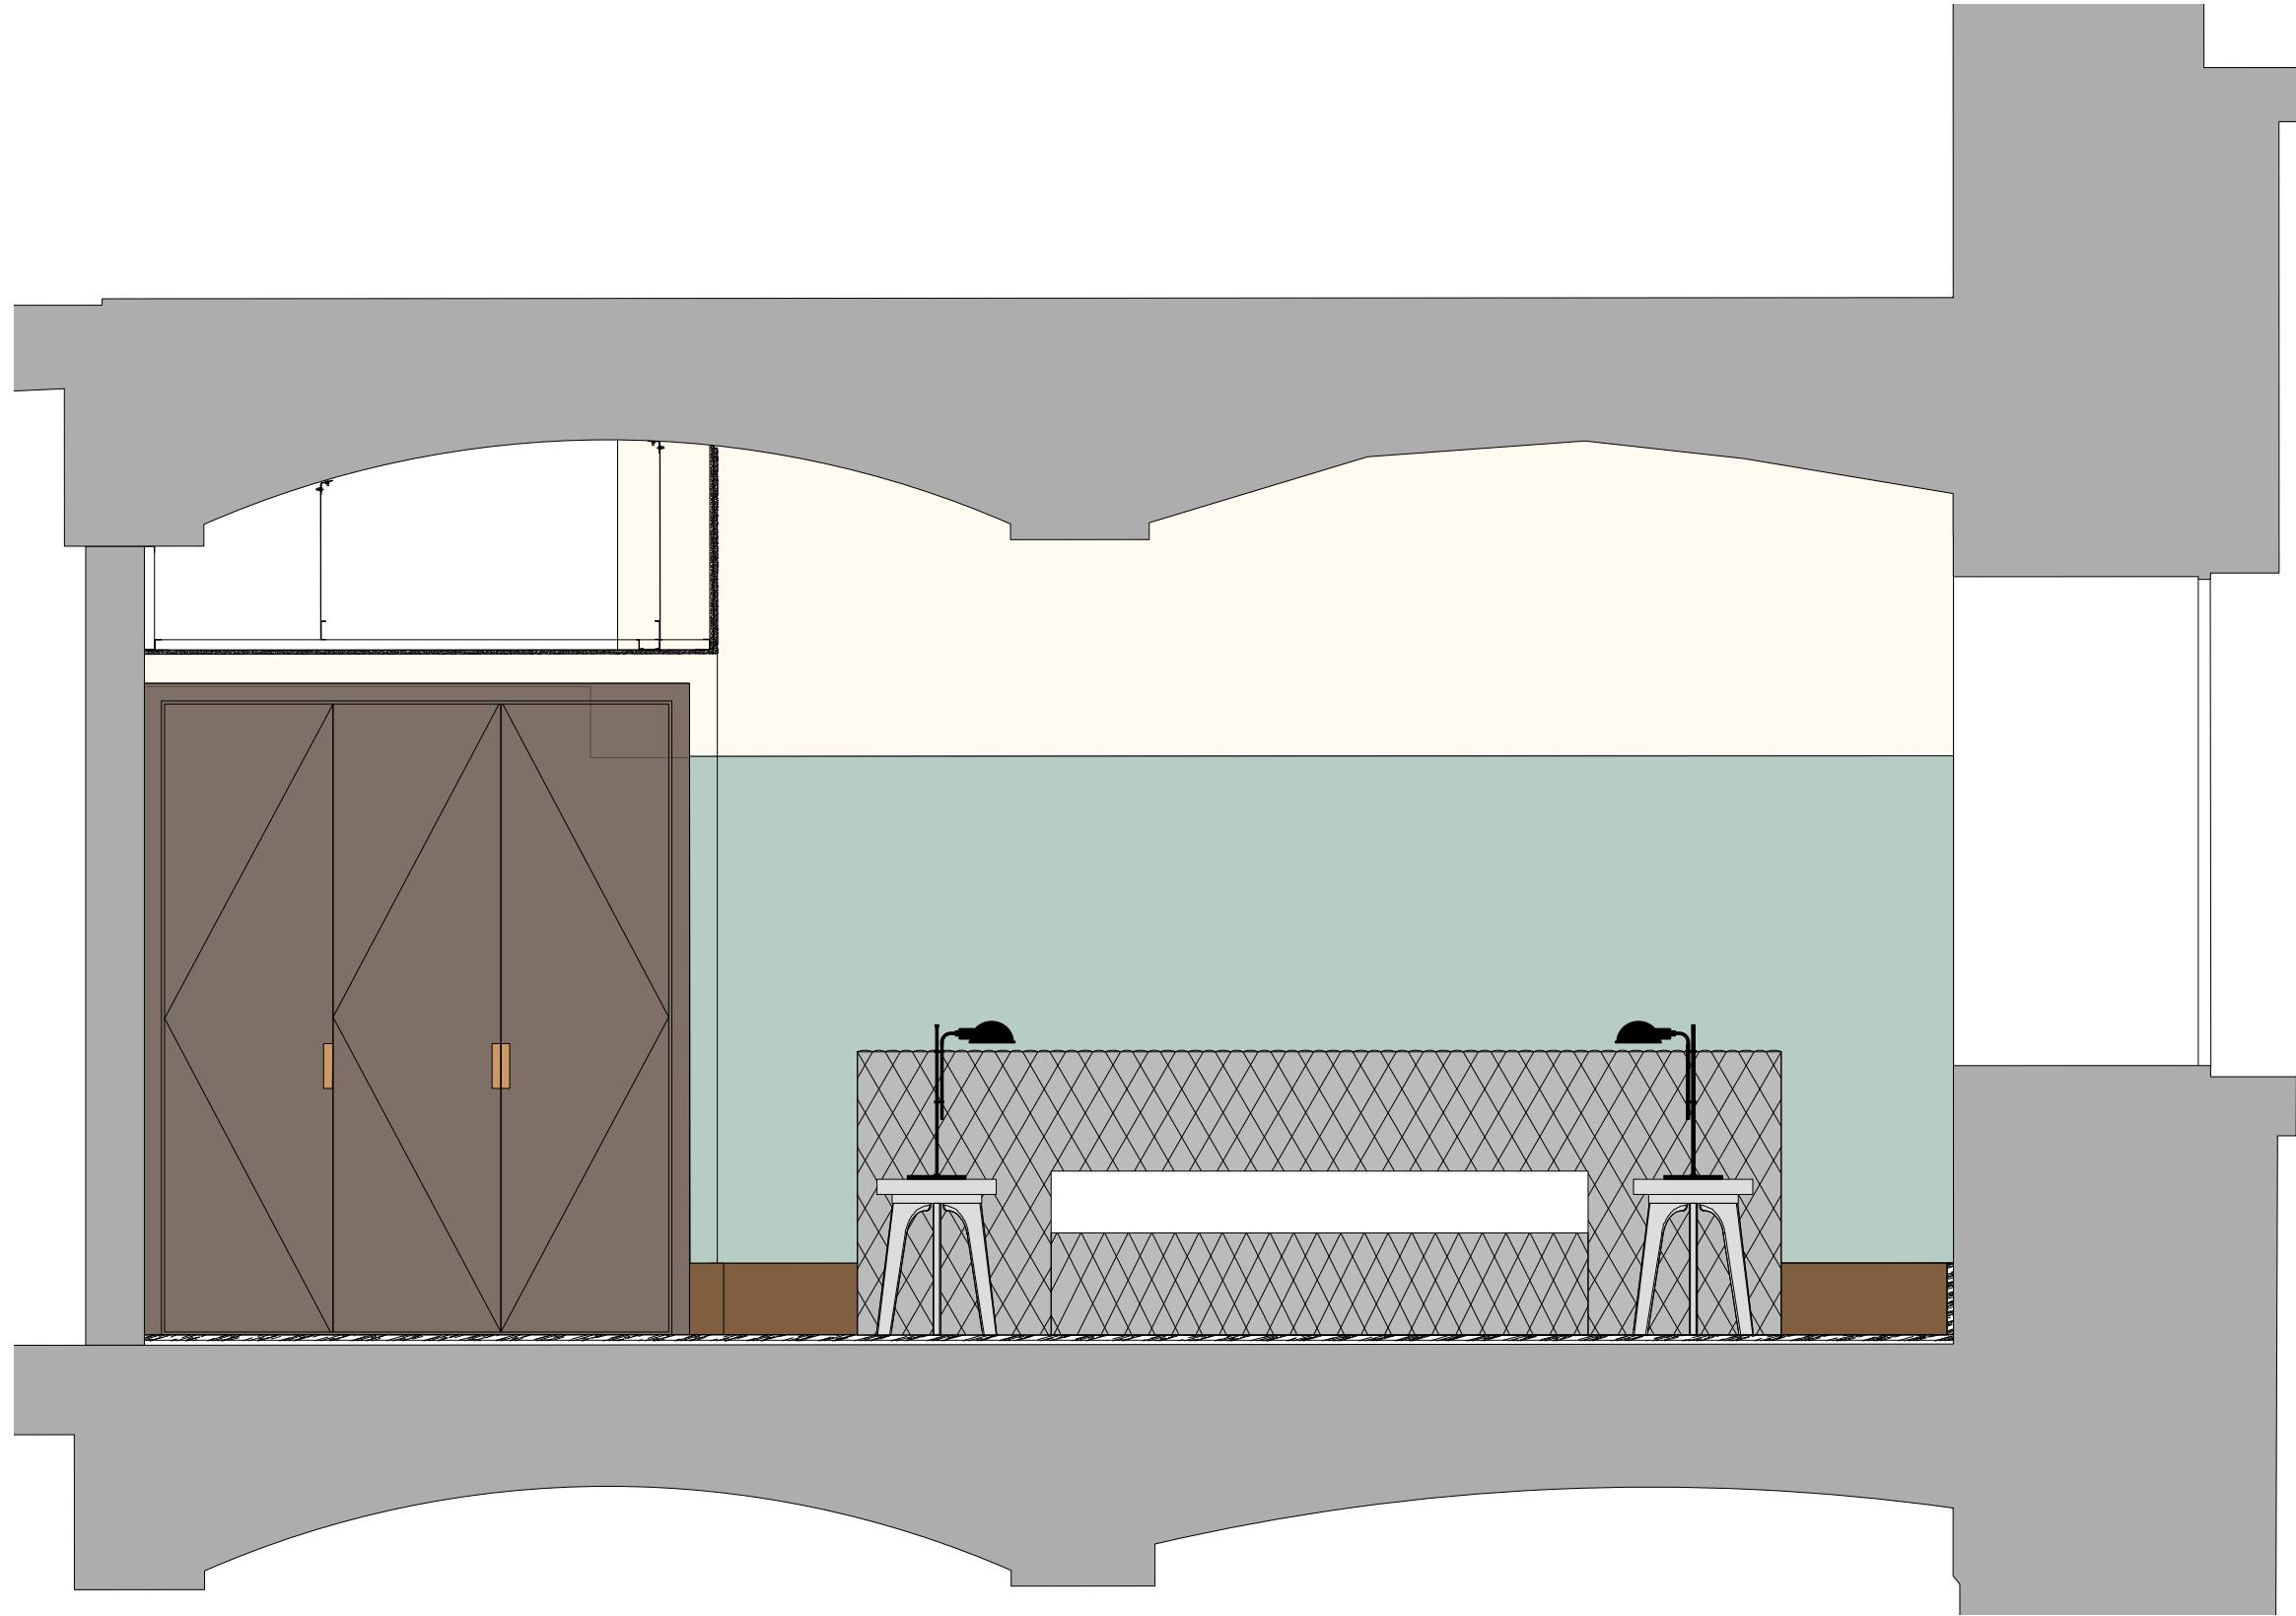

ELEVATION D

SUITE TYPE E - EXISTING ELEVATIONS

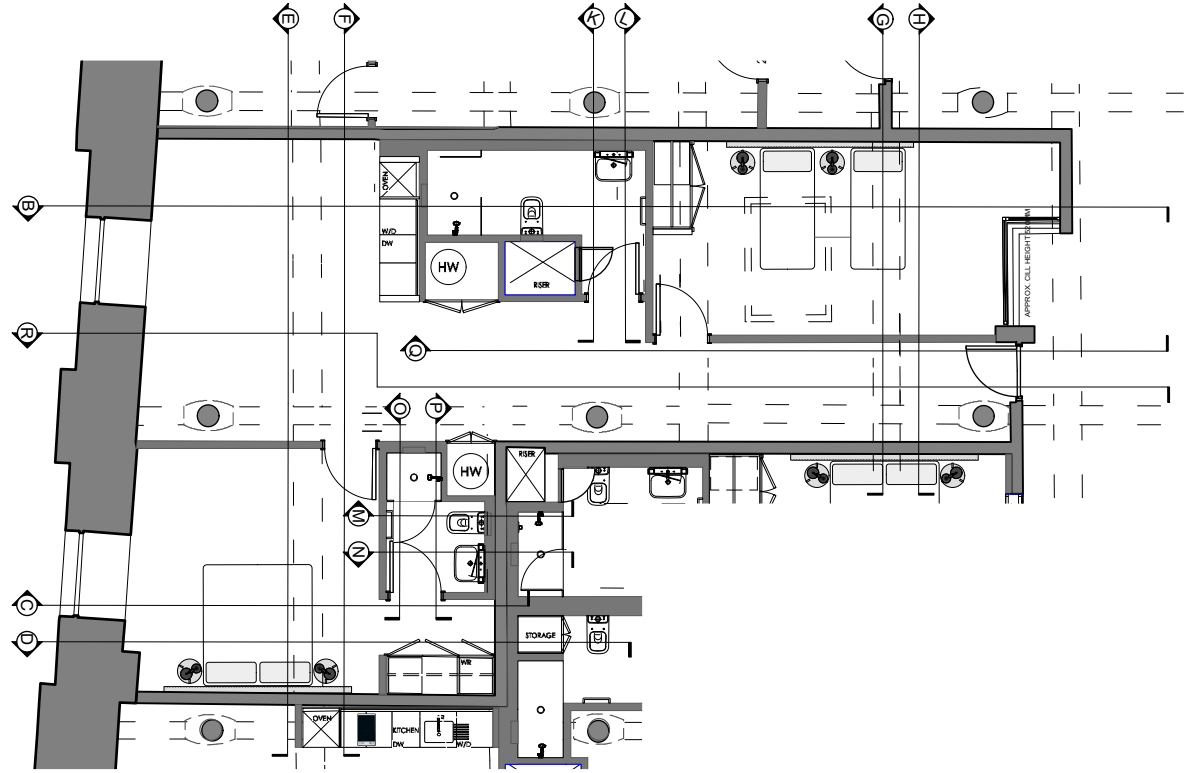

Copyright: All rights reserved. This drawing must not be reproduced without permission.

Only the original drawing should be relied upon. Contractors, subcontractors and suppliers must verify all dimensions on site before commencing any work or making any shop drawings.

All shop drawings to be submitted to the architect for comment prior to fabrication.

This drawing is to be read in conjunction with the Architect's specification, bills of quantities / schedules, structural, mechanical & electrical drawings and all discrepancies are to be reported to the architect.

Do not scale from this drawing. Dimensions are in millimetres unless otherwise stated.


revision	date	amendments
A	18.12.23	First Issue

PLANNING


Archer Humphryes Architects

Basement
Central House
142 Central Street
London, United Kingdom
EC1V 8AR
T: +44 (0) 20 7251 8555

project title Ducie Street Warehouse Manchester			
drawing title Suite 06 (Type E) Existing Elevations	drawing number AHA/PLC/GA/4206-7	scale 1:25 @A1	date 18.12.23 drawn RL checked DA revision A

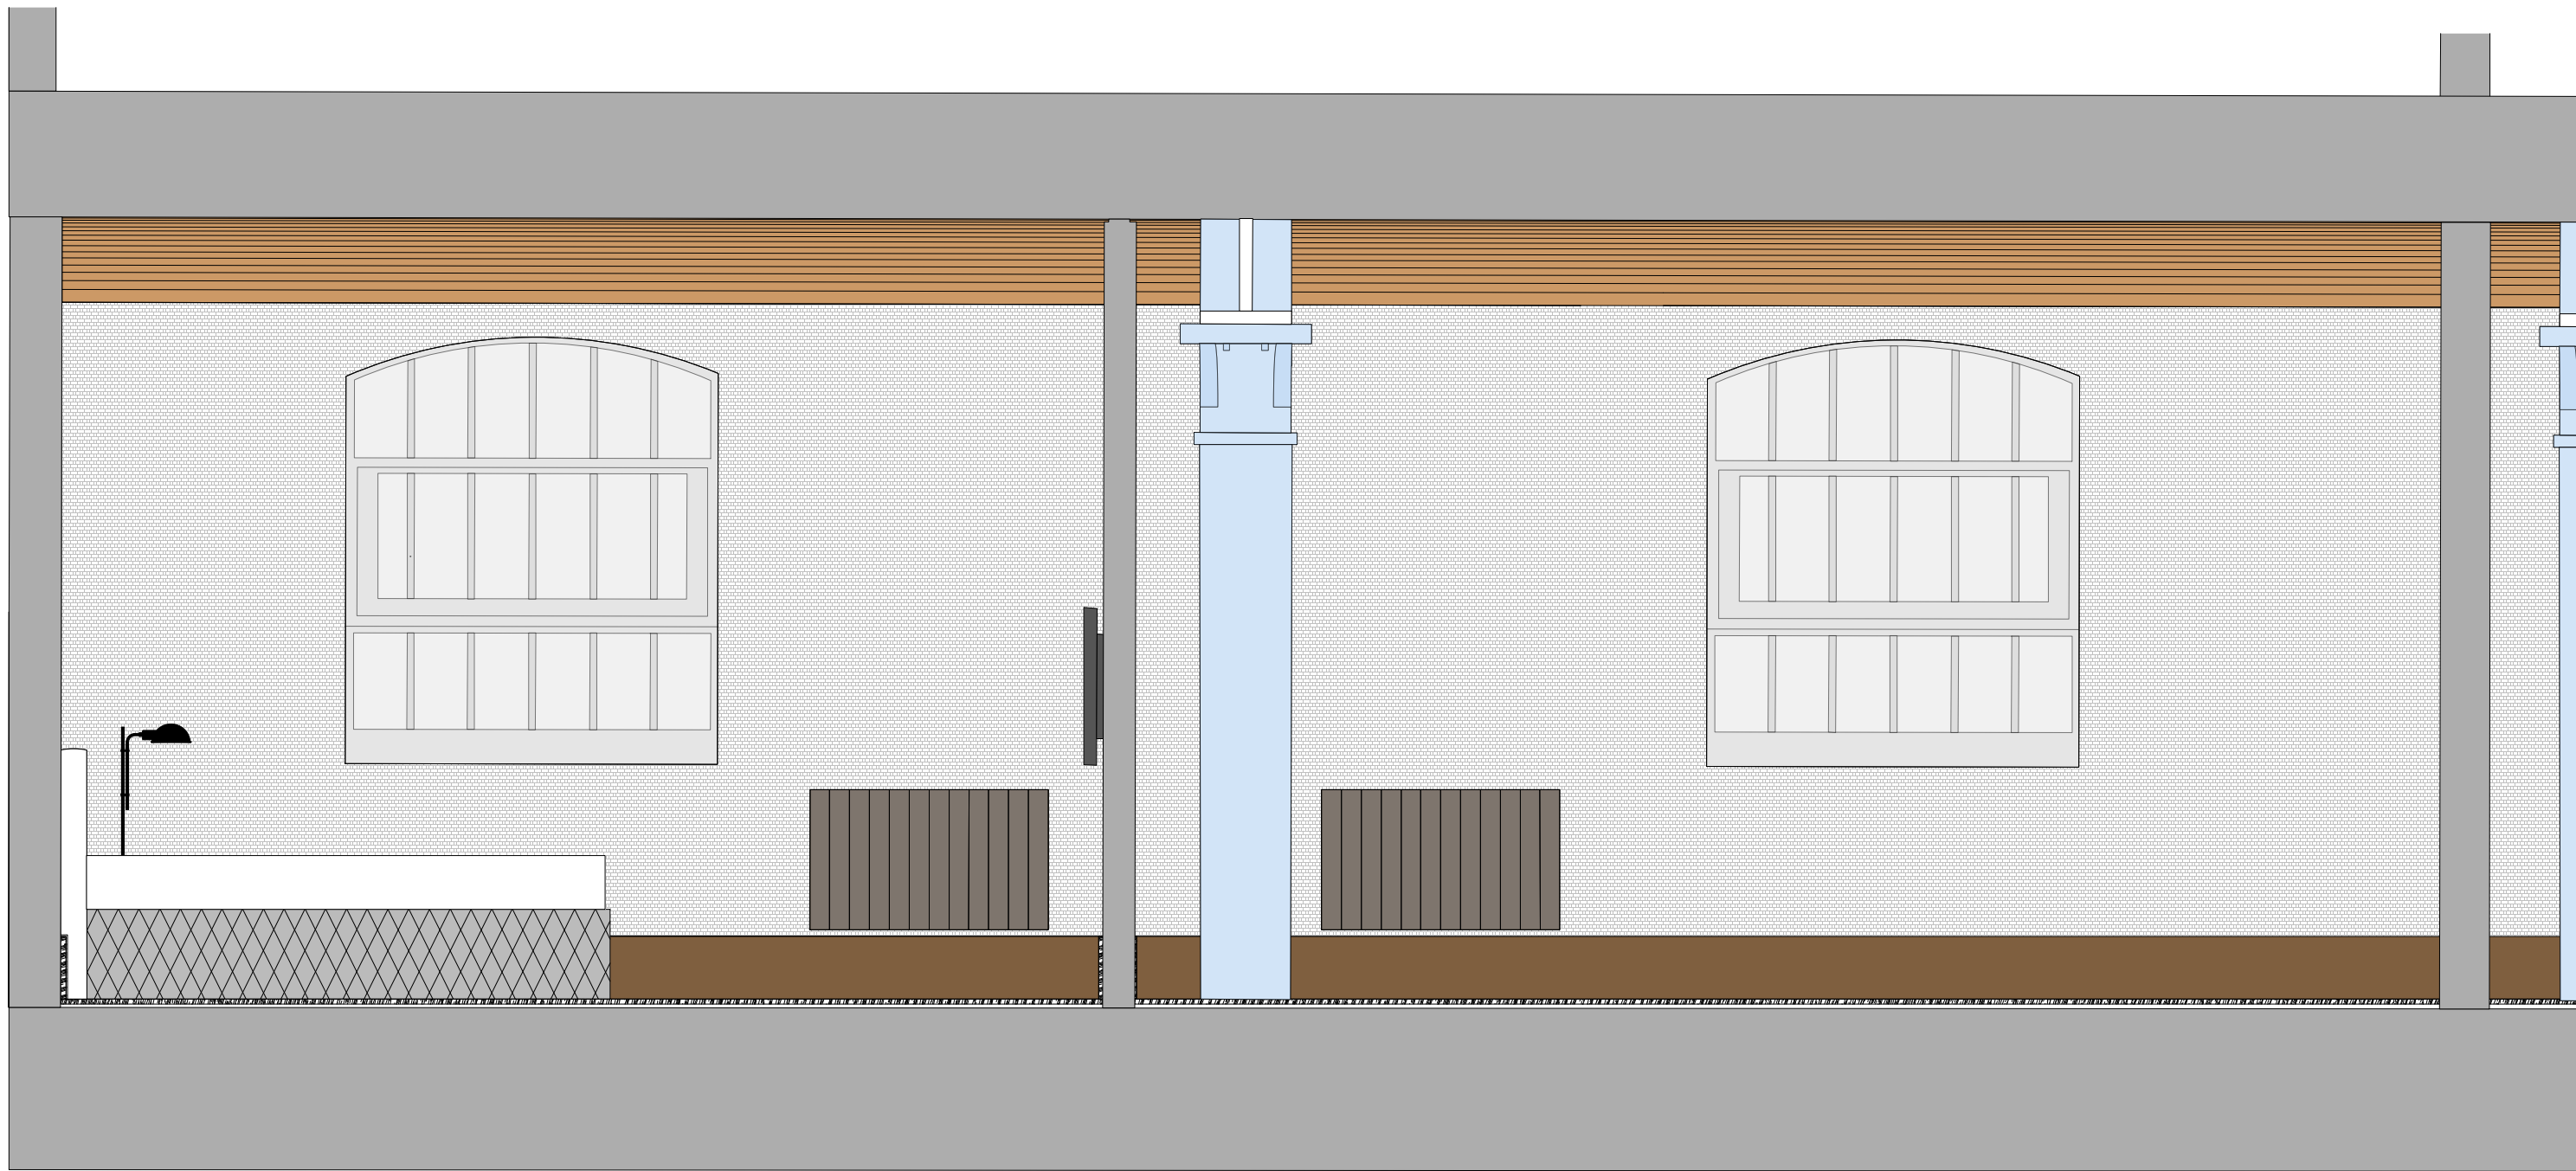


ELEVATION E

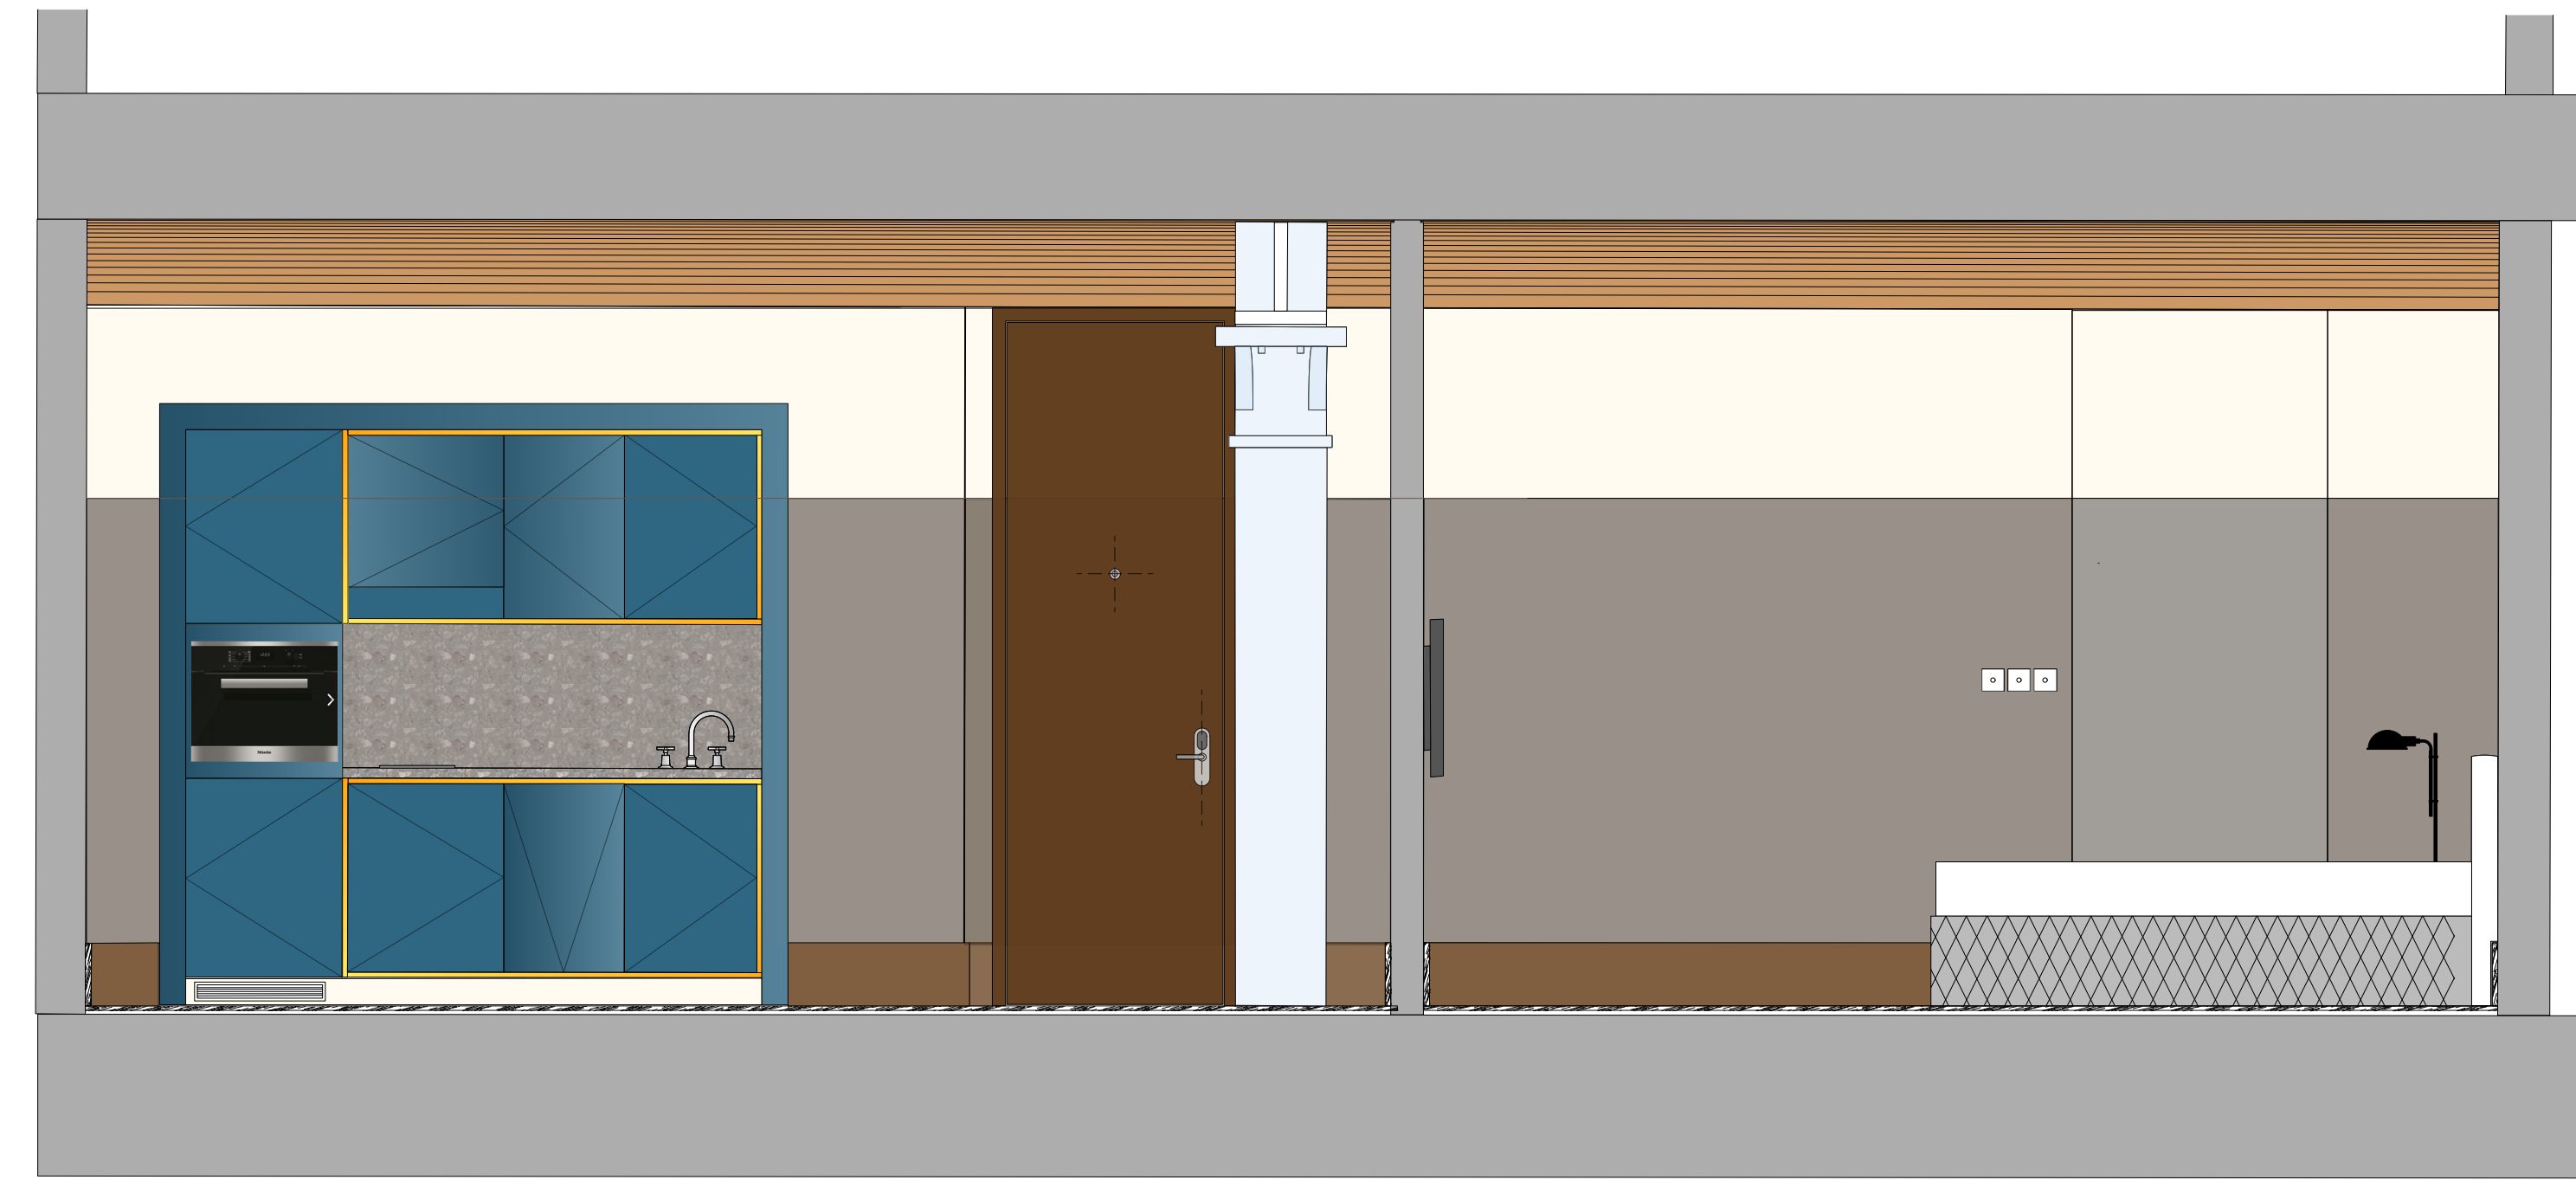

ELEVATION F

SUITE TYPE E - EXISTING ELEVATIONS

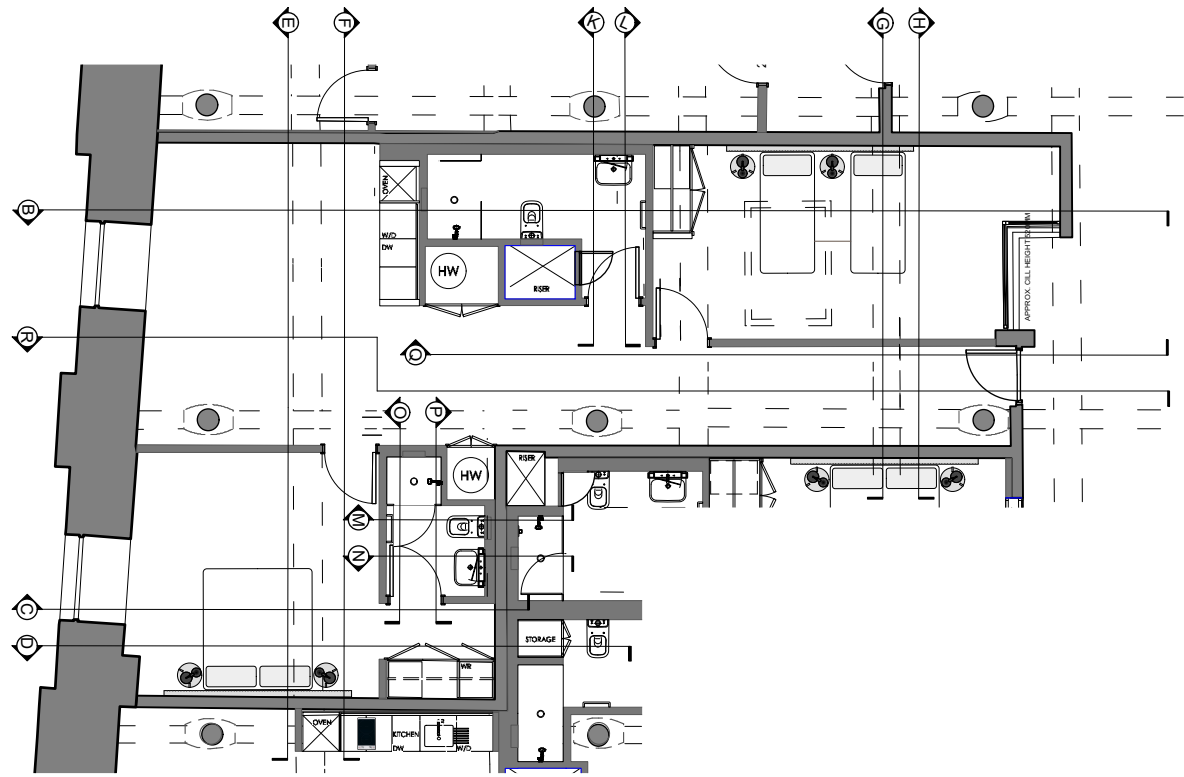

Copyright: All rights reserved. This drawing must not be reproduced without permission.

Only the original drawing should be relied upon. Contractors, subcontractors and suppliers must verify all dimensions on site before commencing any work or making any shop drawings.

All shop drawings to be submitted to the architect for comment prior to fabrication.

This drawing is to be read in conjunction with the Architect's specification, bills of quantities / schedules, structural, mechanical & electrical drawings and all discrepancies are to be reported to the architect.

Do not scale from this drawing. Dimensions are in millimetres unless otherwise stated.

revision / date / amendments
A 18.12.23 First Issue

PLANNING

Archer Humphries Architects


Basement
Central House
142 Central Street
London, United Kingdom
EC1V 8AR
T: +44 (0) 20 7251 8555

project title Ducie Street Warehouse Manchester			
drawing title Suite 06 (Type E) Existing Elevations	drawing number AHA/PLC/GA/4206-8	scale 1:25 @A1	date 18.12.23 drawn RL checked DA revision A


SUITE TYPE E - EXISTING ELEVATIONS



ELEVATION G

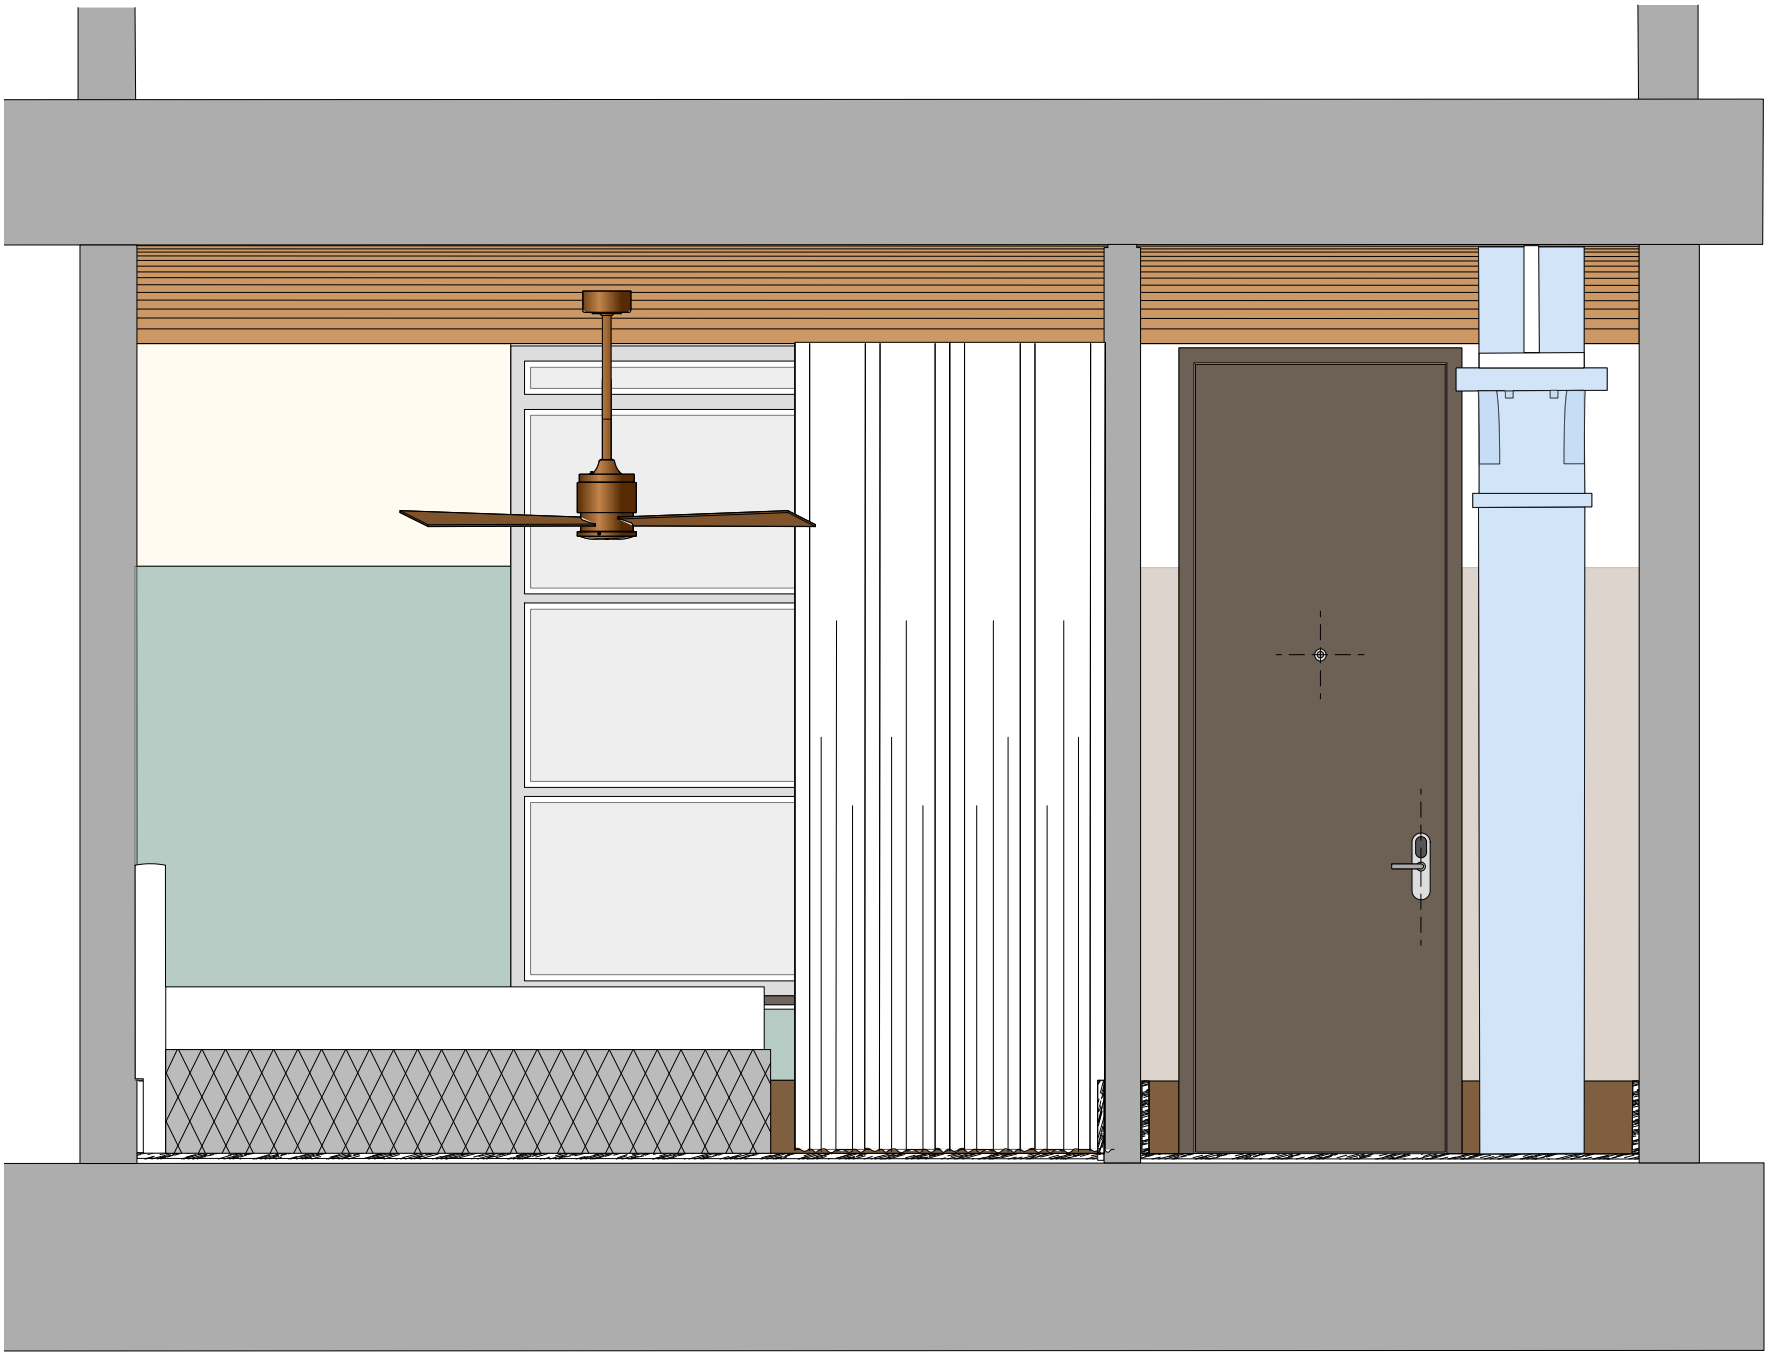

ELEVATION H

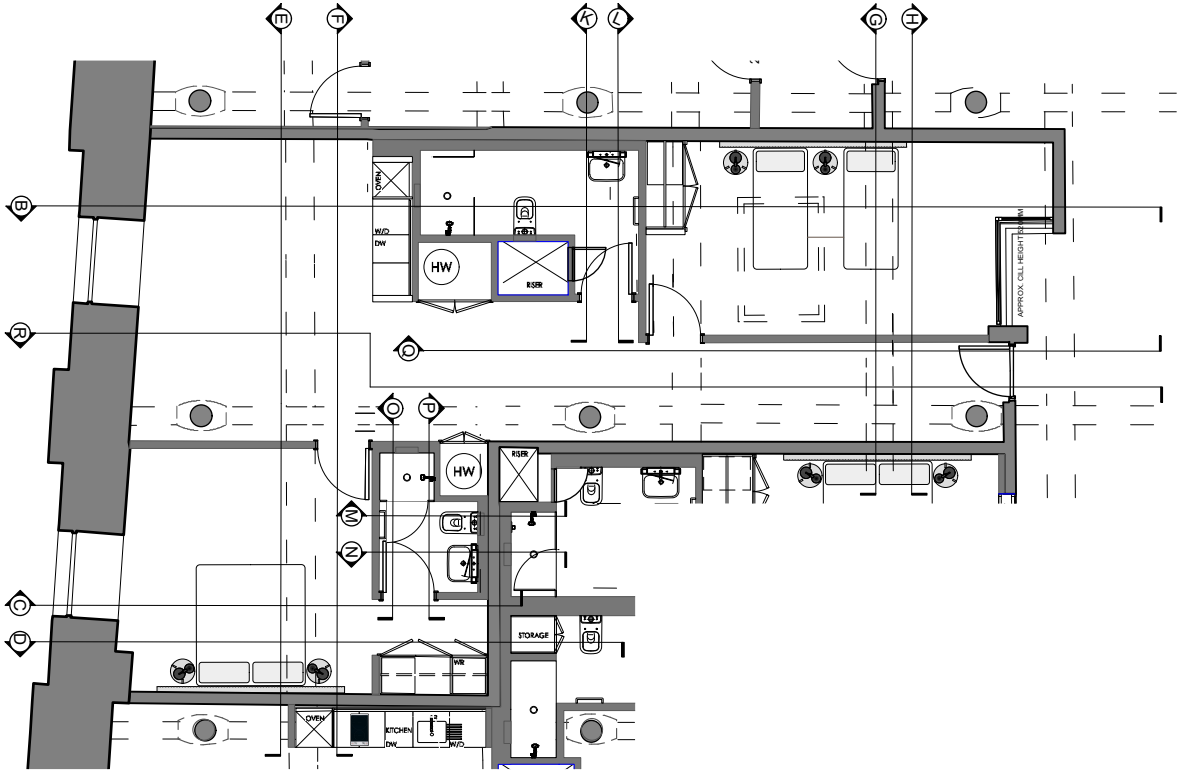

Copyright: All rights reserved. This drawing must not be reproduced without permission.

Only the original drawing should be relied upon. Contractors, subcontractors and suppliers must verify all dimensions on site before commencing any work or making any shop drawings.

All shop drawings to be submitted to the architect for comment prior to fabrication.

This drawing is to be read in conjunction with the Architect's specification, bills of quantities / schedules, structural, mechanical & electrical drawings and all discrepancies are to be reported to the architect.

Do not scale from this drawing. Dimensions are in millimetres unless otherwise stated.

revision / date / amendments		
A	18.12.23	First Issue


PLANNING

Archer Humphryes Architects


Basement
Central House
142 Central Street
London, United Kingdom
EC1V 8AR
T: +44 (0) 20 7251 8555

project title Ducie Street Warehouse Manchester			
drawing title Suite 06 (Type E) Existing Elevations	drawing number AHA/PLC/GA/4206-9	scale 1:25 @A1	date 18.12.23
		drawn RL	checked DA
		revision A	


SUITE TYPE E - PROPOSED ELEVATIONS

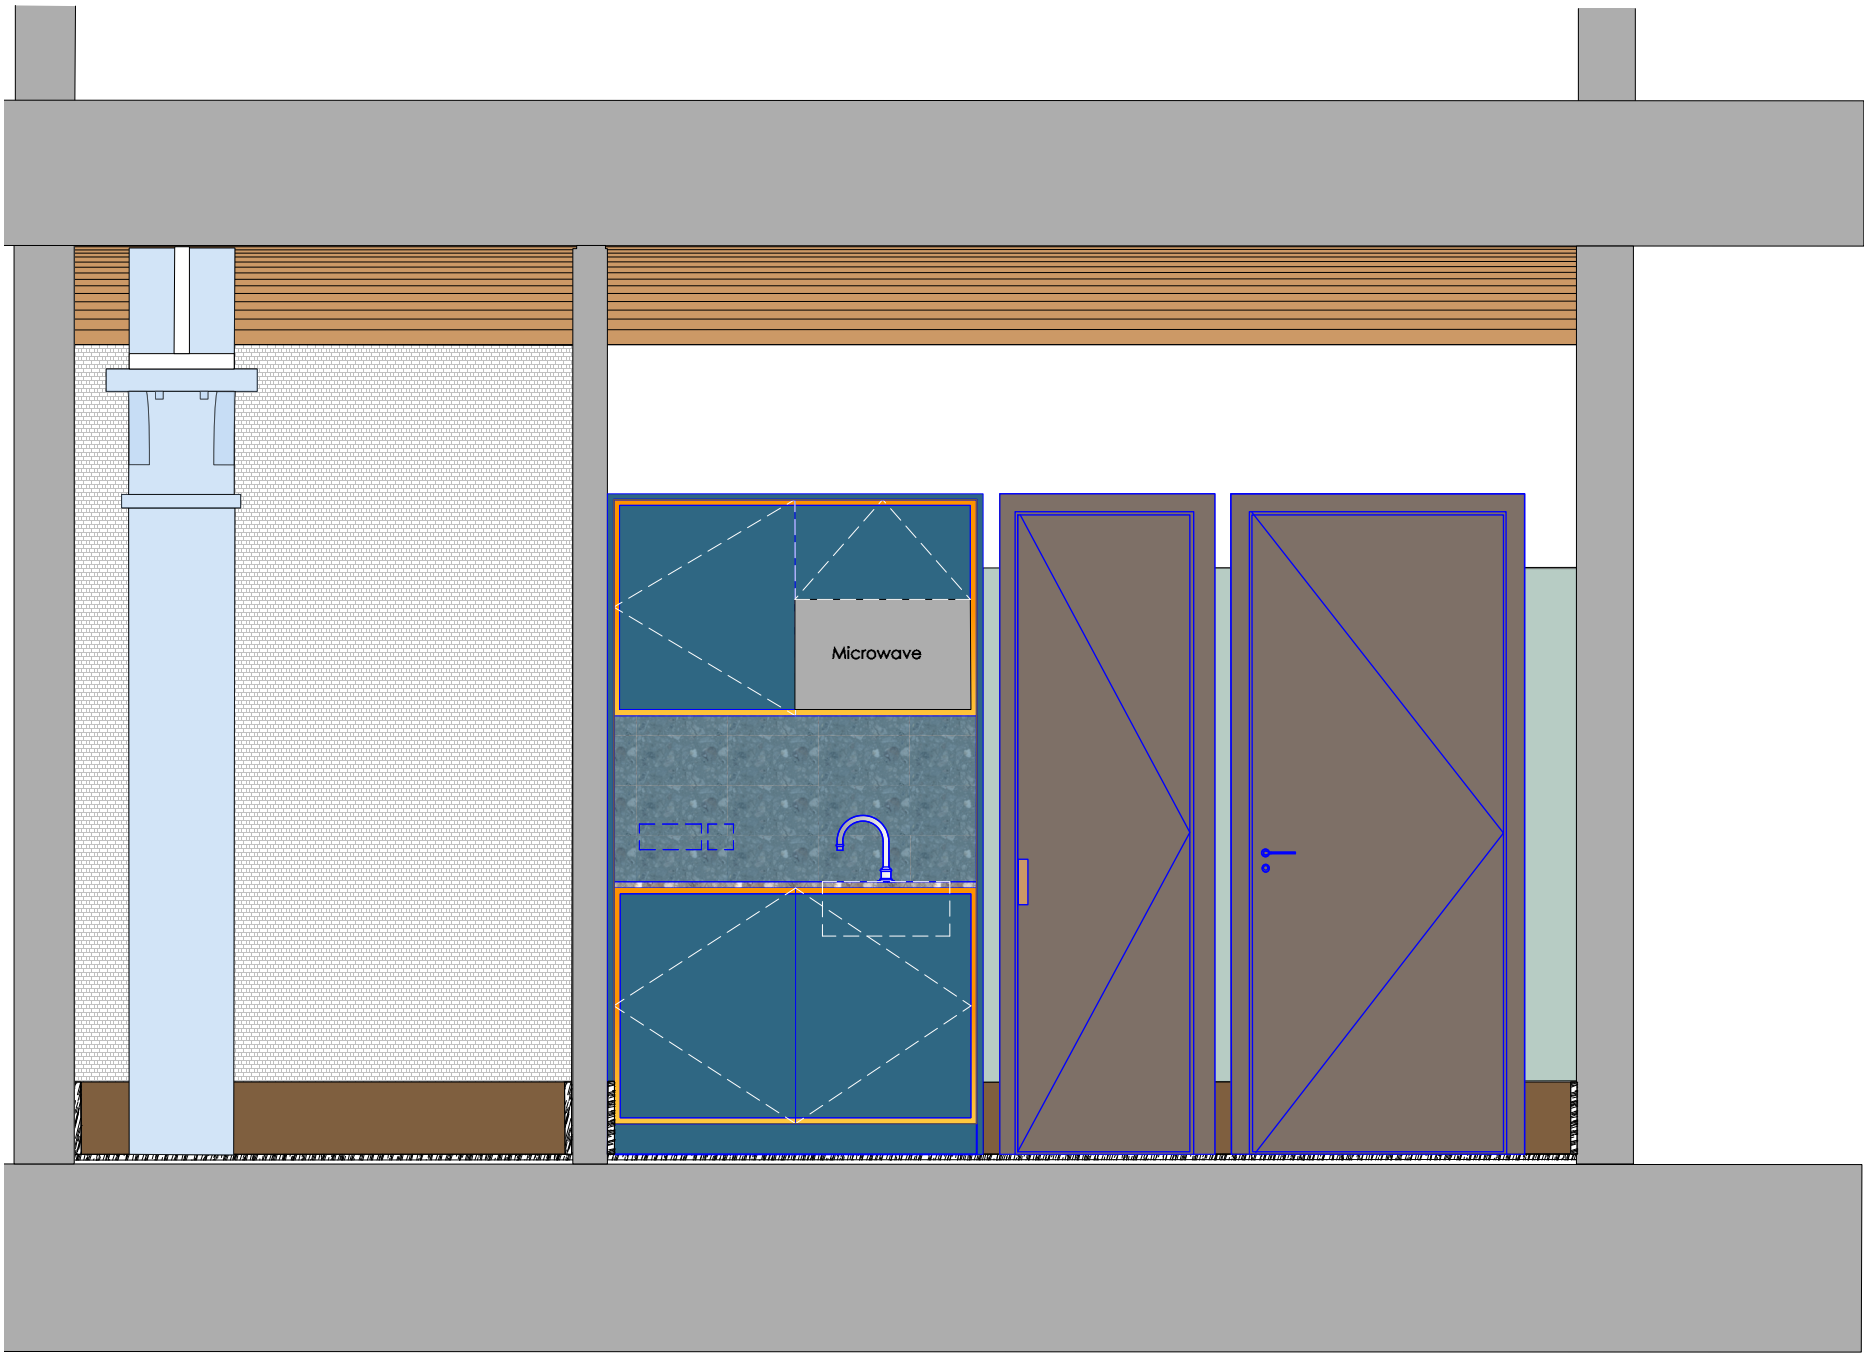

ELEVATION G

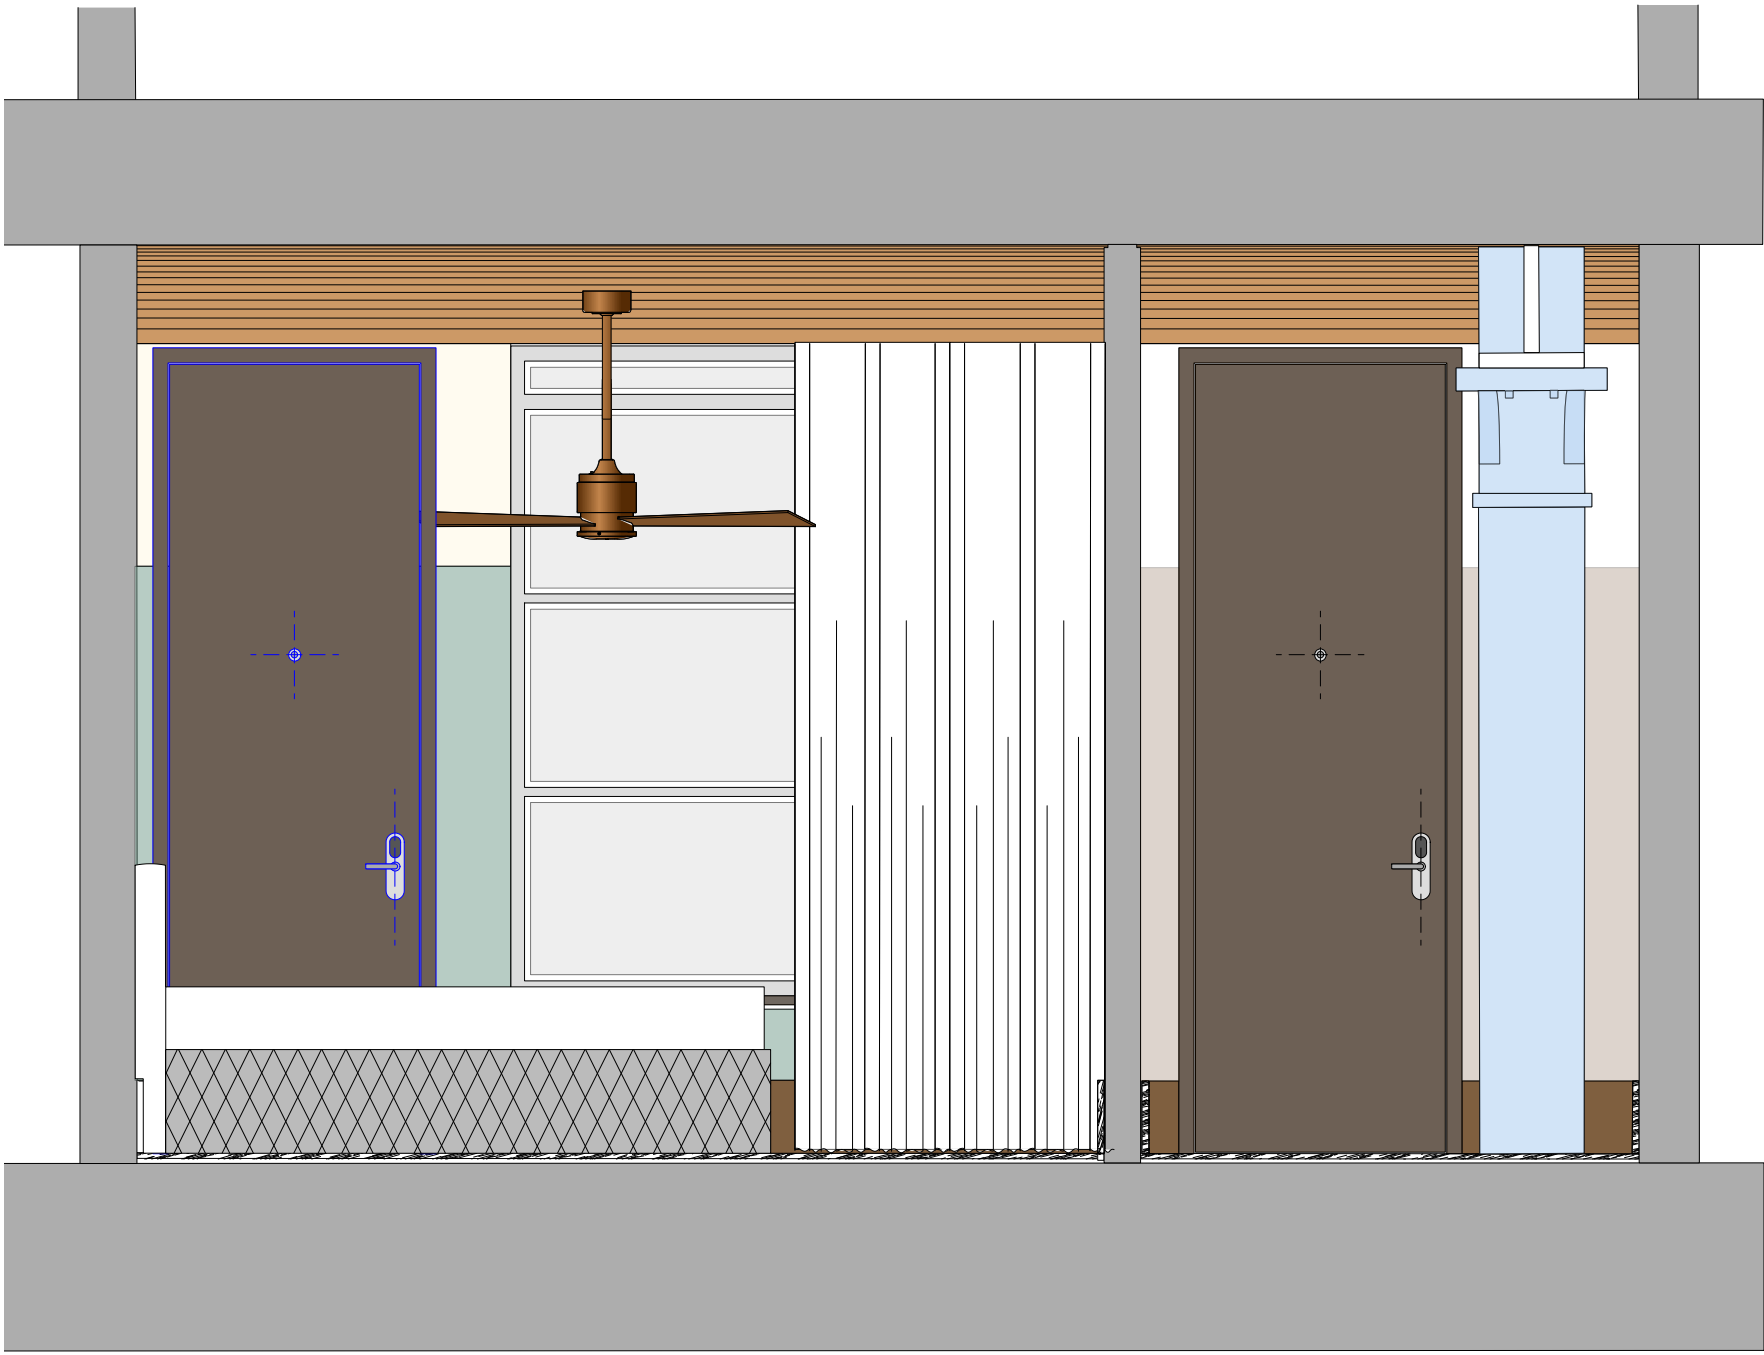

ELEVATION H

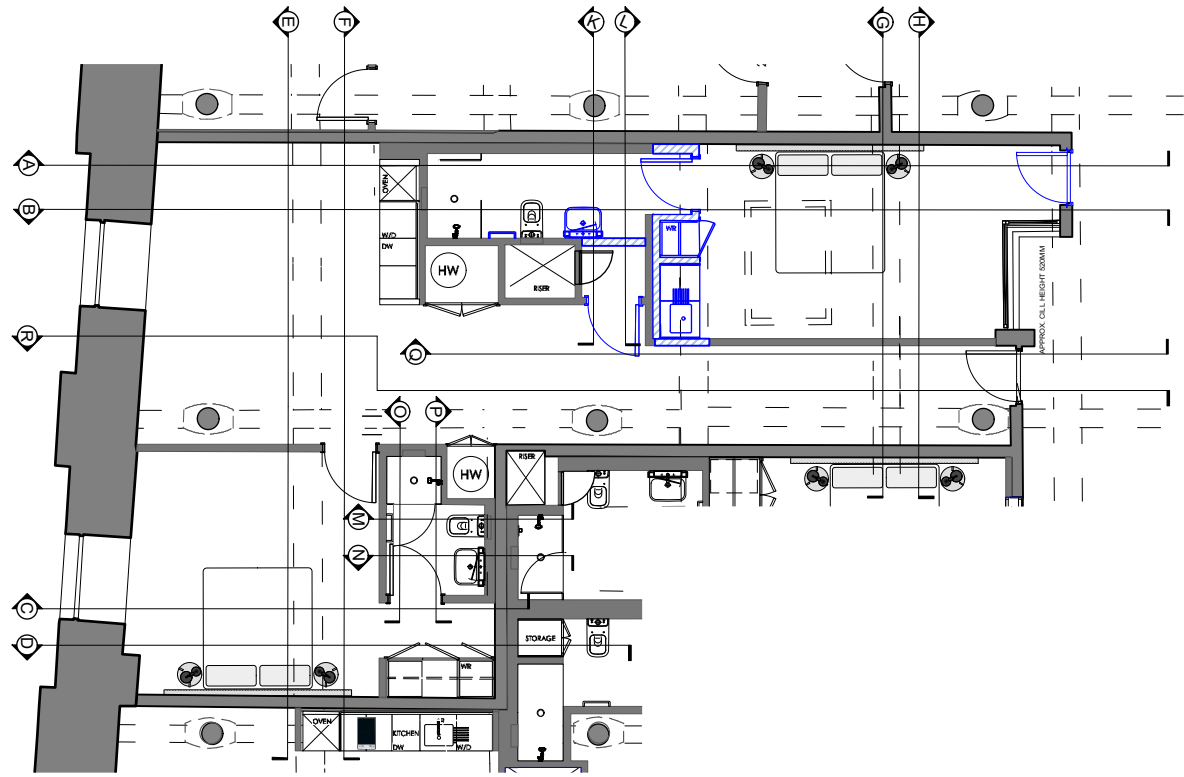

Copyright: All rights reserved. This drawing must not be reproduced without permission.

Only the original drawing should be relied upon. Contractors, subcontractors and suppliers must verify all dimensions on site before commencing any work or making any shop drawings.

All shop drawings to be submitted to the architect for comment prior to fabrication.

This drawing is to be read in conjunction with the Architect's specification, bills of quantities / schedules, structural, mechanical & electrical drawings and all discrepancies are to be reported to the architect.

Do not scale from this drawing. Dimensions are in millimetres unless otherwise stated.

revision / date / amendments
A 18.12.23 First Issue


PLANNING

Archer Humphryes Architects


Basement
Central House
142 Central Street
London, United Kingdom
EC1V 8AR
T: +44 (0) 20 7251 8555

project title Ducie Street Warehouse Manchester			
drawing title Suite 06 (Type E) Proposed Elevations	drawing number AHA/PLC/GA/4206-9.2	scale 1:25 @A1	date 18.12.23 drawn RL checked DA revision A


SUITE TYPE E - EXISTING ELEVATIONS

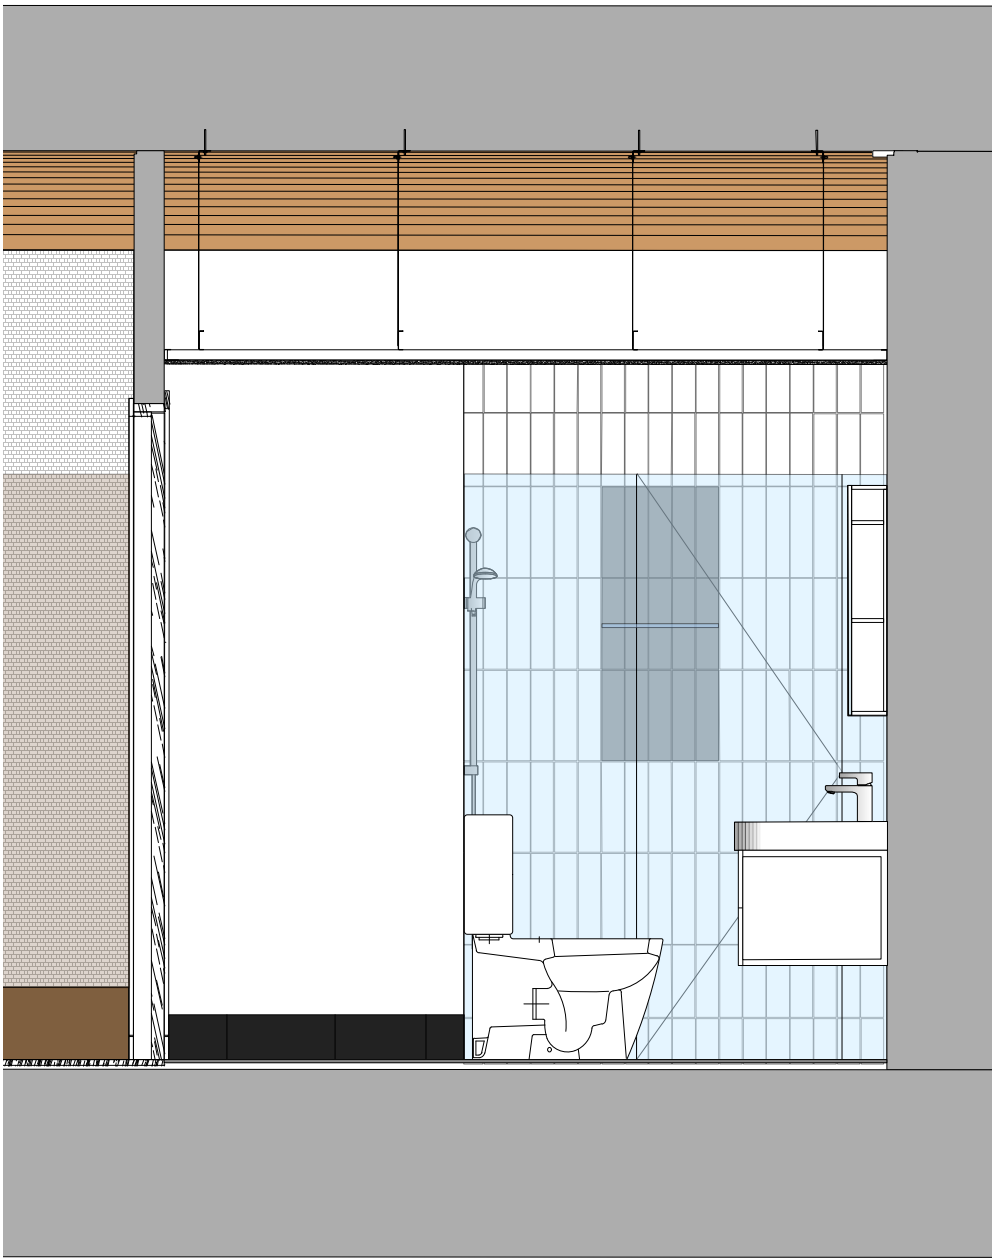

ELEVATION K

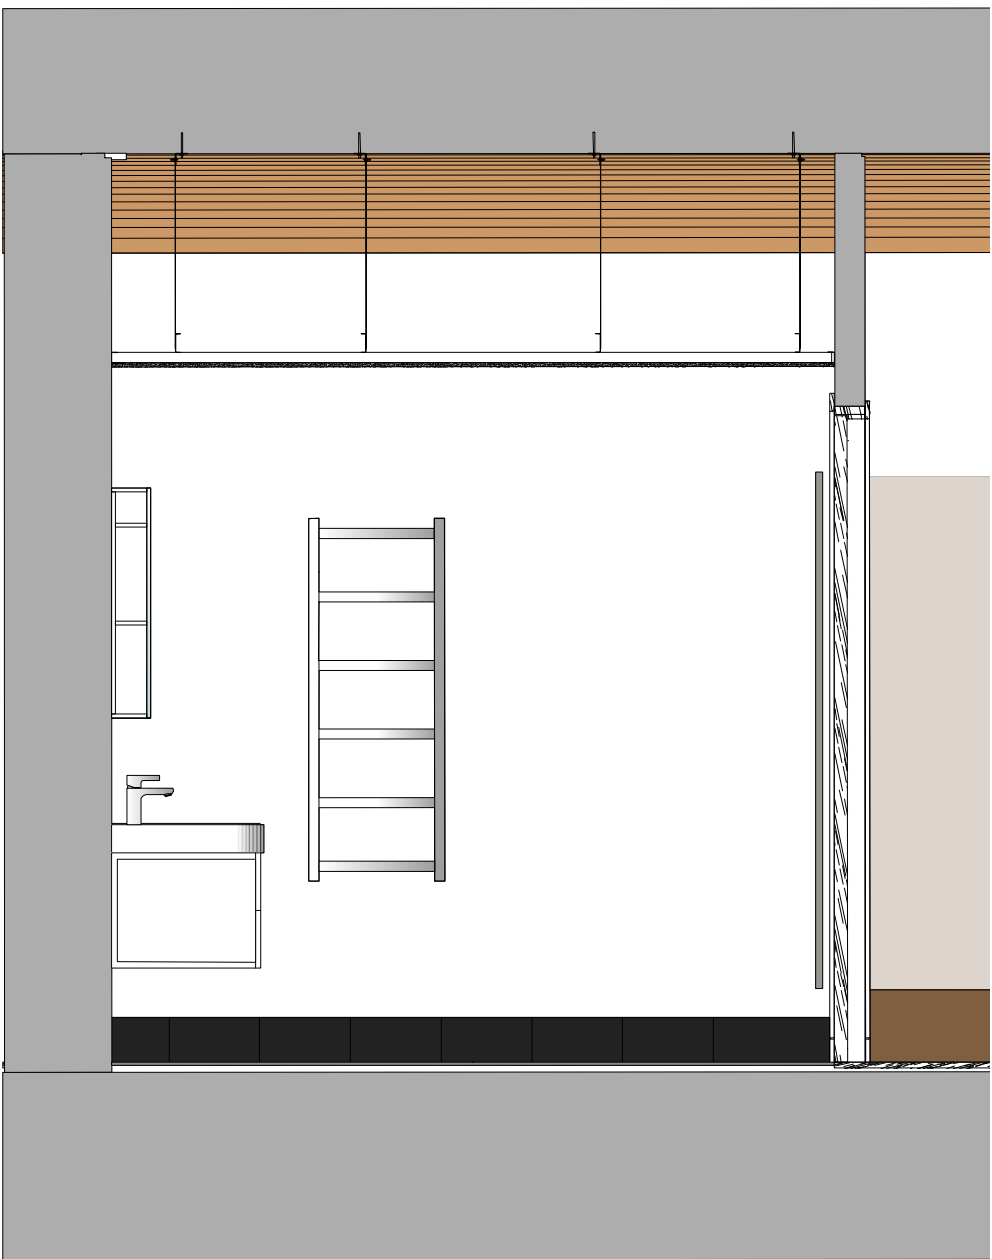

ELEVATION L

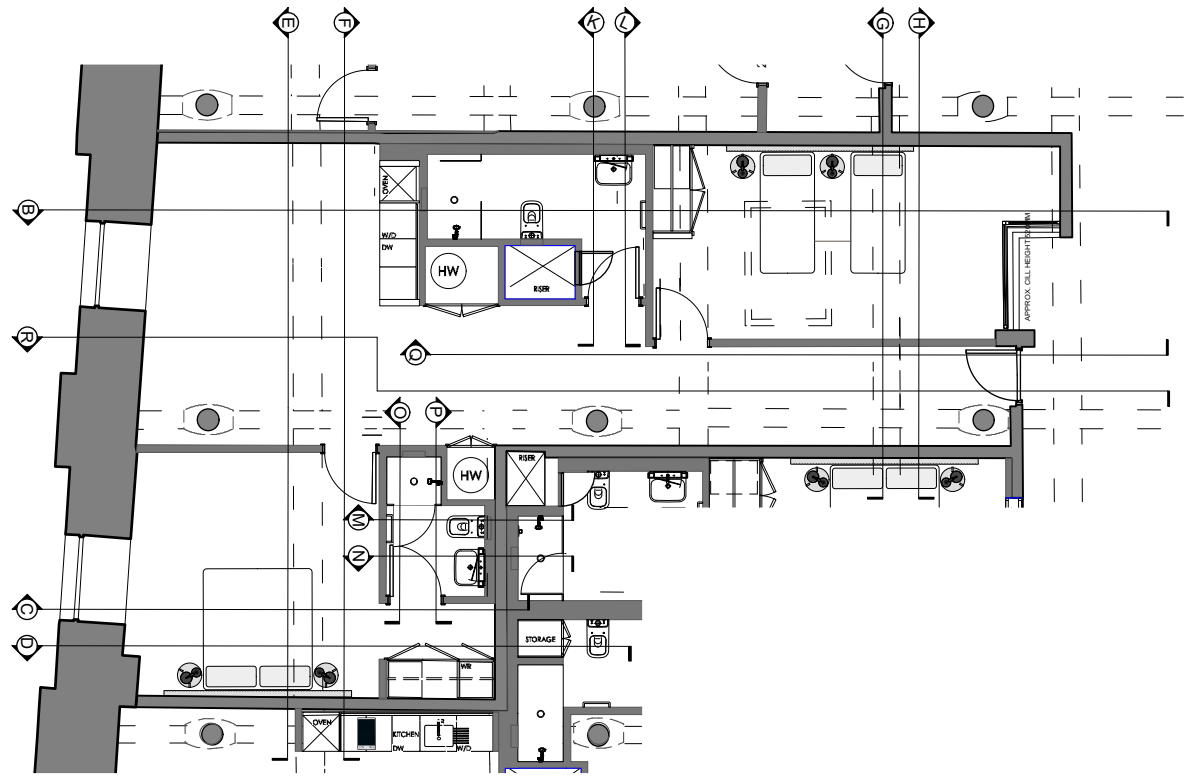

Copyright: All rights reserved. This drawing must not be reproduced without permission.

Only the original drawing should be relied upon. Contractors, subcontractors and suppliers must verify all dimensions on site before commencing any work or making any shop drawings.

All shop drawings to be submitted to the architect for comment prior to fabrication.

This drawing is to be read in conjunction with the Architect's specification, bills of quantities / schedules, structural, mechanical & electrical drawings and all discrepancies are to be reported to the architect.

Do not scale from this drawing. Dimensions are in millimetres unless otherwise stated.


revision / date / amendments		
A	18.12.23	First Issue

PLANNING

Archer Humphryes Architects

Basement
Central House
142 Central Street
London, United Kingdom
EC1V 8AR
T: +44 (0) 20 7251 8555

project title Ducie Street Warehouse Manchester		
drawing title Suite 06 (Type E) Existing Elevations	scale 1:25 @A1	date 18.12.23
drawing number AHA/PLC/GA/4206-10	drawn RL	checked DA
	revision A	

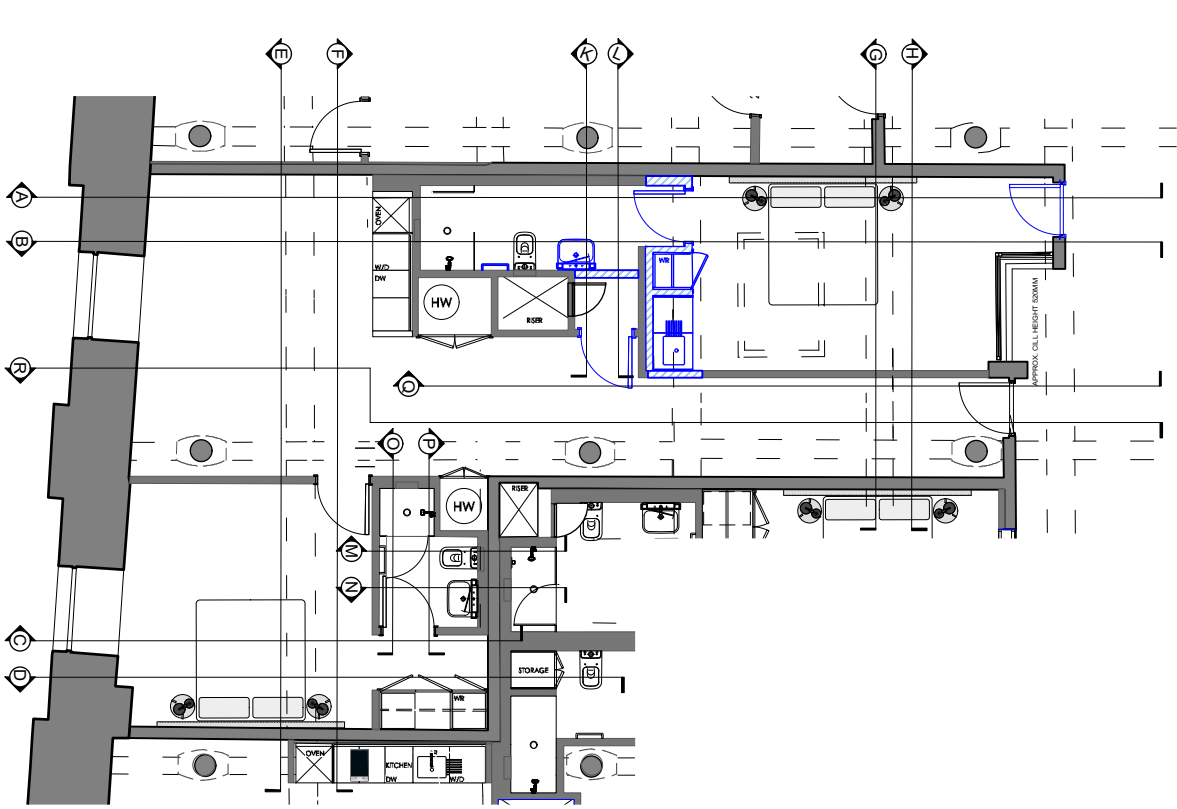

Copyright: All rights reserved. This drawing must not be reproduced without permission.


Only the original drawing should be relied upon. Contractors, subcontractors and suppliers must verify all dimensions on site before commencing any work or making any shop drawings.

All shop drawings to be submitted to the architect for comment prior to fabrication.


This drawing is to be read in conjunction with the Architect's specification, bills of quantities / schedules, structural, mechanical & electrical drawings and all discrepancies are to be reported to the architect.

Do not scale from this drawing. Dimensions are in millimetres unless otherwise stated.

revision / date / amendments
A 18.12.23 First Issue

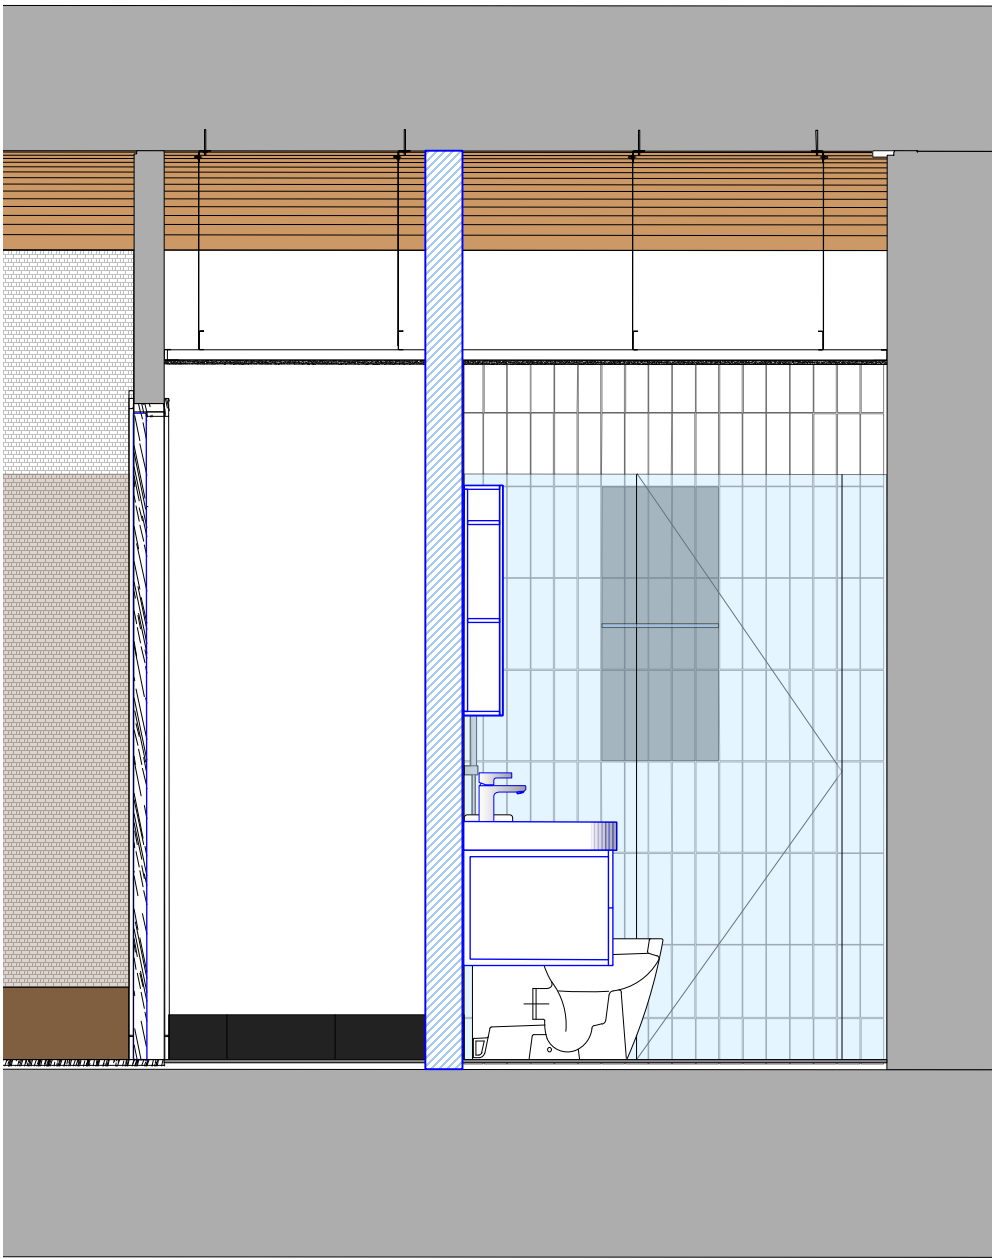

ELEVATION K

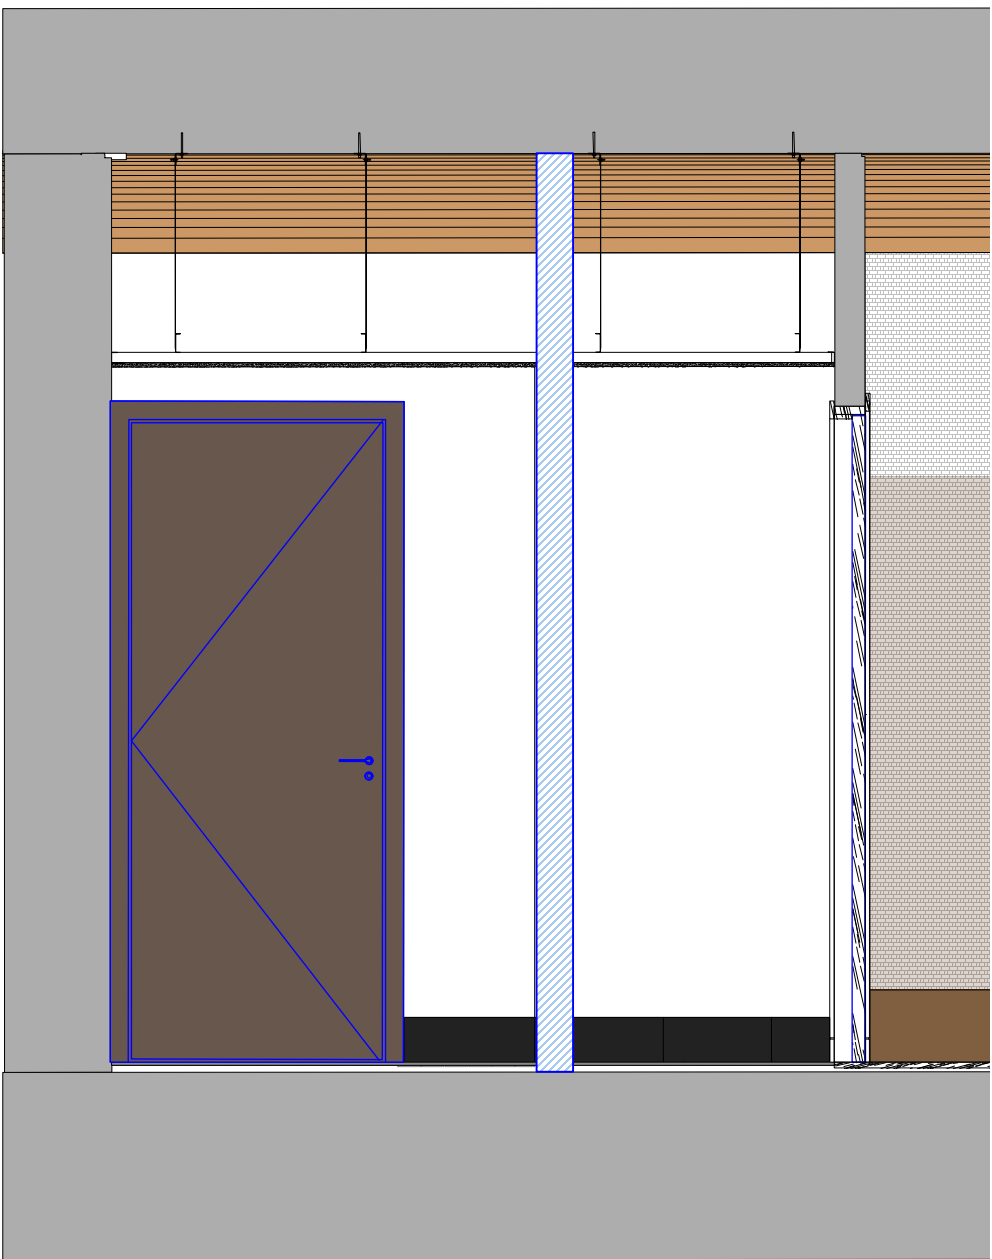

ELEVATION L

SUITE TYPE E - PROPOSED ELEVATIONS


PLANNING

Archer Humphryes Architects


Basement
Central House
142 Central Street
London, United Kingdom
EC1V 8AR
T: +44 (0) 20 7251 8555

project title Ducie Street Warehouse Manchester			
drawing title Suite 06 (Type E) Proposed Elevations	drawing number AHA/PLC/GA/4206-10.2	scale 1:25 @A1	date 18.12.23 drawn RL checked DA revision A


SUITE TYPE E - EXISTING ELEVATIONS

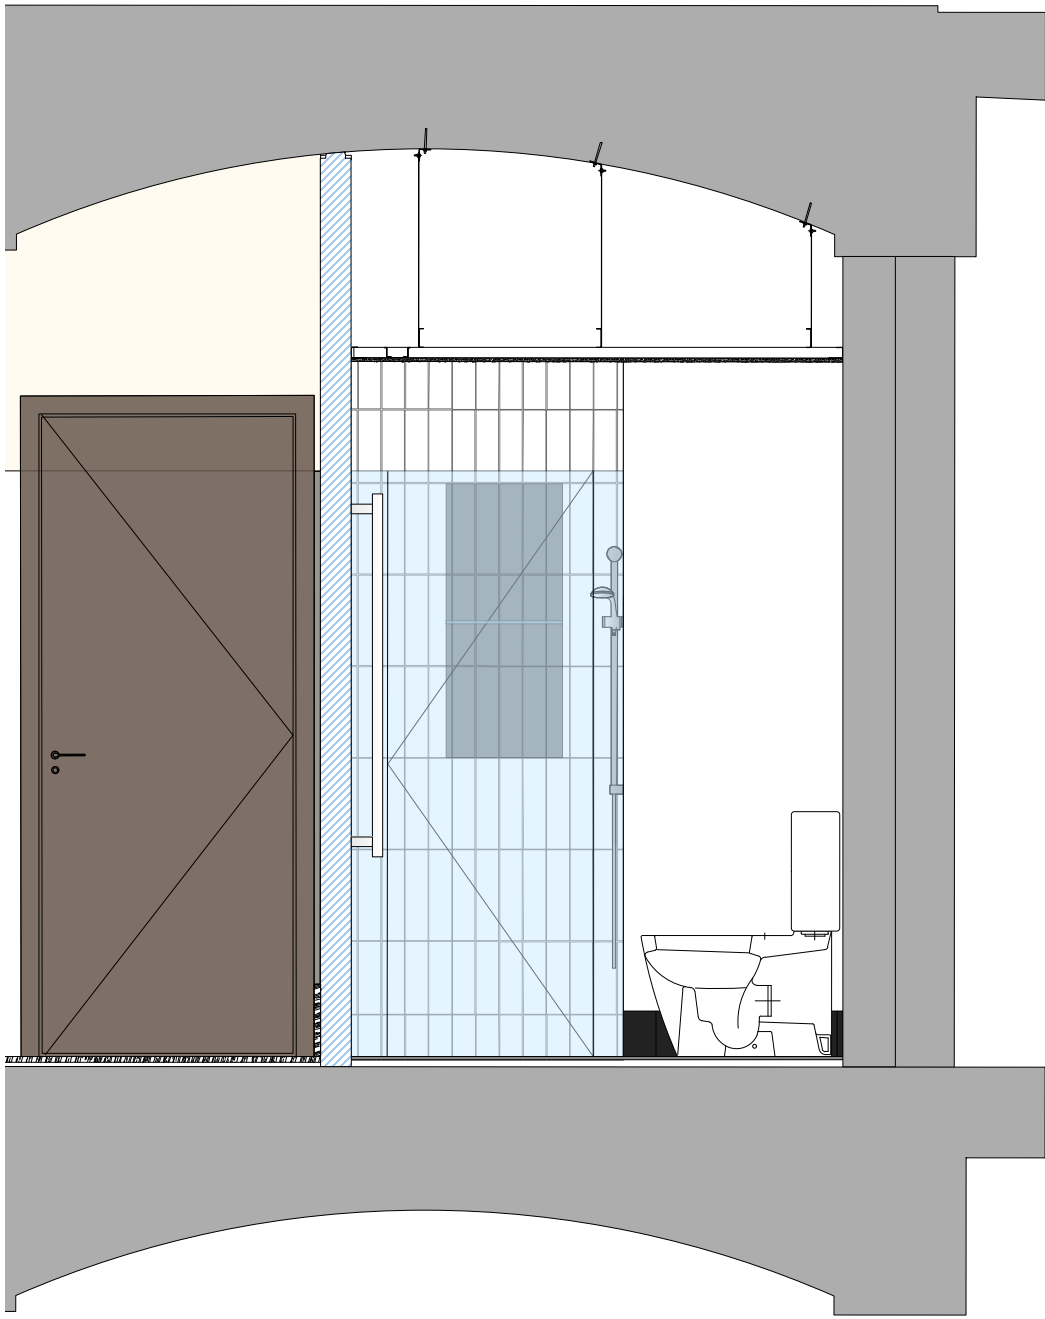


ELEVATION M

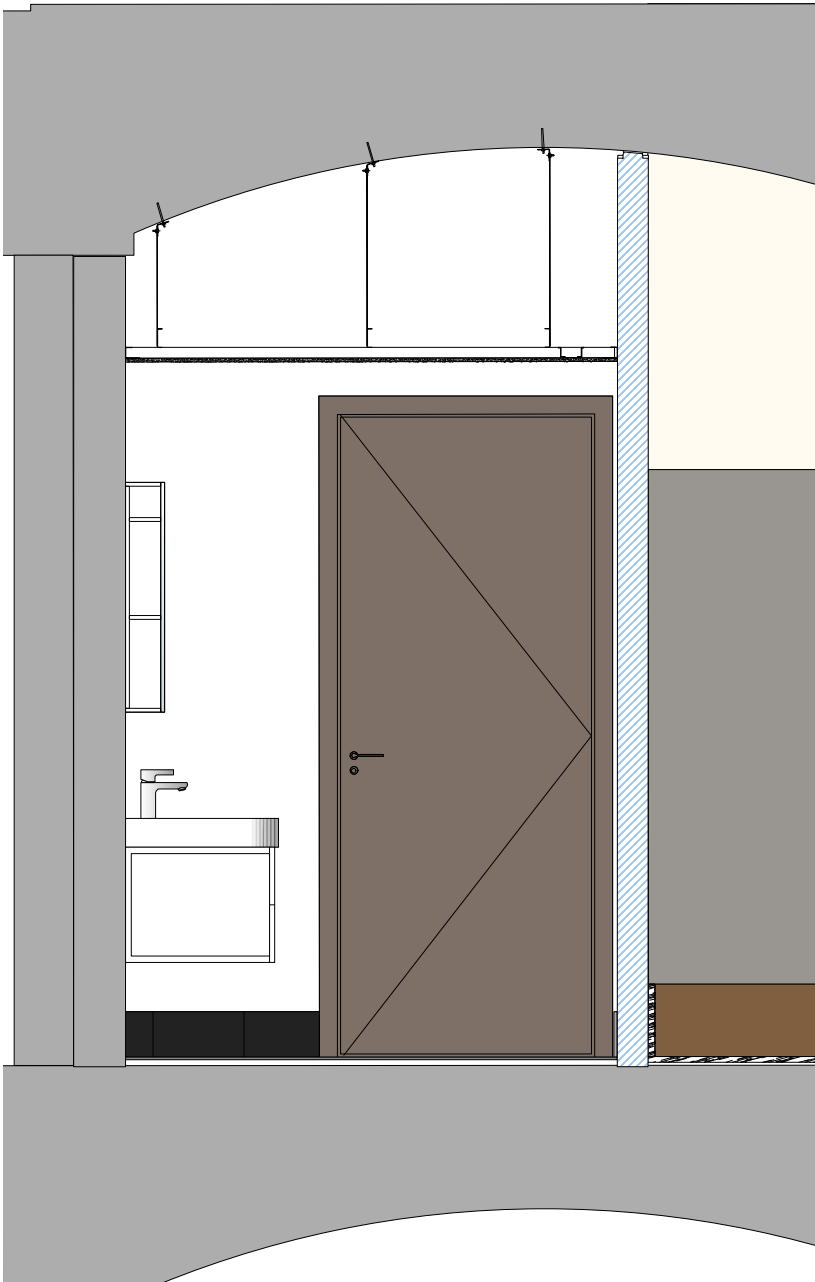


ELEVATION N

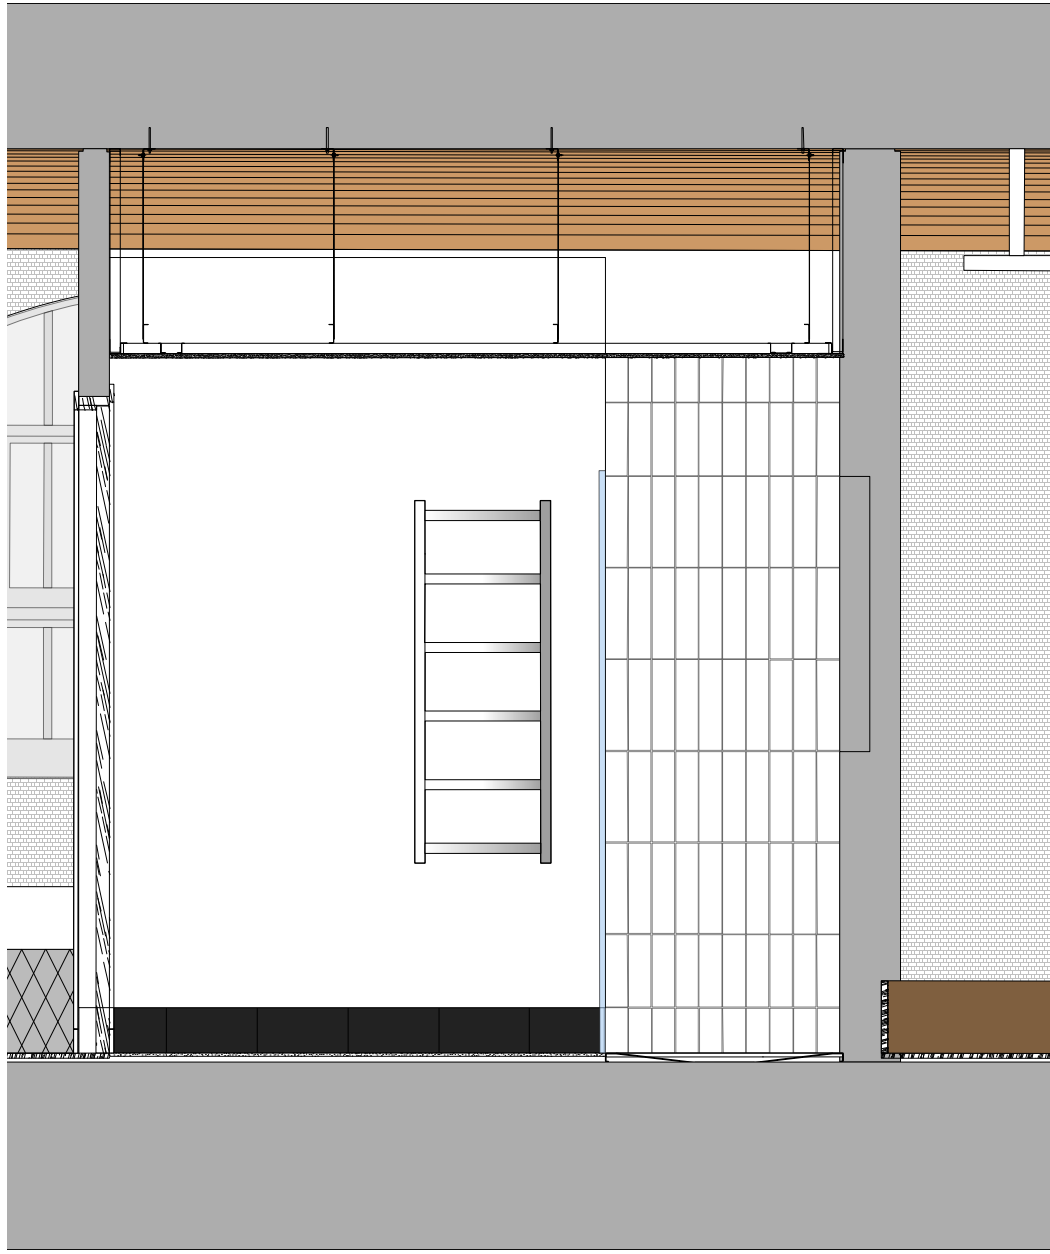

ELEVATION O

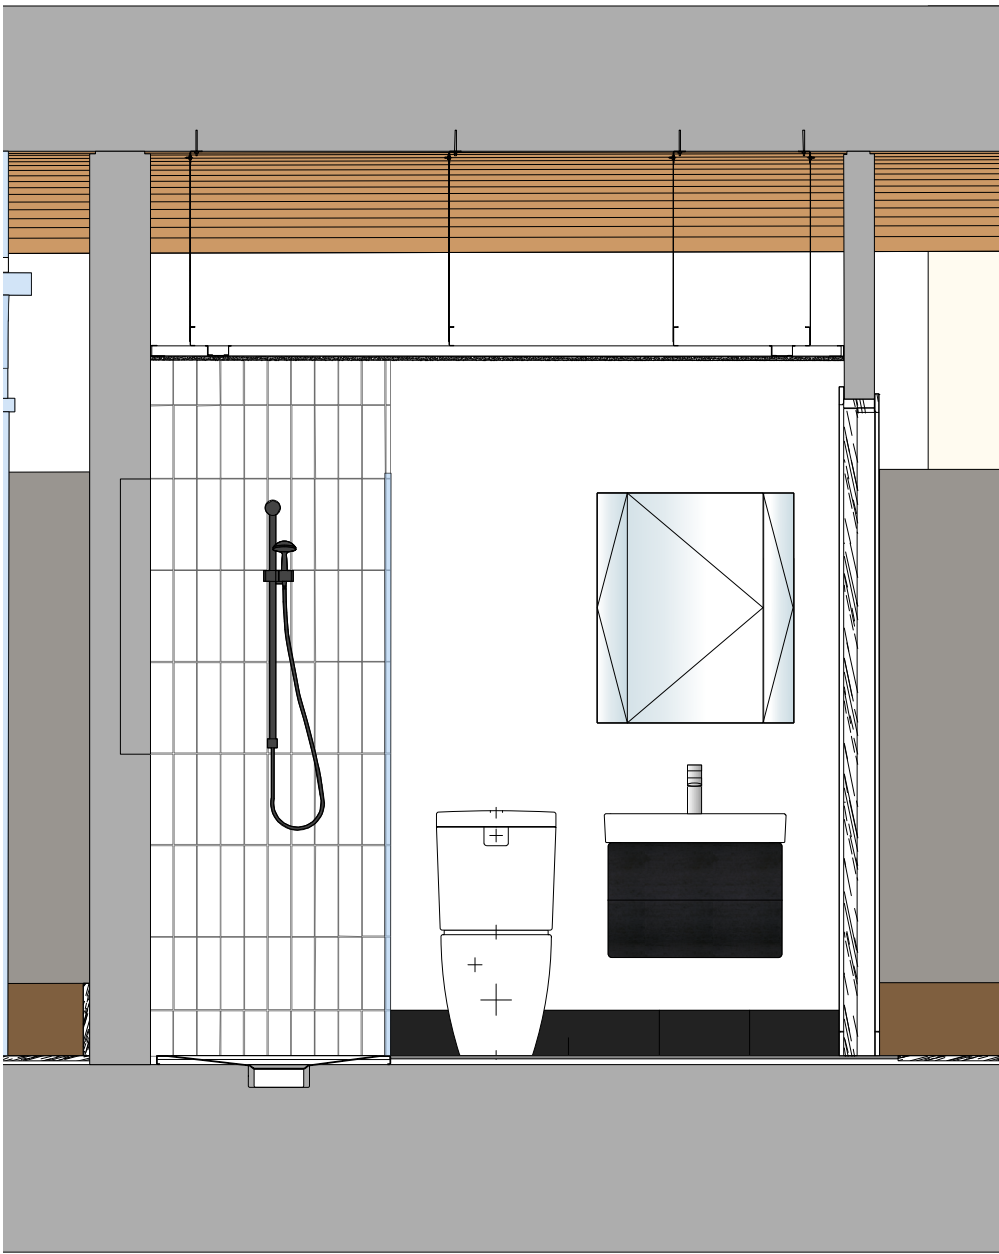

ELEVATION P

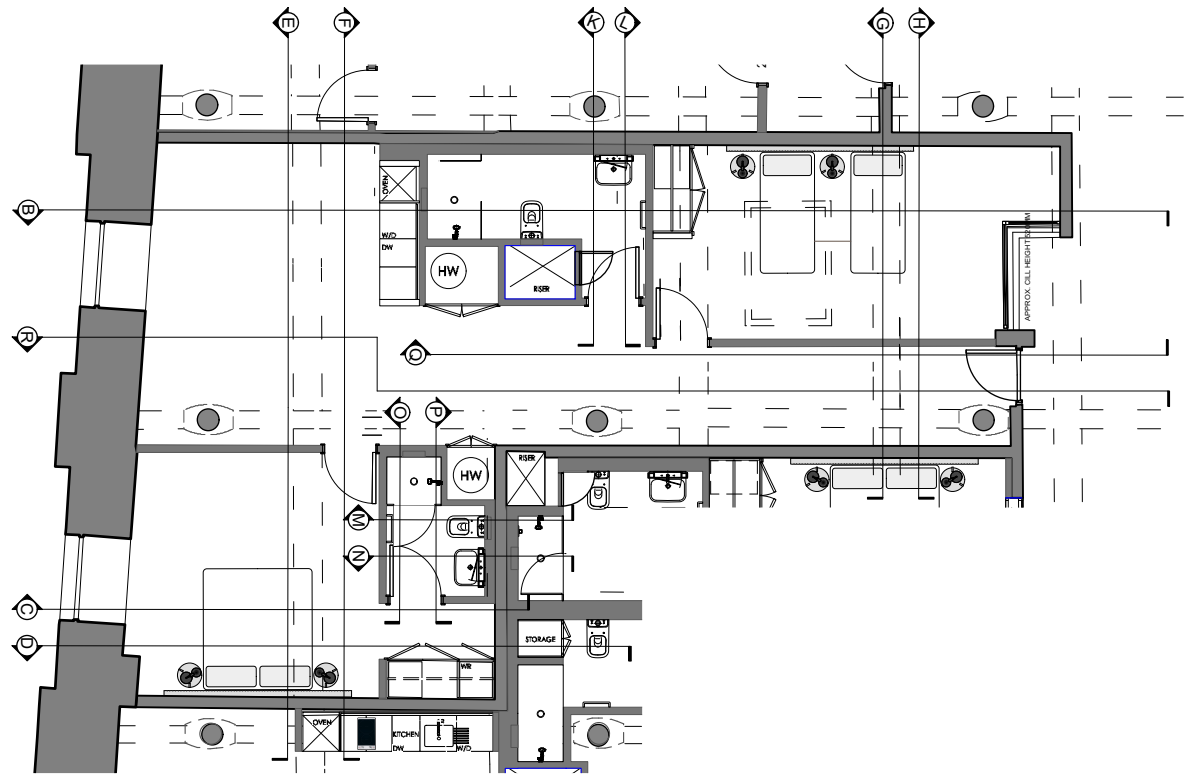

Copyright: All rights reserved. This drawing must not be reproduced without permission.

Only the original drawing should be relied upon. Contractors, subcontractors and suppliers must verify all dimensions on site before commencing any work or making any shop drawings.

All shop drawings to be submitted to the architect for comment prior to fabrication.

This drawing is to be read in conjunction with the Architect's specification, bills of quantities / schedules, structural, mechanical & electrical drawings and all discrepancies are to be reported to the architect.

Do not scale from this drawing. Dimensions are in millimetres unless otherwise stated.


revision / date / amendments
A 08.12.23 First Issue

PLANNING

Archer Humphryes Architects

Basement
Central House
142 Central Street
London, United Kingdom
EC1V 8AR
T: +44 (0) 20 7251 8555

project title Ducie Street Warehouse Manchester			
drawing title Suite 06 (Type E) Existing Elevations	drawing number AHA/PLC/GA/4206-11	scale 1:25 @A1	date 08.12.23 drawn RL checked DA revision A

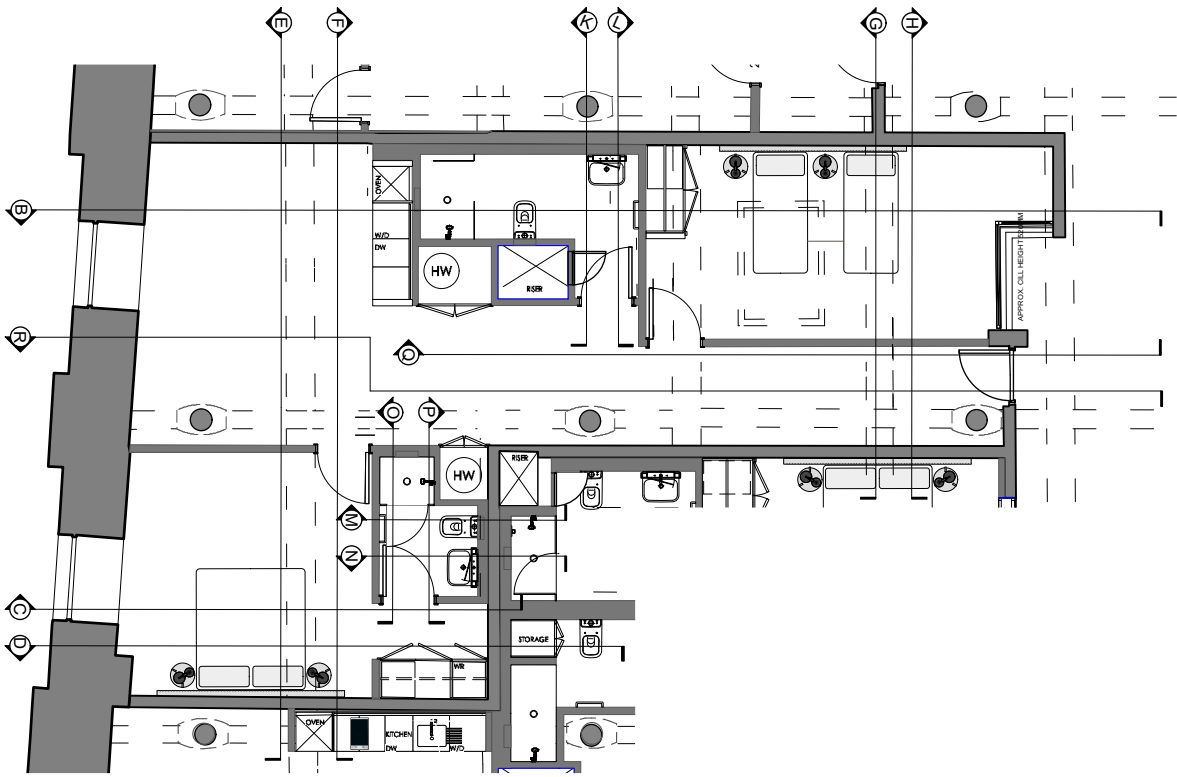

Copyright: All rights reserved. This drawing must not be reproduced without permission.


Only the original drawing should be relied upon. Contractors, subcontractors and suppliers must verify all dimensions on site before commencing any work or making any shop drawings.

All shop drawings to be submitted to the architect for comment prior to fabrication.


This drawing is to be read in conjunction with the Architect's specification, bills of quantities / schedules, structural, mechanical & electrical drawings and all discrepancies are to be reported to the architect.

Do not scale from this drawing. Dimensions are in millimetres unless otherwise stated.

revision	date	amendments
A	18.12.23	First Issue

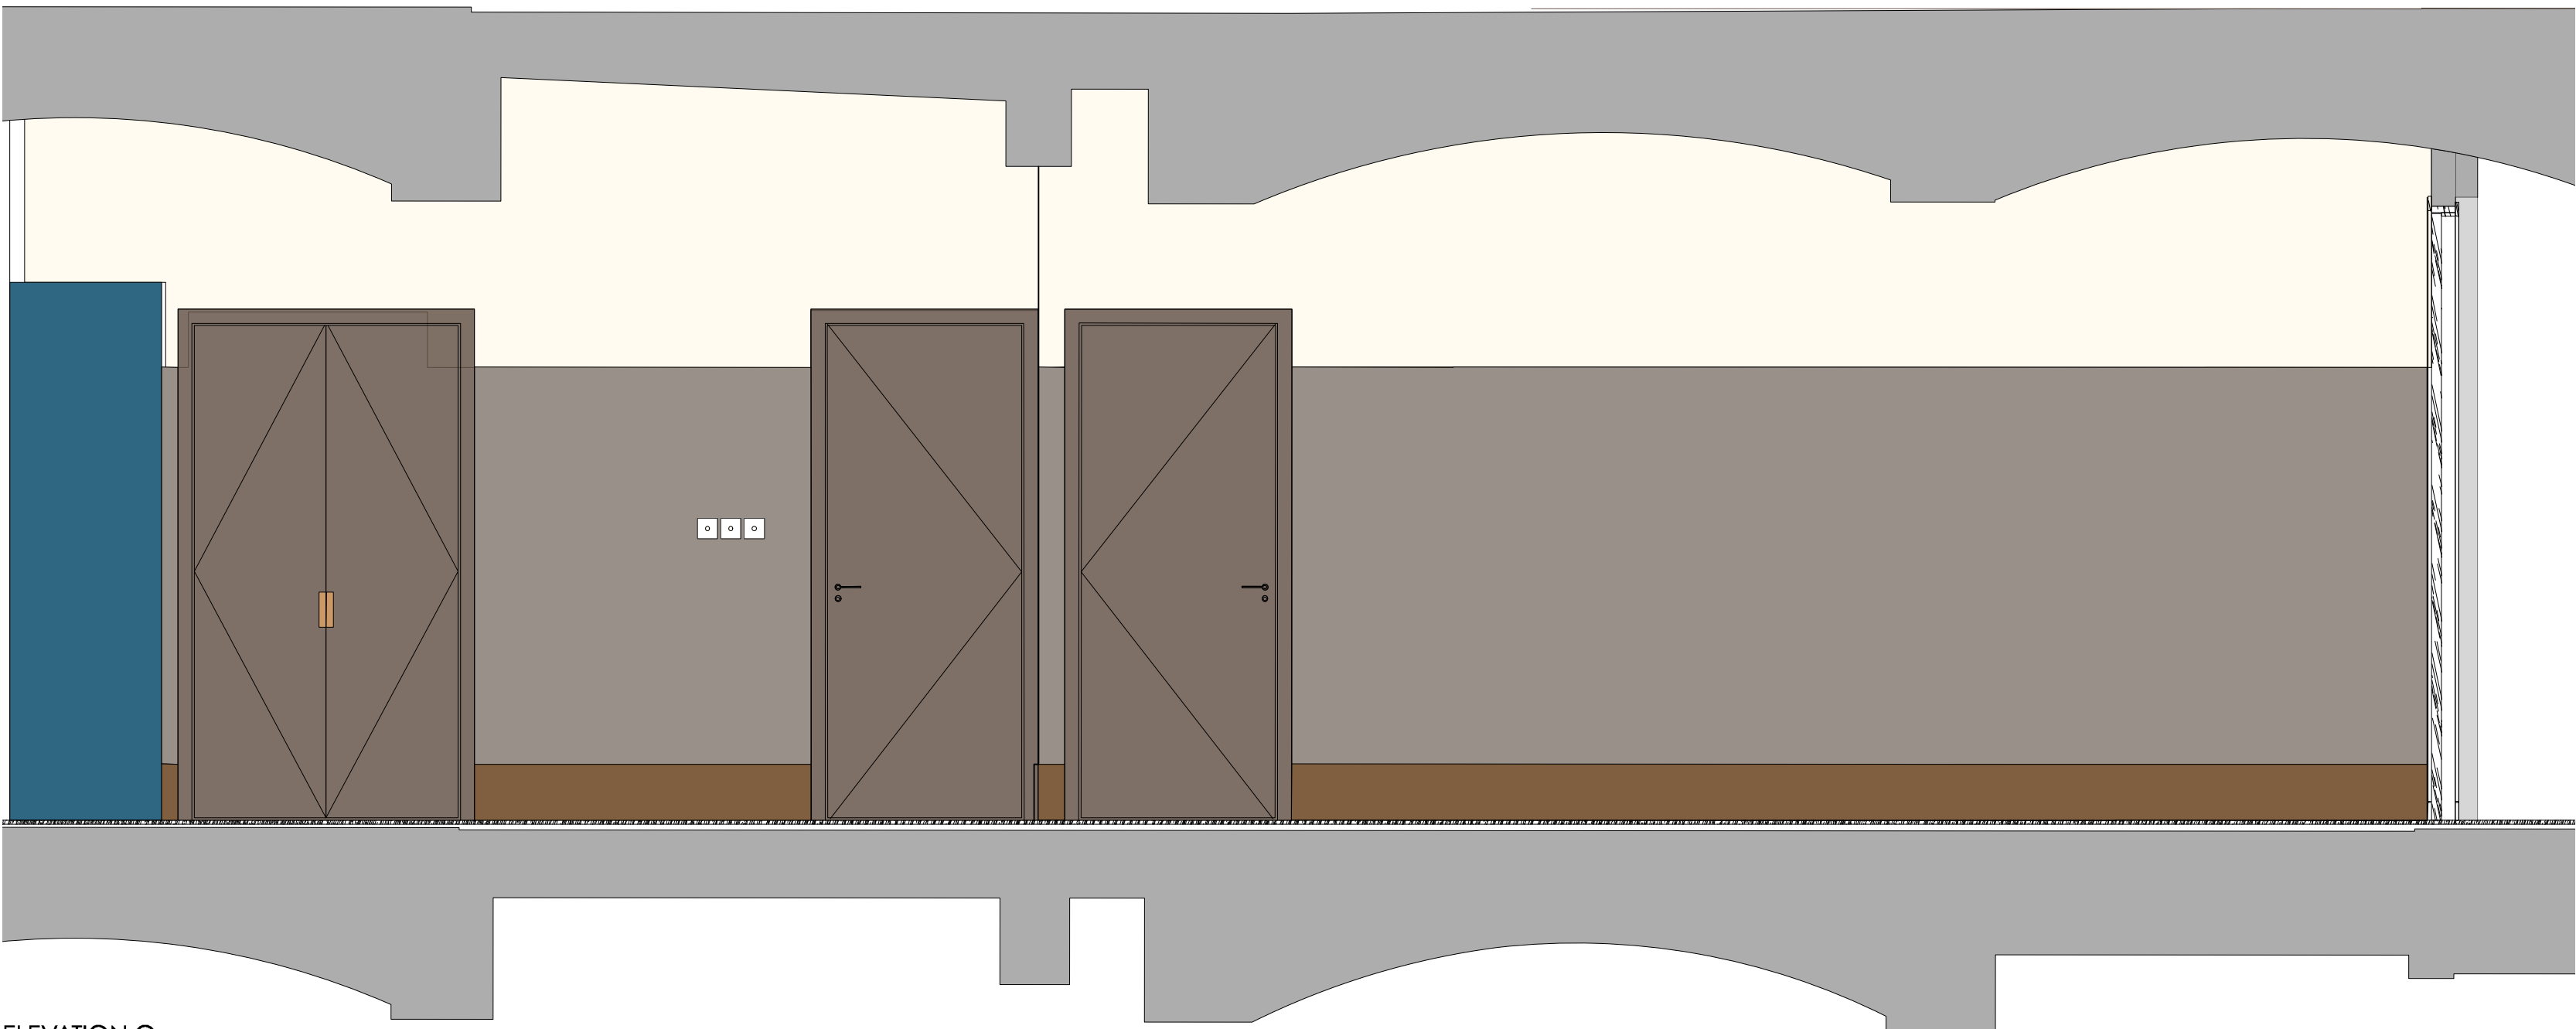

ELEVATION Q

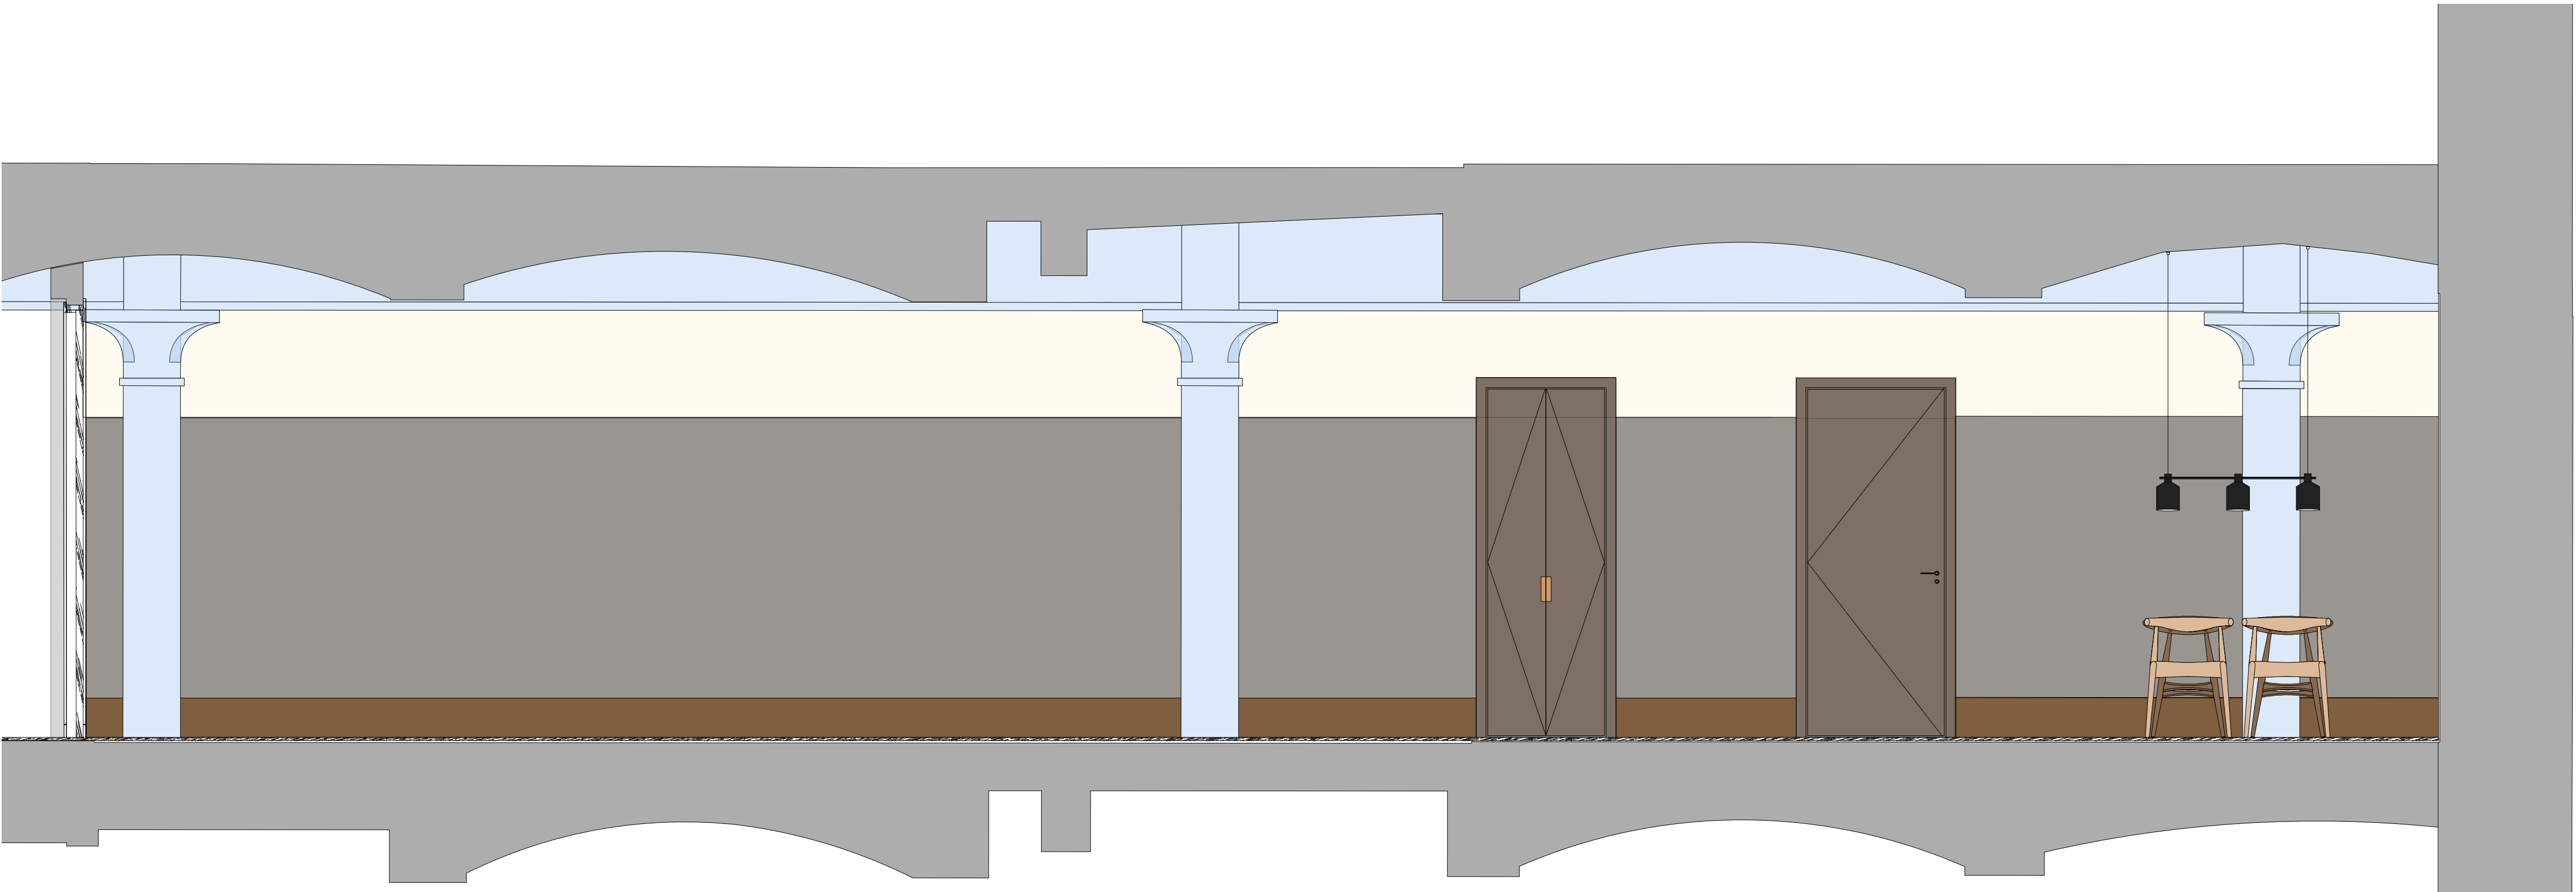

ELEVATION R


SUITE TYPE E - EXISTING ELEVATIONS

PLANNING

Archer Humphries Architects


Basement
Central House
142 Central Street
London, United Kingdom
EC1V 8AR
T: +44 (0) 20 7251 8555

project title Ducie Street Warehouse Manchester			
drawing title Suite 06 (Type E) Existing Elevations	drawing number AHA/PLC/GA/4206-12	scale 1:25 @A1	date 18.12.23
		drawn RL	checked DA
		revision A	

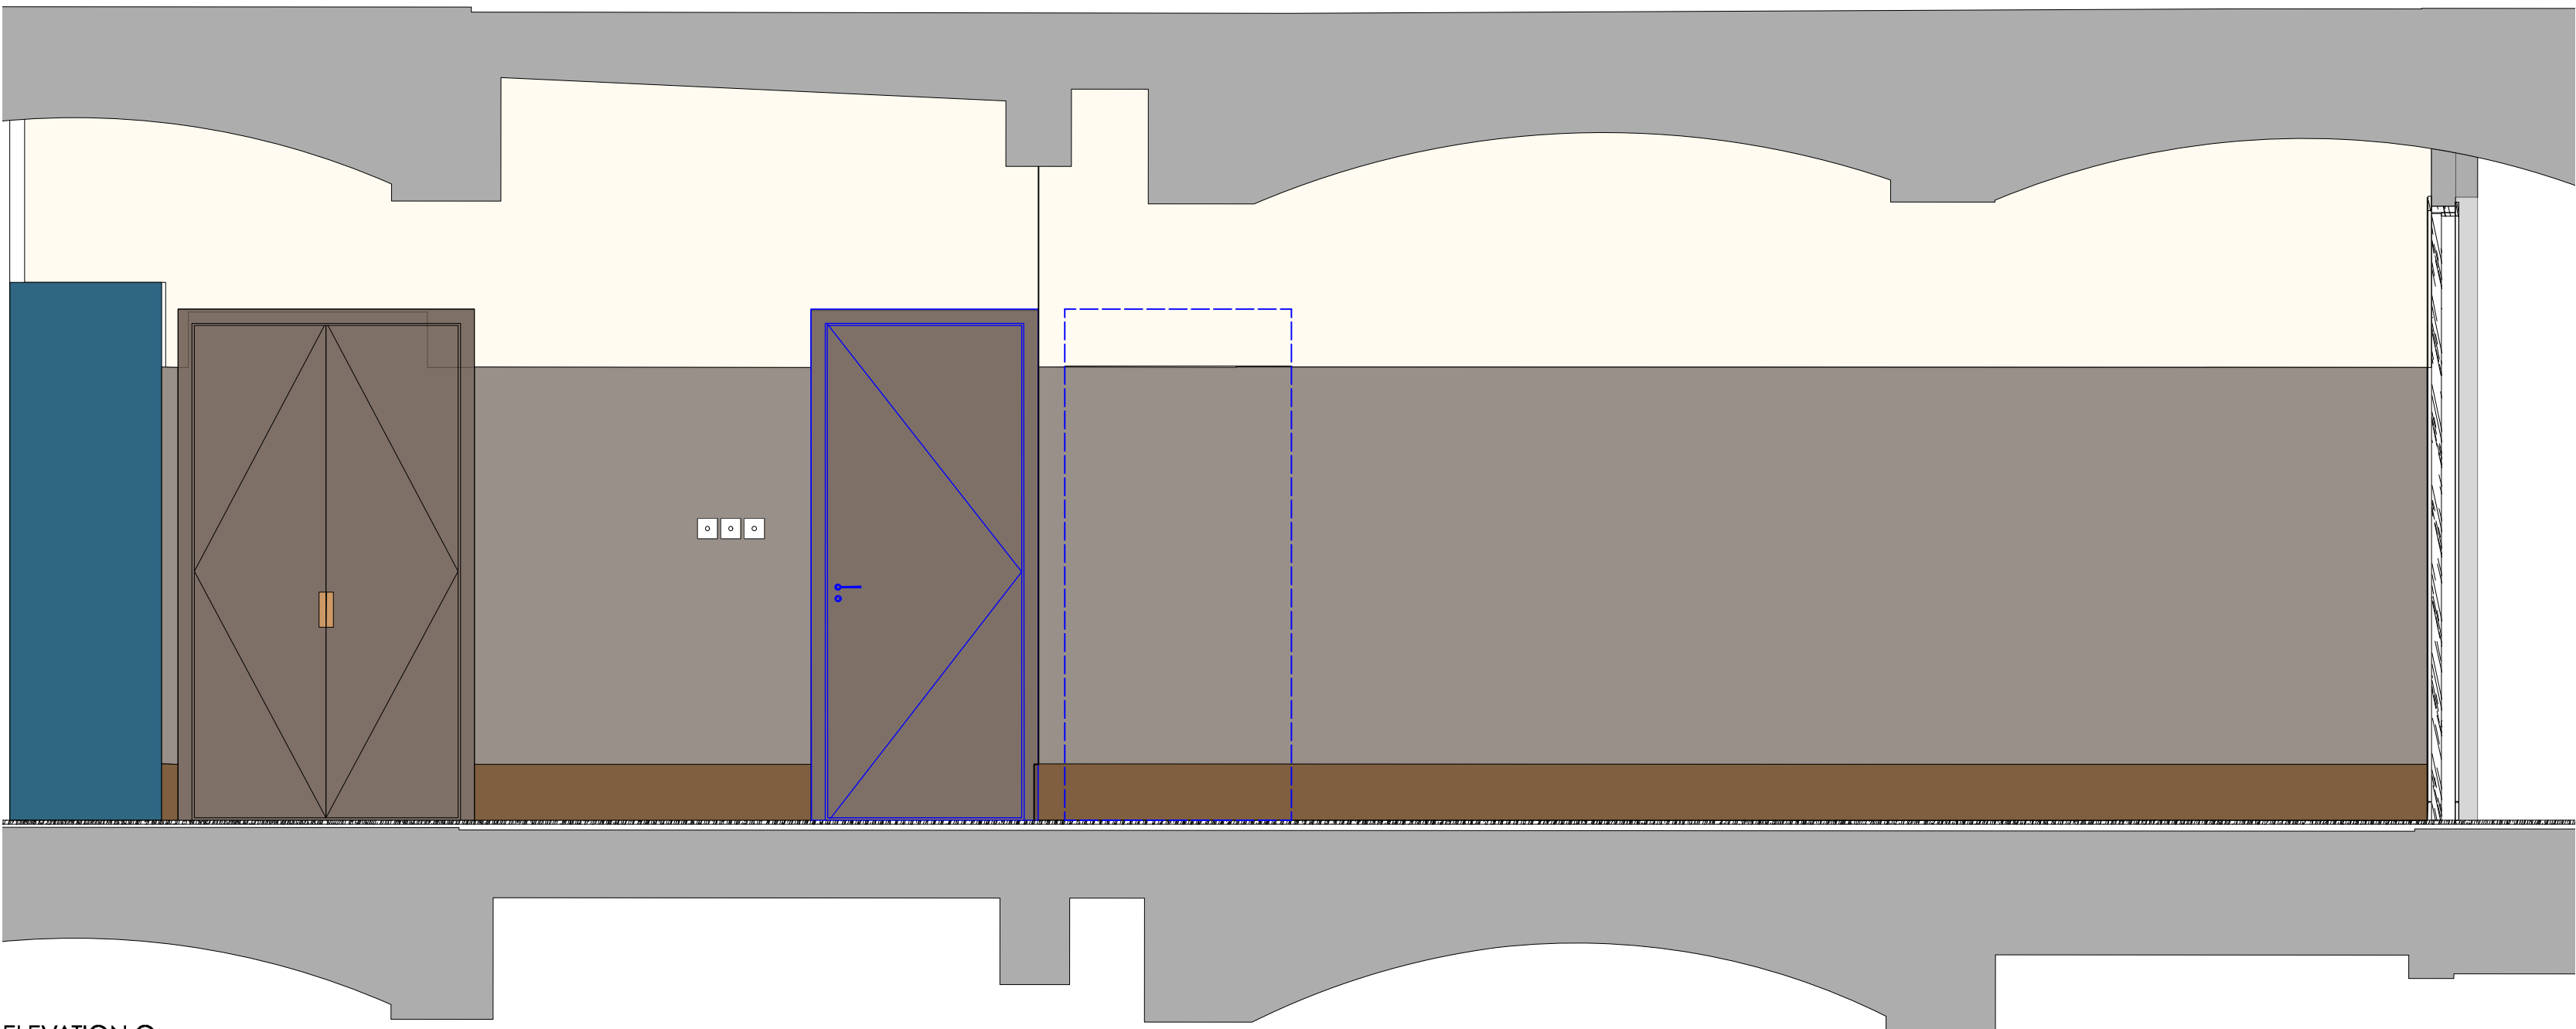

ELEVATION Q

SUITE TYPE E - PROPOSED ELEVATIONS

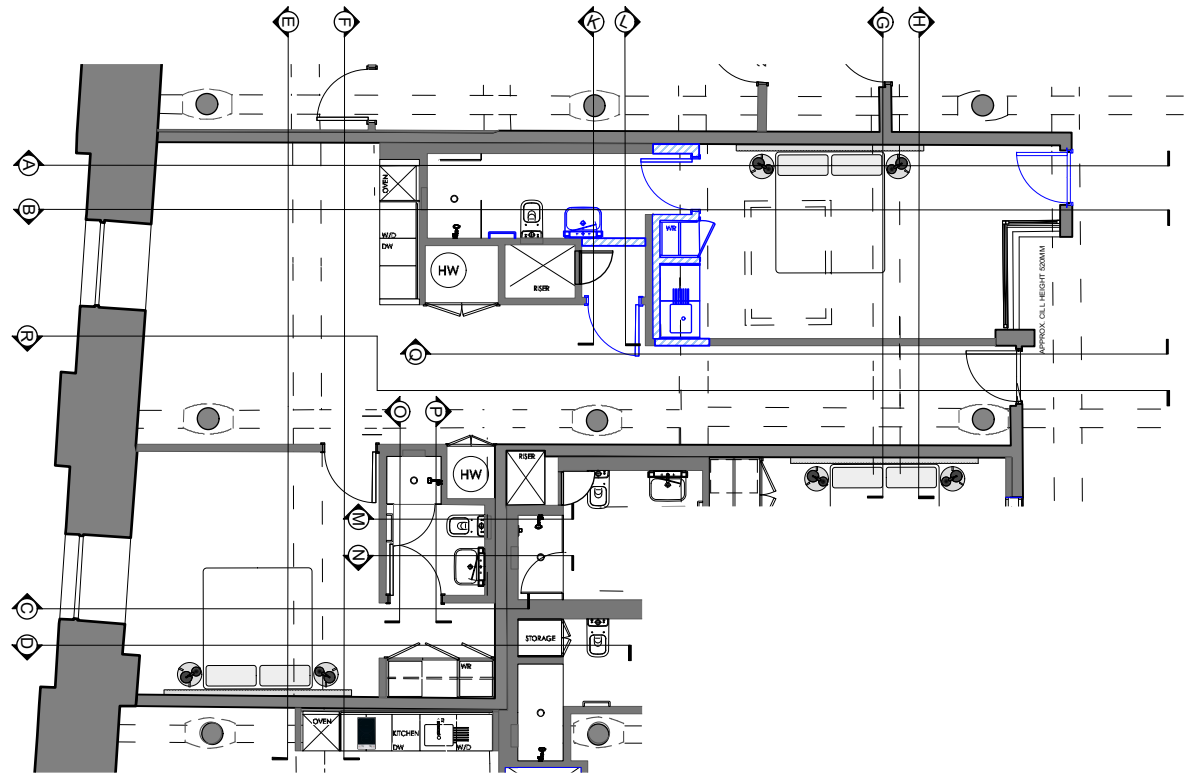

Copyright: All rights reserved. This drawing must not be reproduced without permission.

Only the original drawing should be relied upon. Contractors, subcontractors and suppliers must verify all dimensions on site before commencing any work or making any shop drawings.

All shop drawings to be submitted to the architect for comment prior to fabrication.

This drawing is to be read in conjunction with the Architect's specification, bills of quantities / schedules, structural, mechanical & electrical drawings and all discrepancies are to be reported to the architect.

Do not scale from this drawing. Dimensions are in millimetres unless otherwise stated.

revision / date / amendments
A 18.12.23 First Issue

PLANNING

Archer Humphryes Architects

Basement
Central House
142 Central Street
London, United Kingdom
EC1V 8AR
T: +44 (0) 20 7251 8555

project title Ducie Street Warehouse Manchester			
drawing title Suite 06 (Type E) Proposed Elevations	drawing number AHA/PLC/GA/4206-12.1	scale 1:25 @A1	date 18.12.23 drawn RL checked DA revision A