



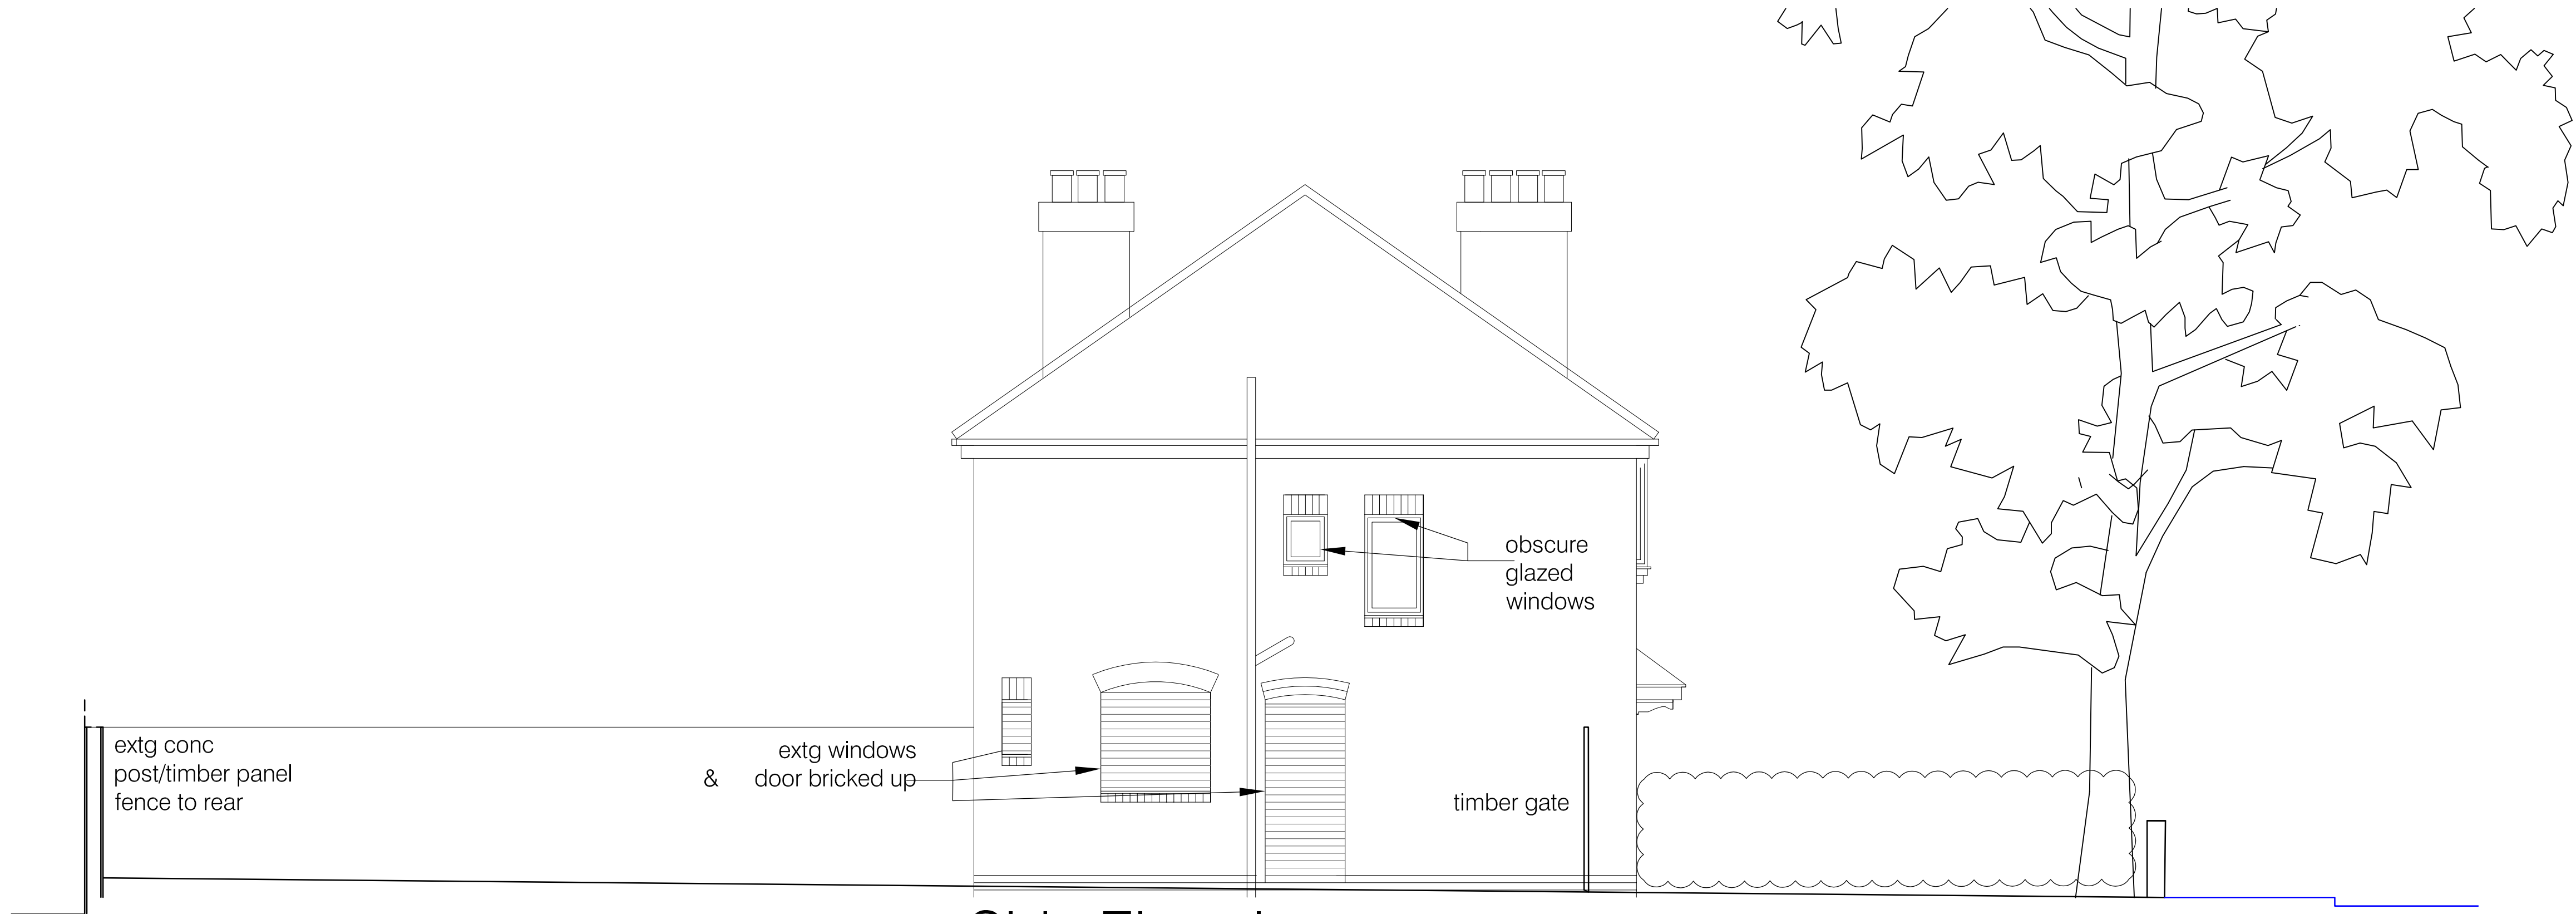

Side Elevation

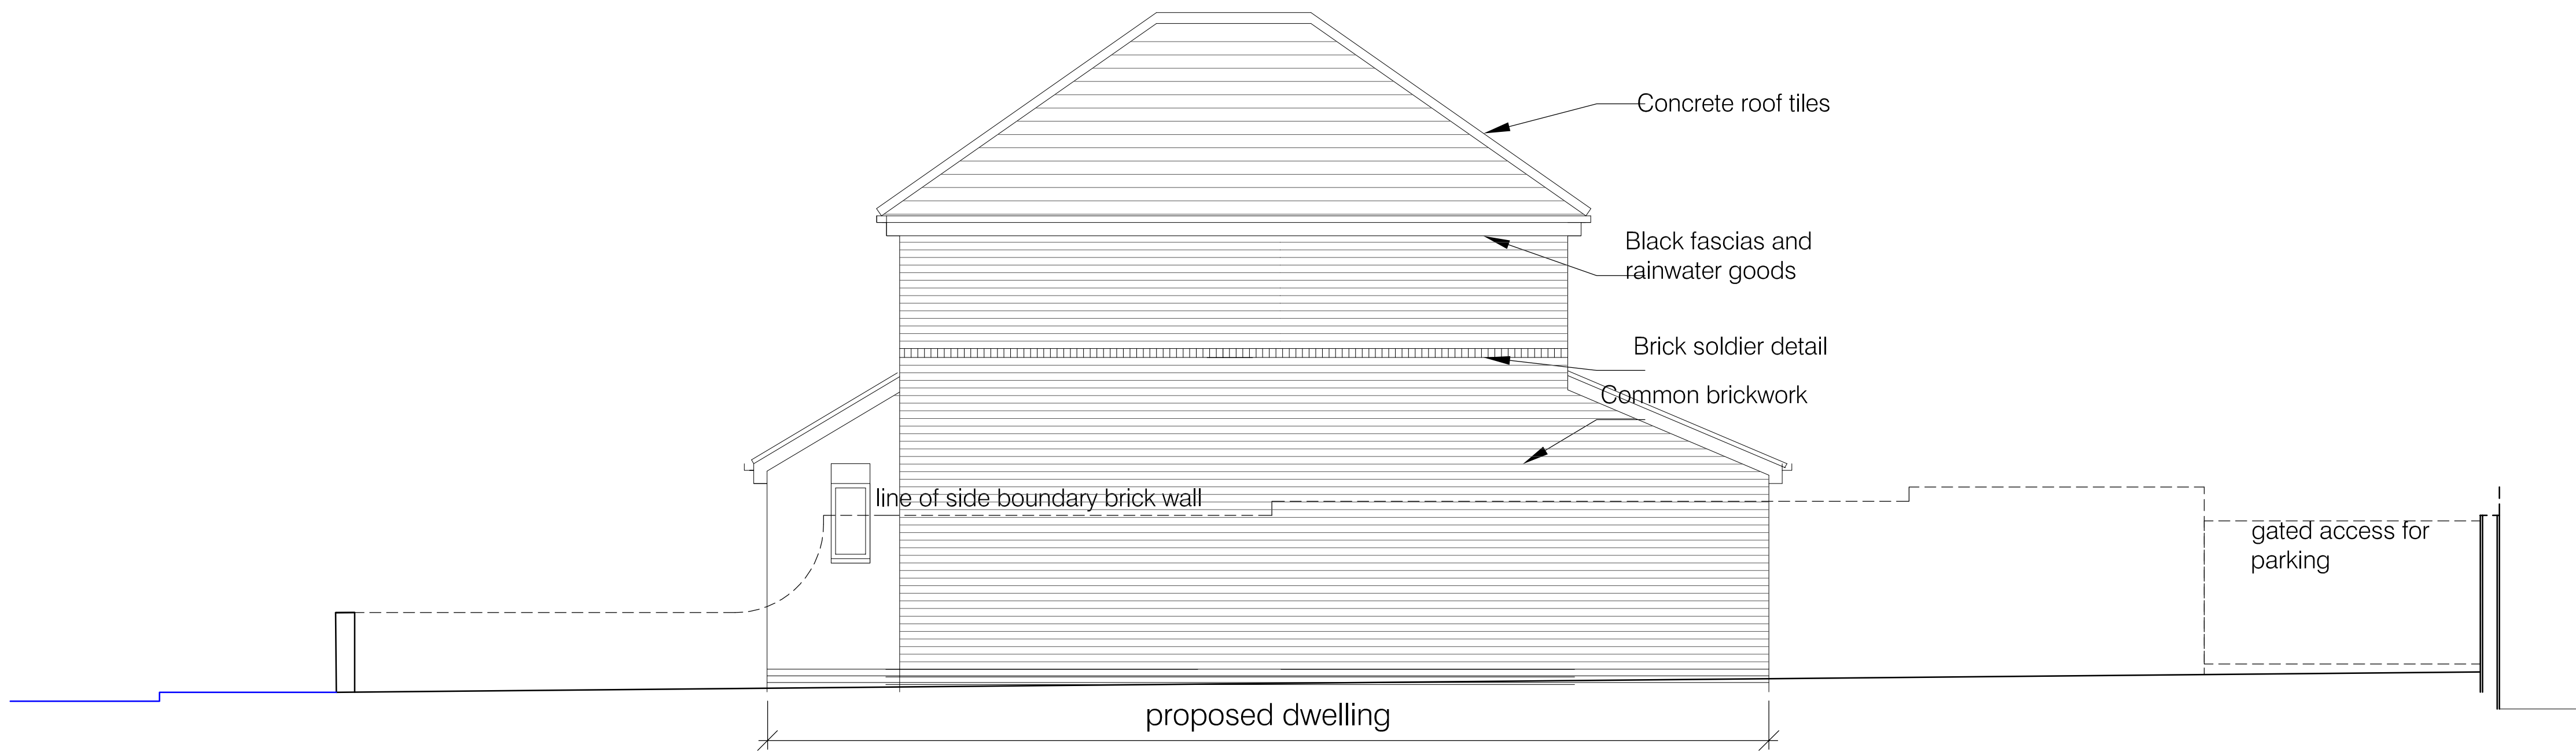

Side Elevation to 161 Mauldeth Rd West



SITE PLAN 1:200

ROOF PLAN 1:200