


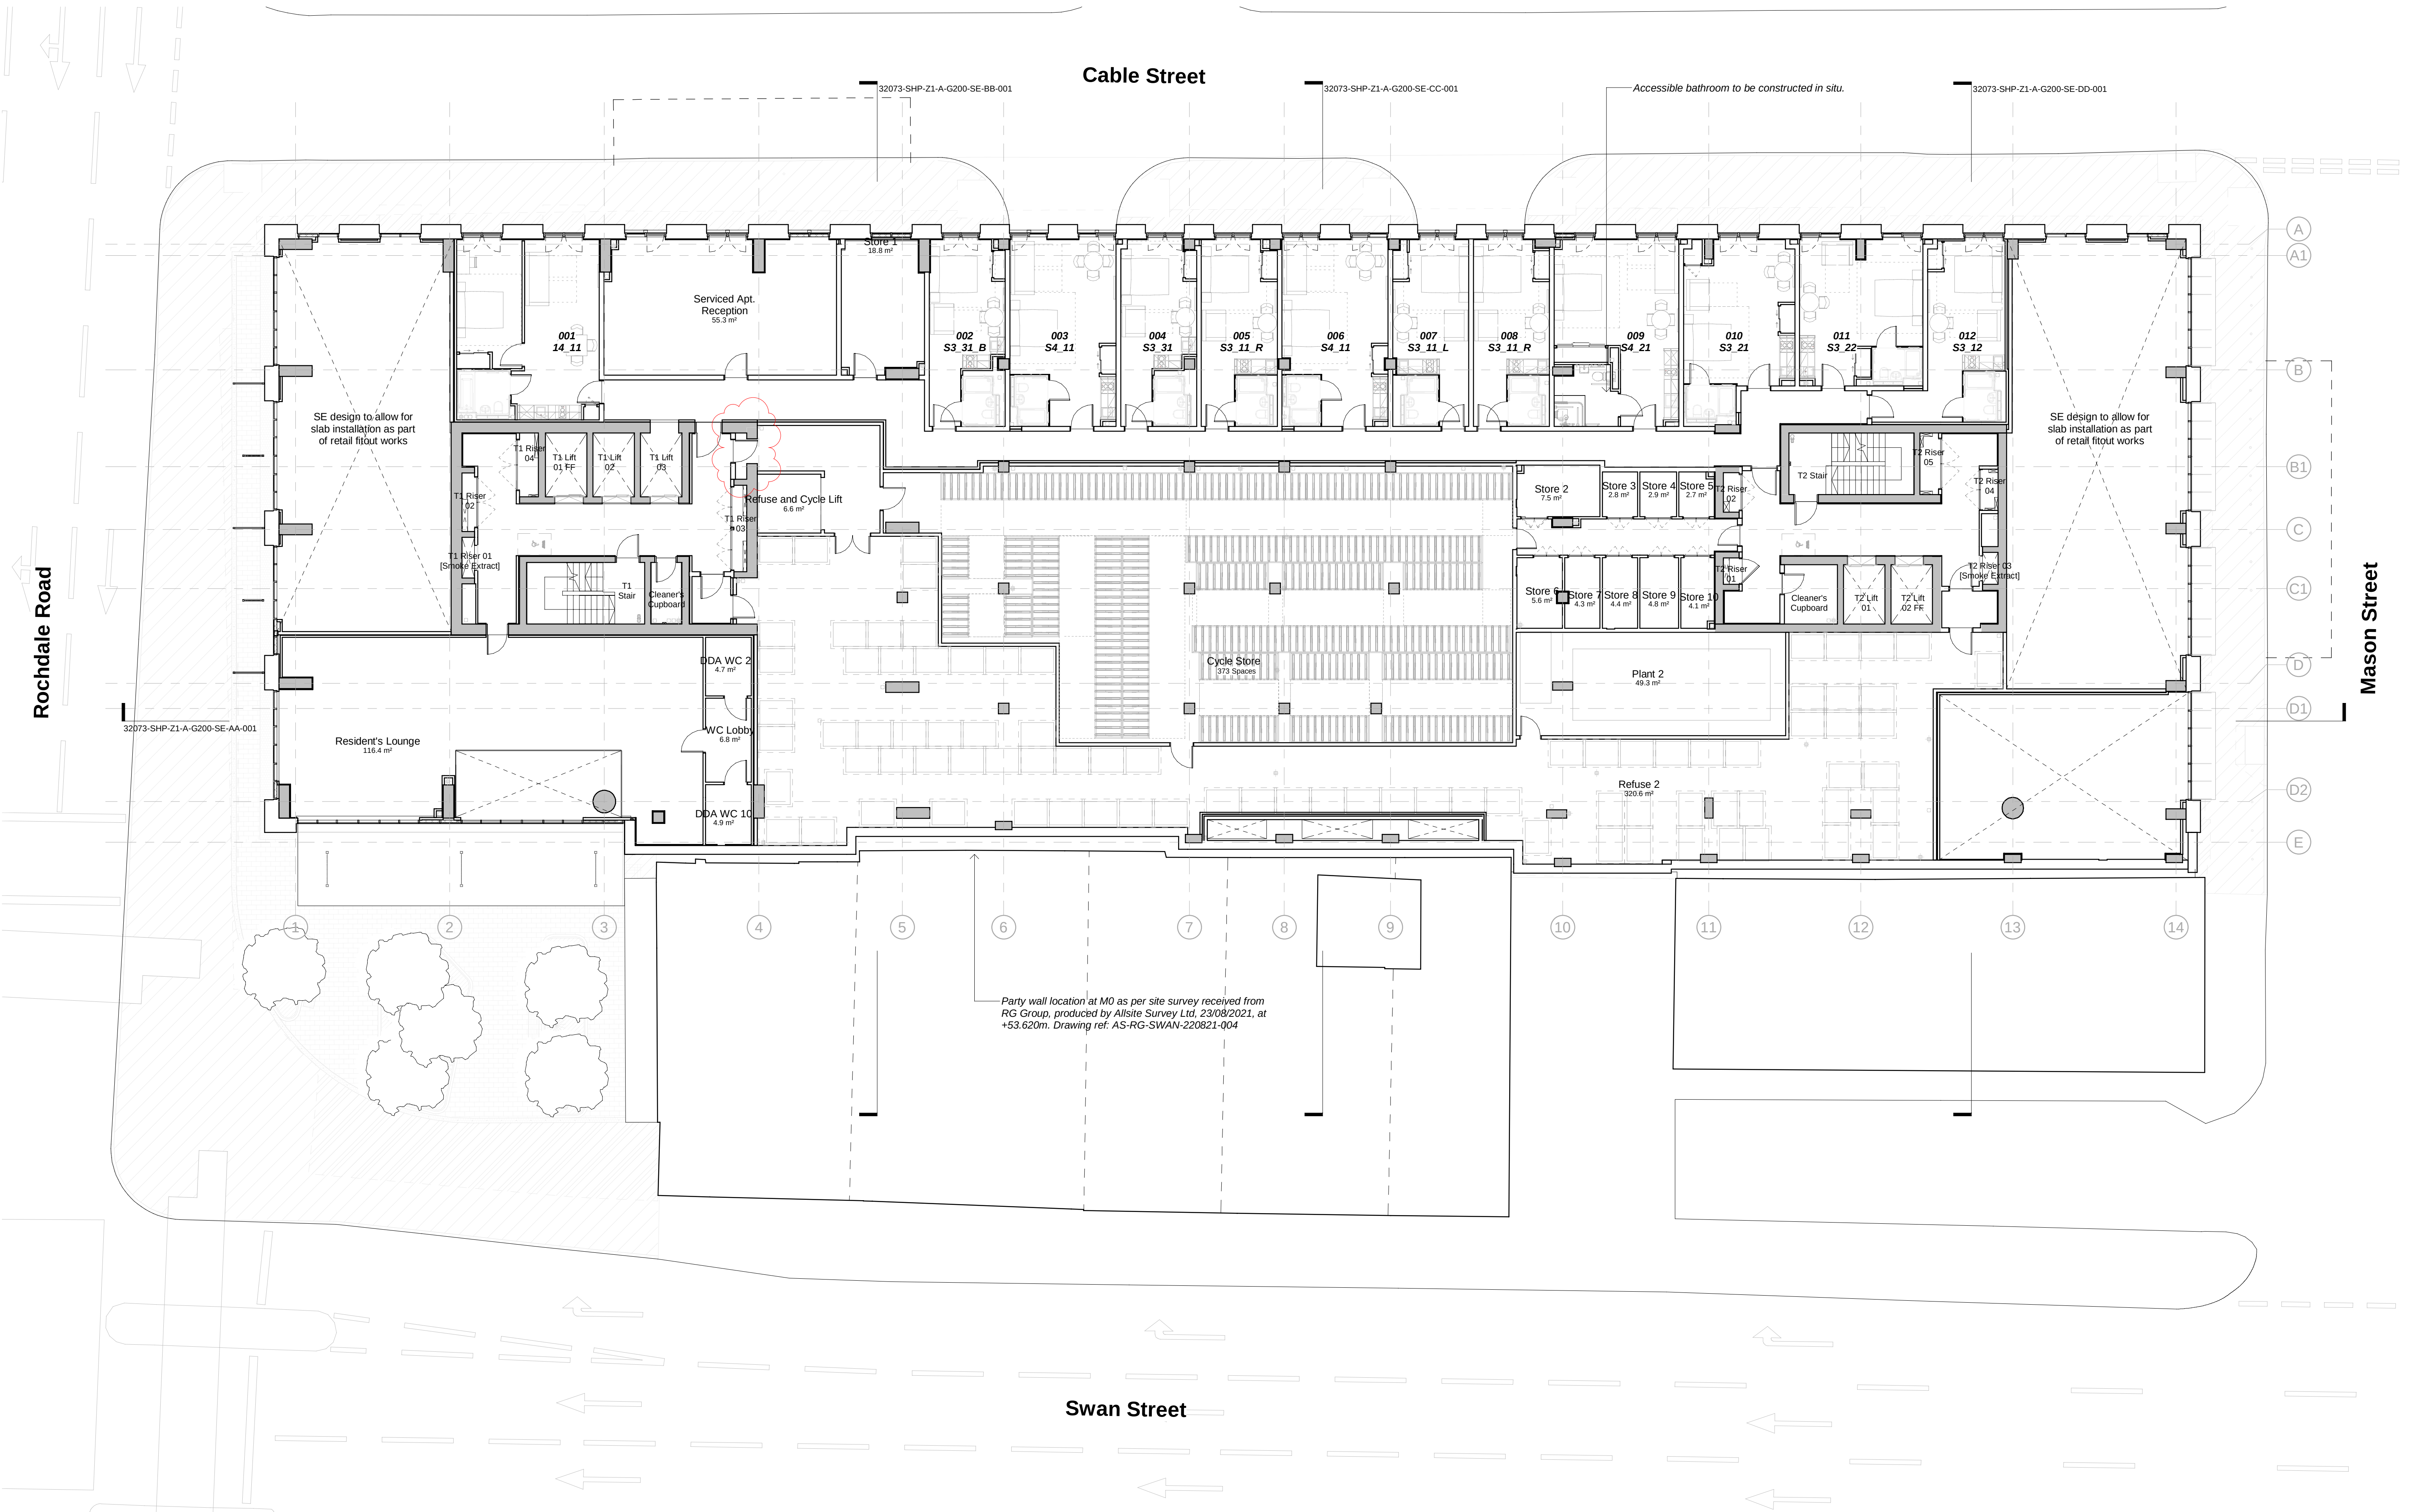

This drawing is copyright.
Do not scale off dimensions.

All dimensions to be checked on
site by contractor.

Contractor to report any dimensional
discrepancies, errors or omissions
prior to commencing on site.

Scale Bar 1:125 @ A1

NORTH

Rev	Date	Description
P07	2021-09-24	Grid and general updates
P08	2021-11-19	Apartment Amendments, Core and column changes
P09	2022-07-18	G200 updates
P10	2022-08-21	Apartment type names added
P11	2022-10-19	Kitchen layouts updated and apartment type S3_31_B added
P12	2022-10-26	Layout updated to 93ft design
P13	2023-01-16	DDA WC rooms indicated
P14	2023-03-20	Riser door size updates as per IDSL requirements
P15	2023-07-06	Landscaping updated to suit landscape architect's design
P16	2023-08-31	Wind mitigation baffle locations updated
P17	2023-09-12	Lobby wall location amended to suit services engineer's design

Project Title

Swan House
2 Rochdale Road
Manchester

Status

FOR INFORMATION

Drawing Title	
General Arrangement Plan Mezzanine Level	
Project No	Scale
10133	1 : 125 @ A1
SHP Drawing Code	RG Series
32073-SHP-Z1-A-G200-PL-M0-001	04
Revision	P17

simpsonhaugh

Manchester
+44 (0)161 835 2345

London
+44 (0)20 7549 4000