



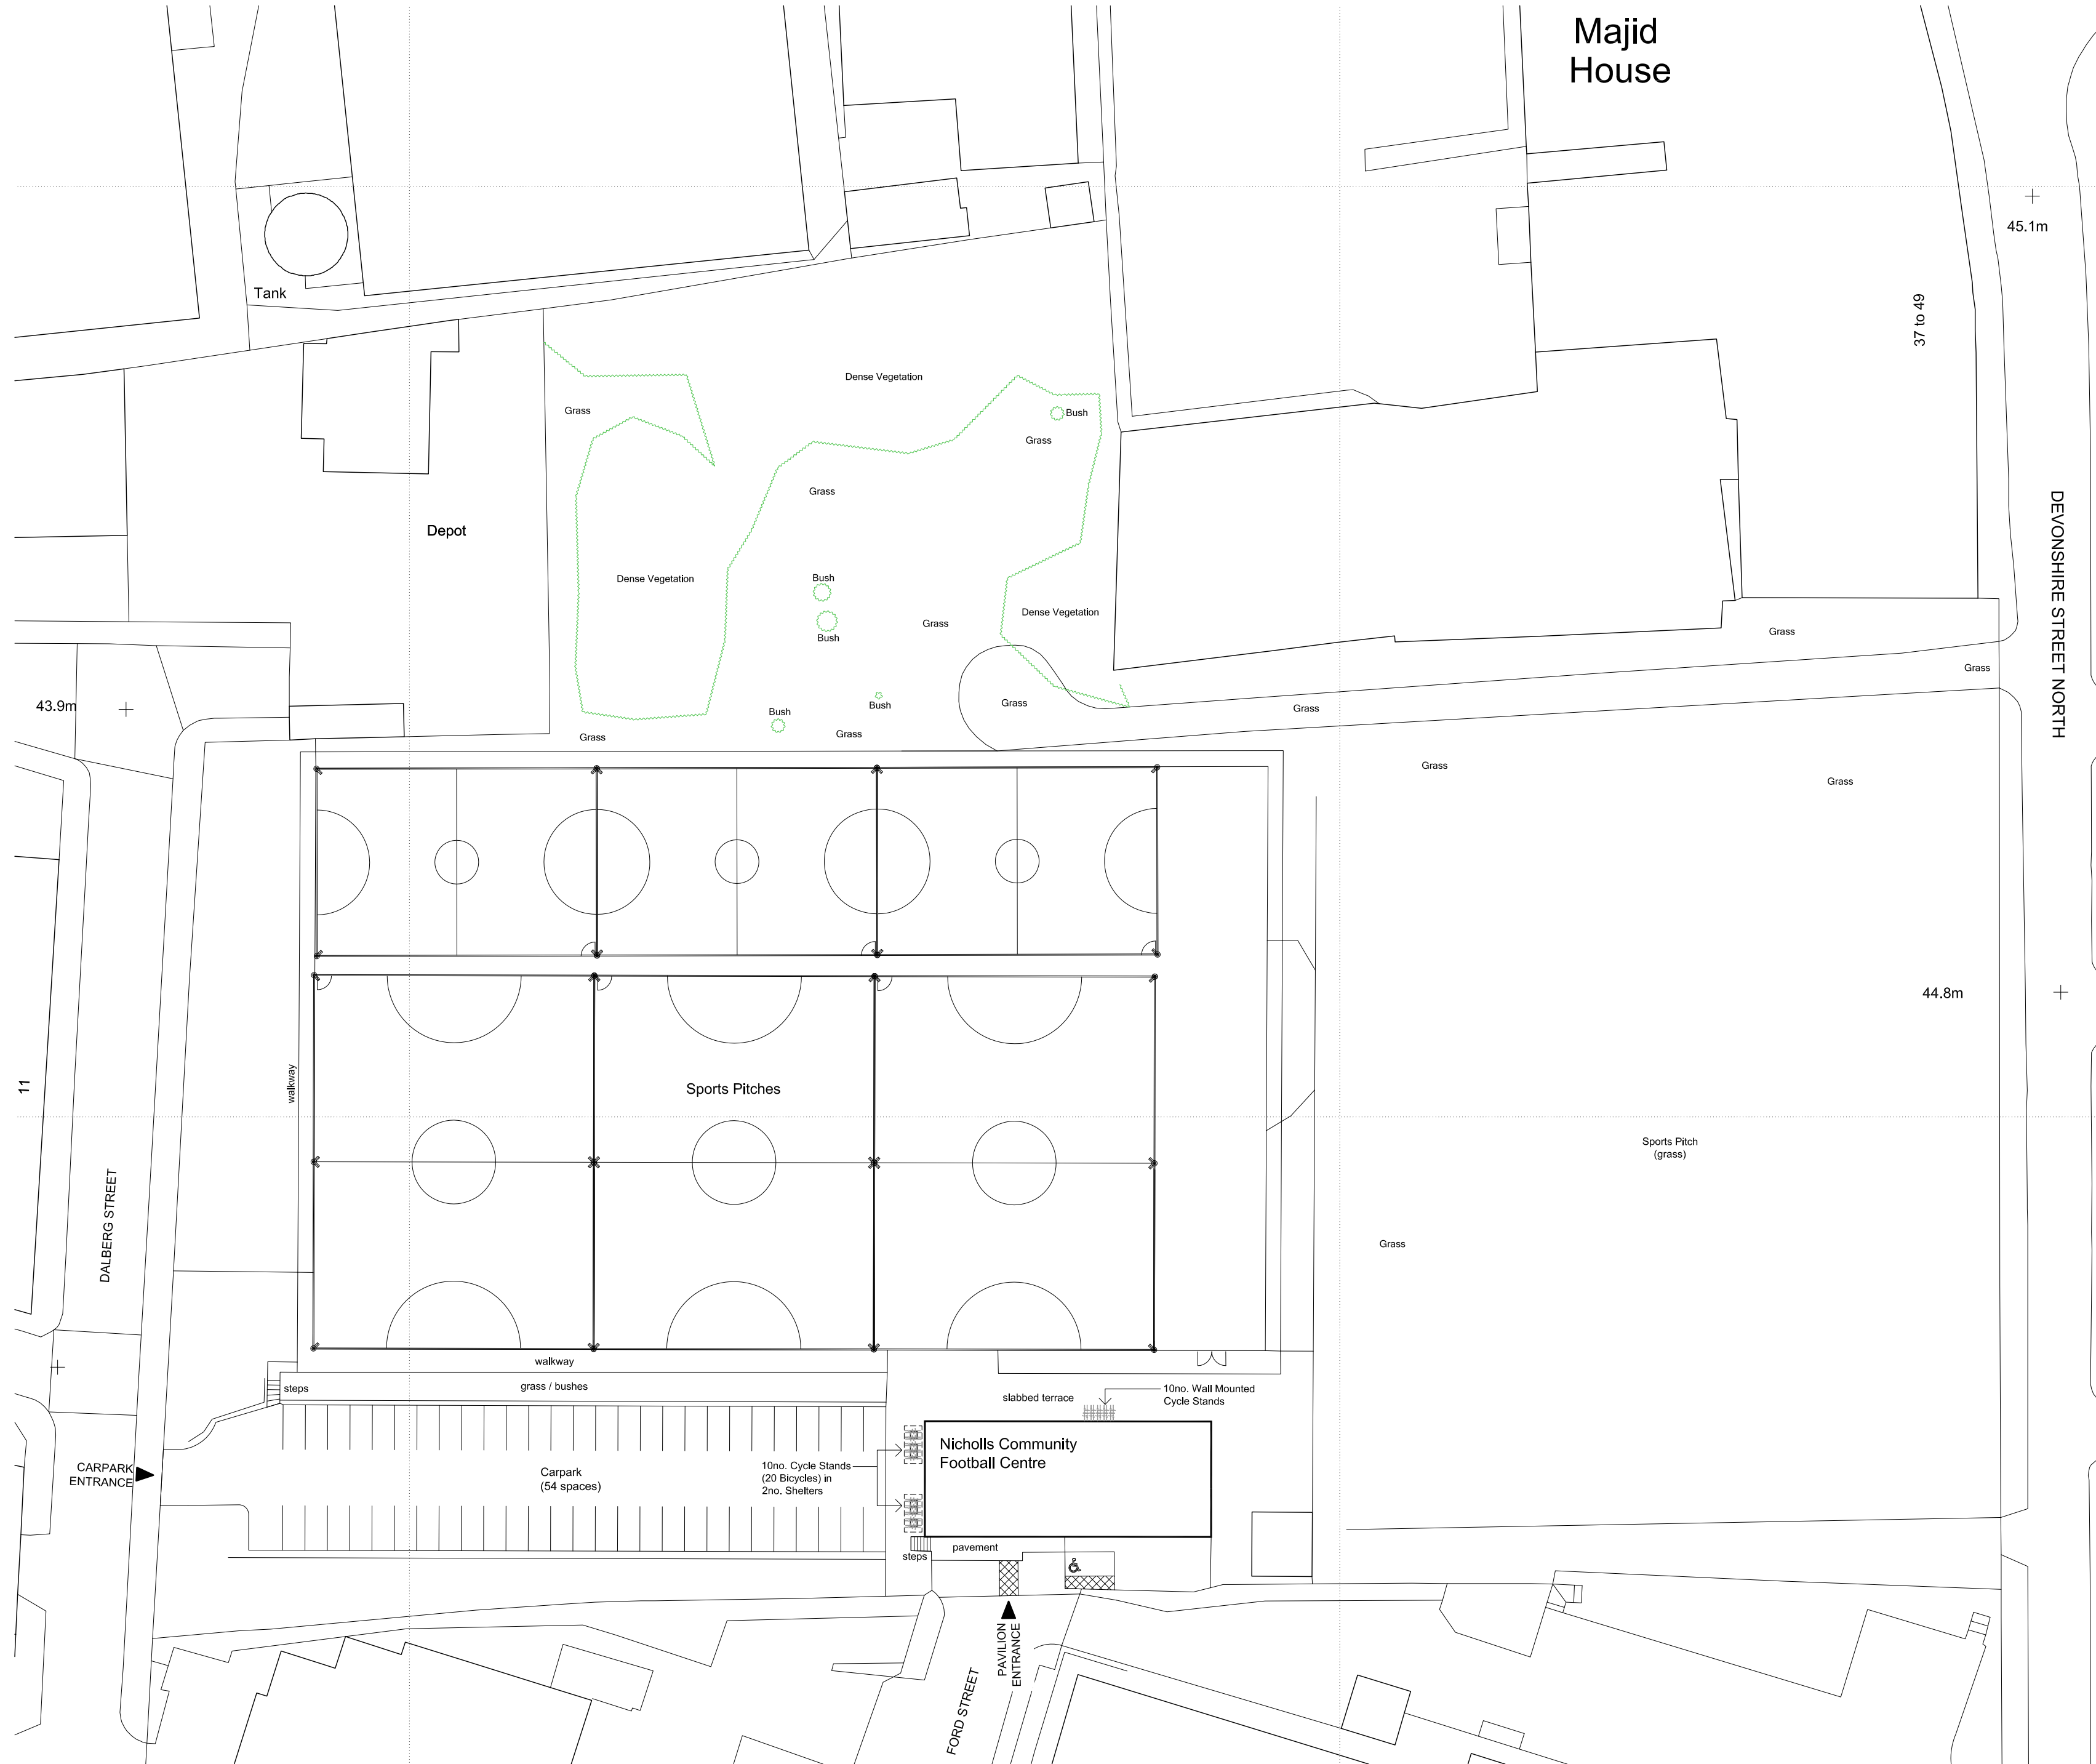

Drawing Title SITEPLAN AS EXISTING			Project NICHOLLS COMMUNITY FOOTBALL CENTRE, DALBERG ST, MANCHESTER M12 6BN 6 NEW PADEL COURTS	Notes	Drawing No. 01	
Scale 1:500 @ A2	Date MAR 2024	Rev. A				

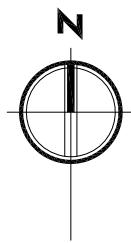