


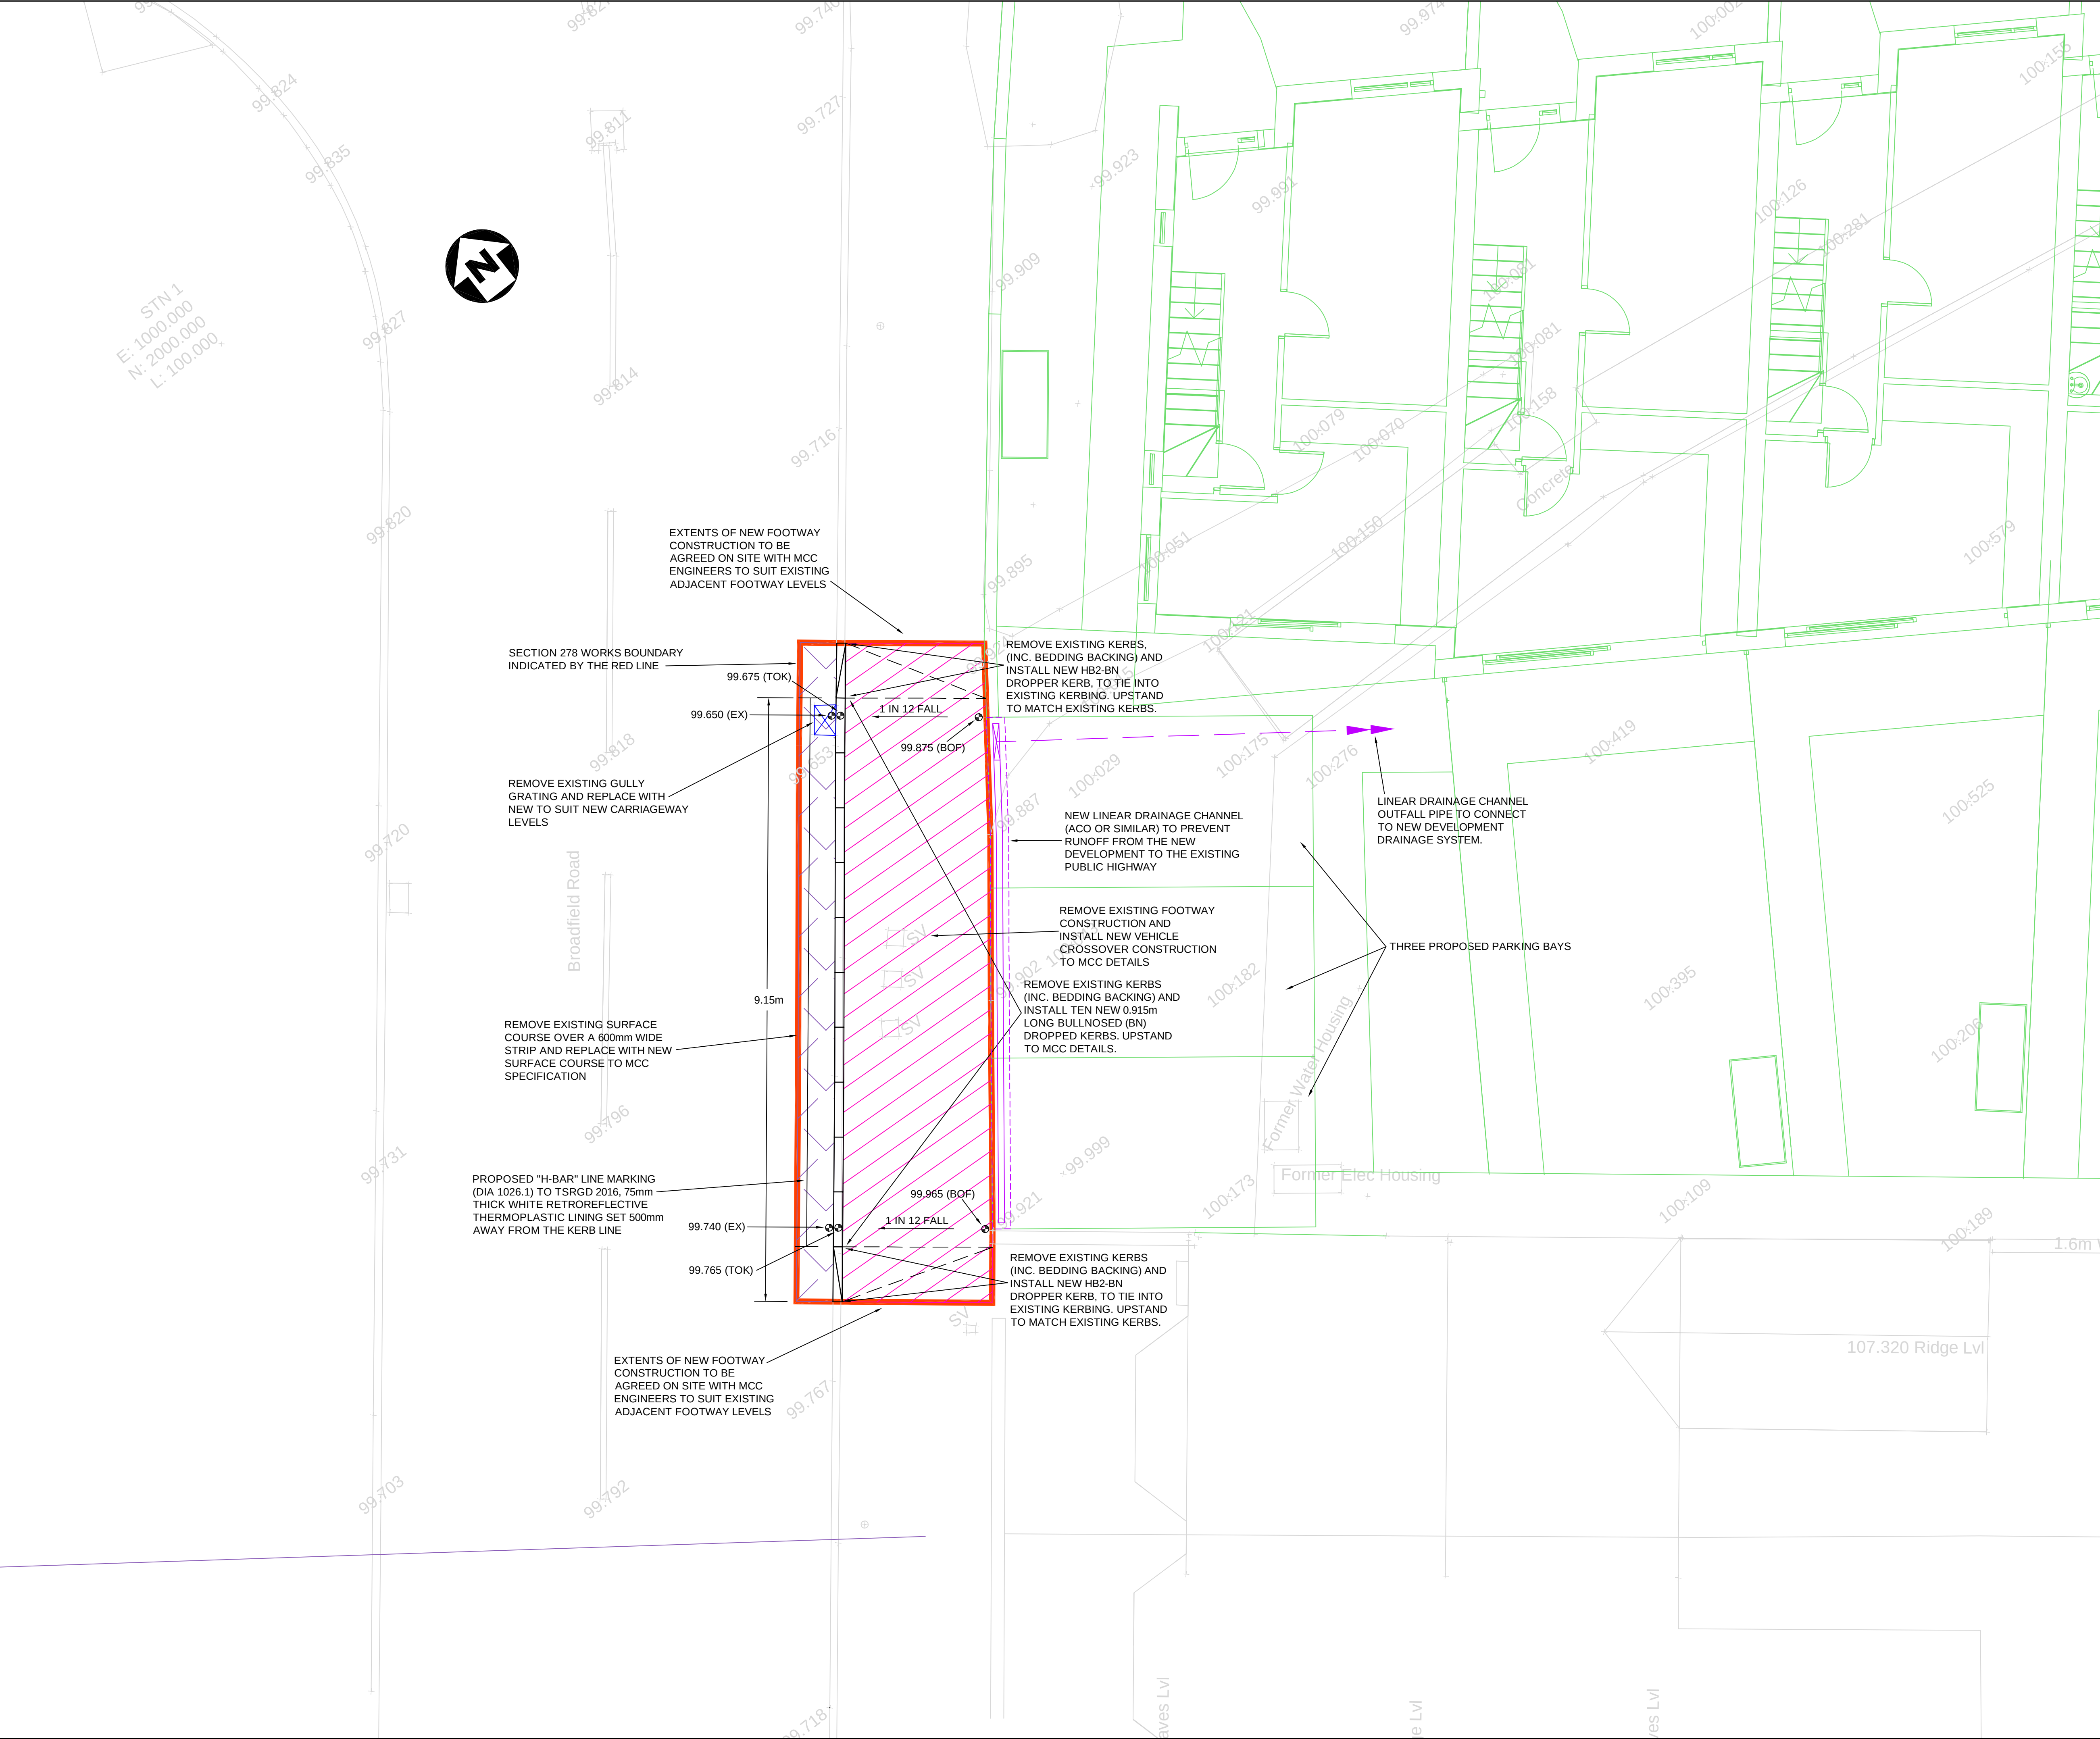

GENERAL NOTES

DO NOT SCALE FROM THIS DRAWING WORK TO FIGURED DIMENSIONS ONLY.

NO DEVIATION FROM THE DETAILS SHOWN ON THIS DRAWING IS ALLOWED WITHOUT PRIOR PERMISSION IN WRITING.

ALL DRAWINGS ARE TO BE READ IN CONJUNCTION WITH ALL ARCHITECTS, ENGINEERS AND SPECIALISTS DRAWINGS AND THE SPECIFICATION.

THE CONTRACTOR SHALL INCORPORATE ALL THE REQUIREMENTS OF THE PRE-TENDER STAGE HEALTH AND SAFETY PLAN.

FOR DETAILS OF MATERIALS AND WORKMANSHIP REFER TO THE SPECIFICATION.

PROVIDE ADEQUATE PROTECTION TO MAINTAIN MINIMUM COVER TO DRAINS DURING THE CONSTRUCTION PERIOD.

MANHOLE COVERS IN VEHICULAR AREAS TO BE EN124 CLASS D400, IN NON - VEHICULAR AREAS TO BE EN124 CLASS C250

HIGHWAY WORKS NOTES

ALL WORKS TO BE CARRIED OUT IN ACCORDANCE WITH MANCHESTER CITY COUNCIL (MCC) STANDARD DETAILS AND MANUAL OF CONTRACT DOCUMENTS FOR HIGHWAY WORKS (MCHW). THE CONTRACTOR IS TO ENSURE THAT THE LATEST VERSIONS, AT THE TIME OF CONTRACT AWARD ARE USED.

PRELIMINARY

T05	AMENDED IN LINE WITH MCC COMMENTS OF 16.11.2023.	16.11.23	KPT	NG
T04	AMENDED IN LINE WITH MCC COMMENTS OF 25.10.2023.	30.10.23	KPT	NG
T03	AMENDED IN LINE WITH MCC COMMENTS OF 24.08.2023 AND THE STAGE 1 / 2 ROAD SAFETY AUDIT.	11.10.23	KPT	NG
T02	"H-BAR" LINE MARKING AND DETAILS ADDED	07.03.23	RPH	NG
T01	FIRST ISSUE	06.02.23	RPH	NG

Rev.	Amendment	Date	By	Chkd
------	-----------	------	----	------

Project	MOSS LANE MANCHESTER			
Client	MAI CONSTRUCTION			
Title	VEHICLE CROSSING LAYOUT			

WML Job No.	Drawn	Checked	Date	Scale
10417	RPH	NG	06.02.23	1:50@A1

WML CONSULTING Civil, Structural & Geotechnical Engineers		No 8 Oak Green Earl Road Stanley Green Business Park Cheshire SK9 6QL Tel 0161 482 0600 Fax 0161 486 9210 e-mail info@wmlconsulting.com www.wmlconsulting.com
---	--	--

Drawing No.	Project	Originator	Volume	Level	Type	Role	Number	Rev
10417	WML	ZZ	XX	DR	C	1010	T05	