


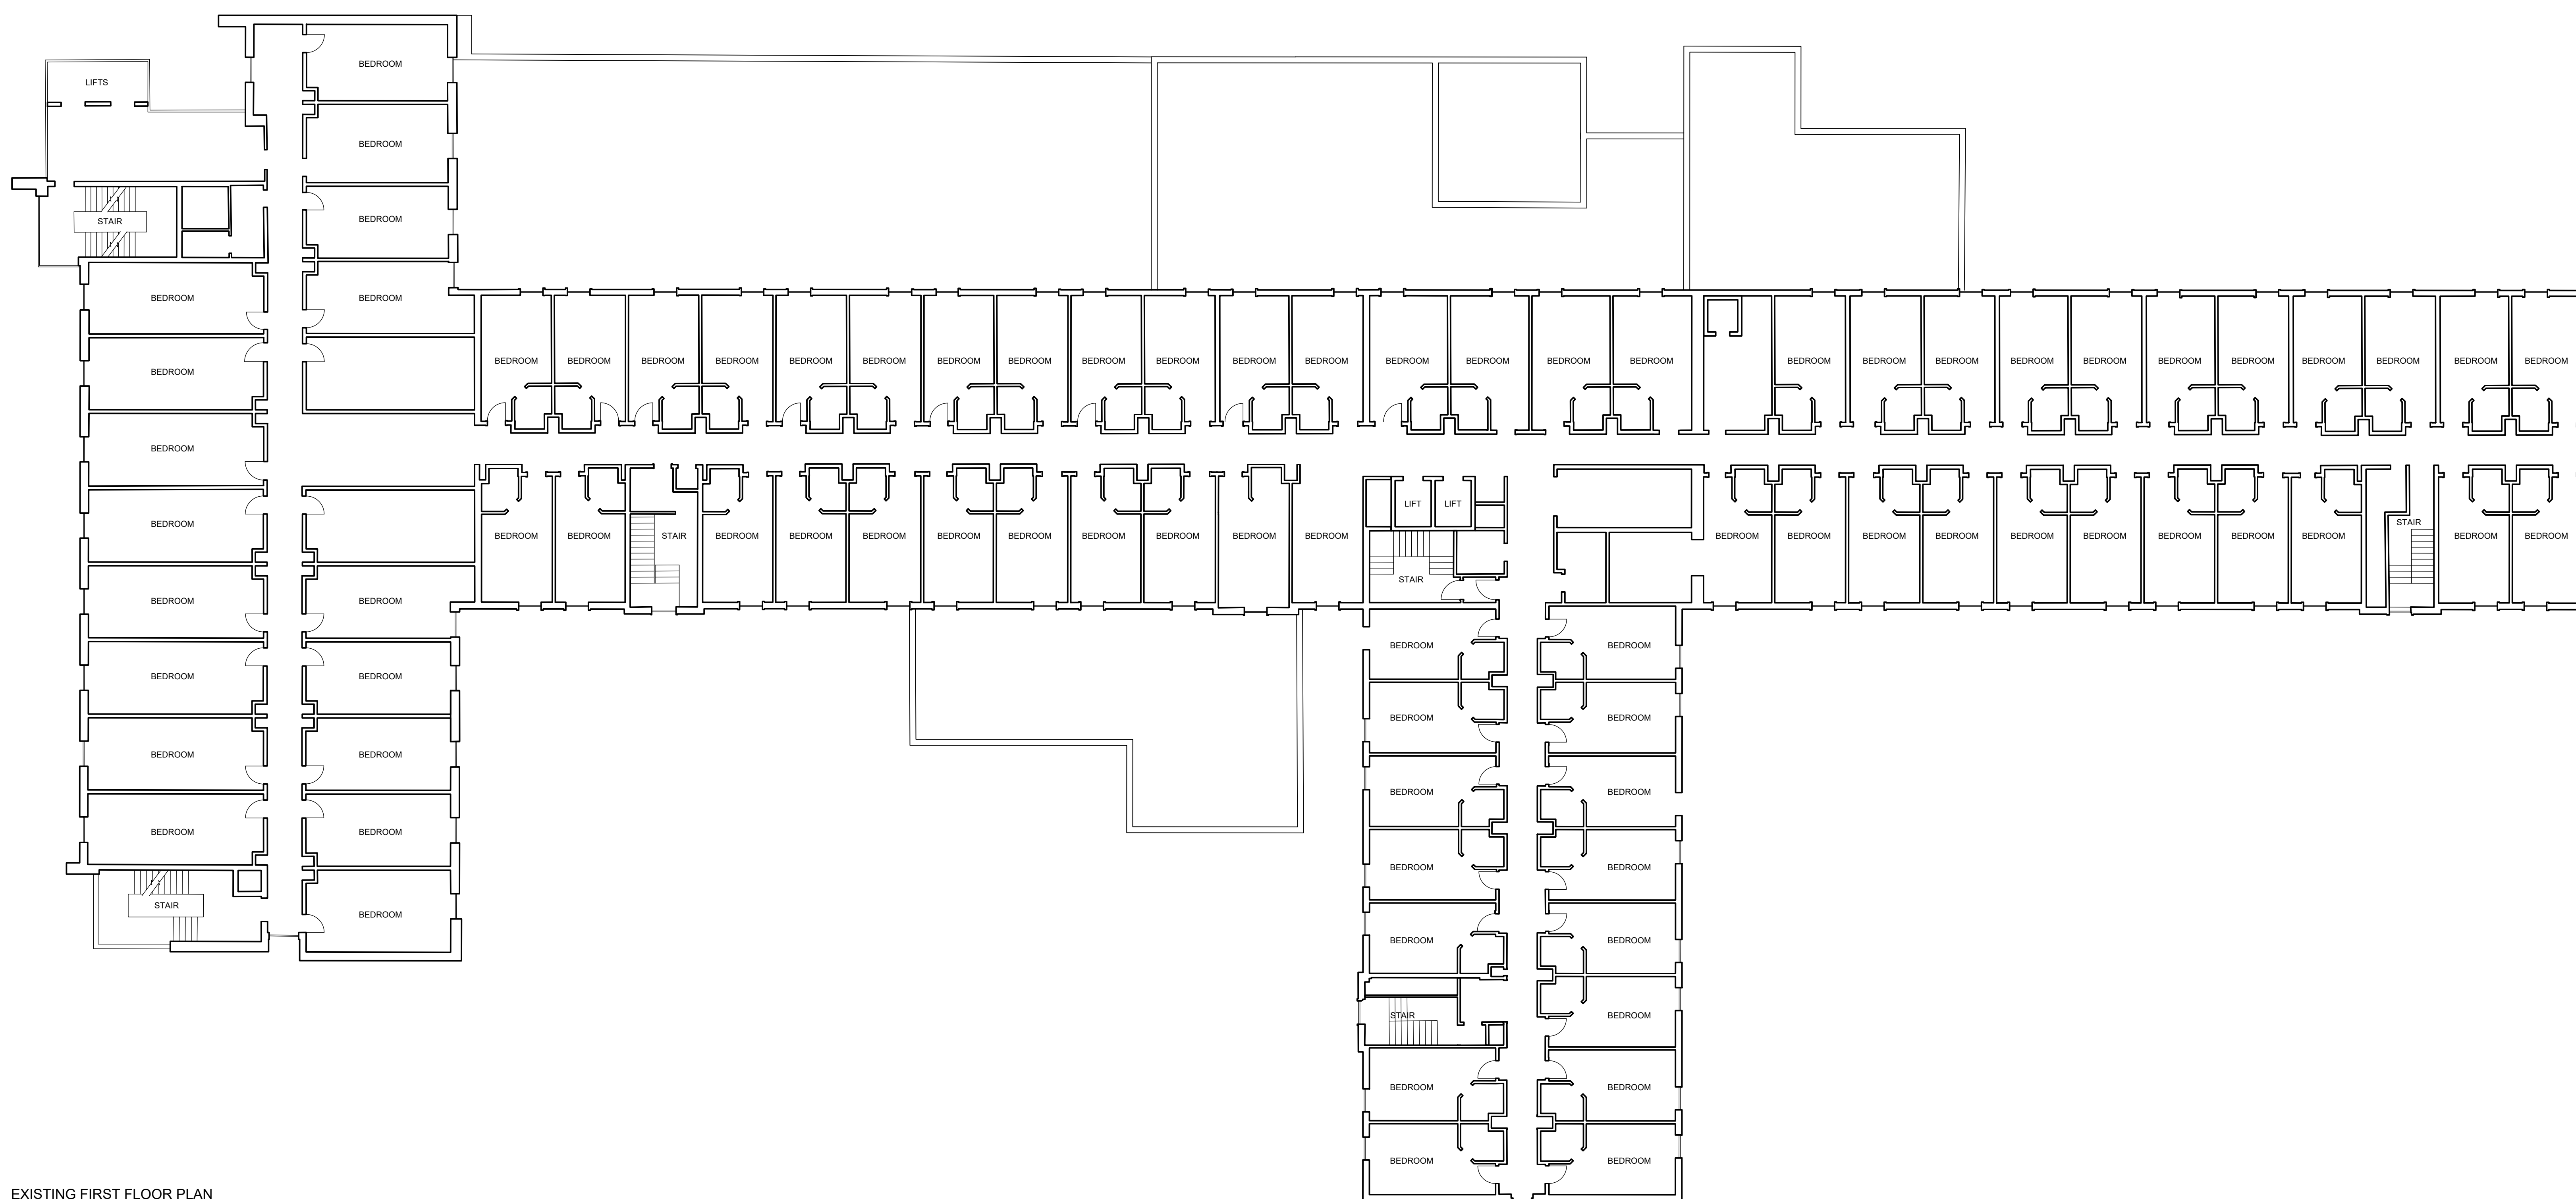

GENERAL NOTES:

ALL DIMENSIONS ARE TO BE CHECKED
ON SITE WITH ANY DISCREPANCIES
REPORTED TO THE ARCHITECT PRIOR
TO THE WORKS BEING CARRIED OUT.

ALL WORKS ARE TO BE IN ACCORDANCE WITH THE PLANNING APPROVAL AND ANY SUBSEQUENT APPROVED LOCAL AUTHORITY PLANNING CORRESPONDENCE INCLUDING DRAWINGS, DOCUMENTS AND REPORTS.

ALL WORKS ARE TO COMPLY WITH THE BUILDING REGULATIONS, BRITISH STANDARDS, CODE OF PRACTICE, AND ANY LOCAL STATUTORY REQUIREMENTS.

ALL WORKS ARE TO COMPLY WITH
CURRENT HEALTH AND SAFETY
LEGISLATION, H.S.E.
RECOMMENDATIONS/GUIDANCE AND
THE CURRENT C.D.M. REGULATIONS.

THIS DRAWING IS TO BE READ IN
CONJUNCTION WITH LEACH RHODES
WALKER ARCHITECTS GENERAL
ARRANGEMENT (L CODE) DRAWINGS,
TOGETHER WITH RELEVANT DETAILED
(A CODE) DRAWINGS AND
SPECIFICATIONS.

FOR ALL STRUCTURAL WORKS REFER
TO THE STRUCTURAL ENGINEERS
INFORMATION.

FOR ALL MECHANICAL AND ELECTRICAL
WORKS REFER TO THE MECHANICAL
AND ELECTRICAL ENGINEERS
INFORMATION.

FOR ALL ABOVE GROUND DRAINAGE
WORKS REFER TO THE PUBLIC HEALTH
ENGINEERS INFORMATION.

ALL PRODUCTS SPECIFIED ARE TO BE
INSTALLED STRICTLY IN ACCORDANCE
WITH THE MANUFACTURERS
RECOMMENDATIONS, SPECIFICATION
AND DETAILS.

REV	DESCRIPTION	DRAWN	CHECKED	DATE
DO NOT SCALE OFF THIS DRAWING				

LeachRhodesWalker
Architects

info@lrw.co.uk | www.lrw.co.uk
50 Dearmans Place Manchester M3 5LH

Manchester +44 (0)161 833 0211 **London** +44 (0)207 993 1363 **Bucharest** +40 (21)650 4026

client
DALATA

CLAYTON HOTEL
MANCHESTER AIRPORT

project no	drawing no	rev
7840	L(26)02	-

FIRST FLOOR
EXISTING PLAN

scale	date drawn	drawn by	authorised by
1:150@ A0	22.10.19	AAD	SA

purpose of issue
planning ☐ building regs ☐ tender ☐ comment ☐ approval ☐ construction ☐