


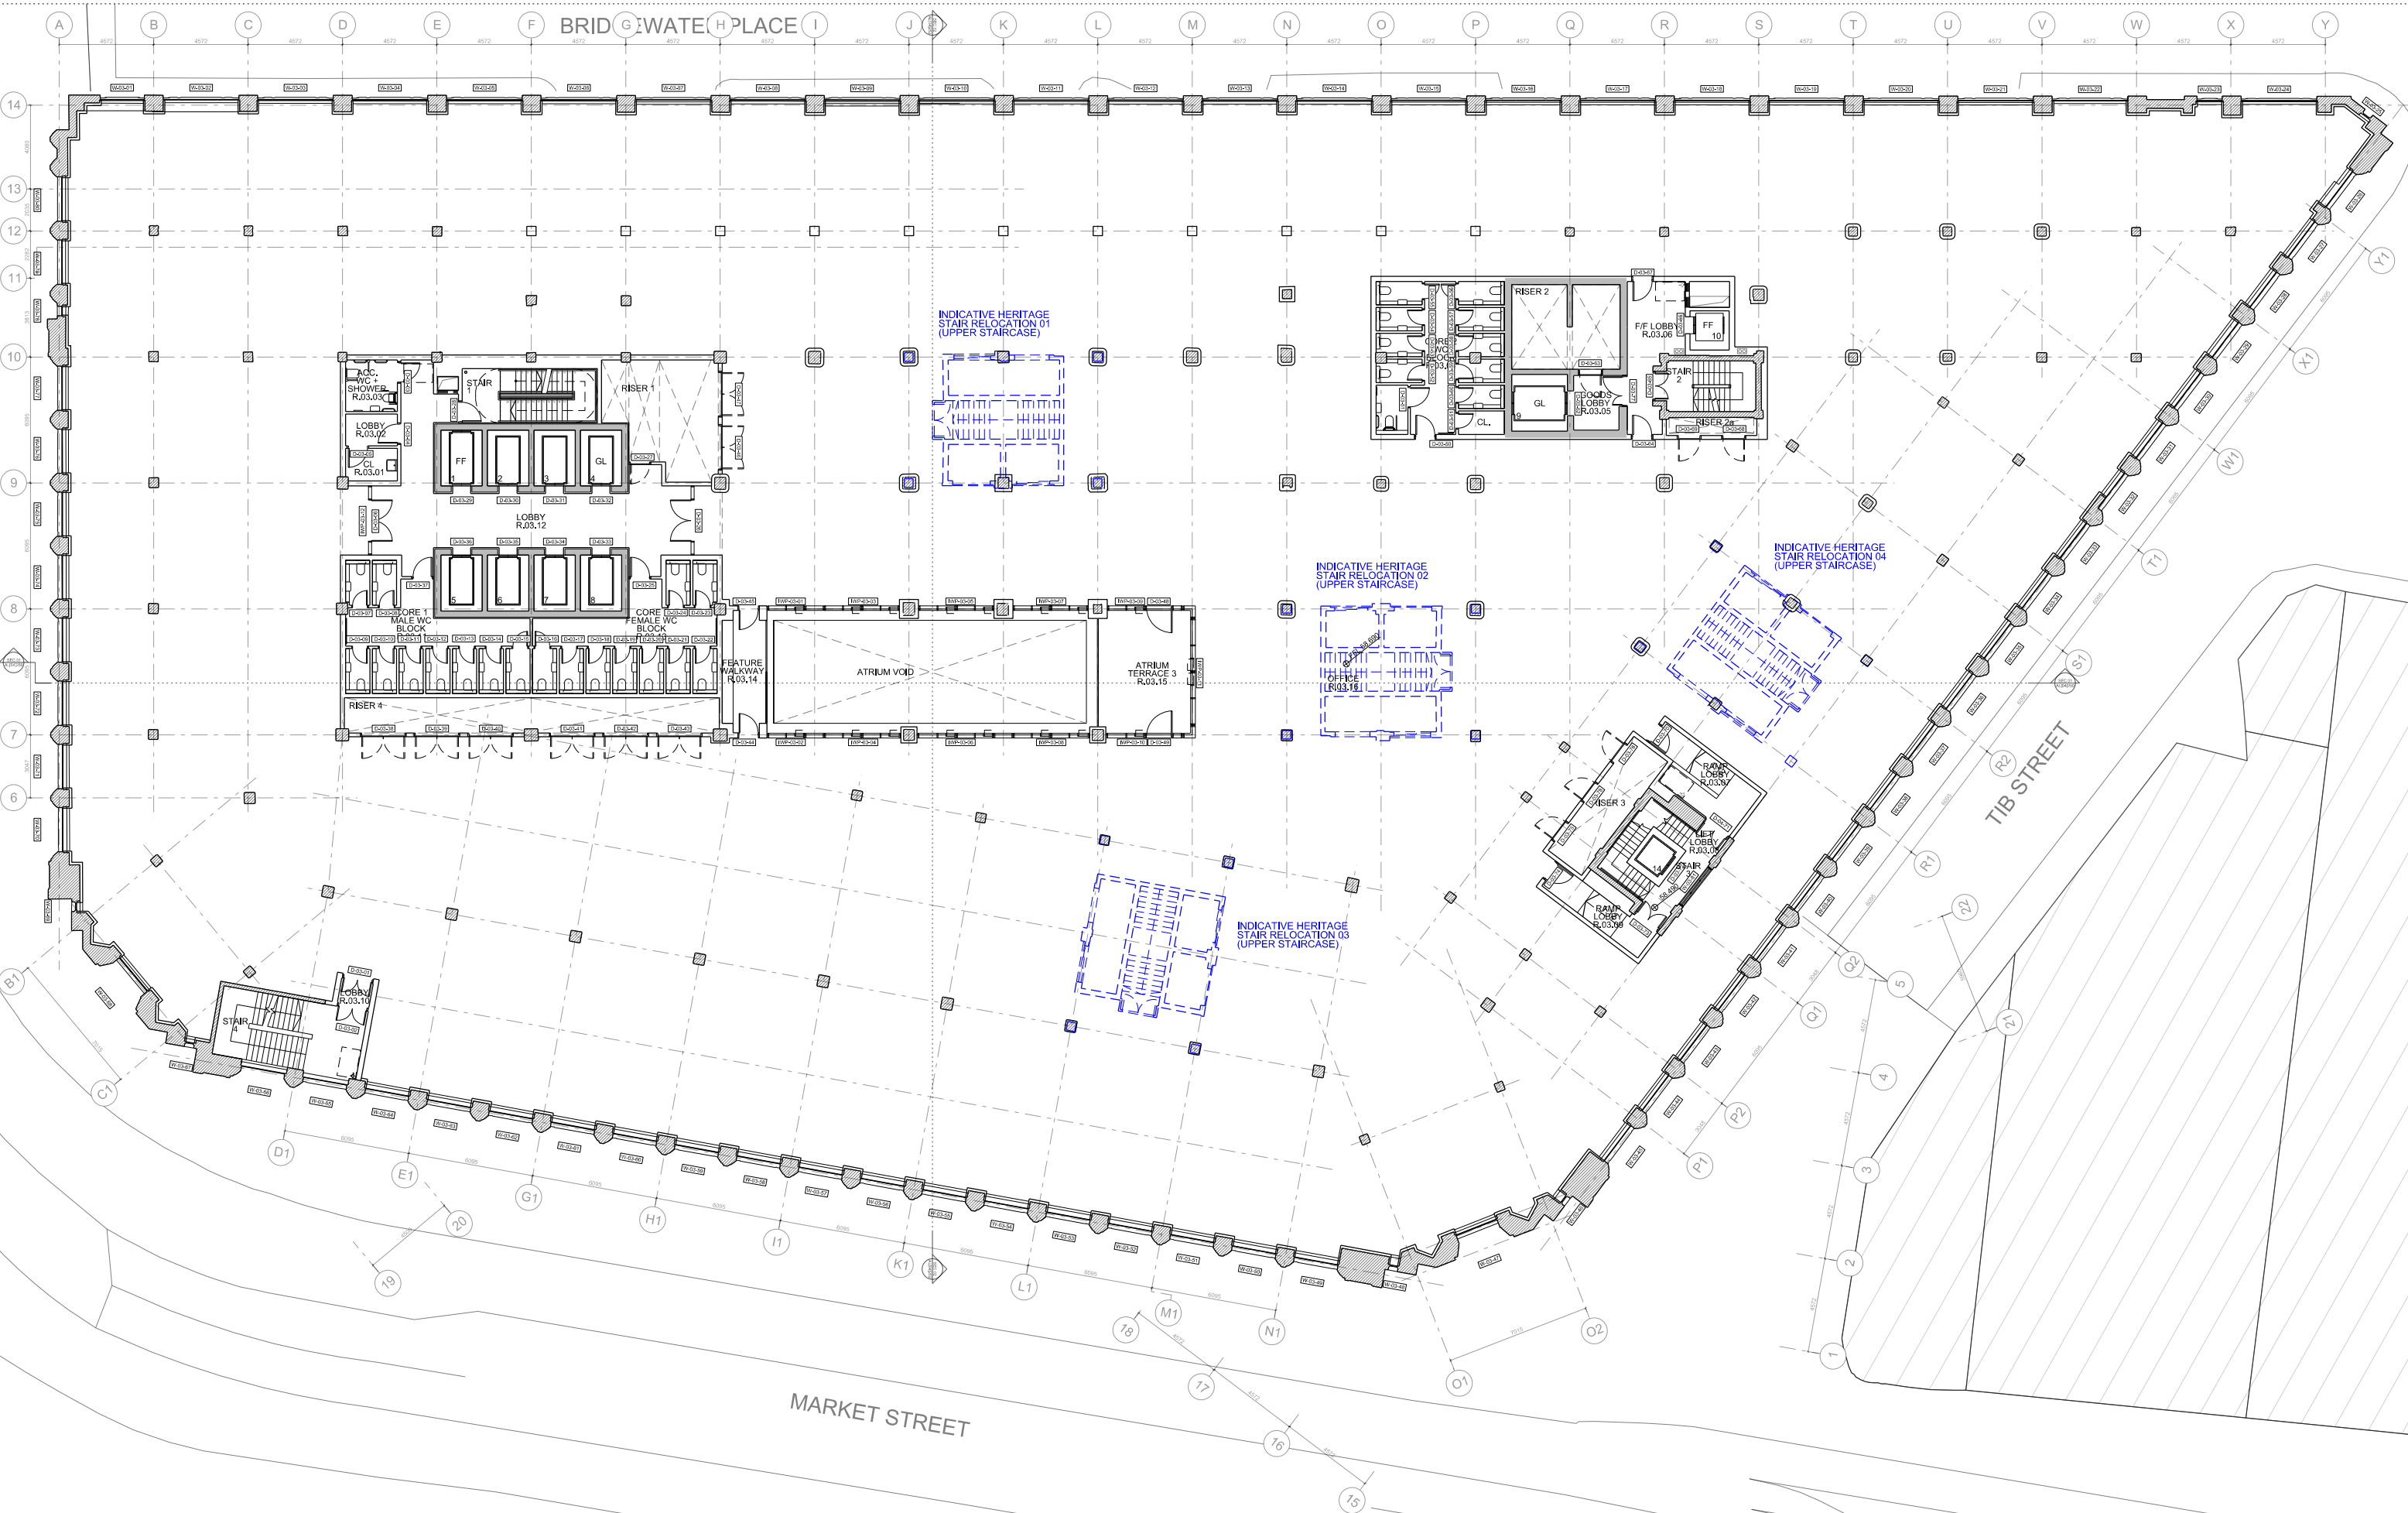

NOTES

HERITAGE STAIR RELOCATION / REINSTATEMENT ARRANGEMENTS ARE INDICATIVE.

HERITAGE STAIR FINAL RELOCATION IS SUBJECT TO INTERNAL ARRANGEMENT, SUBDIVISION AND SPACE PLANNING, AND WILL BE EXAMINED IN CONJUNCTION WITH BUILDING OCCUPIERS IN ORDER TO MEET THE SPECIFIC NEEDS OF FINAL USERS.

DATE: 06/06/2023

0	1	2	3	4	5	7.5	10	
PROJECT RYLANDS BUILDING, MANCHESTER							SCALE 1:100@A0	DATE JUN 2023
CLIENT CD9 PROPERTIES (MANCHESTER) LTD							JOB No 1526	REV No SK1241
TITLE PROPOSED PLAN THIRD FLOOR HERITAGE STAIR RELOCATION STUDY							ISSUE FOR INFORMATION ONLY	

JEFFREY BELL ARCHITECTS
Jeffrey Bell Architects
3 Colindale Avenue
Manchester
M1 5GJ

1+44 (0)161 228 0051
e studio@jeffreymbellarchitects.co.uk