

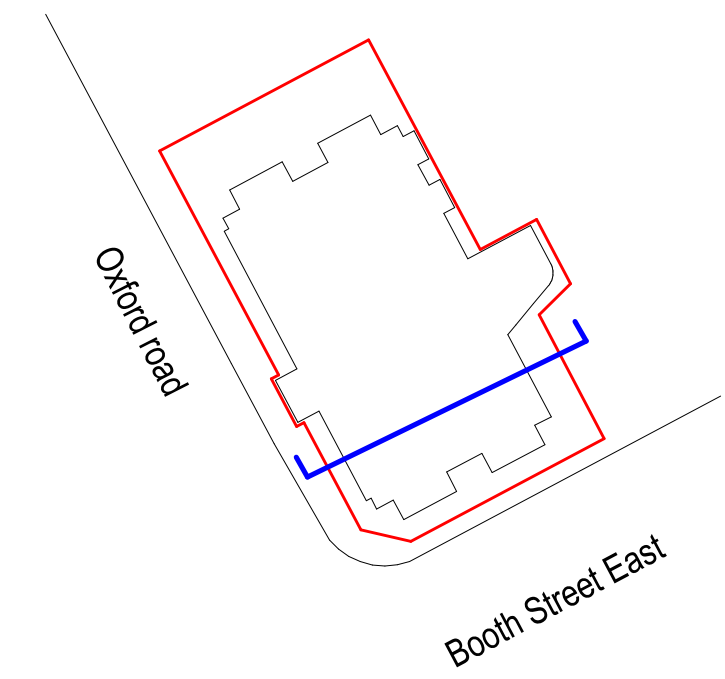


© Copyright: All rights reserved. This drawing must not be reproduced without permission.
Do not scale from this drawing. All dimensions are in millimetres unless otherwise stated.
Any discrepancies should be reported to the Architect.

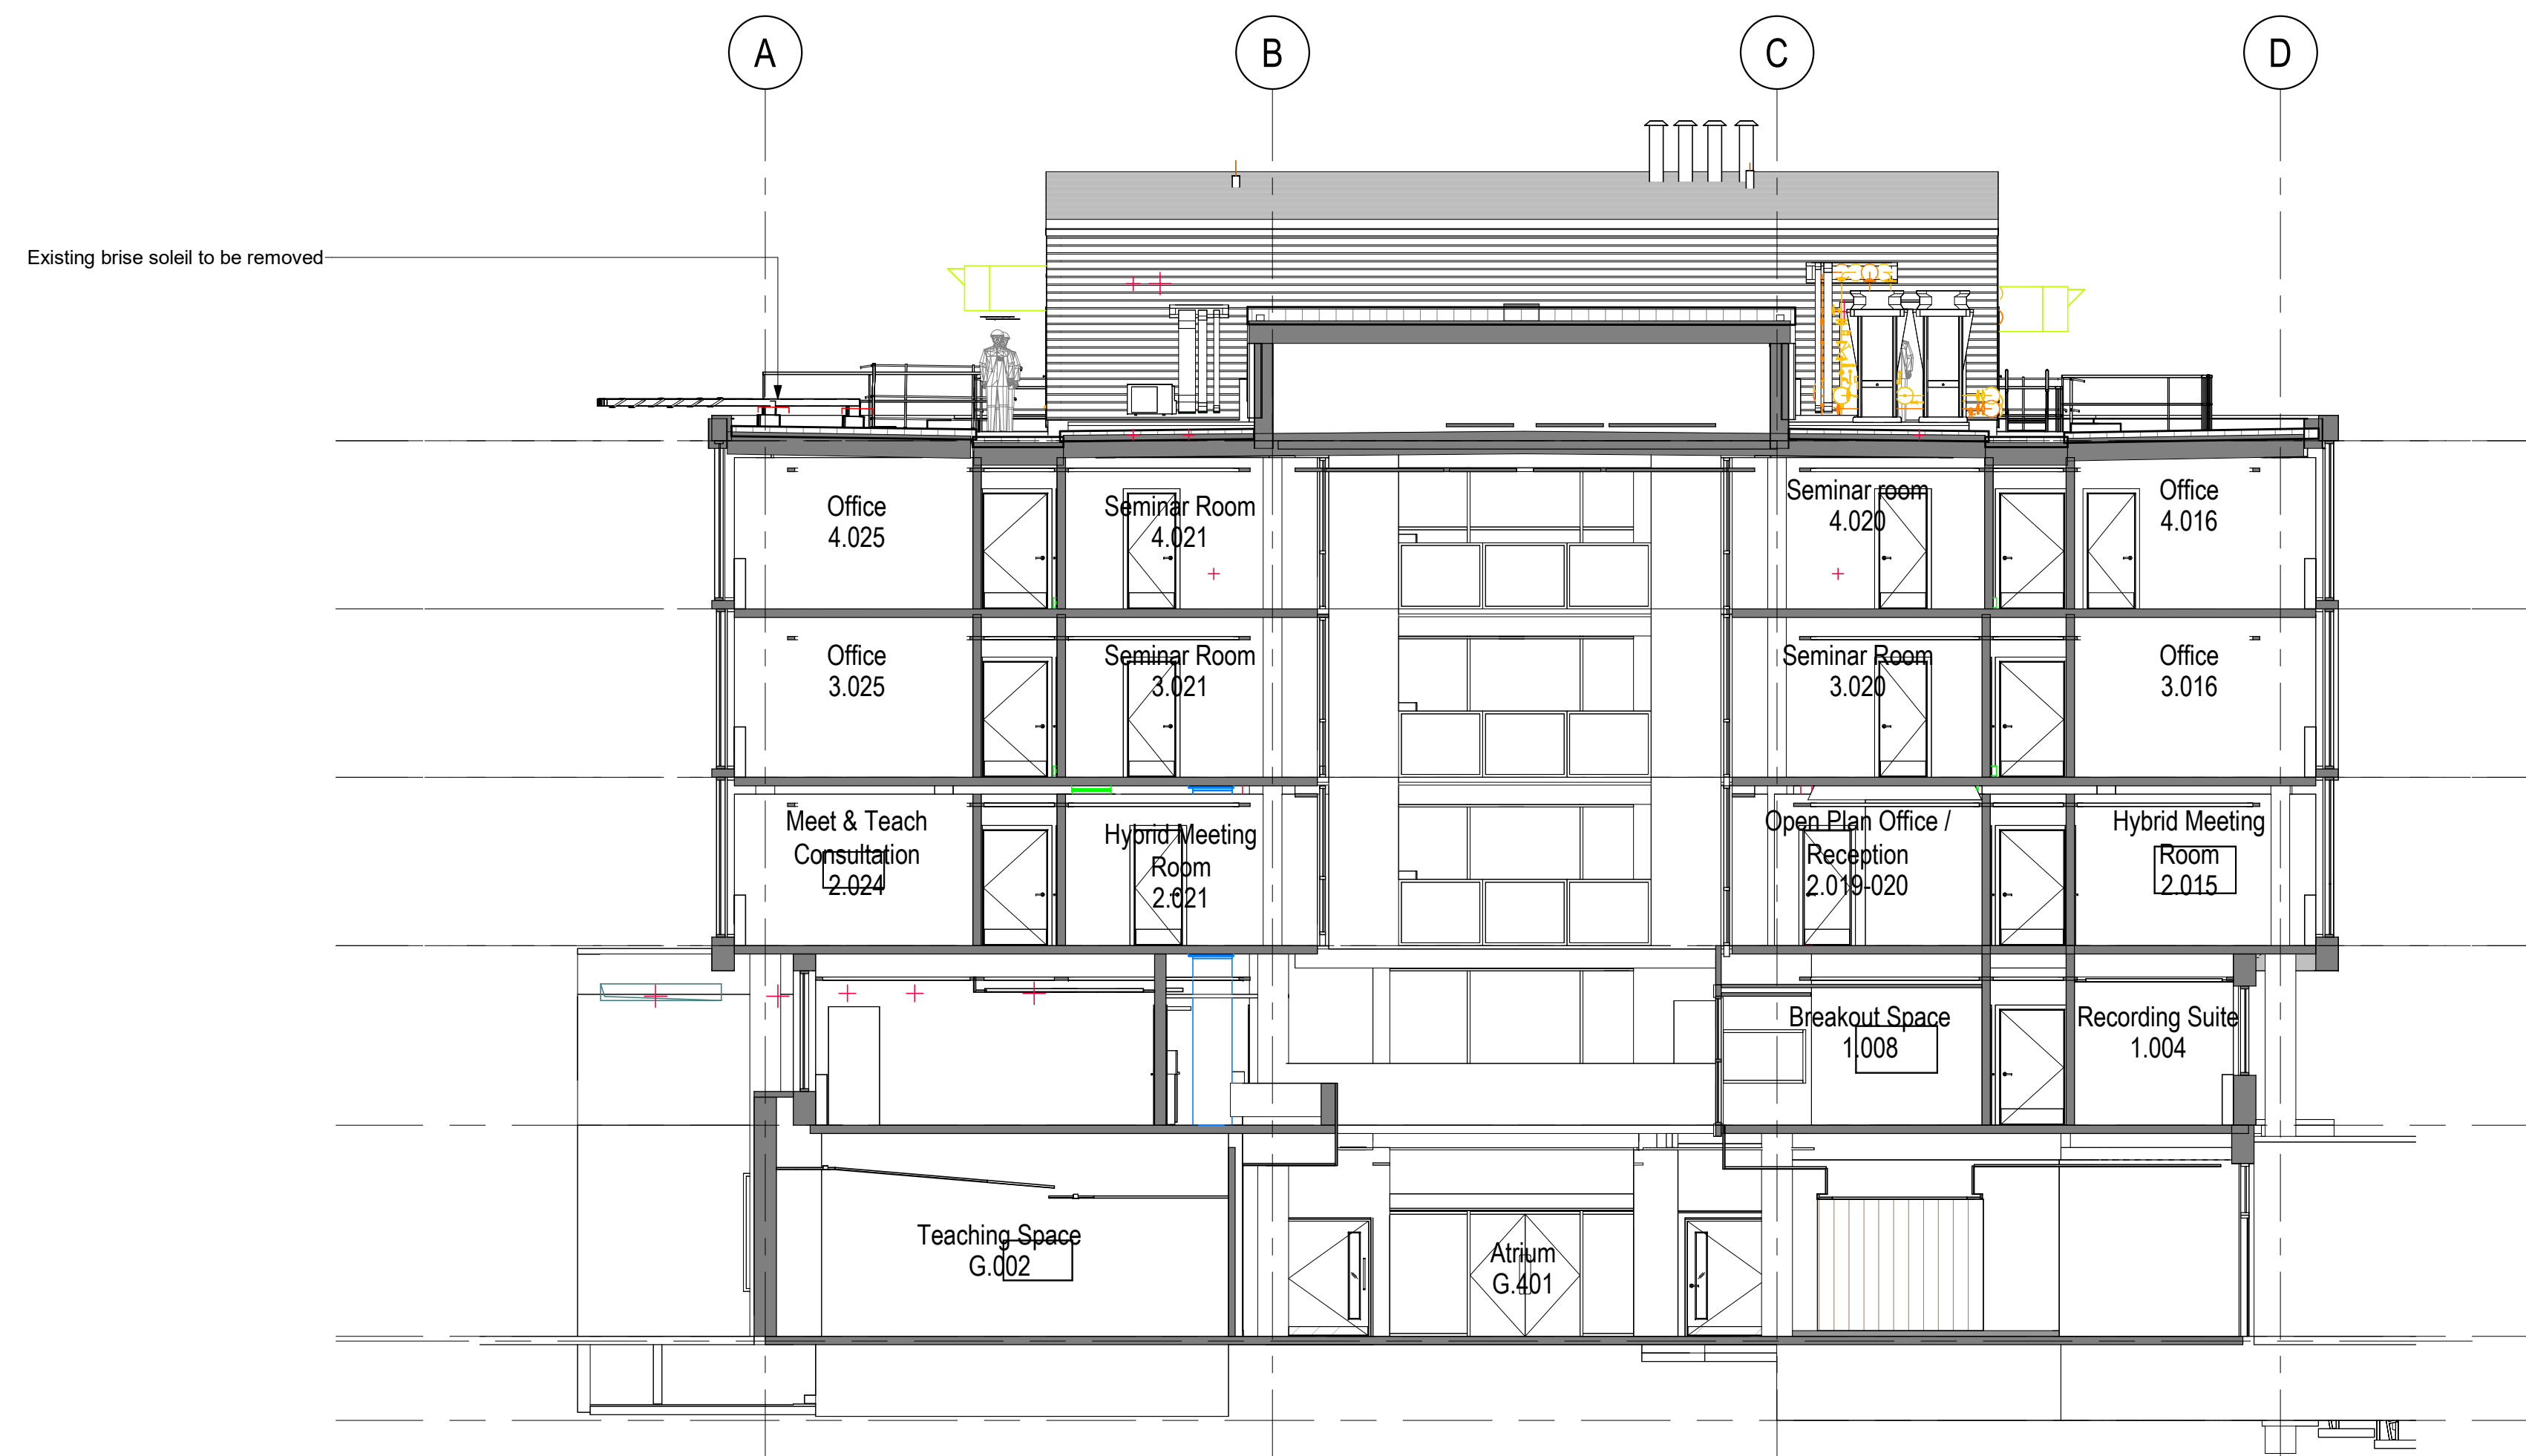


Key Plan Section

1 : 1000 @ A1

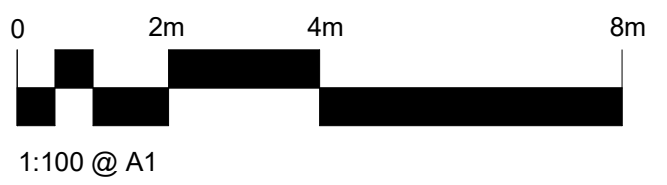

1 Existing Section A-A Planning brise soleil
1 : 100 @ A1

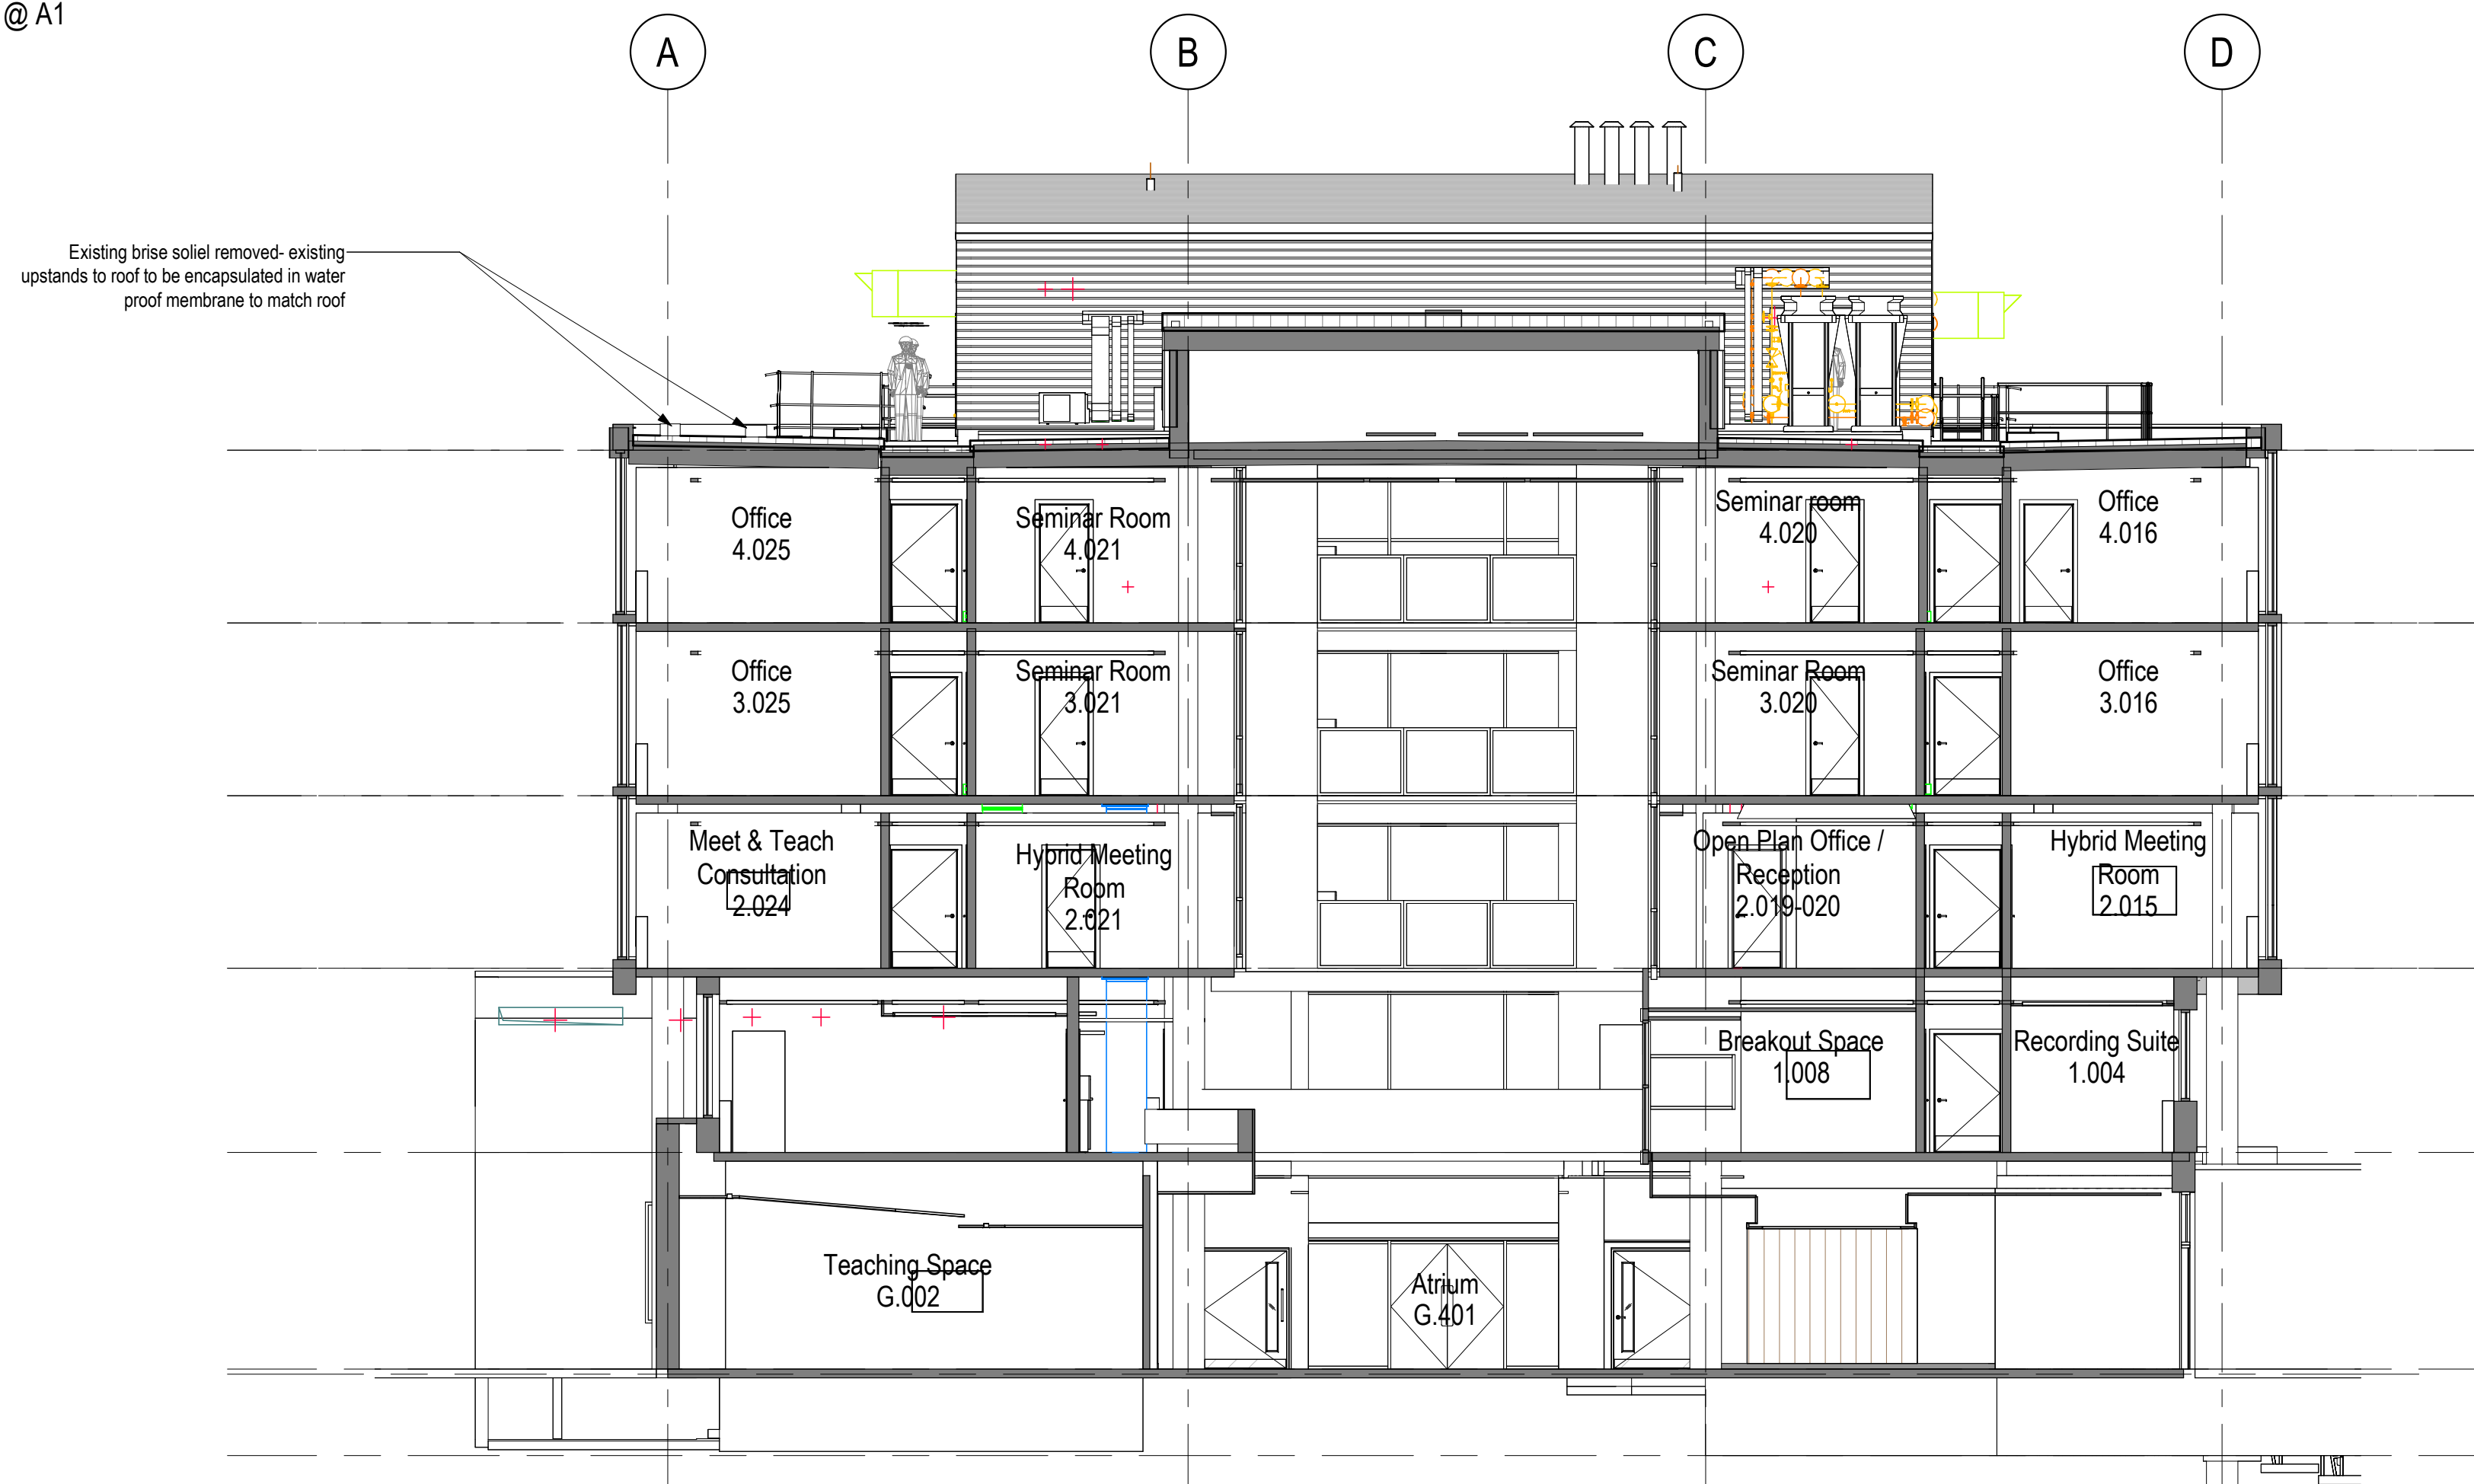

2 Proposed Section A-A Planning brise soleil
1 : 100 @ A1

P1	First Issue	19.03.24	JC	OC
Revision	Description	Date	Drawn	Checked

Halliday Meechan Architects Limited				
111 Piccadilly Manchester M1 2HY +44 (0)161 661 5566				
4 Devonshire Street London W1W 5DT +44 (0)203 440 5175				
hma@hallidaymeechan.com www.hallidaymeechan.com				

				
---	--	--	--	--

Client: NG Bailey				
Project: MBS East Refurbishment				
Phase/ Location: MBS East Teaching Rooms				
Drawing: Planning- Existing and proposed Sections				

Scale @ A1	Scale @ A3	Date:	Drawn:	Checked:	Job No.	Drawing No.	
1:100	1:200	03/19/24	JC	OC	5656	00213	

Drawing Ref.	Revision
8405-HMA-01-ZZ-DR-A-00213	P1