


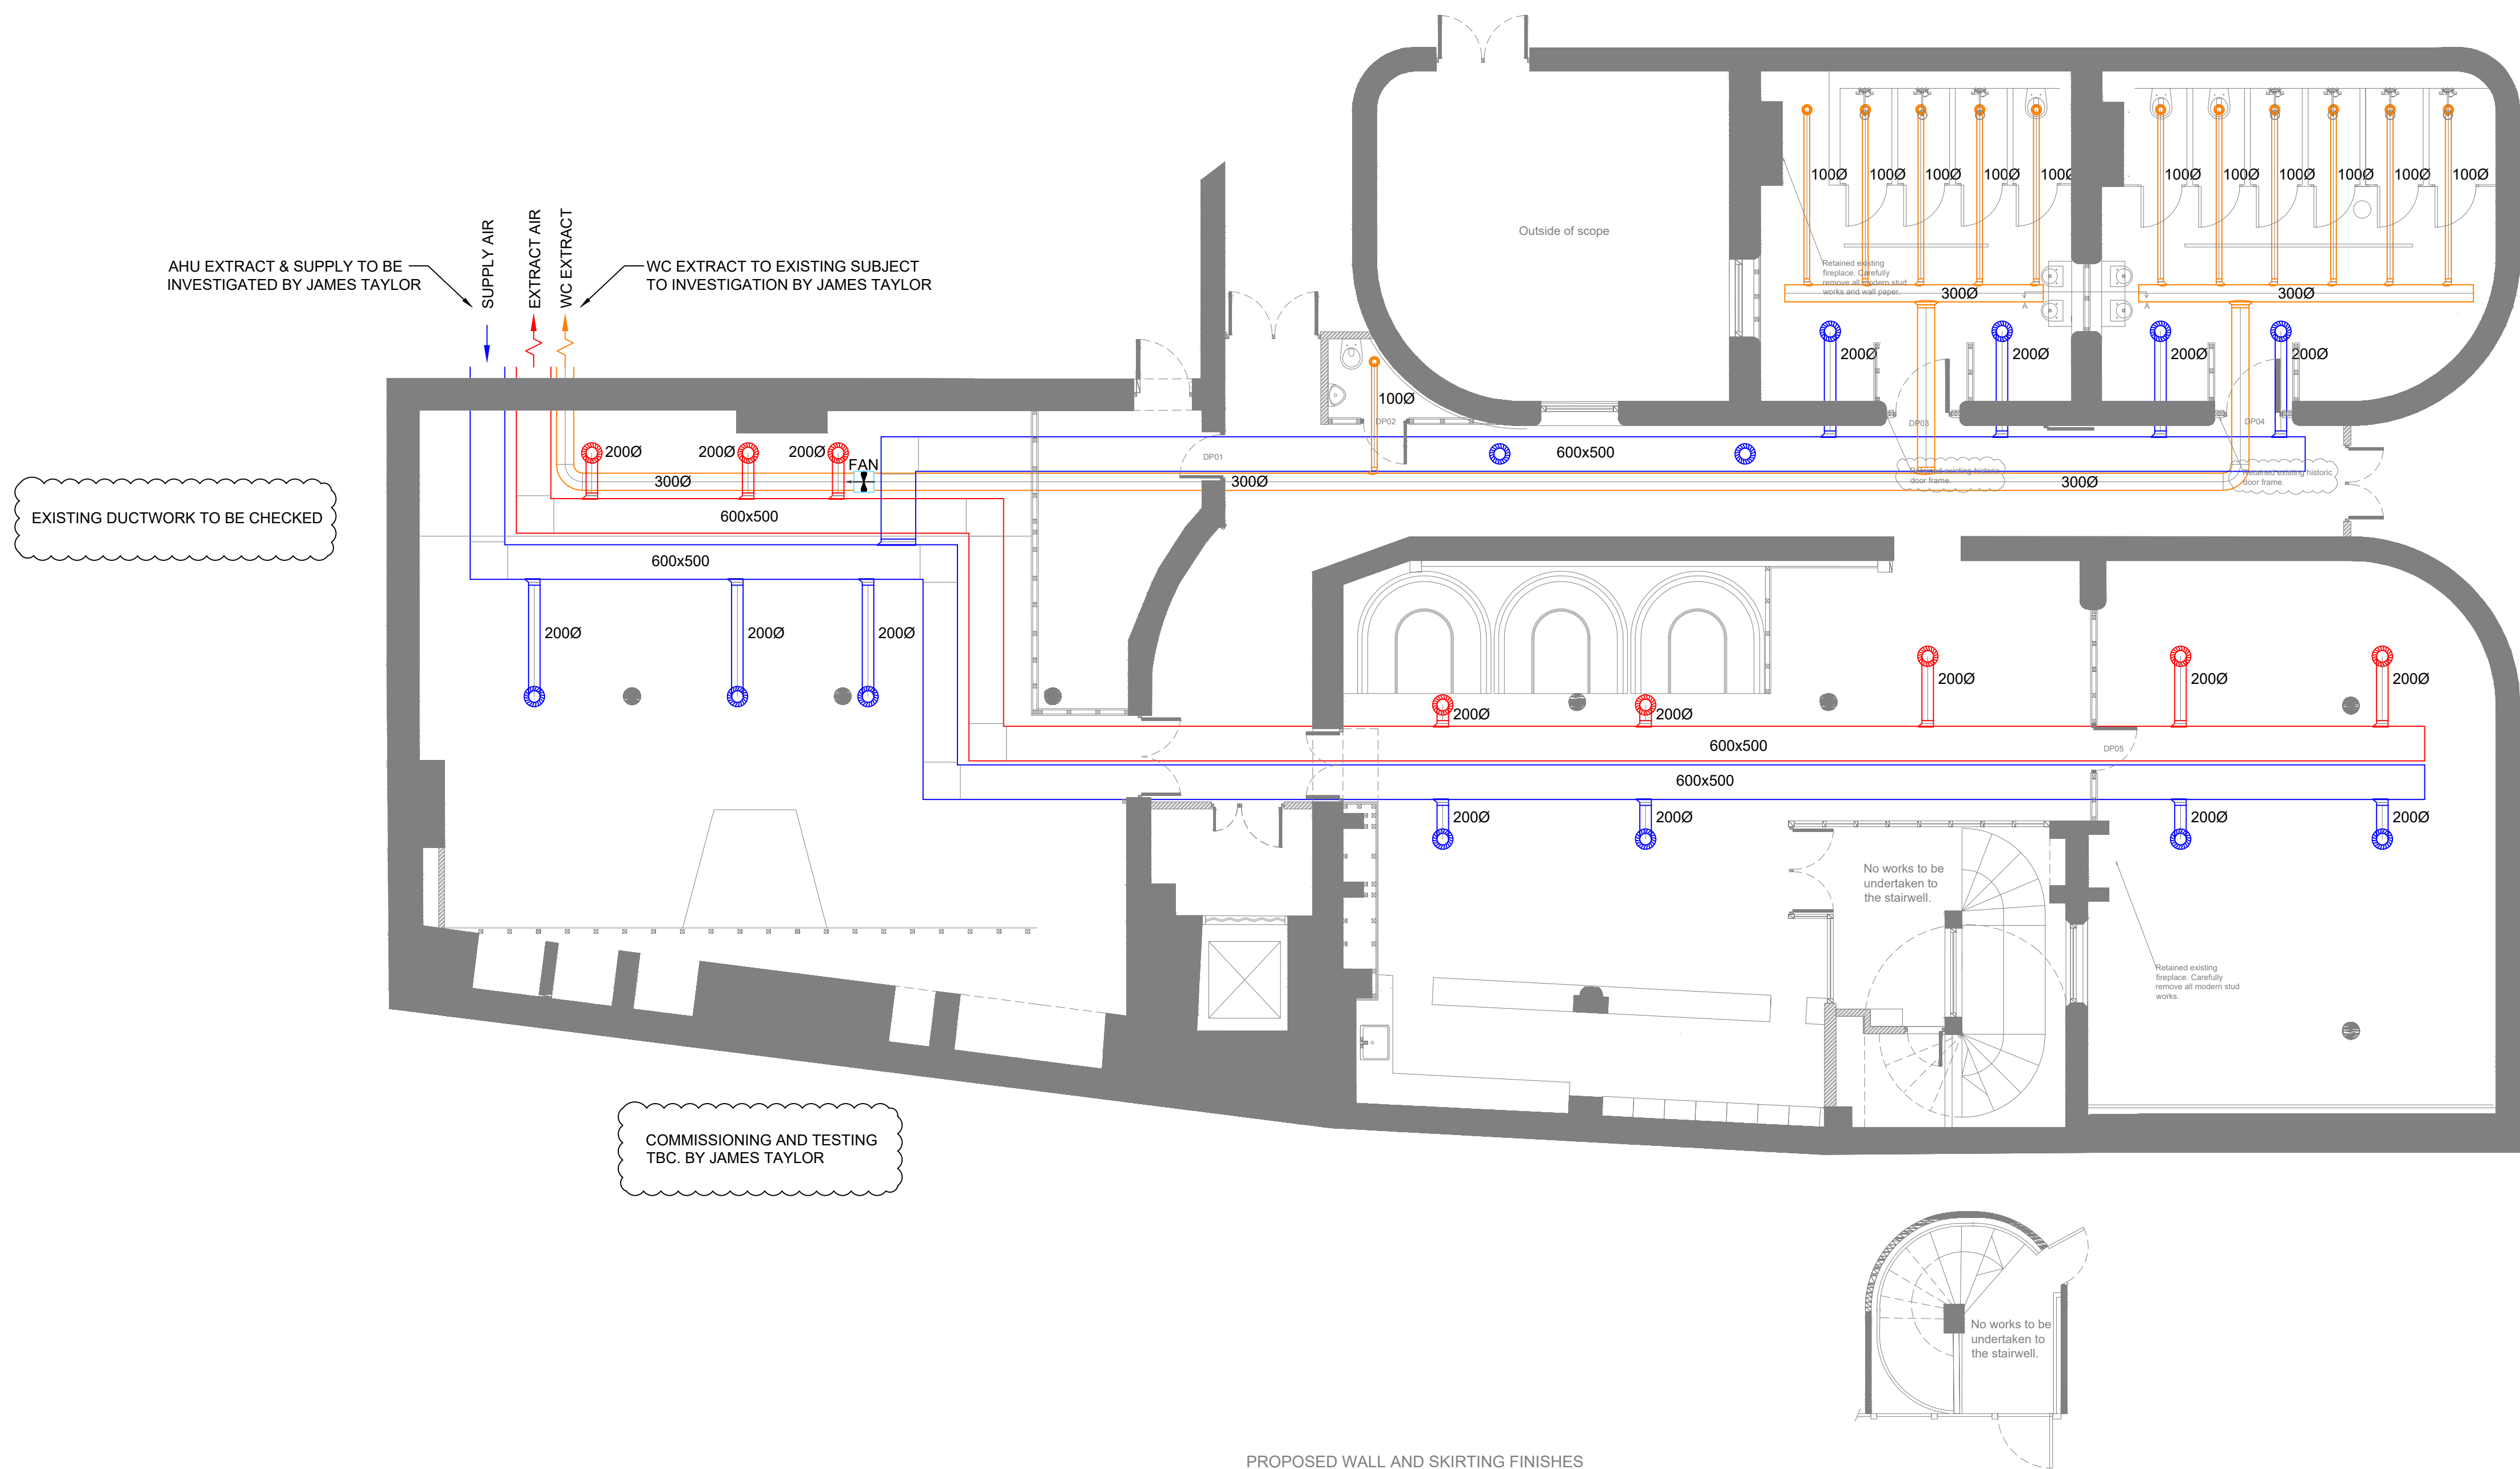

P2	NEW LAYOUT ADDED	24.01.24
P1	PRELIMINARY	06.09.23
Rev	Description	Date

AP Electrical Services

5 FOUNDRY GATE
WOMBWELL
BARNSELEY
SOUTH YORKSHIRE, S73 0LF
Tel : 07702596381
Enquiriesapelectricalservices@gmail.com

Client:

RYDE STUDIO

Project:

BARTON ARCADE

Drawing Title:

MECHANICAL SERVICES
VENTILATION
LAYOUT

CAD: MEP	CHK: AP	Date:	06/09/23
Drawing Status:	PRELIMINARY	Scale @ A1	1:75
Drawing N°:	M02	Revision:	P2