


© Copyright. All rights reserved. This drawing must not be reproduced without permission. Do not scale from this drawing. All dimensions are in millimetres unless otherwise stated. Any discrepancies should be reported to the Architect.

Revision		Description	Date	Drawn	Checked
Halliday Meecham Architects Limited 111 Piccadilly, Manchester M1 2HY +44 (0)161 661 5566 4 Devonshire Street London W1W 5DT +44 (0)203 440 5175 hma@hallidaymeecham.com www.hallidaymeecham.com					
Client: Wardens					
Project: Garden House					
Design / Location: Garden House, 114 High St, Manchester, M4 1HQ					
Drawing: Garden House Existing Elevation 02					
P2	Updated and re-issued for planning.	02.08.23	CB	TF	
P1	Issued for Planning.	01.08.23	CB	TF	
-	Issued for Comment/Approval.	-	-	-	
PRELIMINARY					
Scale @ A1		Scale @ A3	Date	Drawn	Checked
1:50		1:100	19.07.23	CB	TF
Drawing Ref:		5540-HMA-GH-ZZ-DR-A-10202		Revision	
				P2	

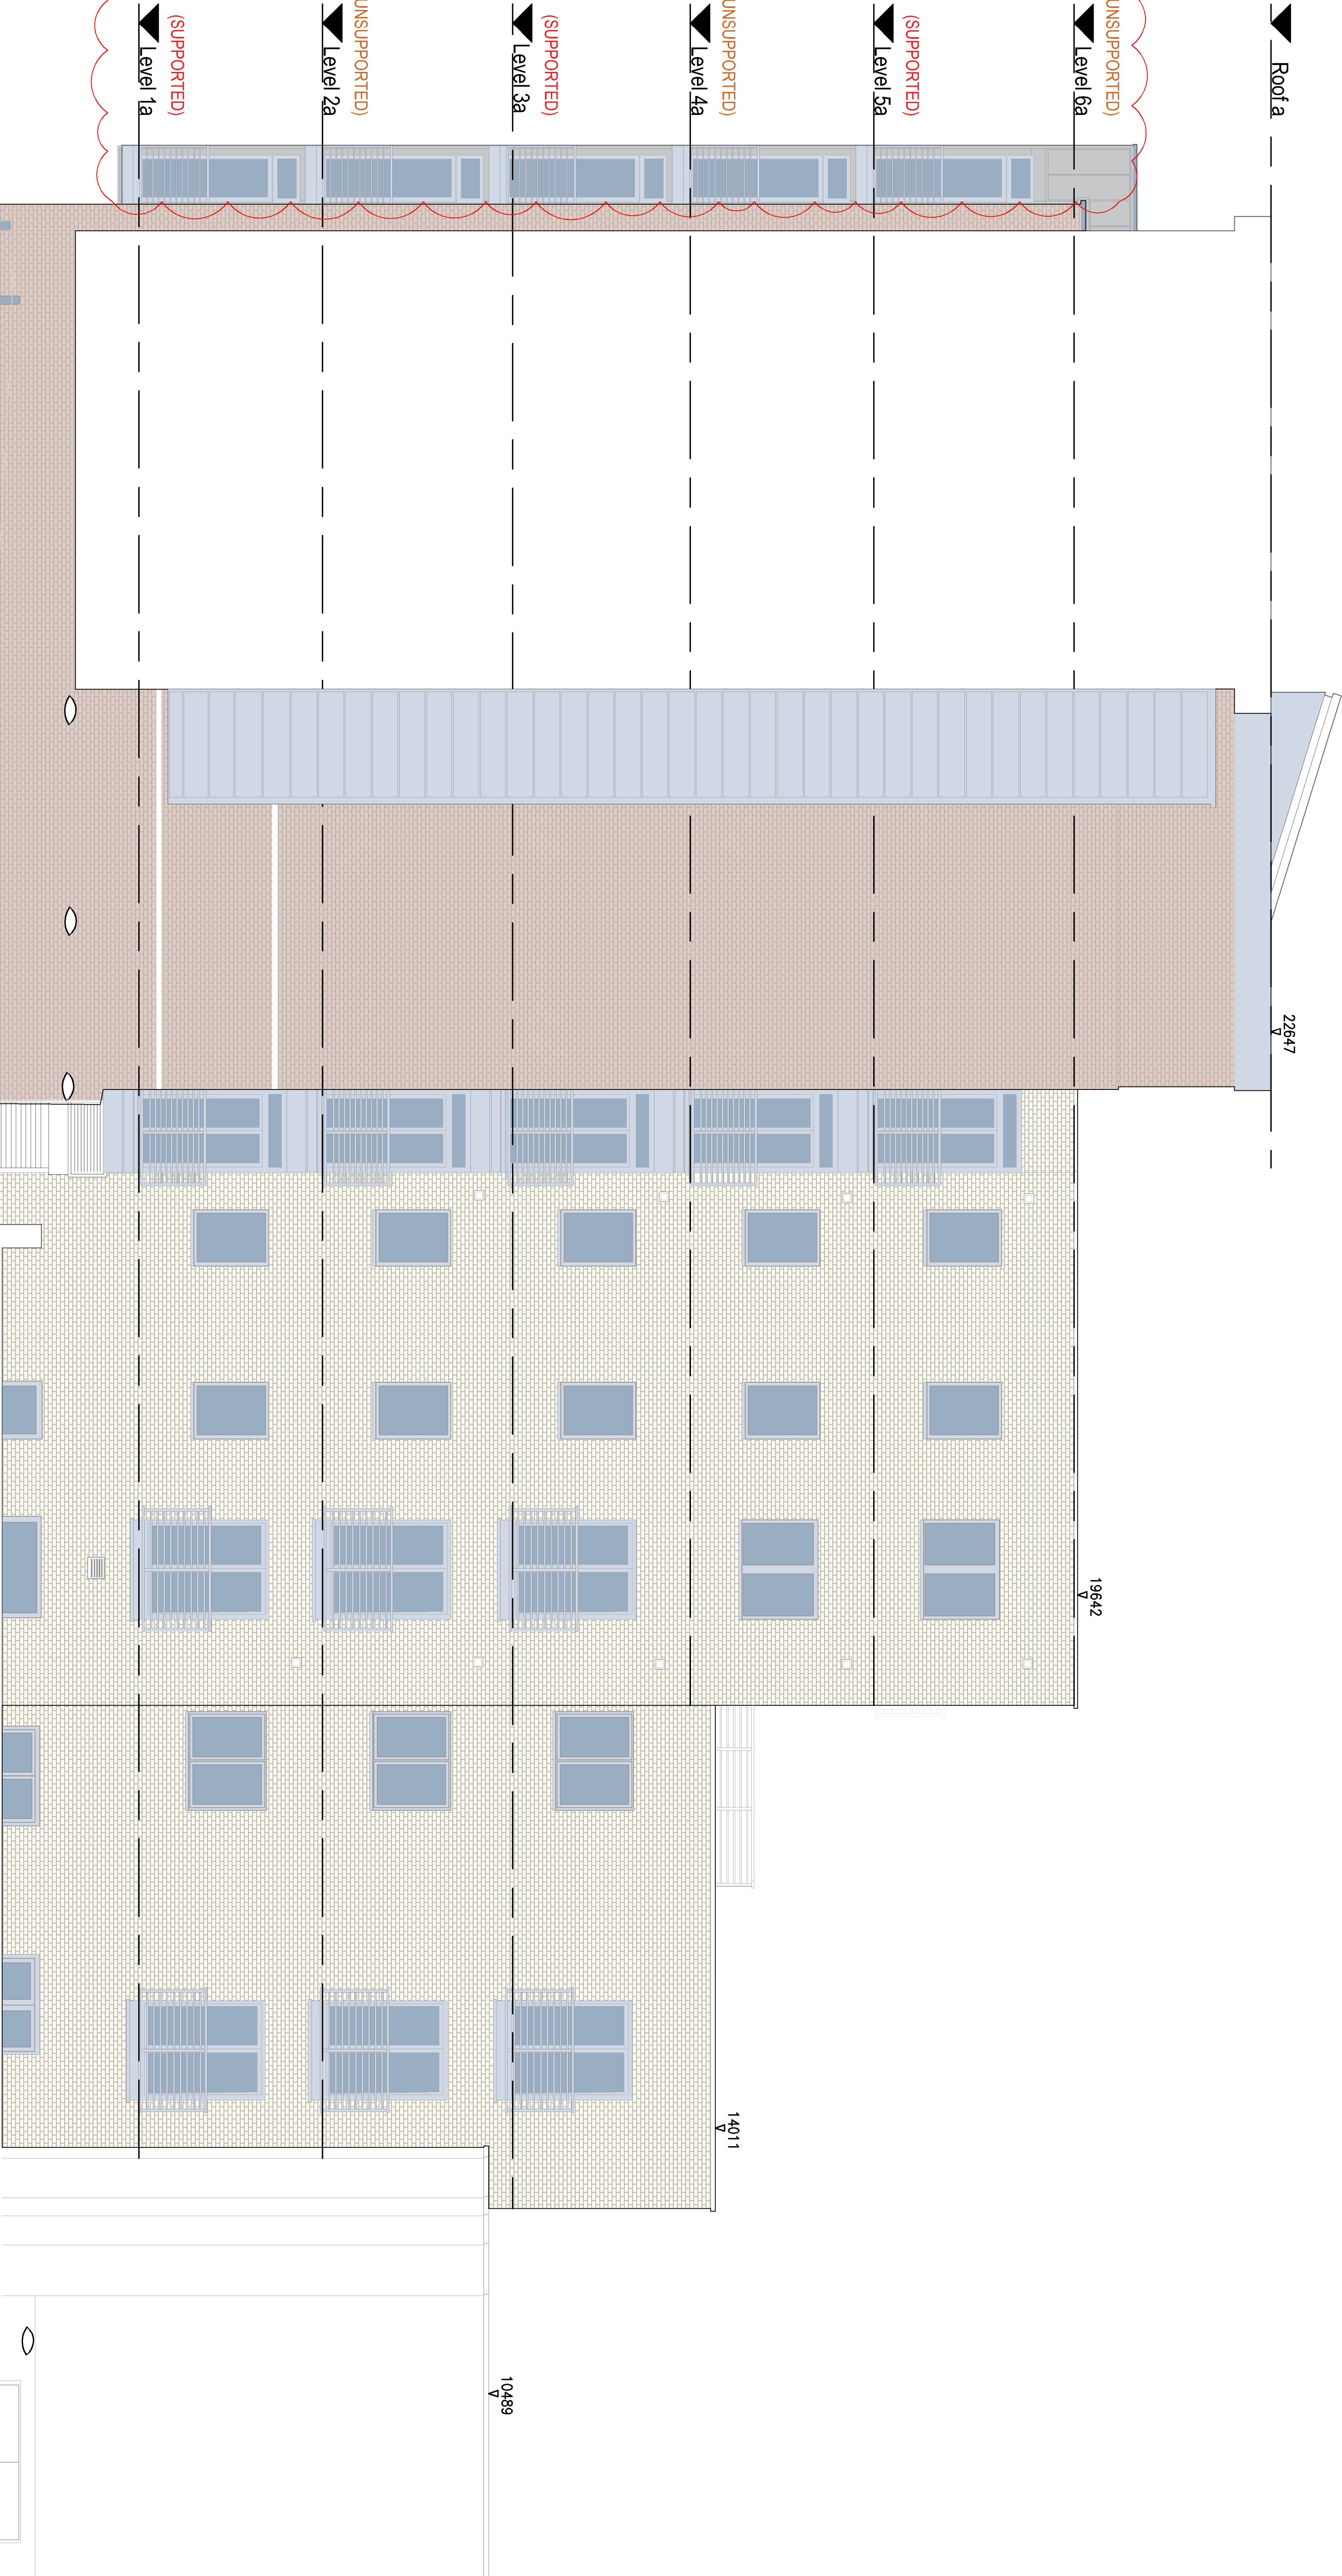