


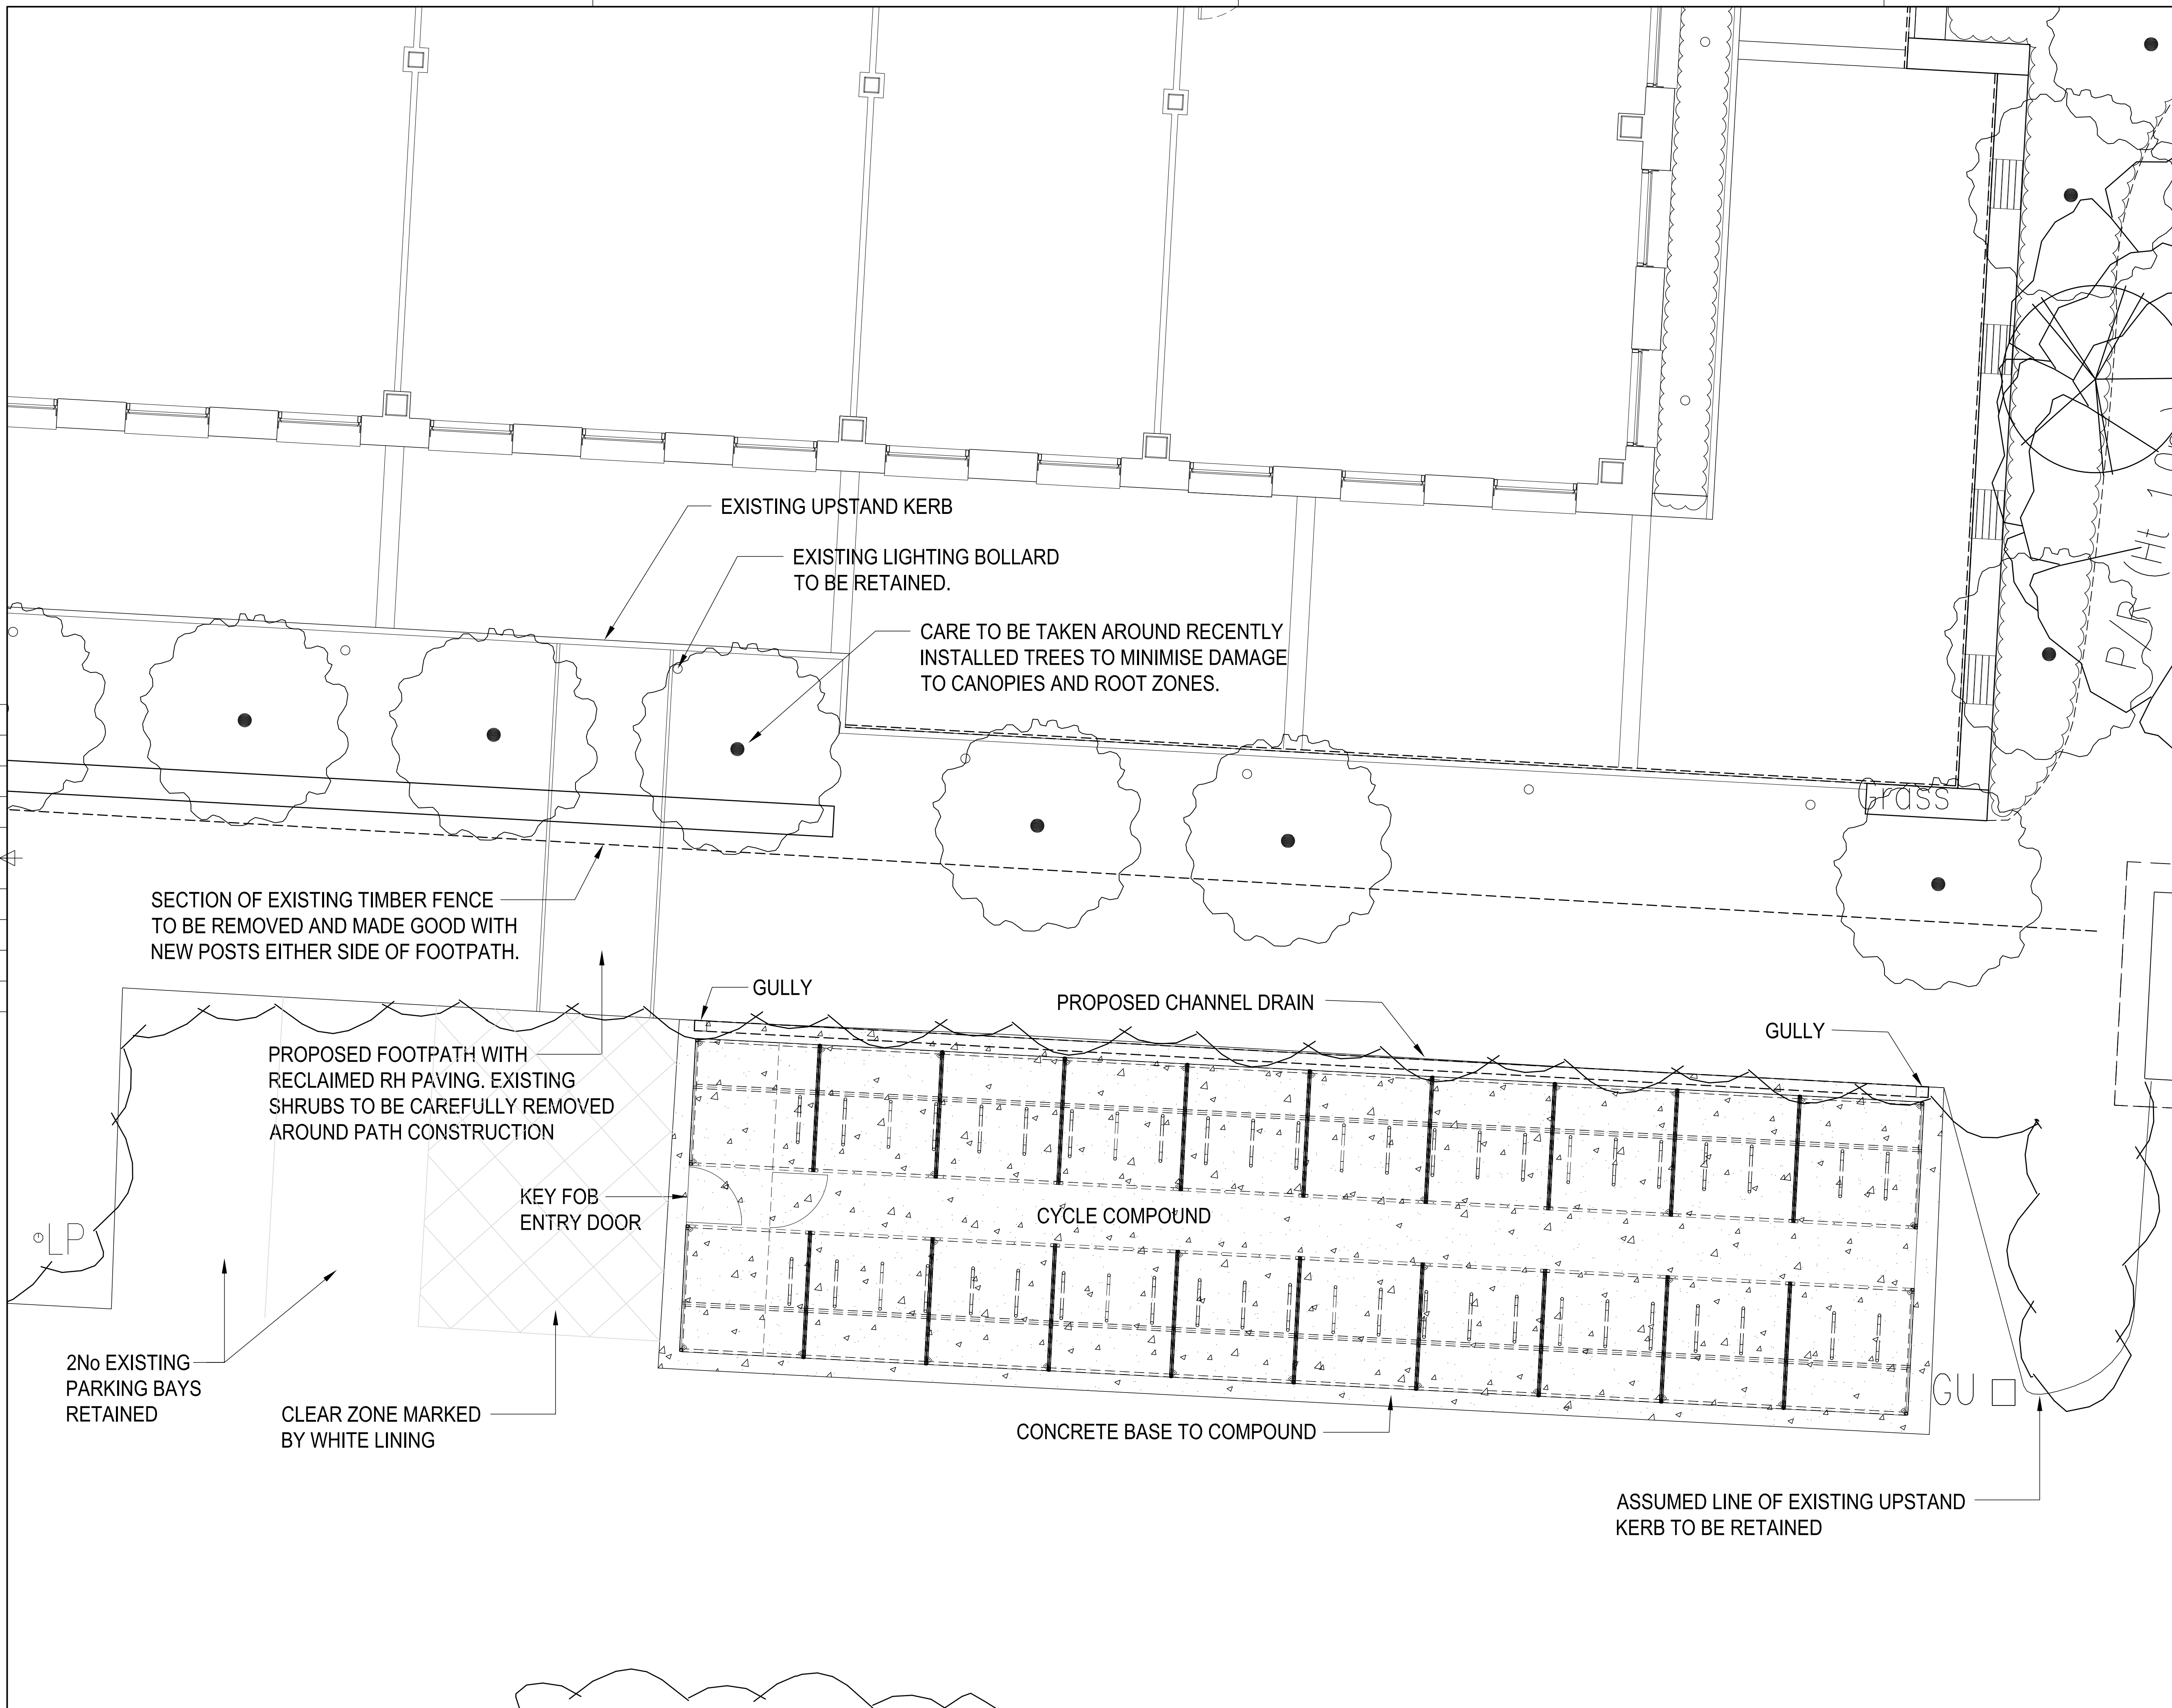

BUILDING DESIGN PARTNERSHIP SHALL HAVE NO RESPONSIBILITY FOR ANY USE MADE OF THIS DOCUMENT OTHER THAN FOR THAT WHICH IT WAS PREPARED AND ISSUED.

ALL DIMENSIONS SHOULD BE CHECKED ON SITE.

DO NOT SCALE FROM THIS DRAWING.

ANY DRAWING ERRORS OR DIVERGENCES SHOULD BE BROUGHT TO THE ATTENTION OF BUILDING DESIGN PARTNERSHIP AT THE ADDRESS SHOWN BELOW.


### NOTES

TO BE READ IN CONJUNCTION WITH:

- (9)-L110 - RED LINE BOUNDARY PLAN
- (9)-L111 - LAYOUT PLAN
- (9)-L112 - TREE CONSTRAINTS PLAN
- (9)-L113 - CYCLE COMPOUND LAYOUT PLAN
- (9)-L114 - CYCLE COMPOUND TYPICAL ELEVATION/SECTION

|             |                                                                                          |     |      |          |
|-------------|------------------------------------------------------------------------------------------|-----|------|----------|
| D           | INTERNAL LOBBY SHOWN WITHIN CYCLE COMPOUND                                               | IF  | JF   | 27.10.23 |
| C           | CYCLE STORE RELOCATED TO RUTHERFORD HOUSE CAR PARK.                                      | IF  | JF   | 26.10.23 |
| B           | AMENDMENTS TO DRAINAGE LOCATION AND POSITION OF DOWNPIPES                                | EJB | JF   | 08.02.17 |
| A           | CYCLE COMPOUND SPECIFICATION REVISED. DIMENSIONS AMENDED FROM 20.6m x 5.3m TO 20m x 5.1m | EJB | JF   | 06.02.17 |
| FIRST ISSUE |                                                                                          | JF  | DAW  | 21.12.16 |
| REVISION    | DESCRIPTION                                                                              | BY  | DATE |          |
| 1           | 2D PLAN                                                                                  |     |      |          |

COUNT

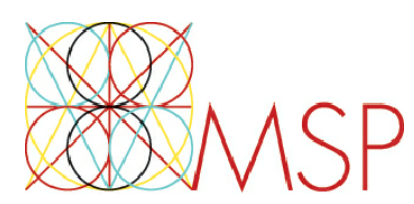

MANCHESTER SCIENCE PARTNERSHIPS

**BDP.**

11 Ducie Street  
P.O. Box 85, Piccadilly Basin  
Manchester M60 3JA  
United Kingdom  
T +44 (0)161 828 2200  
F +44 (0)161 828 2235  
www.bdp.com

PROJECT TITLE  
**THE HUB - CYCLE COMPOUND  
MANCHESTER SCIENCE PARKS**

|                                           |                         |
|-------------------------------------------|-------------------------|
| DESIGNED BY<br>GREENHEYS PROPOSED CARPARK | SCALE<br>@ A1<br>1:50   |
| DETAIL AREA                               | DATE<br>DEC '16         |
| PROJECT NUMBER<br>P2006149                | DRAWING NO.<br>(9)-L115 |
|                                           | REVISION<br>D           |