


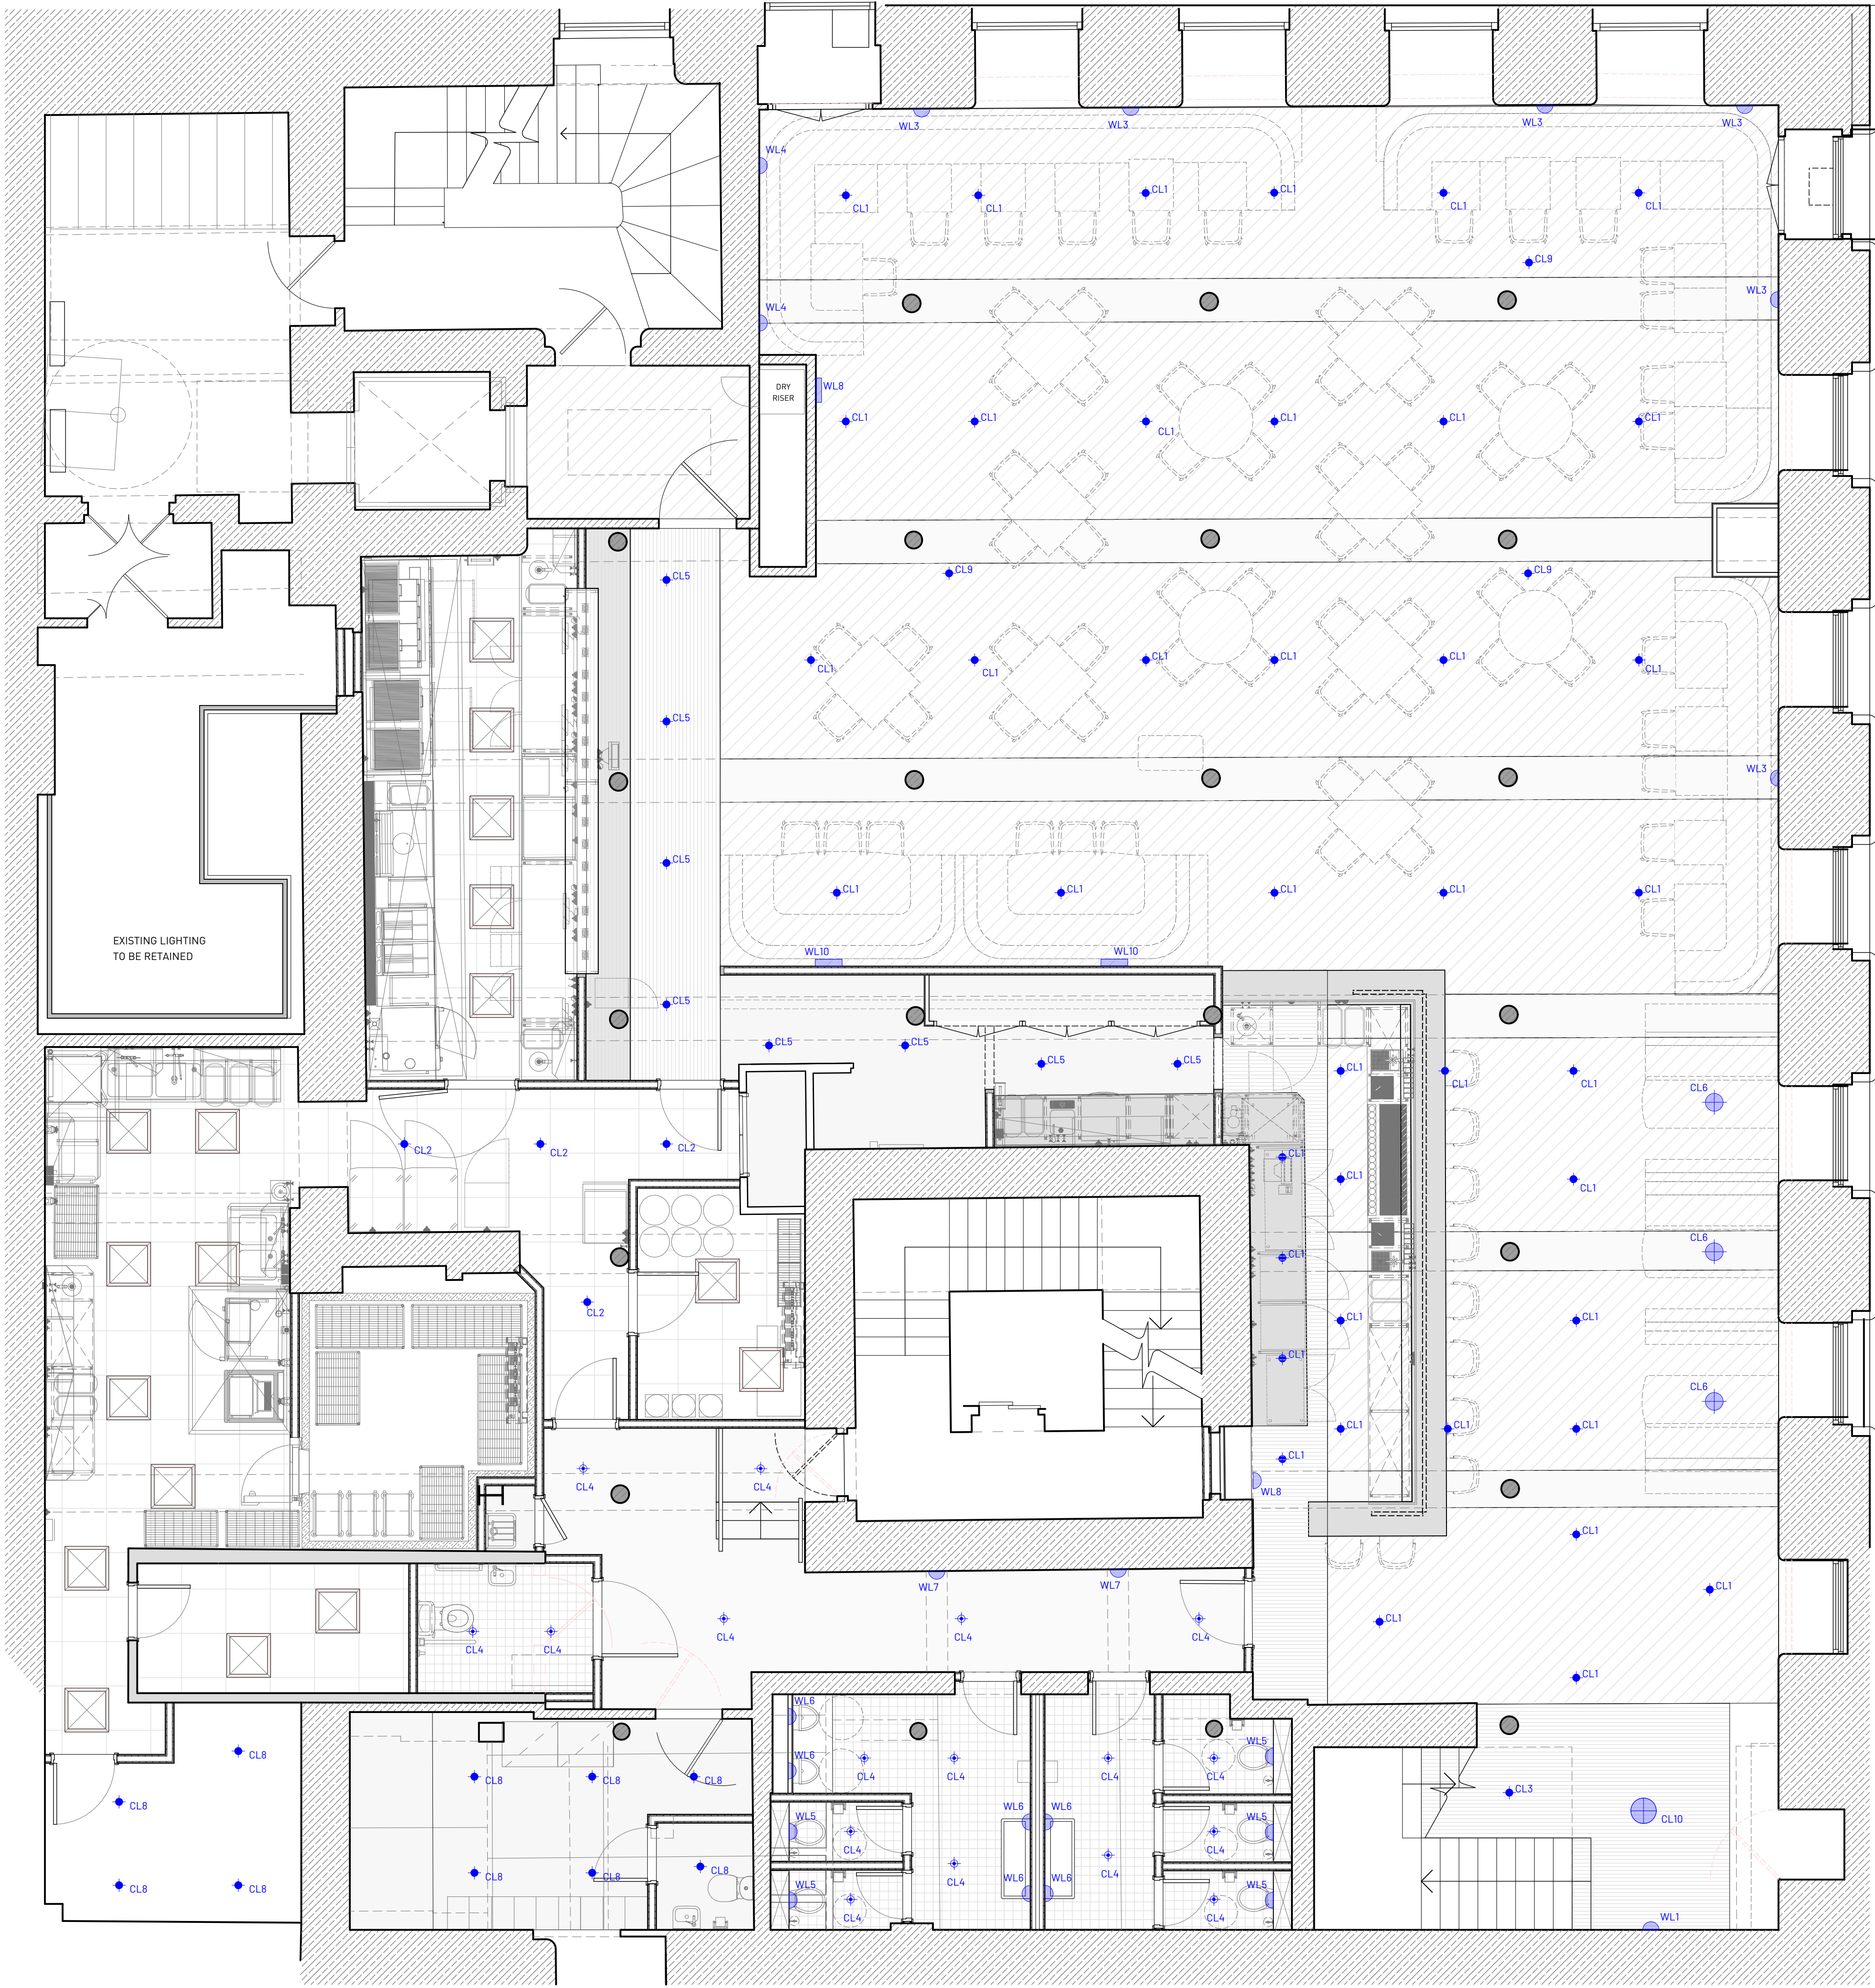


LIGHTING LEGEND
NOTE: ALL FITTINGS ARE INDICATIVE AND ELECTRICAL CONTRACTOR TO REVIEW AND ADVISE

CEILING LIGHTS

- | | | |
|--|---|---|
| CL1
SURFACE MOUNTED SPOTLIGHTS
TO FOH AREAS | CL4
RECESSED SPOTLIGHT
(TOILETS / TOILET CORRIDOR) | CL7
LARGE PENDANT / CEILING
MOUNTED LIGHT TO
ENTRANCE AREA |
| CL2
RECESSED SPOTLIGHT TO BOH
AREAS | CL5
RECESSED ADJUSTABLE
DOWNLIGHT (BLACK TRIM) OVER BAR | CL8
SURACE MOUNTED SPOT
LIGHTS TO BOH AREAS |
| CL3
SURFACE MOUNTED
SPOTLIGHT TO STAIR AND
LOBBY AREA | CL6
PENDANT ABOVE BOOTHS | CL9
SURFACE MOUNTED SPOT
LIGHTS FOR BLACKBOARDS |

WALL LIGHTS

- | | | |
|--|--|--|
| WL1
WALL LIGHTS TO STAIR LOBBY | WL4
WALL LIGHTS TO PANNELLED WALLS | WL7
WALL FIXED LAMP TO TOILET
CORRIDOR |
| WL2
WALL LIGHTS TO GF STAIR
LOBBY | WL5
WALL FIXED LAMP TO CUBICLES | WL8
PICTURE LIGHTS TO WALL
FIXED BLACKBOARDS |
| WL3
WALL FIXED LIGHTS TO EXISTING
INTERNAL SHOPFRONT WALLS.
FIXED DIRECTLY TO THE EXISTING
BRICK WITH EXPOSED GALV CONDUIT | WL6
WALL FIXED LAMP TO TOILET WALLS | WL9
EXTERNAL WALL LIGHTS TO
EXISTING LOCATIONS |
| | | WL10
PICTURE LIGHTS TO BACK BAR |
- SLIMLINE LED CEILING TILE
LIGHTS
(KITCHEN AREAS)
NOTE: WARM WHITE /
ADJUSTABLE COLOUR
TEMPERATURE FOR AREAS
VISIBLE BY CUSTOMERS

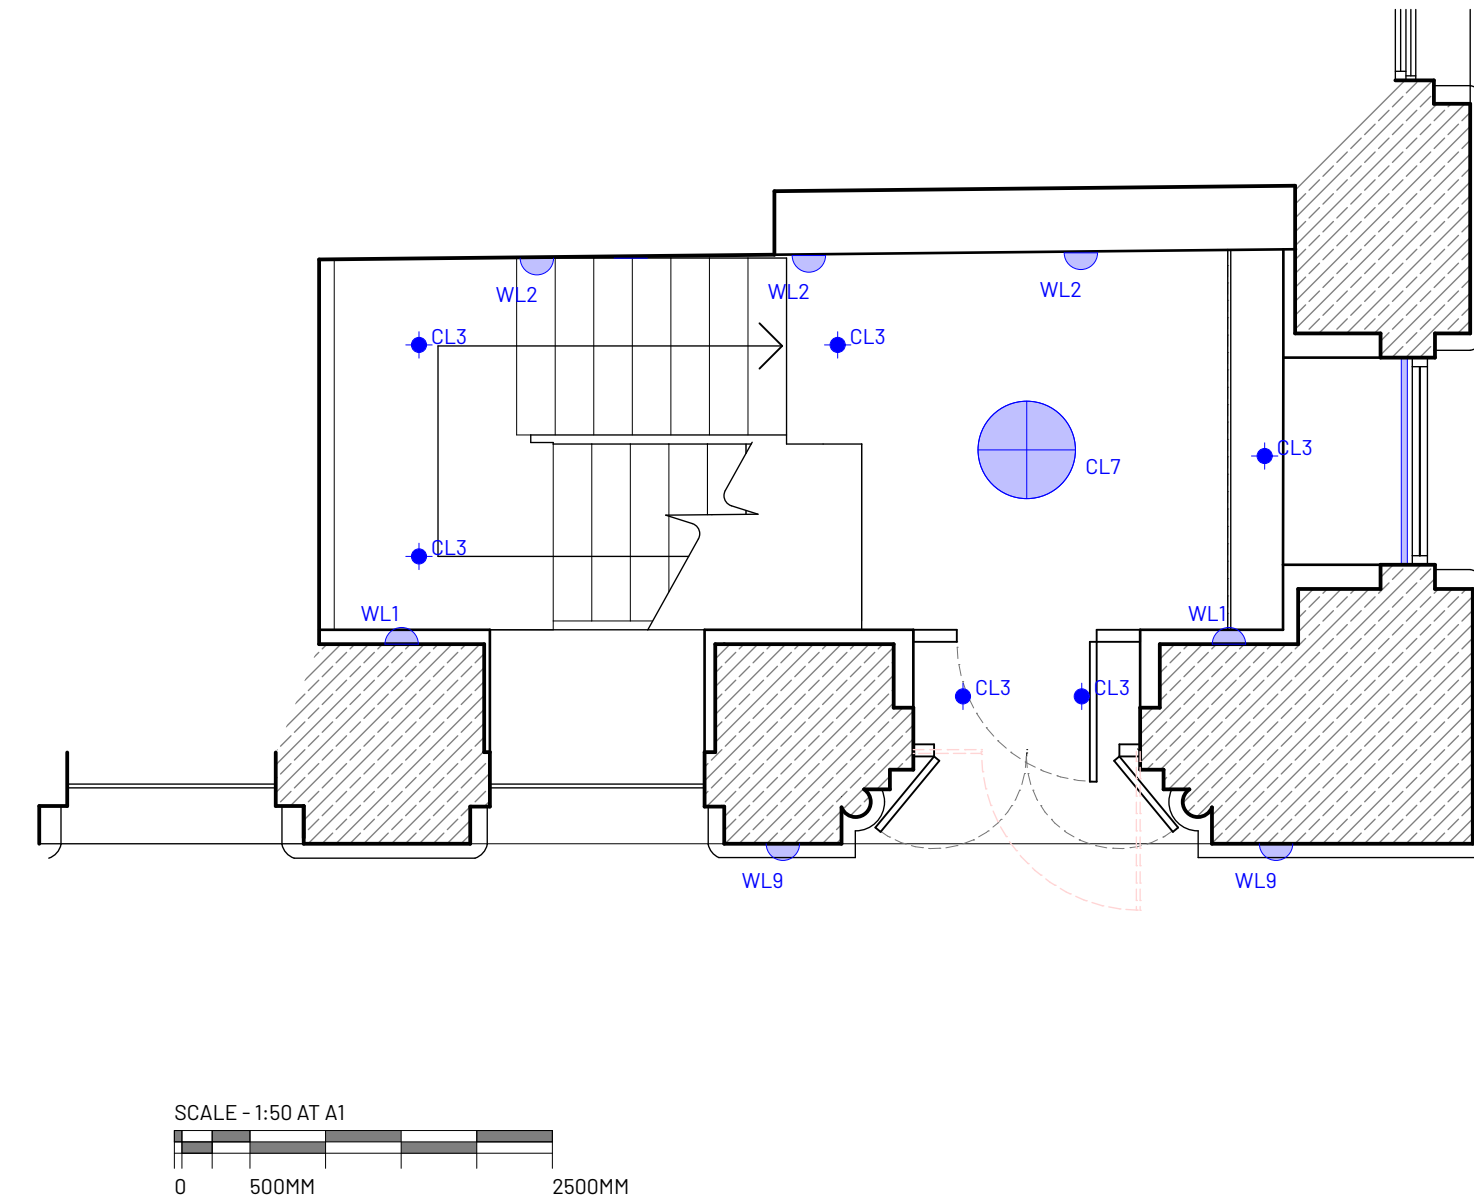

1. THE DRAWINGS SHOW DESIGN INTENT ONLY AND SHOULD NOT BE RELIED ON FOR CONSTRUCTION.
2. ALL DIMENSIONS TO BE CHECKED ON-SITE PRIOR TO CONSTRUCTION OR PRODUCTION. CONSTRUCTION DETAILS
TO BE CONFIRMED BY CONTRACTOR/ MANUFACTURER BY SUBMITTING SHOP DRAWINGS FOR DESIGNER'S APPROVAL.
3. ALL DIMENSIONS ARE IN MM UNLESS OTHERWISE NOTED.
4. DESIGN/DRAWING IS NOT TO BE SCALED FOR PRODUCTION AND CONSTRUCTION PURPOSES.
BY THE DESIGNER AND/OR CLIENT PRIOR TO COMMENCING WORK.
6. ALL ELECTRICAL LIGHTING, HVAC AND PLUMBING ISSUES TO BE REFERRED TO ENGINEER'S DRAWINGS
7. ALL PROPOSALS ARE SUBJECT TO APPROVAL BY STATUTORY AUTHORITIES AND ANY NECESSARY
ALTERATIONS SHOULD BE MADE IF REQUIRED TO COMPLY WITH STATUTORY REQUIREMENTS.
8. ALL DESIGN CONCEPTS AND DRAWINGS ARE THE PROPERTY OF OTHER SIDE STUDIO LTD AND ARE COVERED BY COPYRIGHT.
NO REPRODUCTIONS, ADAPTATIONS AND/OR COPIES MAY BE MADE WITHOUT WRITTEN PERMISSION OF OTHER SIDE STUDIO LTD.

PLANNING:
PROPOSED GROUND
AND BASEMENT RCP

PROJECT NO.
23-161

DRAWING NO.
GA-02

SCALE
1:50

REV.
A

SHEET SIZE
A1

OTHER SIDE
GRAFTON HOUSE
67 LOUGHBOROUGH ROAD,
WEST BRIDGFORD, NOTTINGHAM, NG2 7LA
STUDIO @ OTHERSIDE.CO.UK

PLANNING		
REV.	DATE	COMMENT
/	12/07/23	FIRST ISSUE
A	14/12/23	UPDATED TO SUIT COMMENTS

BLACKLOCK
FREETRADE EXCHANGE, 37 PETER ST, WCR. M2 5GB