

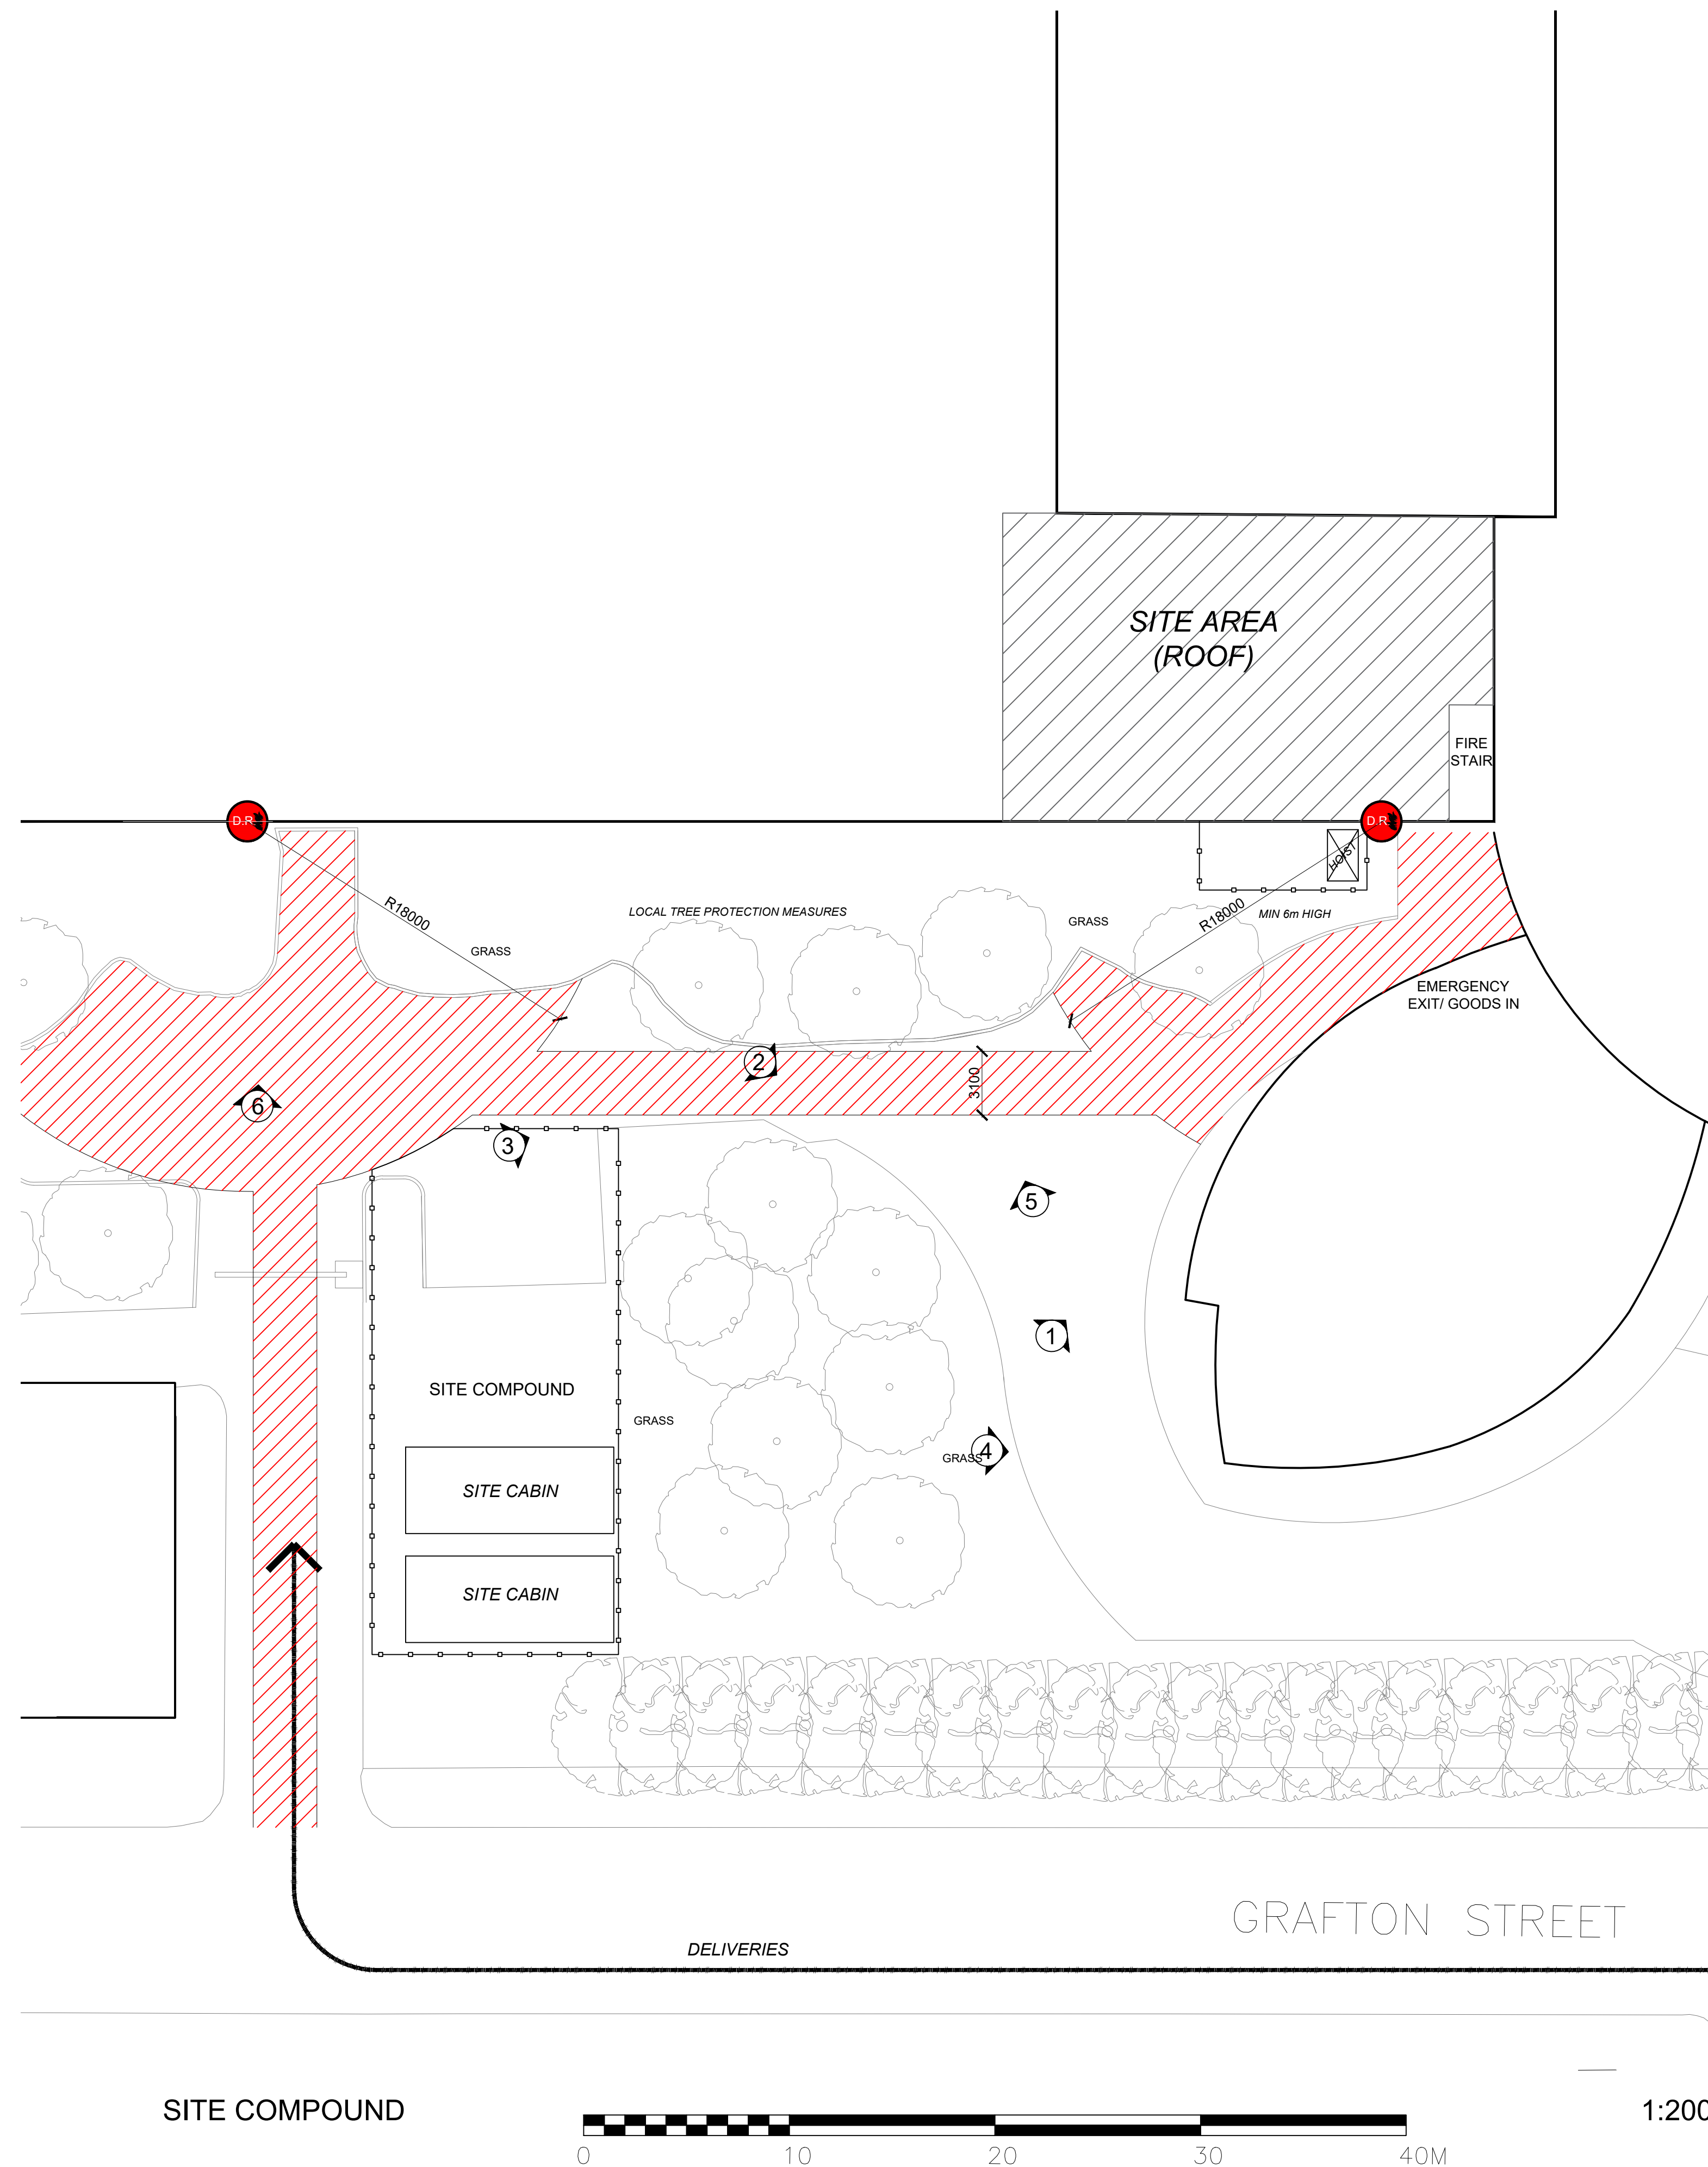
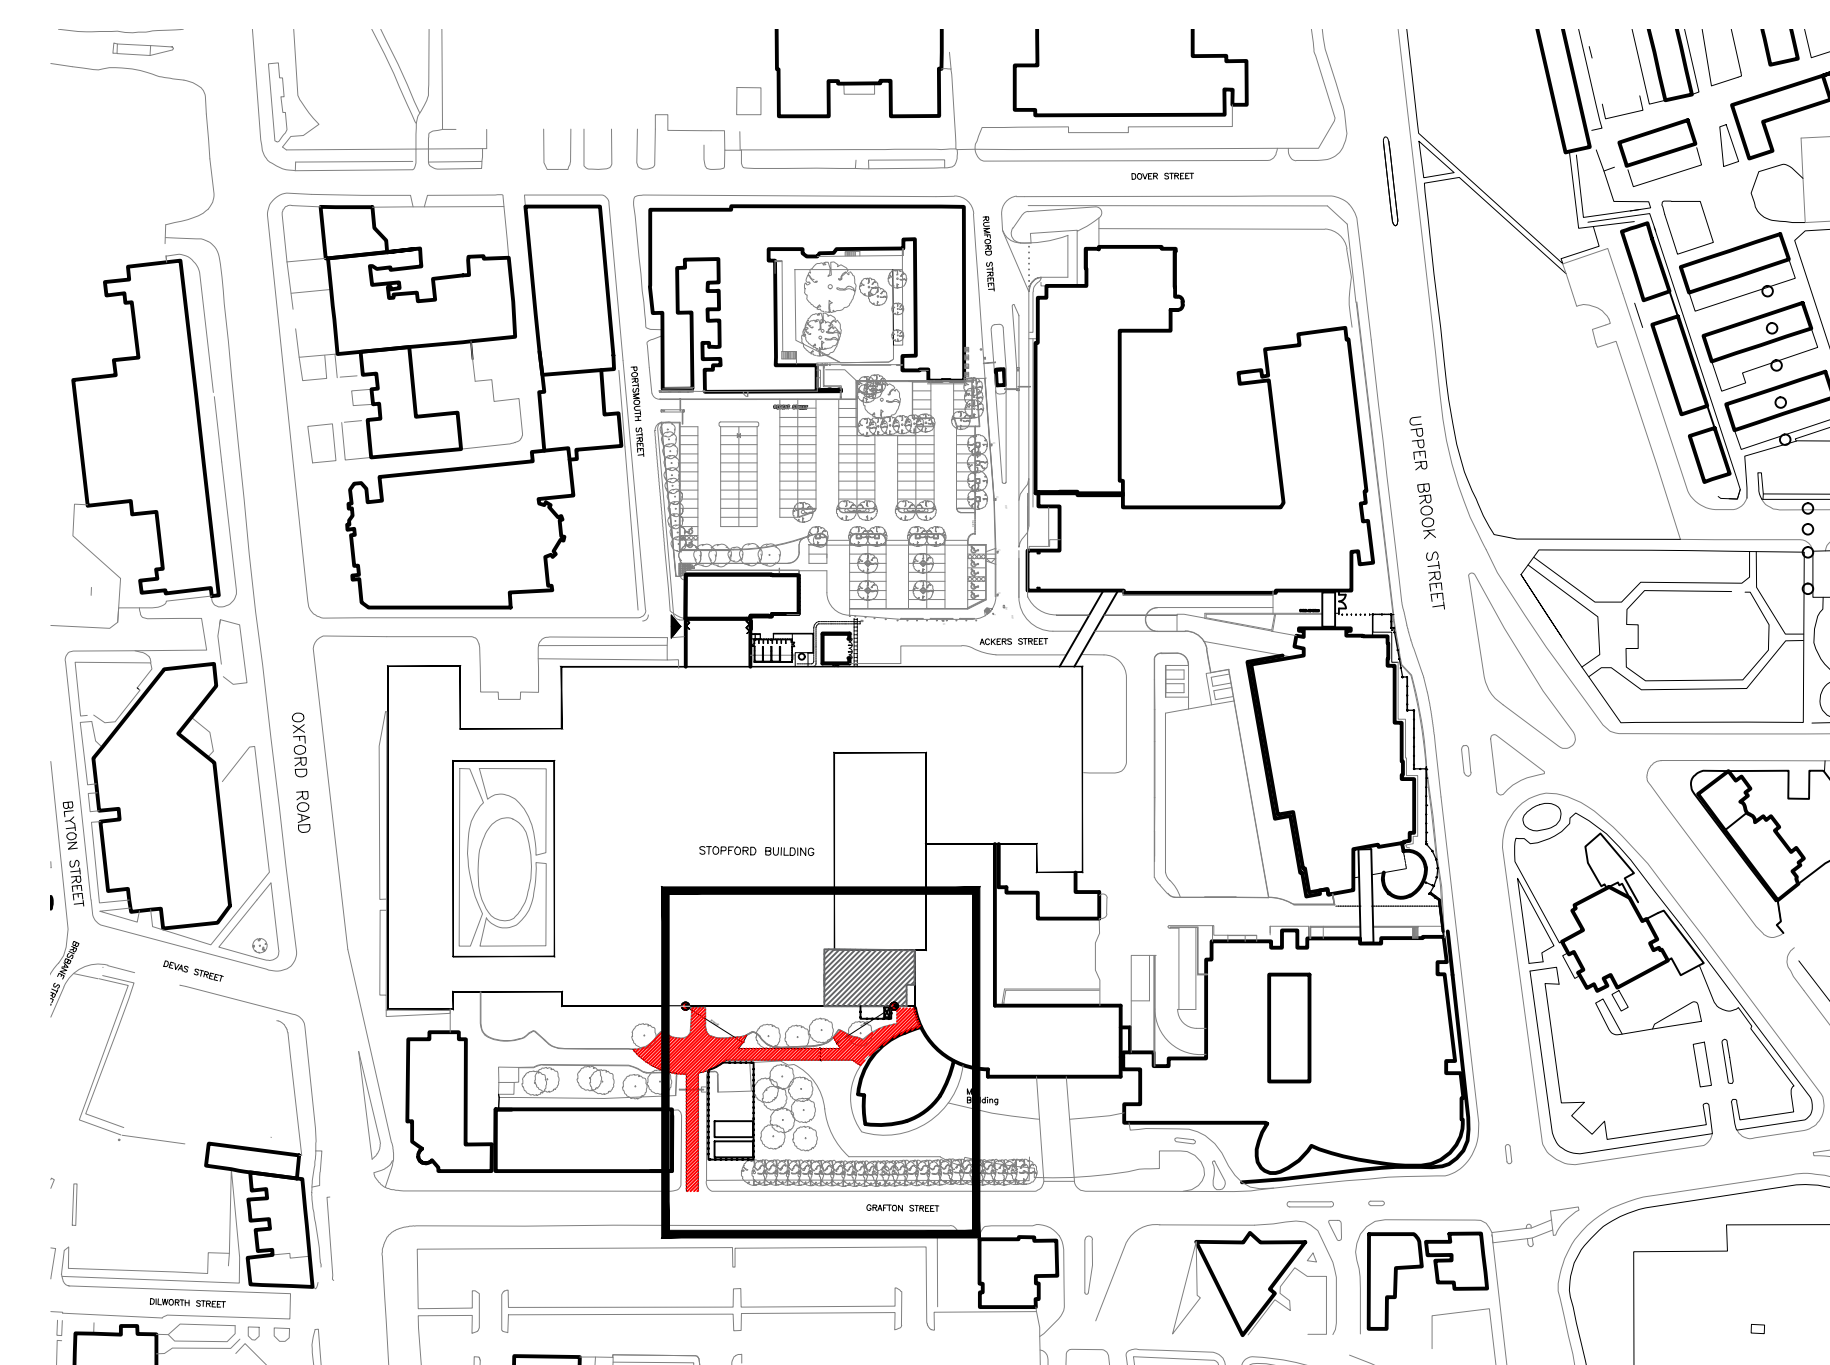
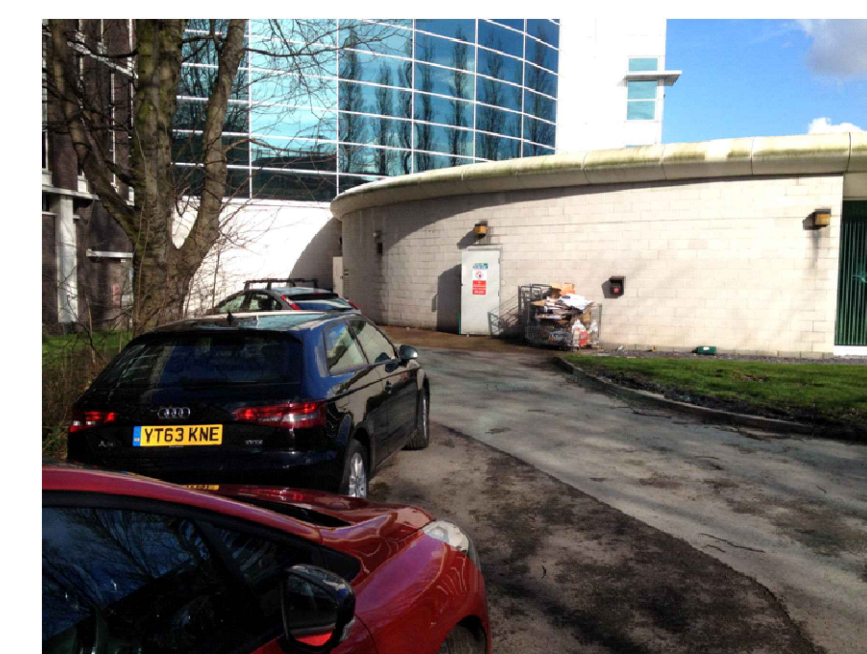


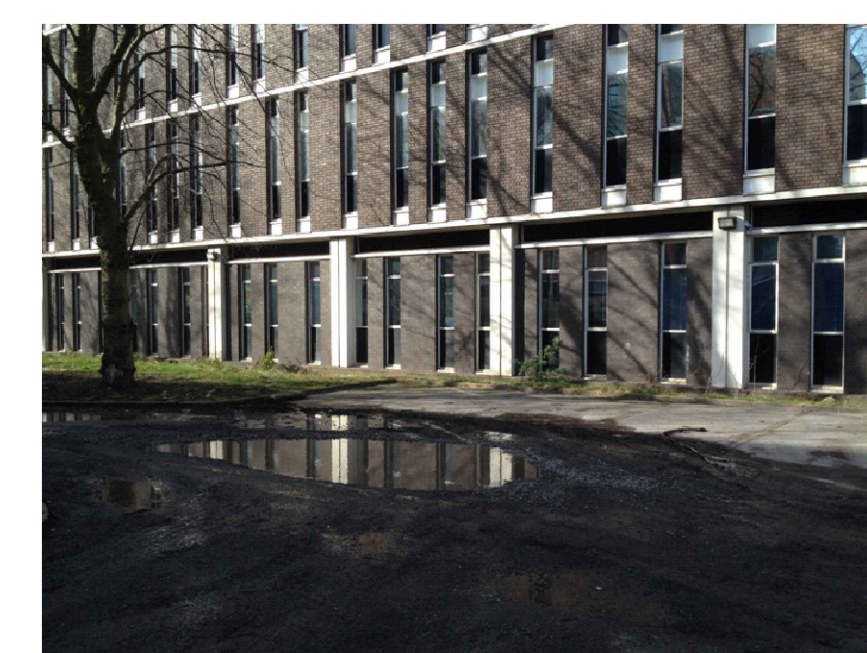

1:2000

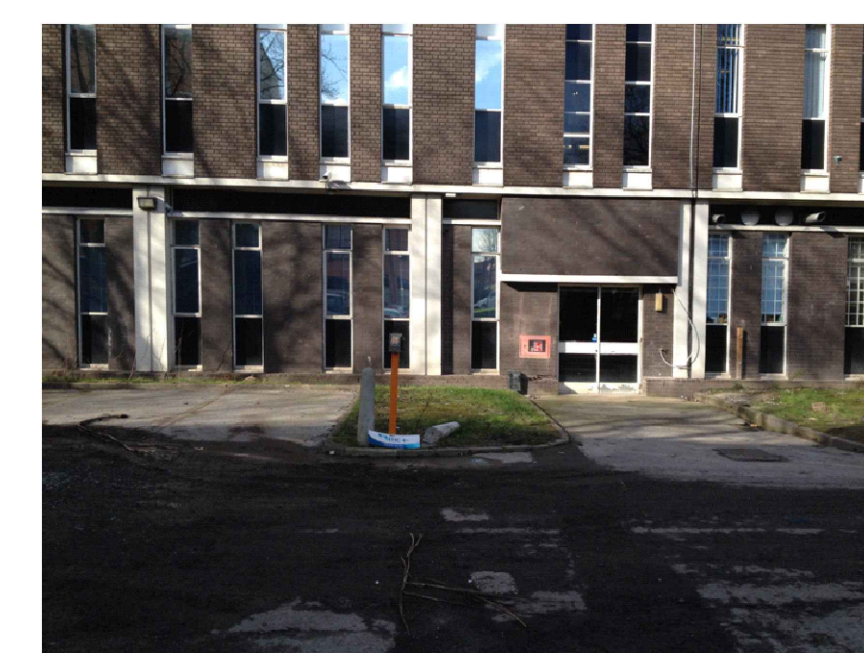

NOTES

1. DO NOT SCALE FROM THIS DRAWING.
2. ALL MEASUREMENTS ARE IN MILLIMETRES UNLESS STATED OTHERWISE.
3. THIS DRAWING IS TO BE READ IN CONJUNCTION WITH THE SPECIFICATION AND ALL RELEVANT ARCHITECTURAL, ELECTRICAL, MECHANICAL AND STRUCTURAL DRAWINGS.

KEY:

○—○ DENOTES LINE OF CONTRACTOR'S HOARDING

/// DENOTES AREA TO BE KEPT CLEAR FOR FIRE
ENGINE ACCESS

 DENOTES DRY RISER POSITION

- ACCESS TO BE PROVIDED BY CONTRACTOR VIA HOIST. PERSONNEL ACCESS VIA INTERNAL STAIR

- SITE CABIN, HOIST AND STAIR POSITIONS ARE INDICATIVE. CONTRACTOR TO PROVIDE COMPOUND LAYOUT FOR CLIENT APPROVAL PRIOR TO COMMENCING THE WORKS.

IN ADDITION TO THE HAZARDS/RISKS NORMALLY ASSOCIATED WITH THE TYPES OF WORK DETAILED ON THIS DRAWING, NOTE THE FOLLOWING SIGNIFICANT RESIDUAL RISKS :-

[illegible]

WILSON MASON

Wilson Mason LLP
Upland House
Spring Lane
Samlesbury
e: preston@wilsonmason.co.uk

Drawing Status

Project	Stopford 3rd floor laboratory
---------	-------------------------------

Building Name	Stopford - 3rd Floor
Sub Site Name	Oxford Road
Site Name	Oxford Road Camp

Drawing Title
Contractors Compound

PM -	Drawn JRB	Checked AW	Authorised --
Scale Various @A1	Date 20230911	Date --/--/--	Date --/--/--

Drawing No.
7164 L(00)07

—