



FOR PLANNING

NOTES

This drawing to be read in accordance with the specification/Bills of Quantities and related drawings.
No Dimensions to be scaled from this drawing. All stated dimensions to be verified on site and SMASHBOX to be notified of any discrepancies.

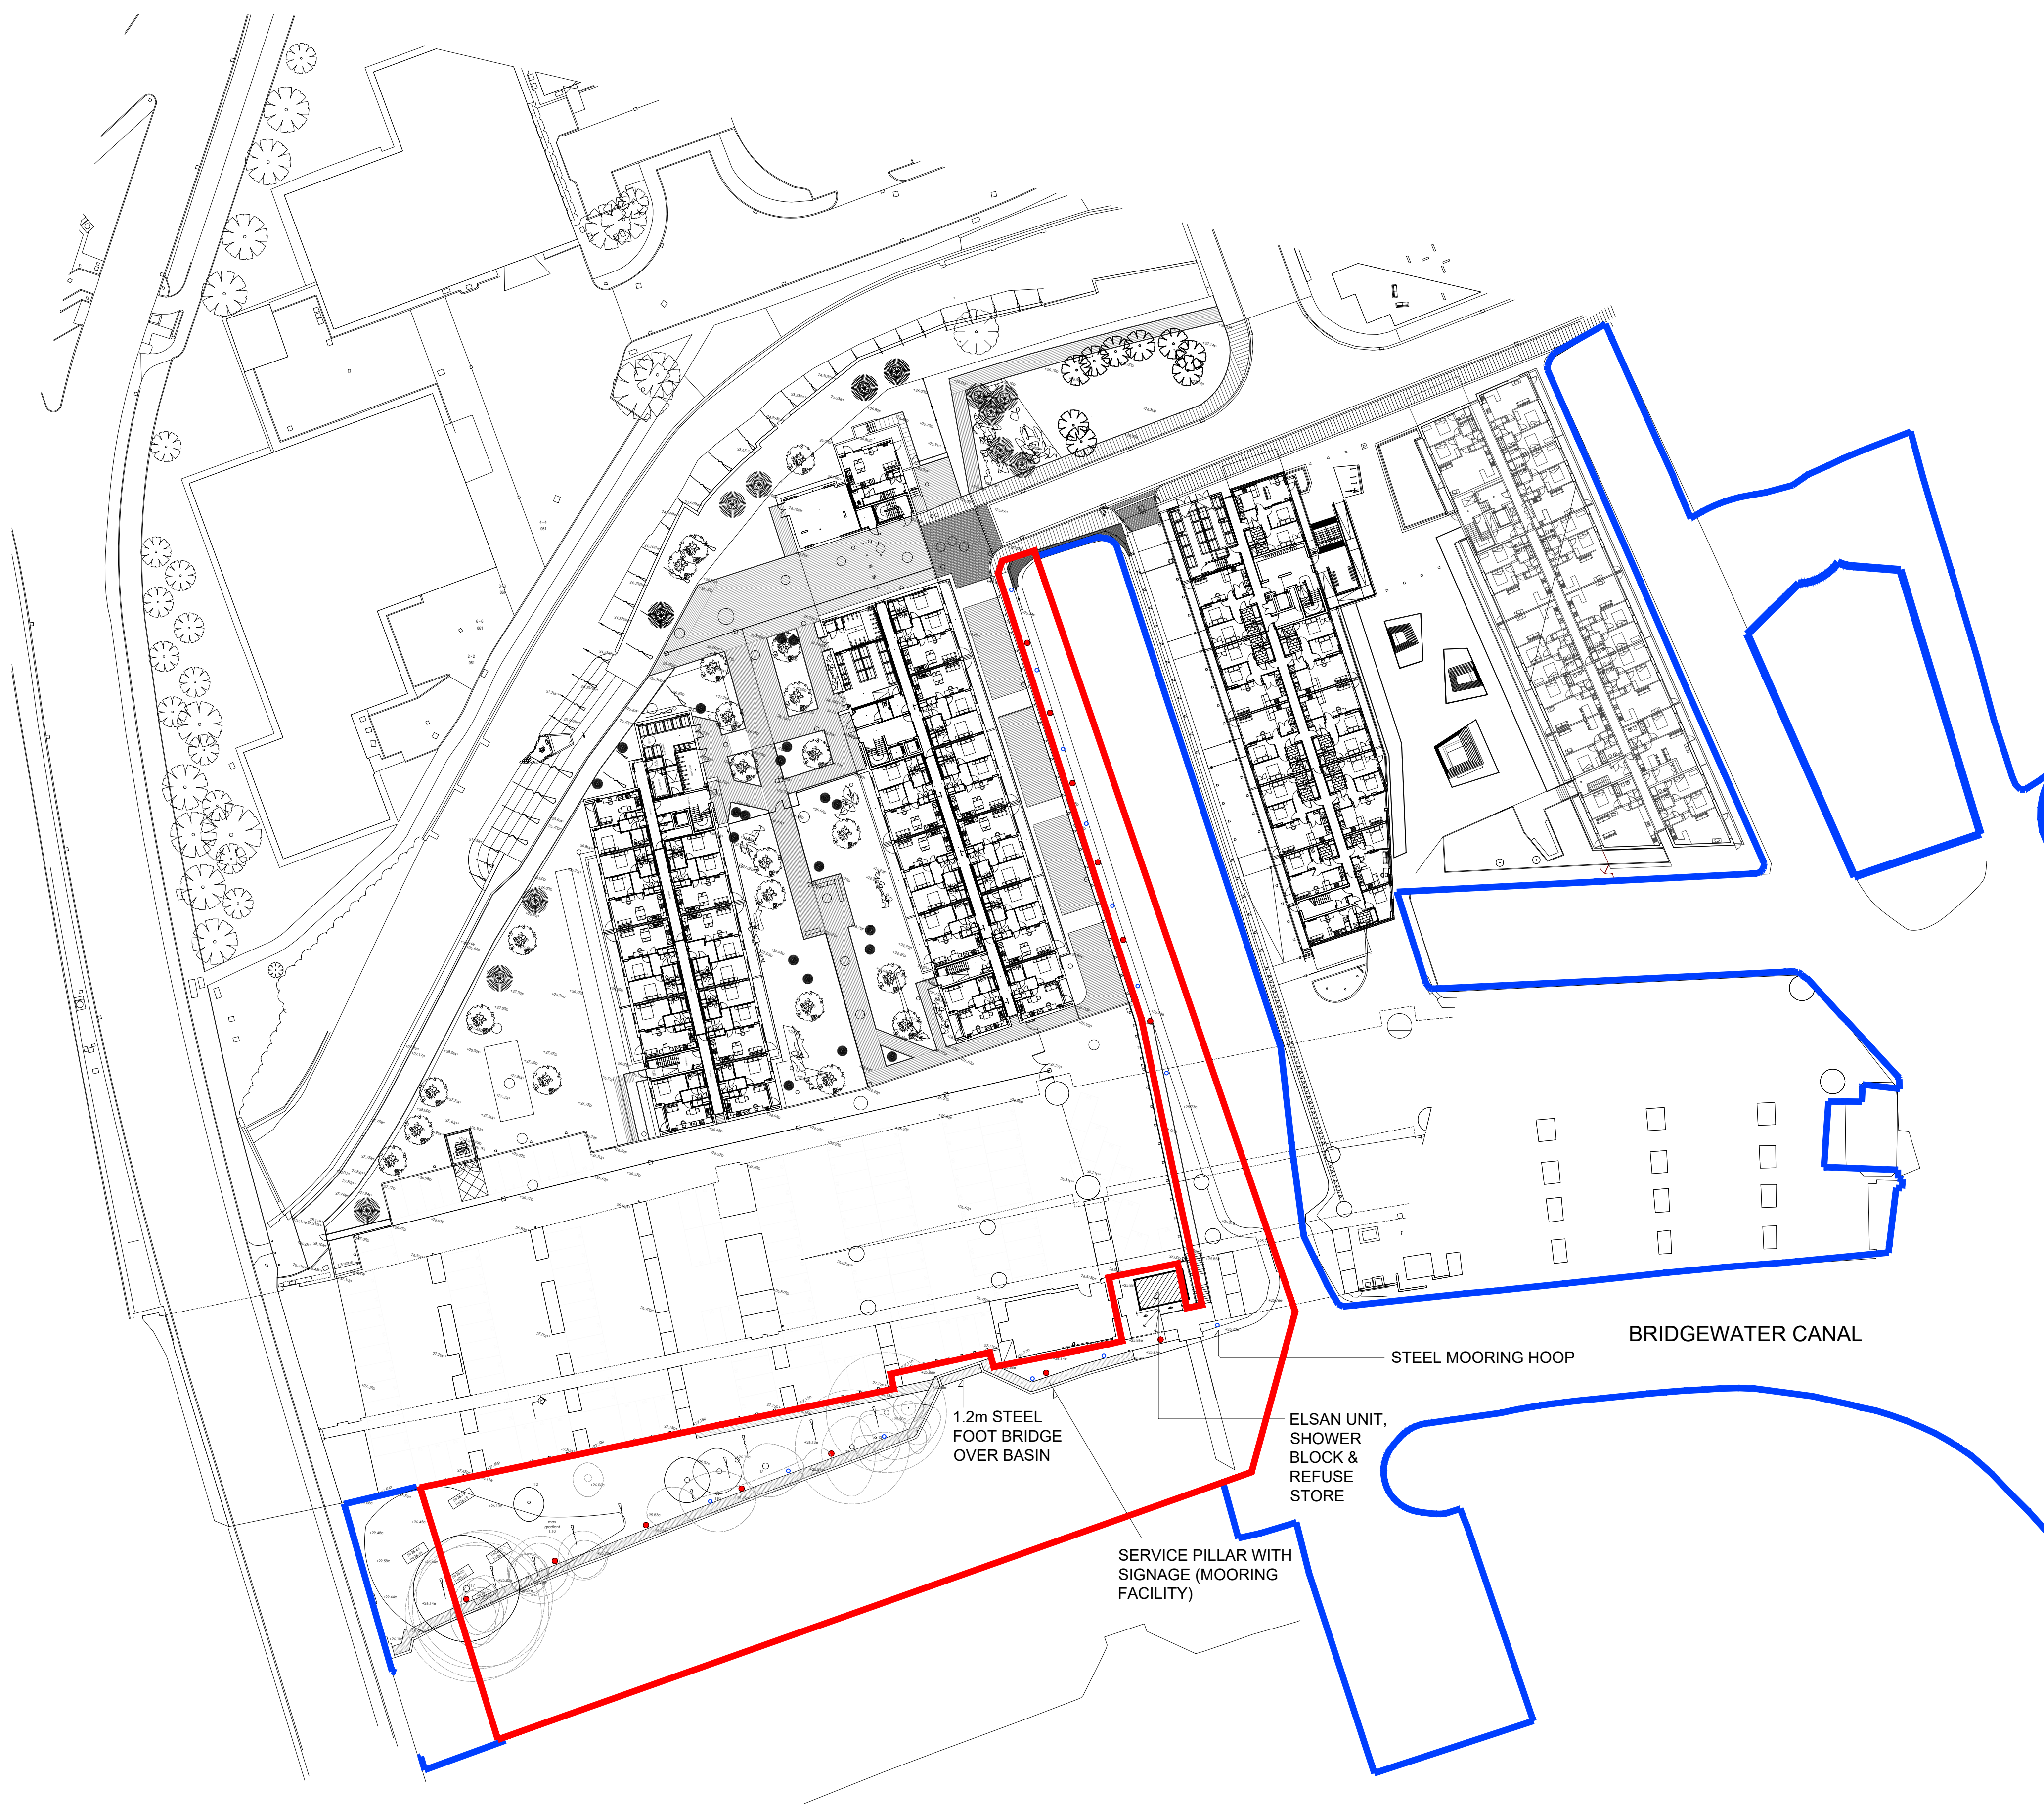

0 5 10 15 20 25 30 35 40 45 50
SCALE BAR - METRES

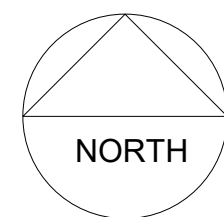

FOR PLANNING

Project
POTATO WHARF
BRIDGEWATER CANAL

Title
PROPOSED SITE LAYOUT
MOORING PROVISION

Scale	Date
1:500 @ A1	AUGUST 2020
Drawn	Checked
SB	-
Drawing Number	Revision
6612_PL02	J

SMASHBOX

97 Alderley Road | Wilmslow | Cheshire | SK9 1PT
T. 01625 466 557 E. hello@smashboxarchitecture.com
www.smashboxarchitecture.com