



DO NOT SCALE FROM THIS DRAWING.
ALL DIMENSIONS TO BE CHECKED ON SITE.
(DRAWINGS MAYBE SCALED FOR LOCAL AUTHORITY & PLANNING PURPOSE ONLY)
COPYRIGHT PROTECTED.

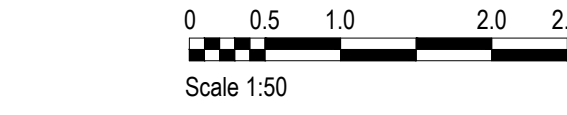

FOR PLANNING
DO NOT USE FOR CONSTRUCTION

CONSULTANT REFERENCES IN DRAWING:

STRUCTURAL - REF/REVISION

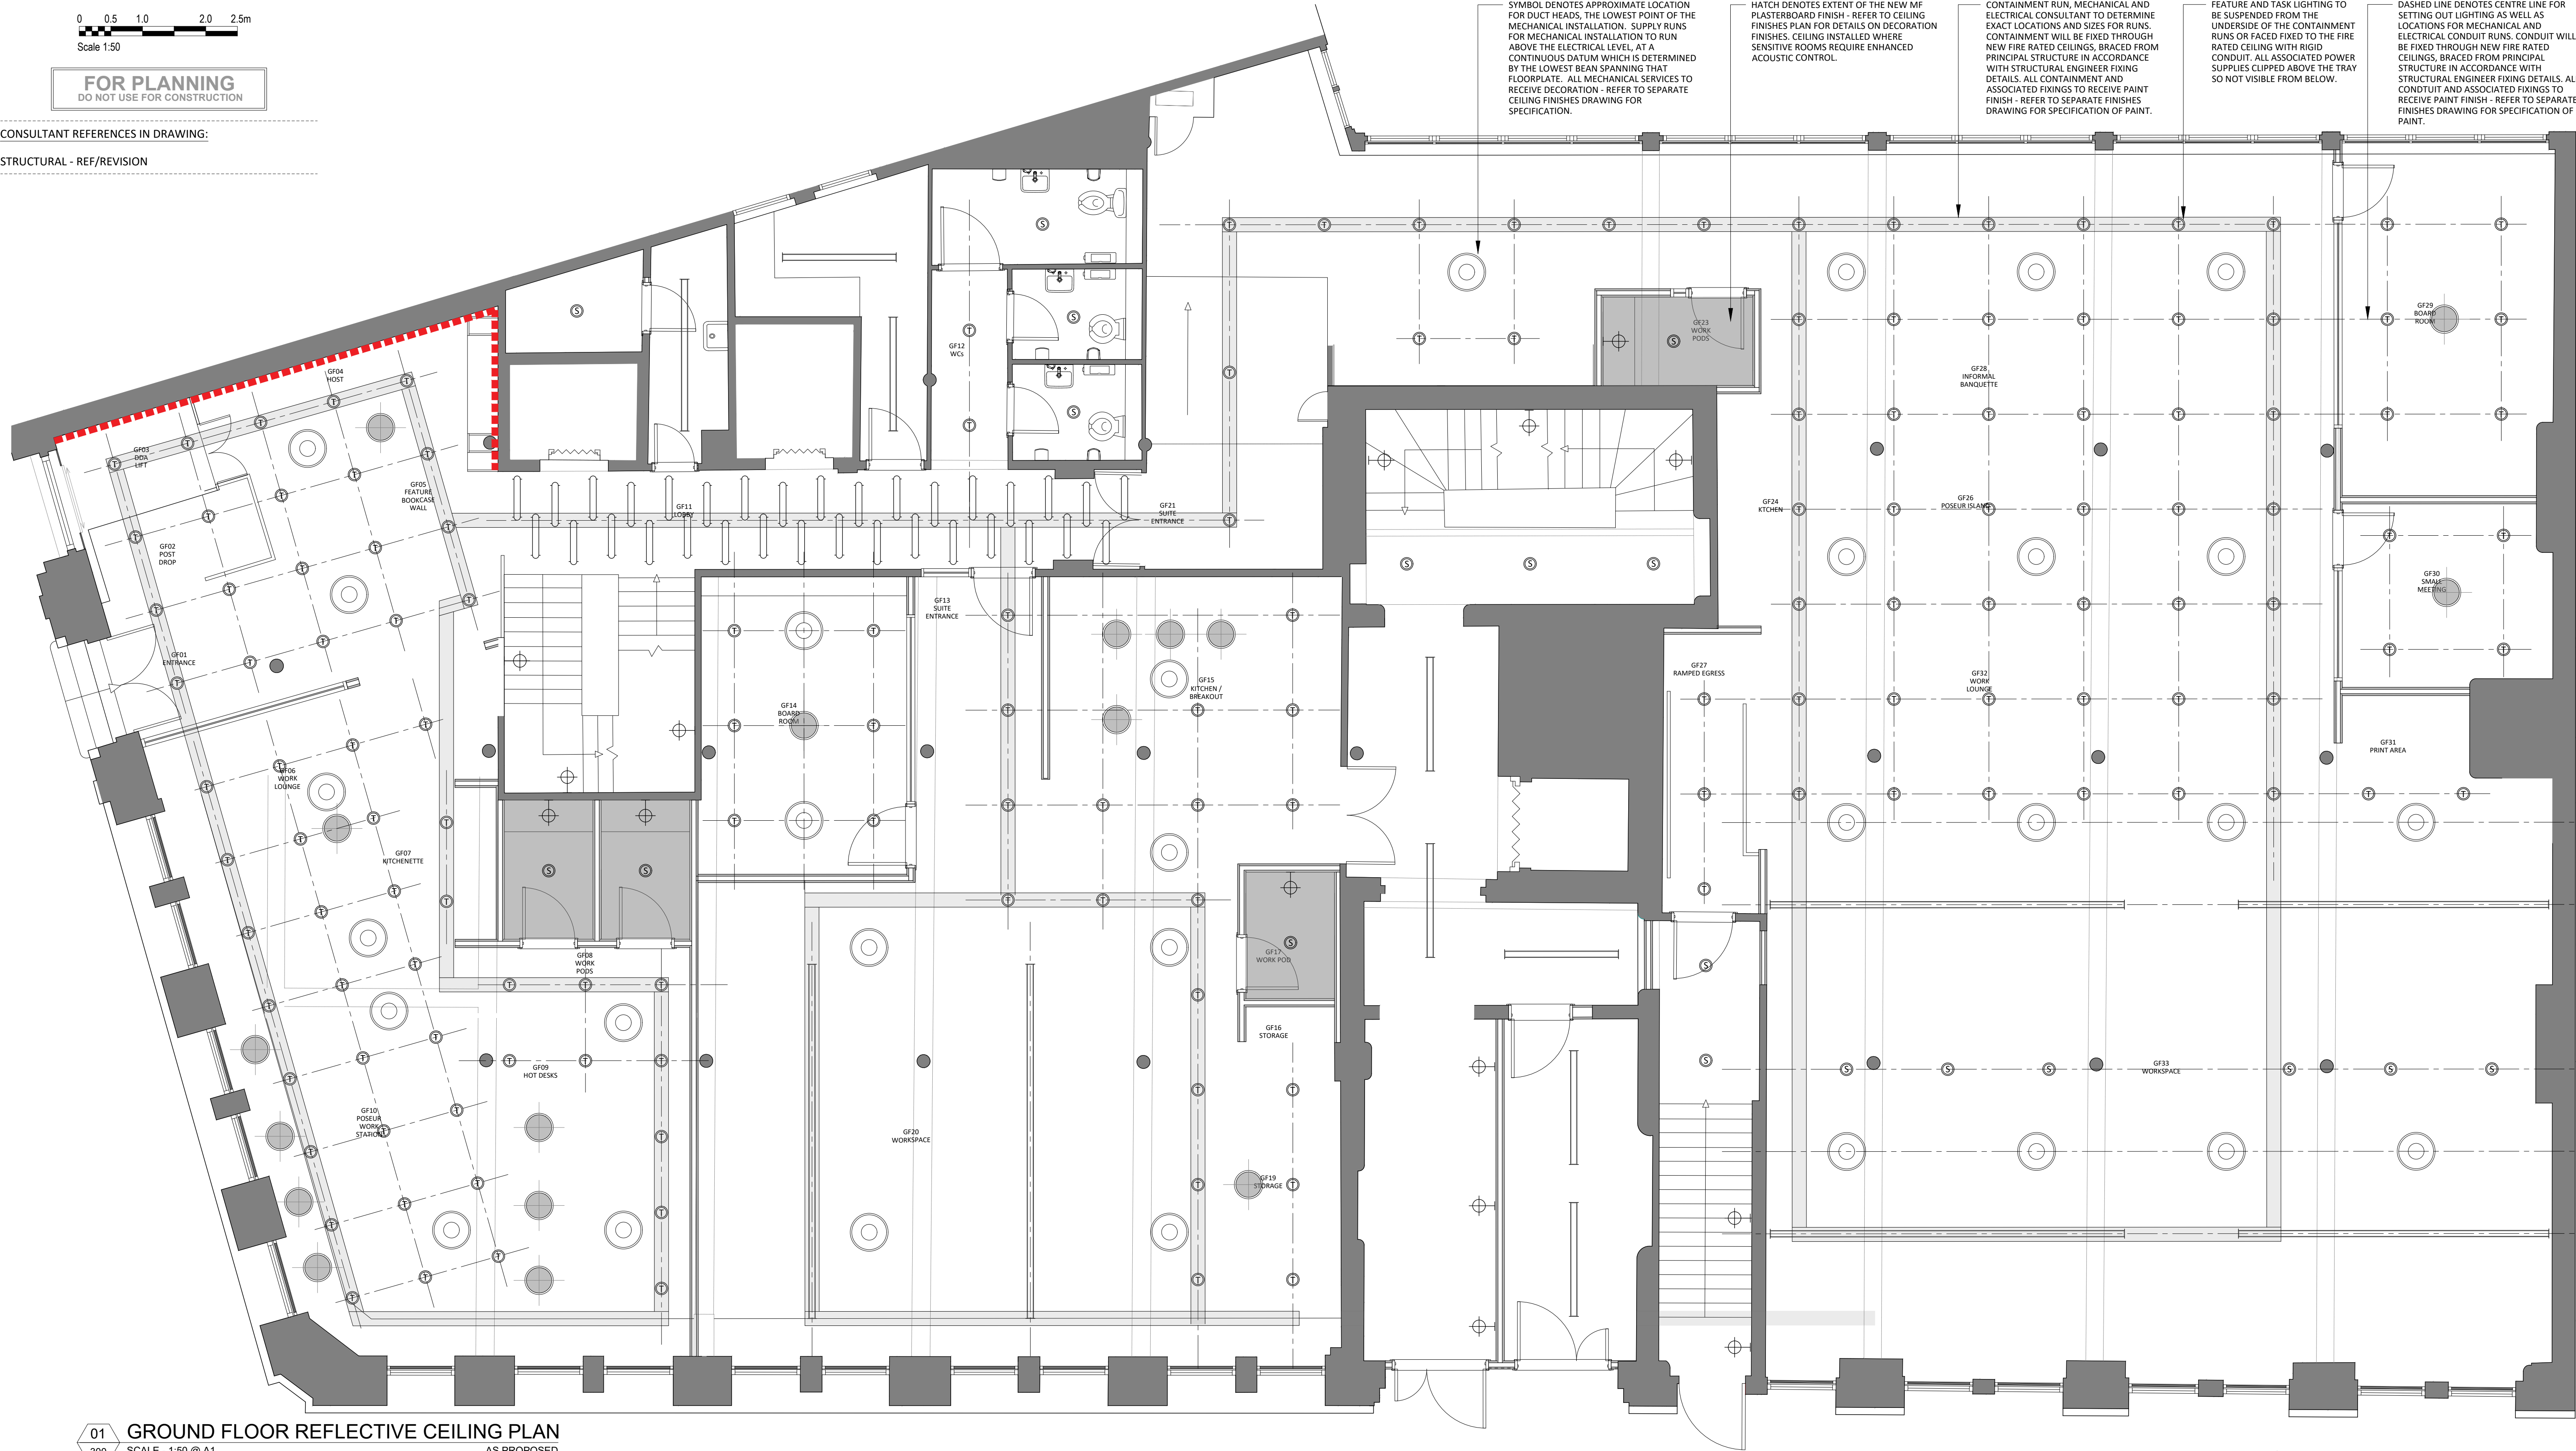

SYMBOL DENOTES APPROXIMATE LOCATION FOR DUCT HEADS, THE LOWEST POINT OF THE MECHANICAL INSTALLATION. SUPPLY RUNS FOR MECHANICAL INSTALLATION TO RUN ABOVE THE ELECTRICAL LEVEL, AT A CONTINUOUS DATUM WHICH IS DETERMINED BY THE LOWEST BEAN SPANNING THAT FLOORPLATE. ALL MECHANICAL SERVICES TO RECEIVE DECORATION - REFER TO SEPARATE CEILING FINISHES DRAWING FOR SPECIFICATION.

HATCH DENOTES EXTENT OF THE NEW MF PLASTERBOARD FINISH - REFER TO CEILING FINISHES PLAN FOR DETAILS ON DECORATION FINISHES. CEILING INSTALLED WHERE SENSITIVE ROOMS REQUIRE ENHANCED ACOUSTIC CONTROL.

CONTAINMENT RUN, MECHANICAL AND ELECTRICAL CONSULTANT TO DETERMINE EXACT LOCATIONS AND SIZES FOR RUNS. CONTAINMENT WILL BE FIXED THROUGH NEW FIRE RATED CEILINGS, BRACED FROM PRINCIPAL STRUCTURE IN ACCORDANCE WITH STRUCTURAL ENGINEER FIXING DETAILS. ALL CONTAINMENT AND ASSOCIATED FIXINGS TO RECEIVE PAINT FINISH - REFER TO SEPARATE FINISHES DRAWING FOR SPECIFICATION OF PAINT.

FEATURE AND TASK LIGHTING TO BE SUSPENDED FROM THE UNDERSIDE OF THE CONTAINMENT RUNS OR FACED FIXED TO THE FIRE RATED CEILING WITH RIGID CONDUIT. ALL ASSOCIATED POWER SUPPLIES CLIPPED ABOVE THE TRAY SO NOT VISIBLE FROM BELOW.

DASHED LINE DENOTES CENTRE LINE FOR SETTING OUT LIGHTING AS WELL AS LOCATIONS FOR MECHANICAL AND ELECTRICAL CONDUIT RUNS. CONDUIT WILL BE FIXED THROUGH NEW FIRE RATED CEILINGS, BRACED FROM PRINCIPAL STRUCTURE IN ACCORDANCE WITH STRUCTURAL ENGINEER FIXING DETAILS. ALL CONDUIT AND ASSOCIATED FIXINGS TO RECEIVE PAINT FINISH - REFER TO SEPARATE FINISHES DRAWING FOR SPECIFICATION OF PAINT.

01 GROUND FLOOR REFLECTIVE CEILING PLAN
300 SCALE - 1:50 @ A1 AS PROPOSED

REFLECTIVE CEILING PLAN KEY			
LEGEND	DESCRIPTION	SPECIFICATION	COMMENTS
	FEATURE LIGHT 1	LIFT LANDING / CIRCULATION LIGHT: CEILING MOUNTED FEATURE LIGHT	
	FEATURE LIGHT 2	LOUNGE / MEETING ROOMS / BREAKOUT: CEILING MOUNTED FEATURE PENDANT LIGHT	
	TASK LIGHT 1	SUSPENDED SPOT ON TRACK LIGHTING, SUSPENDED FROM CEILING/CONTAINMENT TRAY.	
	TASK LIGHT 2	RECESSED/SURFACE MOUNTED LED DOWNLIGHT.	
	WALL LIGHT	SURFACE MOUNTED WALL LIGHT	
	CONTAINMENT TRAY	CONTAINMENT TRAY MECHANICALLY FIXED TO PRINCIPAL STRUCTURE AND TO RECEIVE PAINT FINISH.	
	MECHANICAL VENT	POSITION OF DUCT HEAD - LOWEST POINT OF MECHANICAL INSTALLATION.	
	LED STRIP LIGHT		

GENERAL NOTES

- REFER TO FINISHES DRAWING FOR DETAILED SPECIFICATION OF DECORATIONS TO SOFFITS AND CEILINGS
- MAIN CONTRACTOR TO ENSURE ANY ADDITIONAL CEILING MOUNTED EQUIPMENT REQUIRED AS PART OF THE FIT OUT IS ISSUED TO THE ARCHITECT FOR FULL CO-ORDINATION.

3.00	05/04/24	ISSUED FOR PLANNING	SO	ARB
REV	DATE	DESCRIPTION	DRAWN	CHECKED

AXI

ADDRESS : 4th FLOOR CALICO 55-55 MOSLEY STREET, MANCHESTER, M2 3HQ
TELEPHONE : +44 (0)161 879 7357
EMAIL : www.axi.studio
COMPANY NO : 11847325

bruntwood
SciTech

PROJECT
117 - 119
PORTLAND STREET
MANCHESTER

DRAWING REFERENCE
GROUND FLOOR
REFLECTIVE CEILING PLAN
AS PROPOSED

JOB REFERENCE	DRAWING SCALE	DATE	DRAWN	CHECKED
23 - 192	1:50@A1	26.03.23	ARB	FWE
DRAWING REFERENCE	STAGE	REV		
AXI - 300	3	00		