


DO NOT SCALE FROM THIS DRAWING.
ALL DIMENSIONS TO BE CHECKED ON SITE.
(DRAWINGS MAYBE SCALED FOR LOCAL AUTHORITY & PLANNING PURPOSE ONLY)
COPYRIGHT PROTECTED.

FOR PLANNING
DO NOT USE FOR CONSTRUCTION

CONSULTANT REFERENCES IN DRAWING:

STRUCTURAL - REF/REVISION

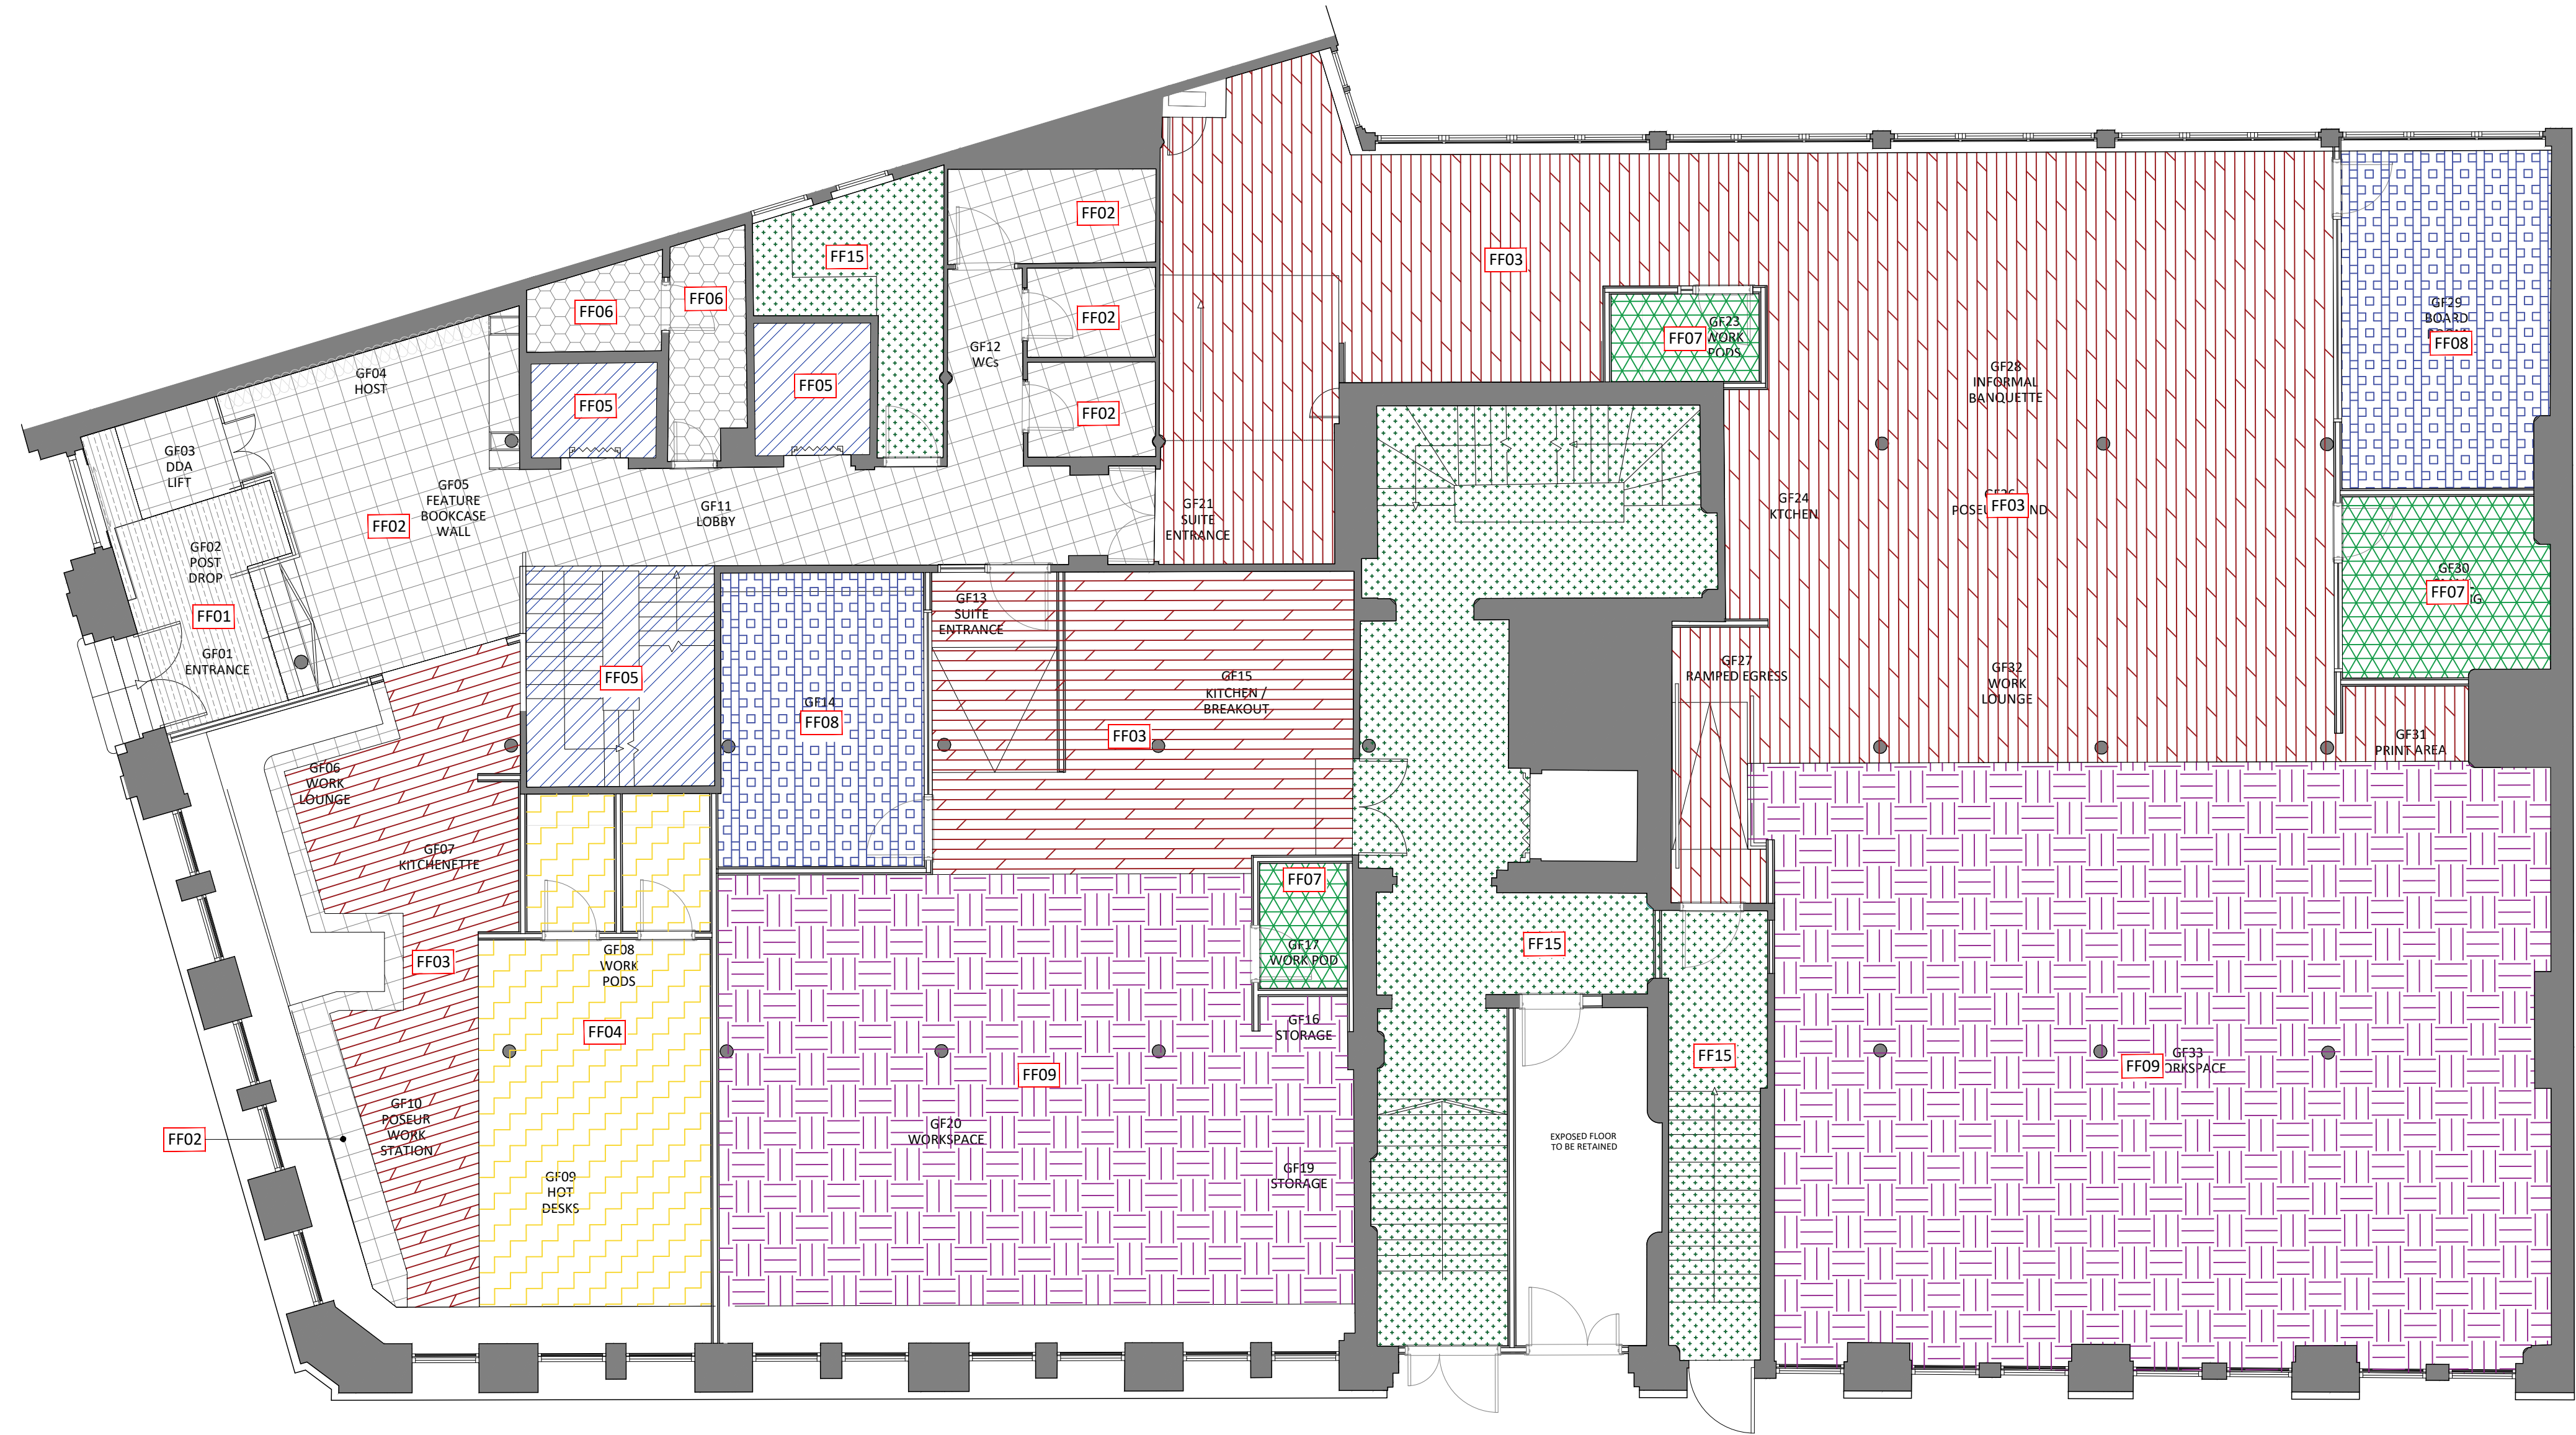

FLOOR FINISHES KEY			
FLOOR FINISHES			
LEGEND	REFERENCE	SPECIFICATION	COMMENTS
	FF01	ENTRANCE MATTING BLACK COIR ENTRANCE MATTING	
	FF02	BLACK & WHITE PATTERNED FEATURE TILE. SPECS: CASA CERAMICA SOLID BASALT CC/DC01518 & SOLID CHALK CC/DC01517	
	FF03	ENGINEERED LAMINATE FINISH: DOMUS - PERGO STAVANGER SENSATION - ELPE 369	
	FF04	CARPET INTERFACE - PAST FORWARD COLLECTION - ARCHIVAL - 994 9002 PEARL	
	FF05	ENGINEERED LAMINATE FINISH: DOMUS - PERGO VISBY SENSATION - ELPE 114	
	FF06	SHEET VINYL: FORBO - EXTERNAL MATERIAL - SILVER CONCRETE - 13002	
	FF07	CARPET INTERFACE - CITY OF ANGELS - 8130003 - MIDNIGHT	
	FF08	CARPET SHAW CONTRACT - DYE LAB TILE - WOAD 41497	
	FF09	CARPET TARKETT - GREZZO - AB64 9930	
	FF10	MATTING BLACK PERFORMANCE GYM MATTING	
	FF11	TILED FINISH CASA CERAMICA TESSE TRAME DECOR - TRAME CAMOFLAGUE	
	FF12	PATTERNED CARPET INTERFACE - PAST FORWARD COLLECTION - CIRCA THEN 9957004 CLAY	
	FF13	TILED FINISH CASA CERAMICA - ISEC VICTORIAN MATTE - WHITE OCT & BLACK DOT - CC/DC01551	
	FF14	LVT FINISH TARKETT - ID INSPIRATION LOOSE LAY - CONCRETE WHITE	
	FF15	CARPET TILE TARKETT - STRATOS A138 9903	
NOTES:			
- CONTRACTOR TO MAKE ALLOWANCE FOR LEVELLING SCREED TO ALL AREAS TO ENSURE FLUSH WITH ENTRANCE THRESHOLD. - ALL FINISHES TO HAVE A CLASS 0 FIRE RATING - ANY DISCREPANCIES, OMISSIONS OR CLASHES MUST BE BROUGHT TO THE ATTENTION OF THE PROJECT ARCHITECT BEFORE PROCEEDING WITH ANY WORK IN QUESTION. - CONTRACTOR SHALL BE RESPONSIBLE FOR ALL QUANTITIES AND DIMENSIONS - CONTRACTOR TO NOTIFY PROJECT ARCHITECT IF ANY MOVEMENT OR EXPANSION JOINTS ARE REQUIRED RELATING TO SPECIFIED FLOOR FINISHES - ALL PAINT MUST BE WATER BASED UNLESS SPECIFIED OTHERWISE - PAINTED SURFACES SHALL RECEIVE ONE PRIME COAT AND TWO FINISHING COATS AS A MINIMUM OR AS REQUIRED TO ACHIEVE A UNIFORM COAT - ALL FLOOR FINISH CHANGES SHALL OCCUR UNDER CENTRELINE OF DOOR IN CLOSED POSITION OR AT THE CENTRELINE OF AN OPENING WHERE NO DOOR OCCURS, UNLESS NOTED OTHERWISE - ALL FINISHES SHALL BE INSTALLED IN STRICT ACCORDANCE WITH MANUFACTURER'S INSTRUCTIONS AND RECOMMENDATIONS FOR THE SPECIFIC SUBSTRATE. - WALL PAINT FINISHES TO WETROOMS, WCs OR PREP AREAS TO HAVE SPECIALIST HYGIENIC EASY CLEAN FINISH UNLESS OTHERWISE SPECIFIED			

01
610

GROUND FLOOR PROPOSED FLOOR FINISHES

SCALE - 1:75 @ A1

PLAN

3.00	04/04/24	ISSUED FOR PLANNING (Issued for planning submission)	SO	ARB
REV	DATE	DESCRIPTION	DRAWN	CHECKED

A × I

ADDRESS : 4th FLOOR CALICO 55-55 MOSLEY STREET,
MANCHESTER, M2 3HQ
TELEPHONE : +44 (0)161 879 7357
EMAIL : www.axi.studio
COMPANY NO : 11847325

bruntwood

SciTech

PROJECT

117 - 119
PORTLAND STREET
MANCHESTER

DRAWING REFERENCE

GROUND FLOOR
FLOOR FINISHES PLAN
AS PROPOSED

CLIENT

23 - 192

1:75@A1

01.03.24

ARB

FWE

DRAWING REFERENCE

AXI - 610

STAGE

3

REV

00