


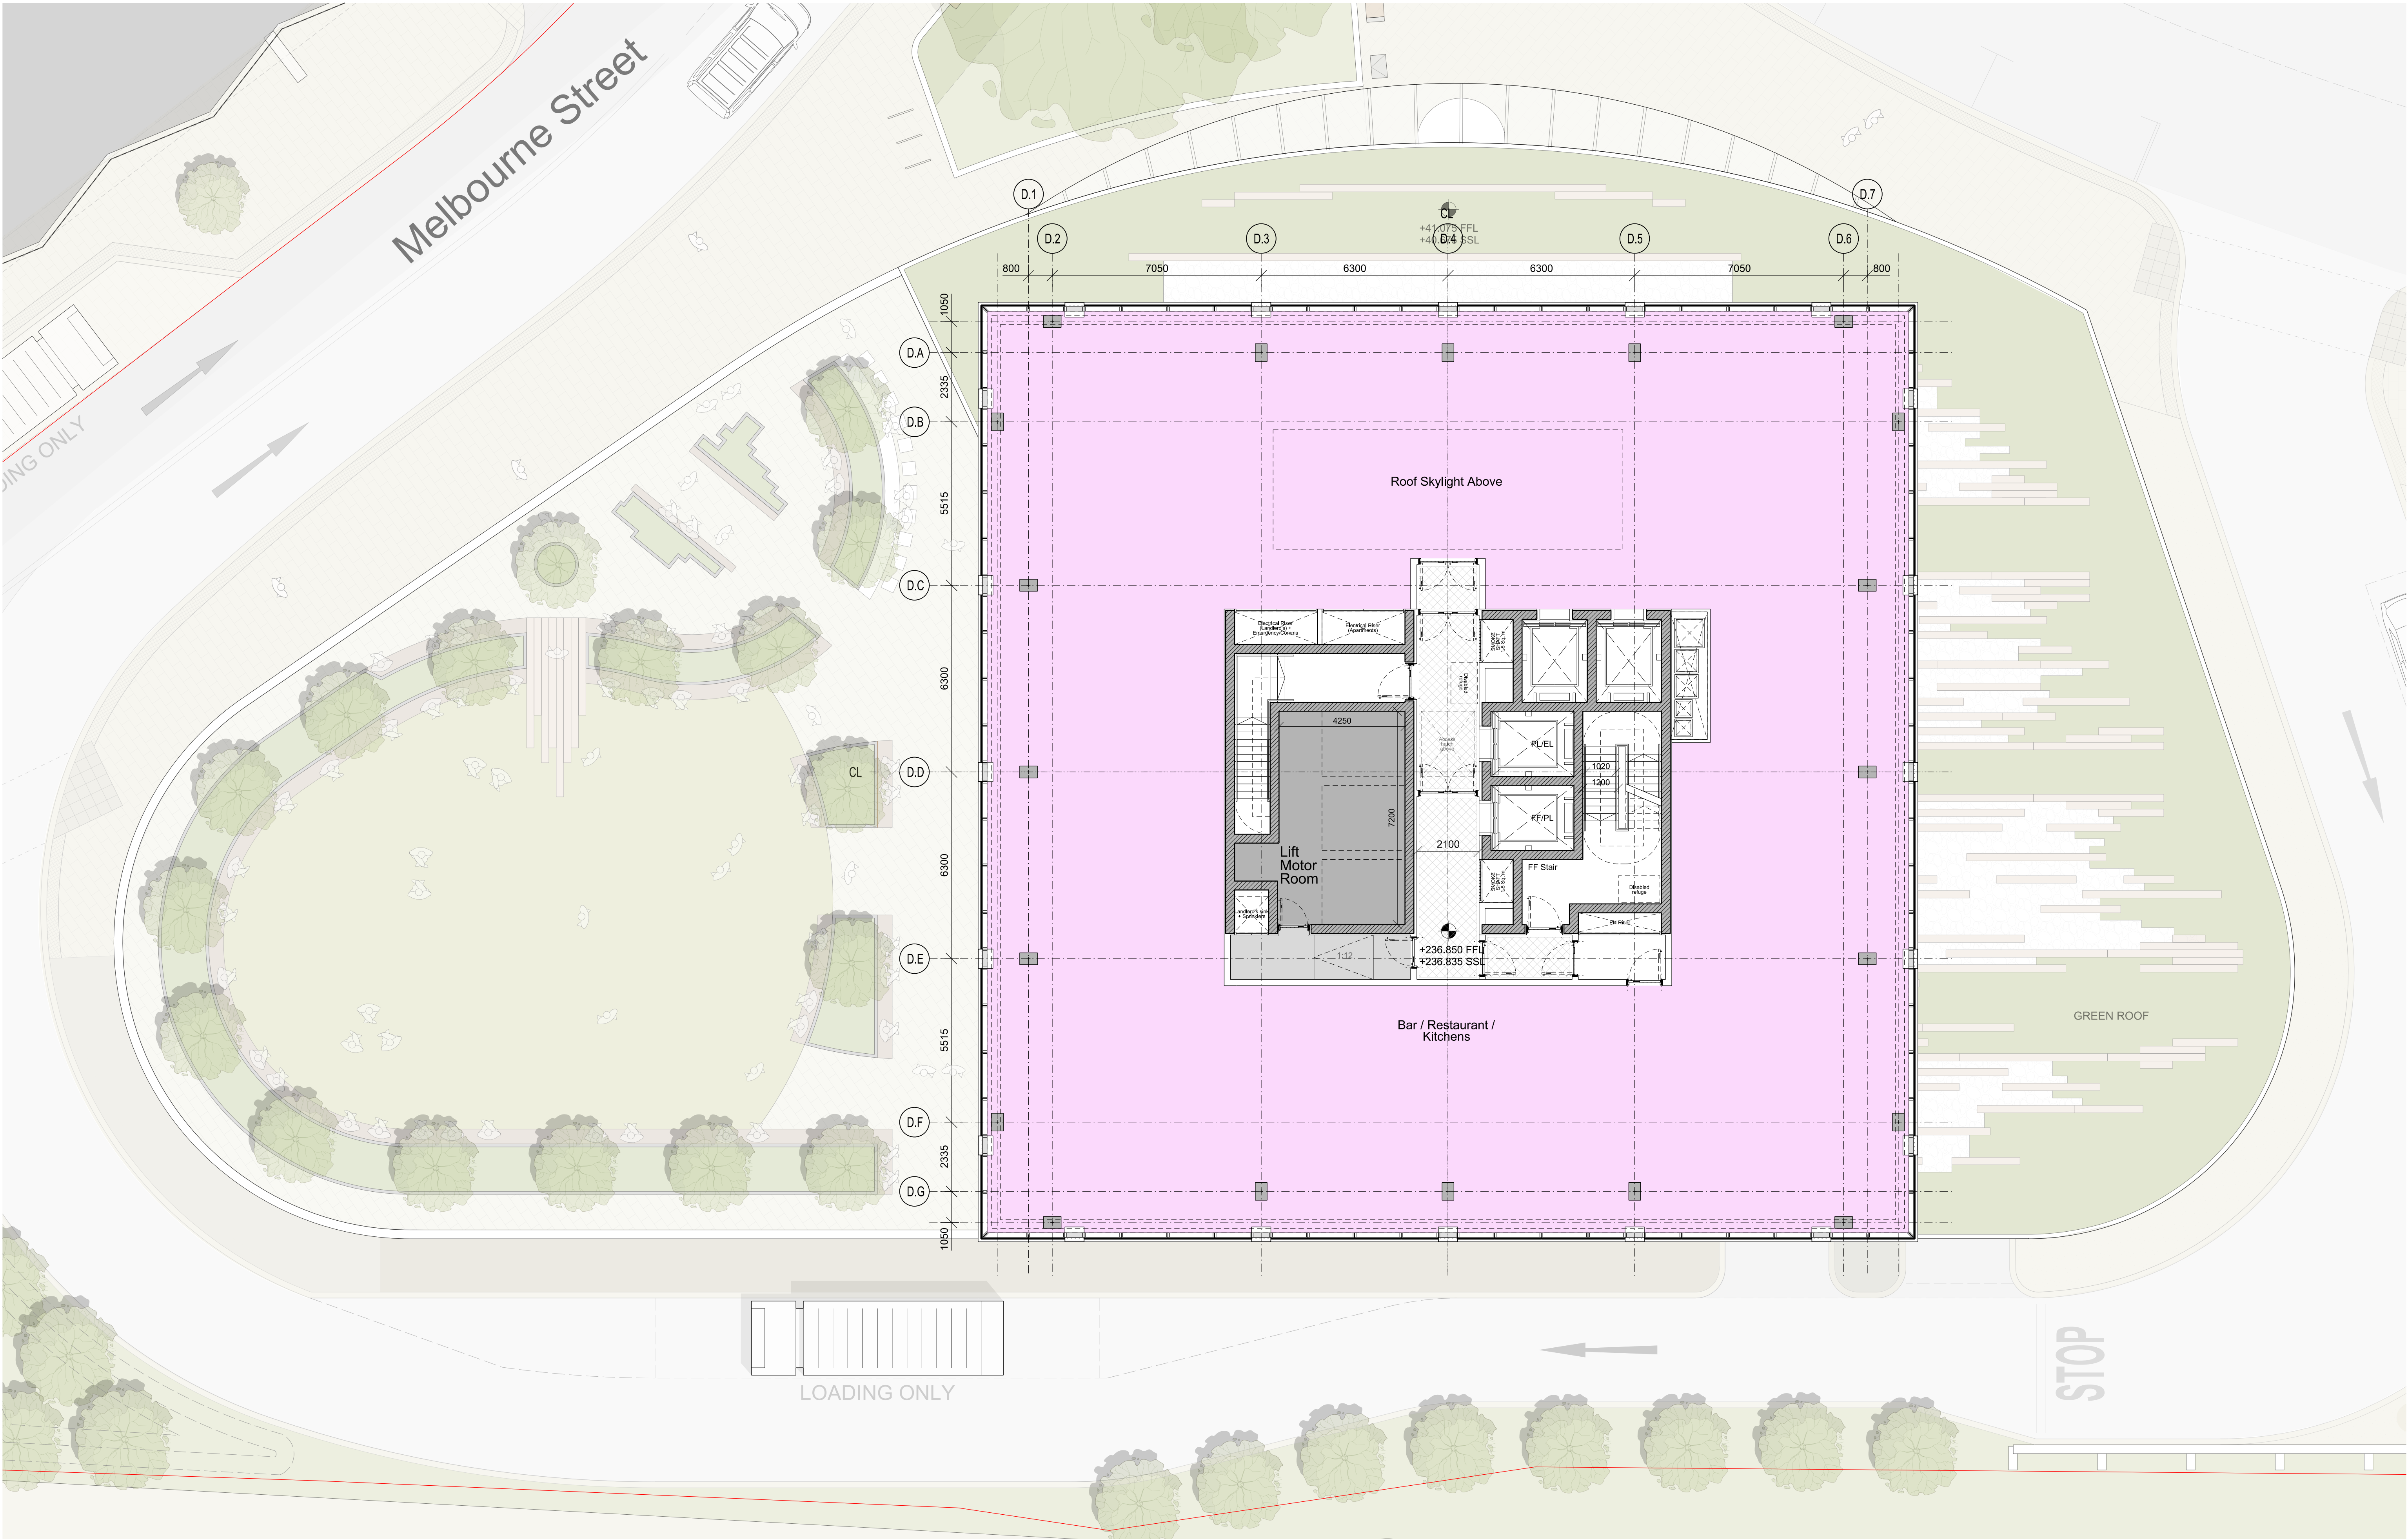

This drawing is copyright
Do not scale off dimensions.
All dimensions to be checked on site by contractor.
Contractor to report any dimensional discrepancies,
errors or omissions prior to commencing on site.

Scale Bar

0 2.5 7.5m

NOTE:

NORTH

Rev	Date	Description
P 01	20-04-2023	Planning Issue
P 02	15-02-2024	Planning Issue Updated - Response to HSE Comments

TD OB

Project Title

Great Jackson Street - Plot D
Manchester

Status

Planning

Drawing Title

TD Tower
General Arrangement Plan
Level 70

Job No	10419	Scale	1:100 @ A1	Date	FEB 2024
Drawing No	10419-TD-SHP-G200-PL-70-B5D801			Revision	P 02

simpsonhaugh

MANCHESTER
Riverside, 4 Commercial St
Manchester M15 4RQ
+44 (0)161 835 2345
www.simpsonhaugh.com

LONDON
5-8 Roberts Place
London EC1R 9BB
+44 (0)20 7549 4000
mail@simpsonhaugh.com