



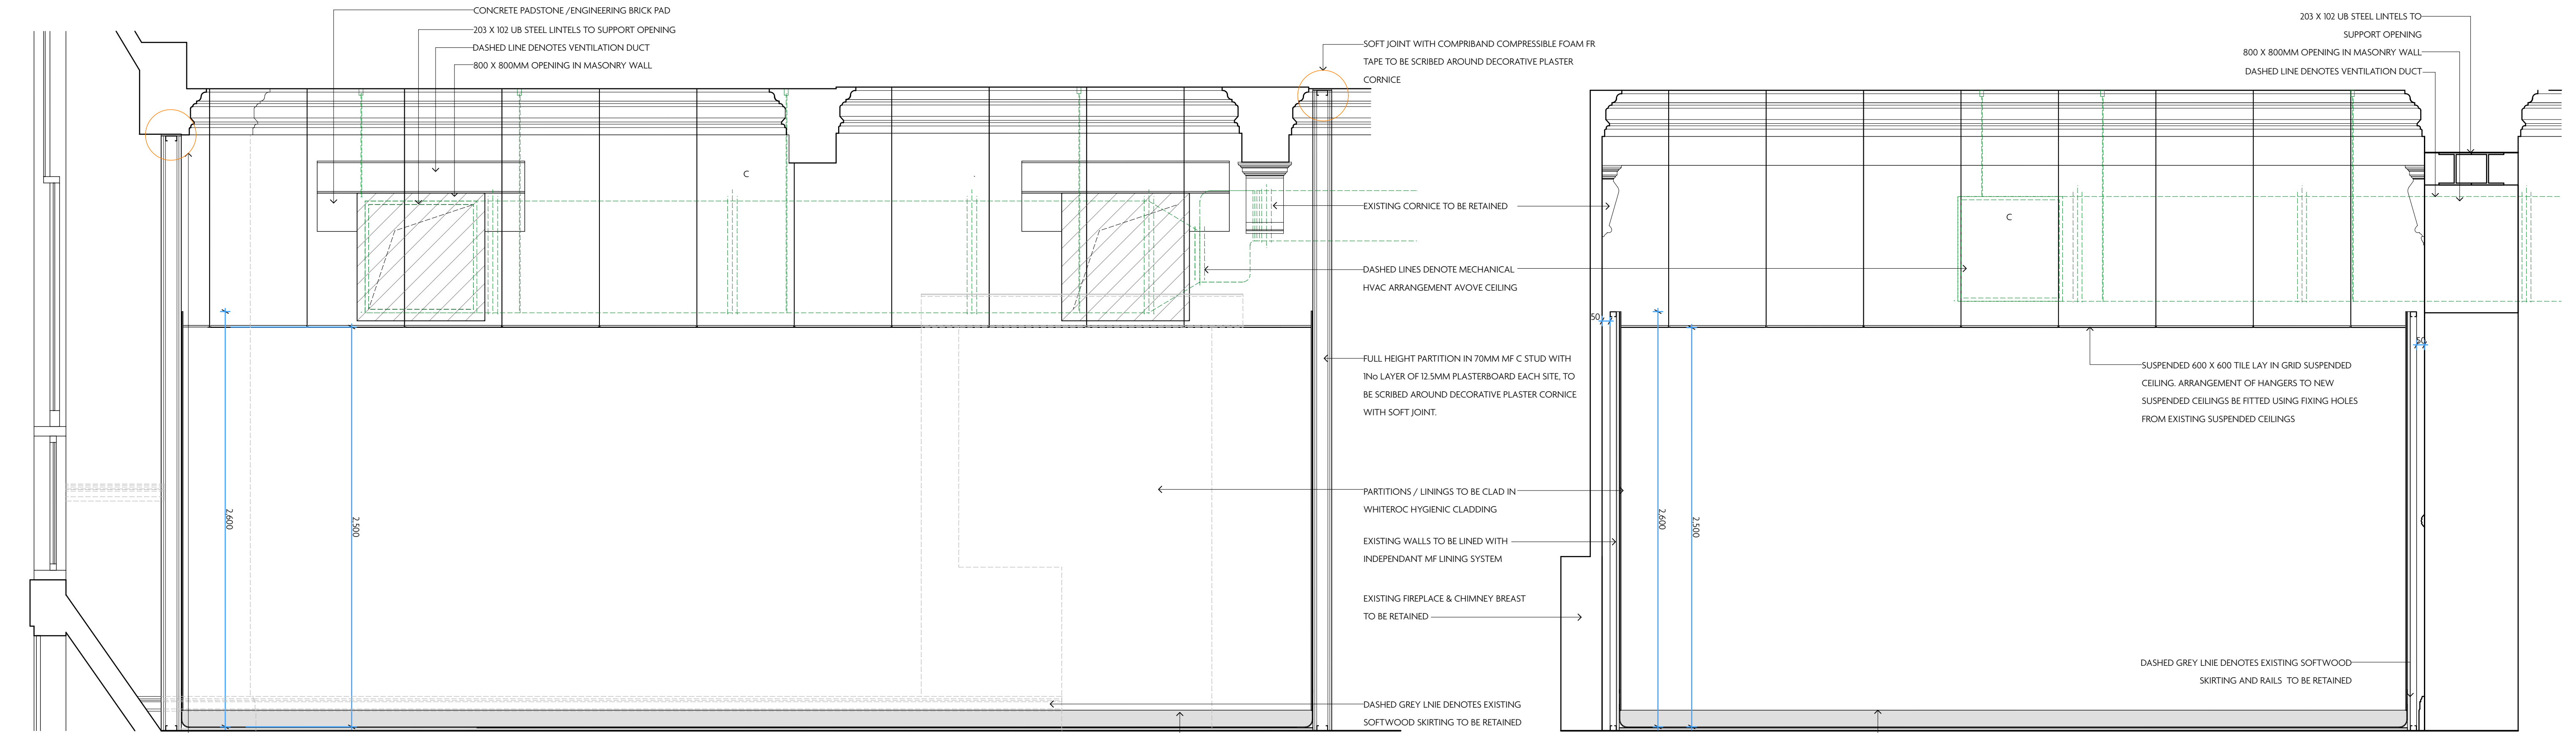

01 GF - KITCHEN SECTION AA
1:20 @ A1

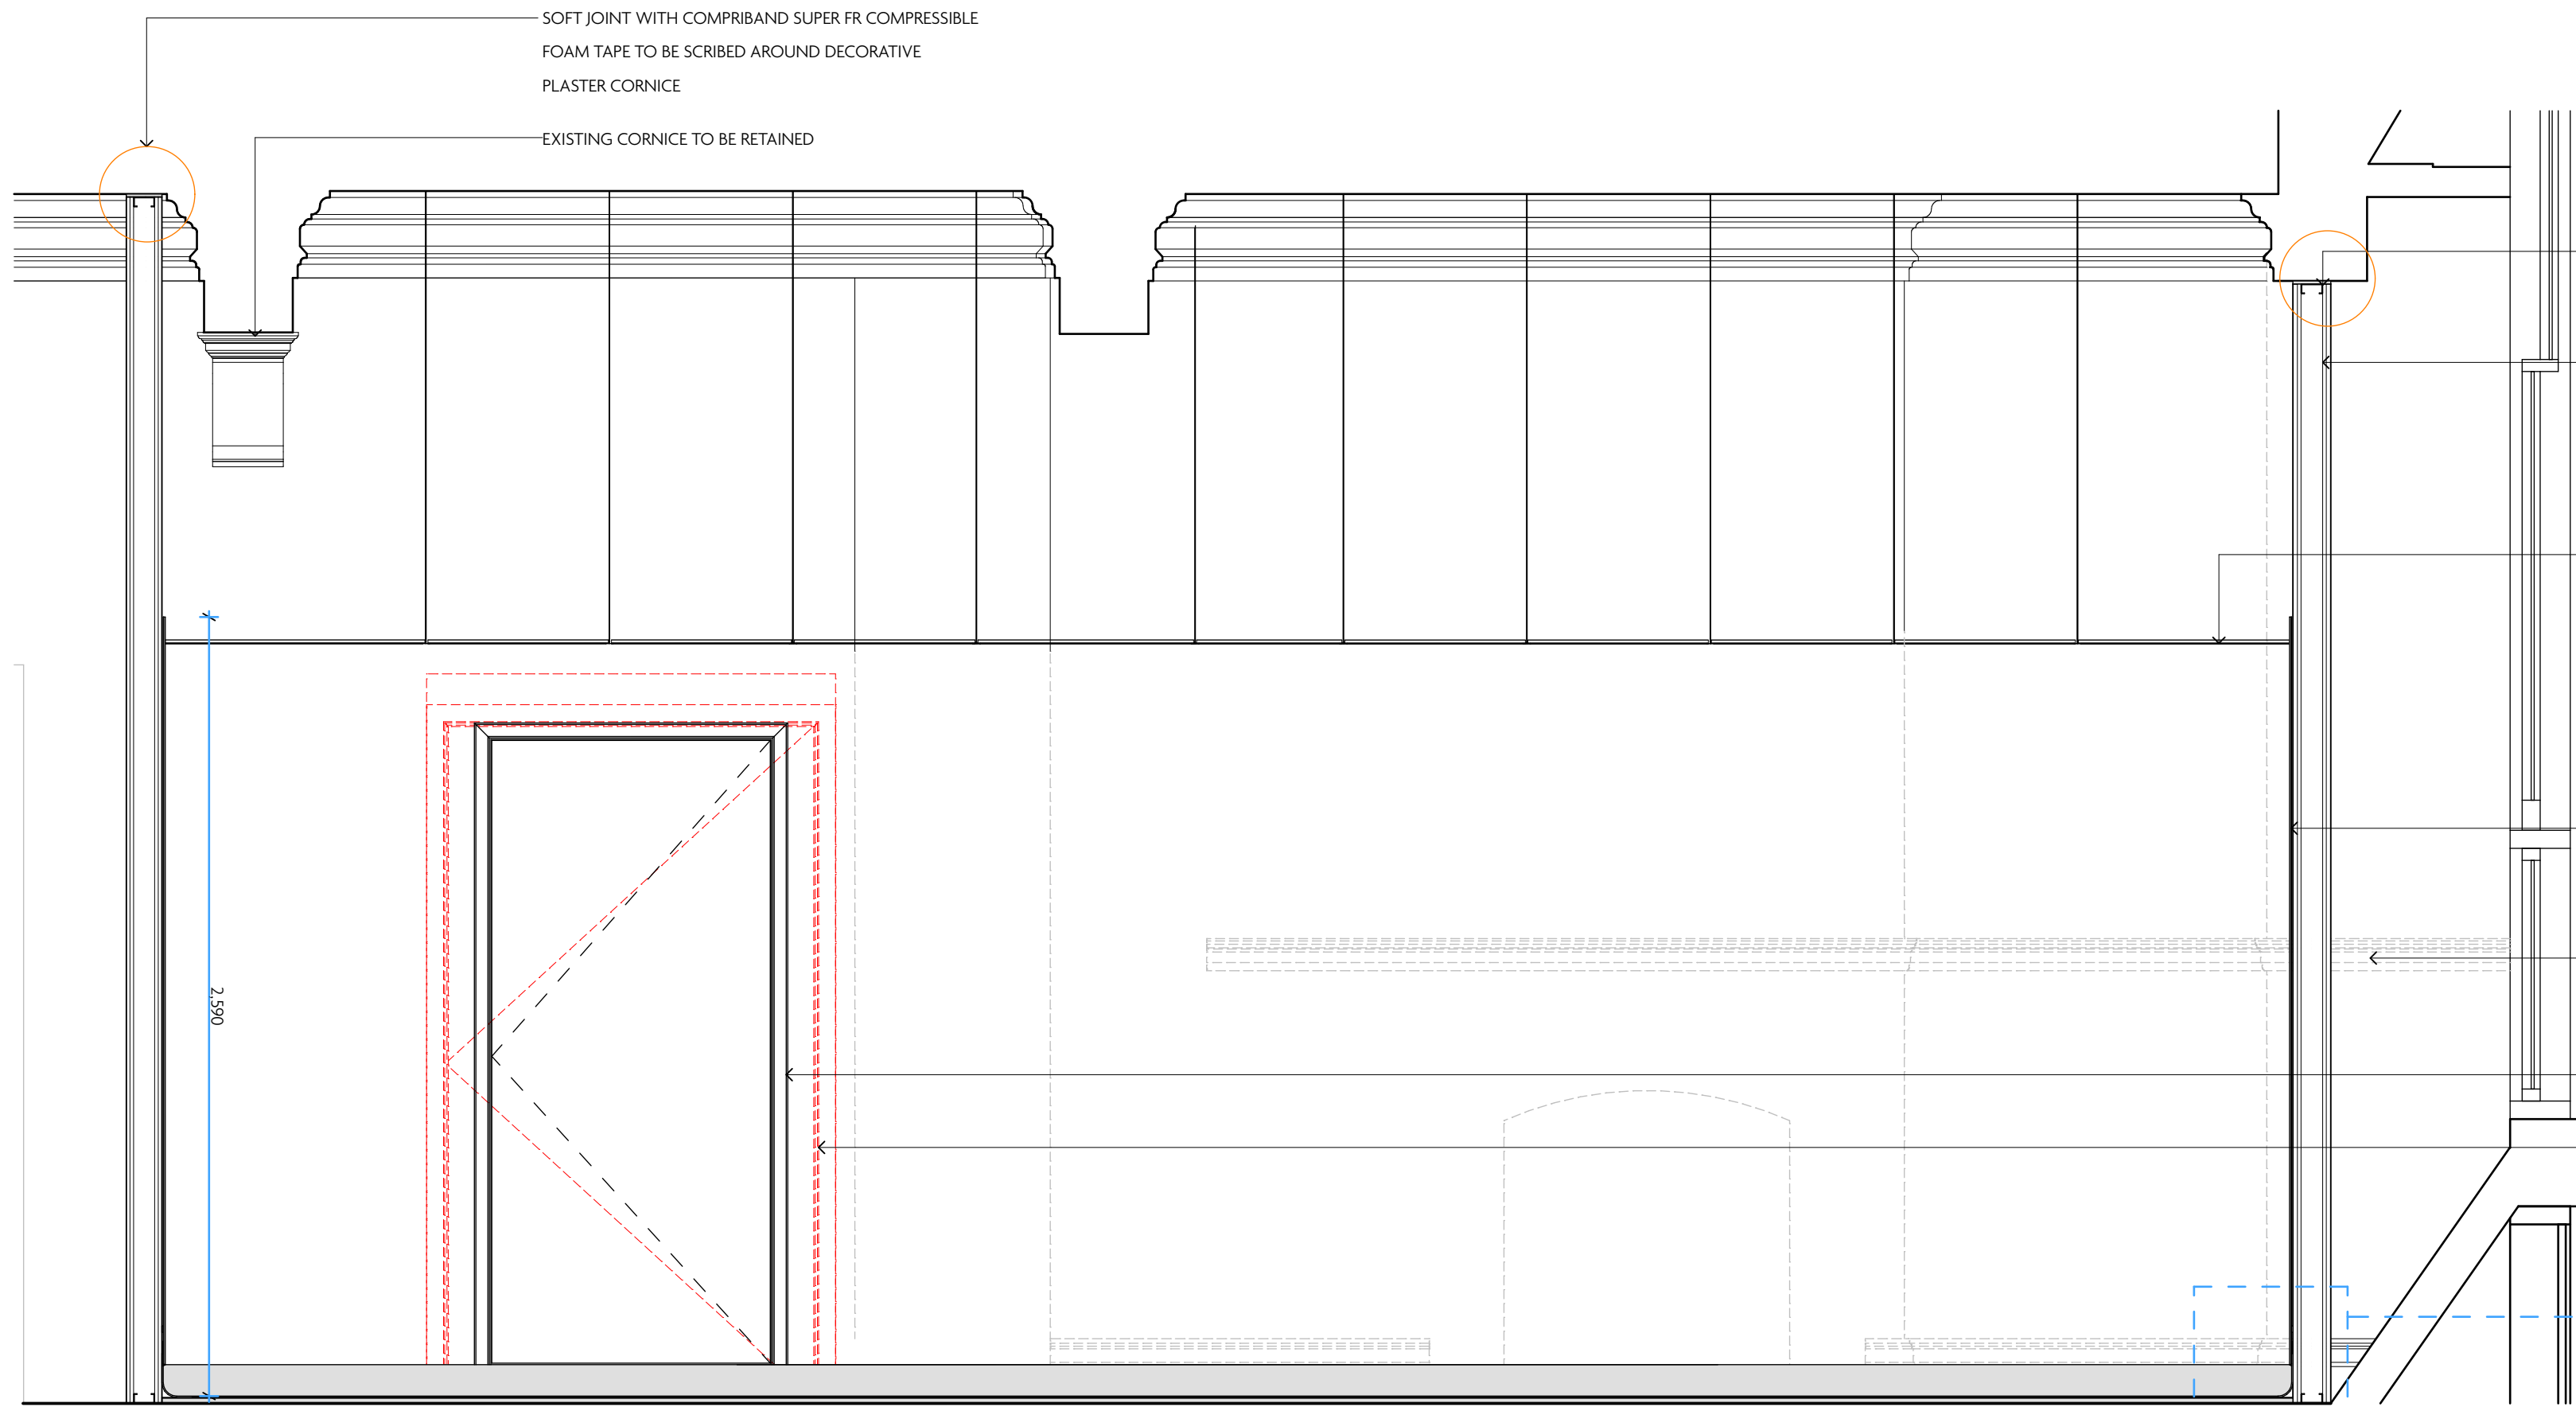

02 GF - KITCHEN SECTION BB
1:20 @ A1

03 GF - KITCHEN SECTION CC
1:20 @ A1

NEW 2.5MM ANTI-SLIP ALTRO DESIGNER 25 SAFETY FLOORING LAID WITH ALTROFIX 15 ON LATEX SCREED OR SIMILAR OVER 18MM M/R PLY SUBSTRATE OVER EXISTING TIMBER FLOORING. FLOORING TO BE COMPLETE WITH WELDED JOINTS AND CURVED PERIMETER SKIRTING. COLOUR: JET D2501. TO BE LAID IN ACCORDANCE WITH MANUFACTURER'S RECOMMENDATION.

SOFT JOINT WITH COMPRIBAND SUPER FR COMPRESSIBLE FOAM TAPE BETWEEN THE NEW PARTITION AND EXISTING STRUCTURE


FULL HEIGHT PARTITION IN 70MM MF C STUD WITH 10 LAYER OF 12.5MM PLASTERBOARD EACH SITE.

SUSPENDED 600 X 600 TILE LAY IN GRID SUSPENDED CEILING. ARRANGEMENT OF HANGERS TO NEW SUSPENDED CEILINGS BE FITTED USING FIXING HOLES FROM EXISTING SUSPENDED CEILINGS


PARTITIONS / LININGS TO BE CLAD IN WHITEROC HYGIENIC CLADDING

DASHED GREY LINE DENOTES EXISTING SOFTWOOD RAILS, FIREPLACE & CHIMNEY BREAST TO BE RETAINED


NEW REDUCED WIDTH DOOR OPENING FORMED IN 60 MINUTE MF AND PLASTERBOARD PARTITION
RED LINE DENOTES EXISTING DOOR TO BE REMOVED AND REPLACED WITH NEW REDUCED WIDTH DOOR OPENING FORMED IN 60 MINUTE MF AND PLASTERBOARD PARTITION

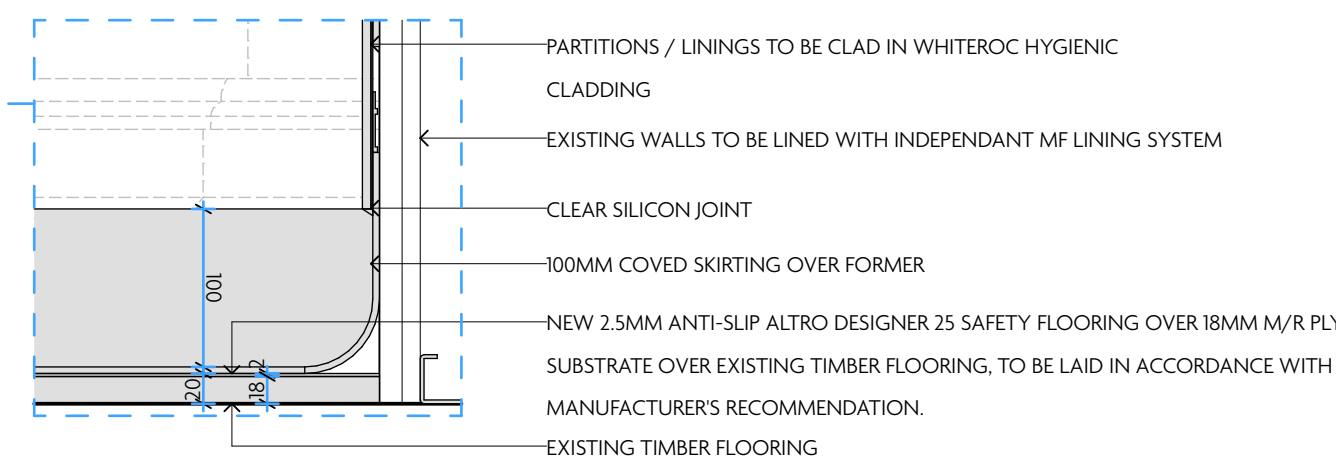


A FLOORING & WALL JUNCTION
1:5 @ A1

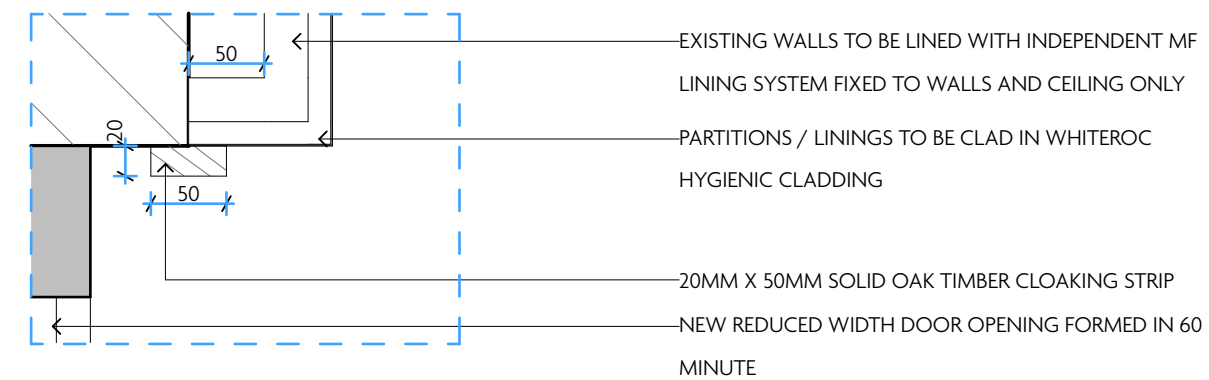

B GF PARTITION DETAIL
1:5 @ A1

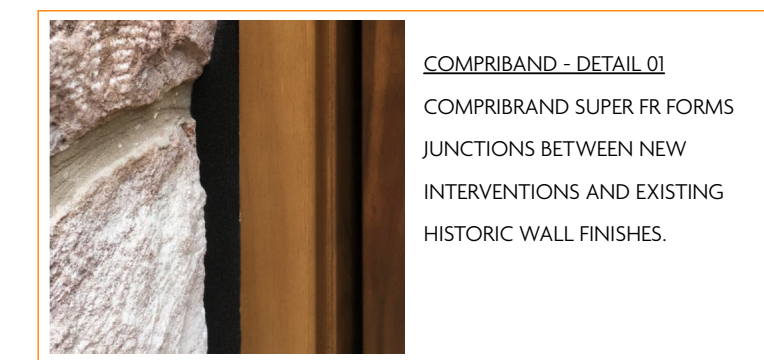

COMPRIBAND - DETAIL 01
COMPRIBAND SUPER FR FORMS
JUNCTIONS BETWEEN NEW
INTERVENTIONS AND EXISTING
HISTORIC WALL FINISHES.

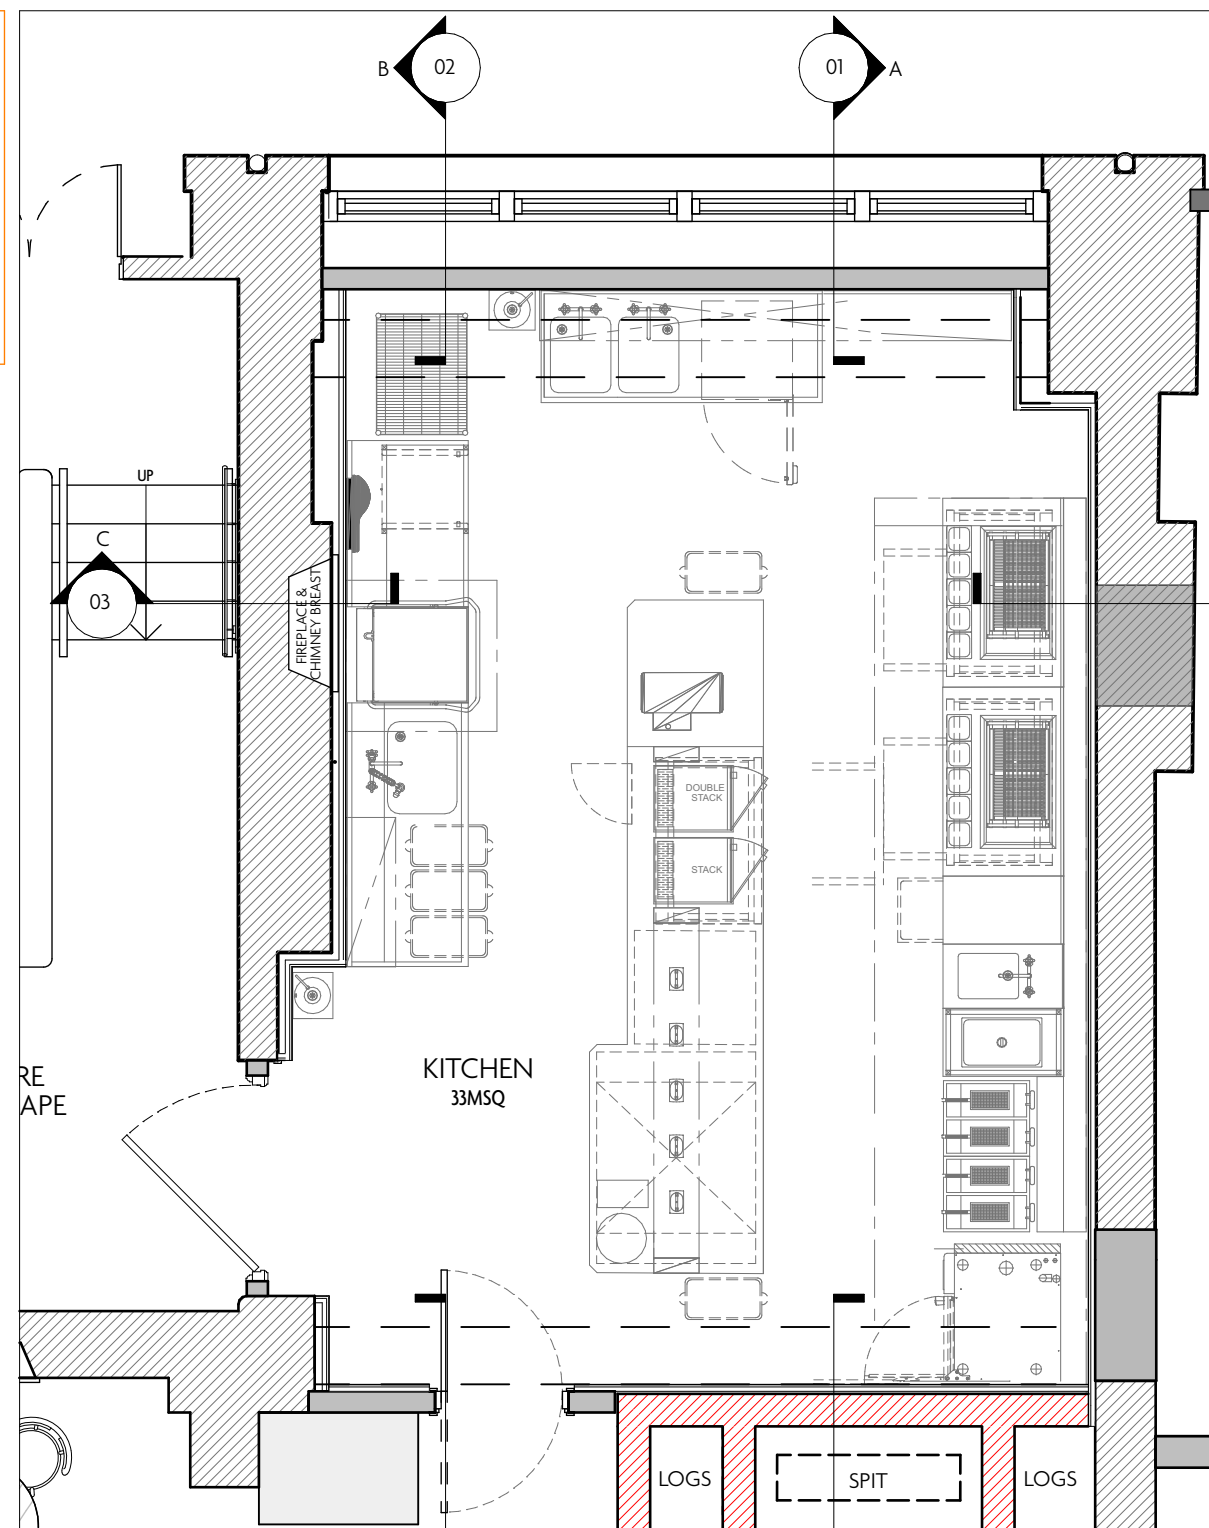

00 LOCATION PLAN
1:50 @ A1

REV DATE REASON

REV DATE REASON

NOTES

Do not scale from this drawing. All dimensions to be checked on site prior to any manufacture and construction.

Macaulay
Sinclair

PROJECT Flat Iron, Manchester

TITLE Proposed GF Details

SCALE @ A1 1:50 / 1:20 / 1:5

DATE 22/11/2023

DRAWN BY GT

PROJ NO. 3809

DWG NO. 03(35)

STATUS

PLANNING

Copyright Reserved

4

+44 (0)1115 950 7313
STUDIO@MACAULAYSINCLAIR.COM
MACAULAYSINCLAIR.COM