

Key

- New metal stud partition
- Existing wall
- Wall installed as part of landlord rennovation works
- svp
Soil and vent pipe

Ceiling Key

- C1 - Acoustic plasterboard ceiling (class A) - Knauf Ensemble or similar approved
- C2 - MF Plasterboard ceiling
- Existing plasterboard ceiling
- Existing timber floorboards with limewash finish

Acoustics Key

- A1 - Surface mounted acoustic panel - Autex Horizon or similar approved - Class A
- A2 - Acoustic raft - Autex Frontier 250 beam raft or similar approved - Class A to achieve <0.6s reverberation time with 75% free area for sprinklers


Lighting Key

- Pendant light
- Recessed downlighter
- Table lamp
- Surface mounted or suspended LED luminaire as installed throughout the rest of the building
- LED under shelf strip lighting
- W
Wall light

Mechanical Key

- Fan coil unit
- A/C
Wall mounted air conditioning unit with condenser at roof level
- Sprinklers as per H&K layouts unless noted
- Indicative cable tray location
- Services painted white

Mechanical and electrical layouts indicative, please refer to M&E drawings for detail
Read in conjunction with ceiling finishes plan

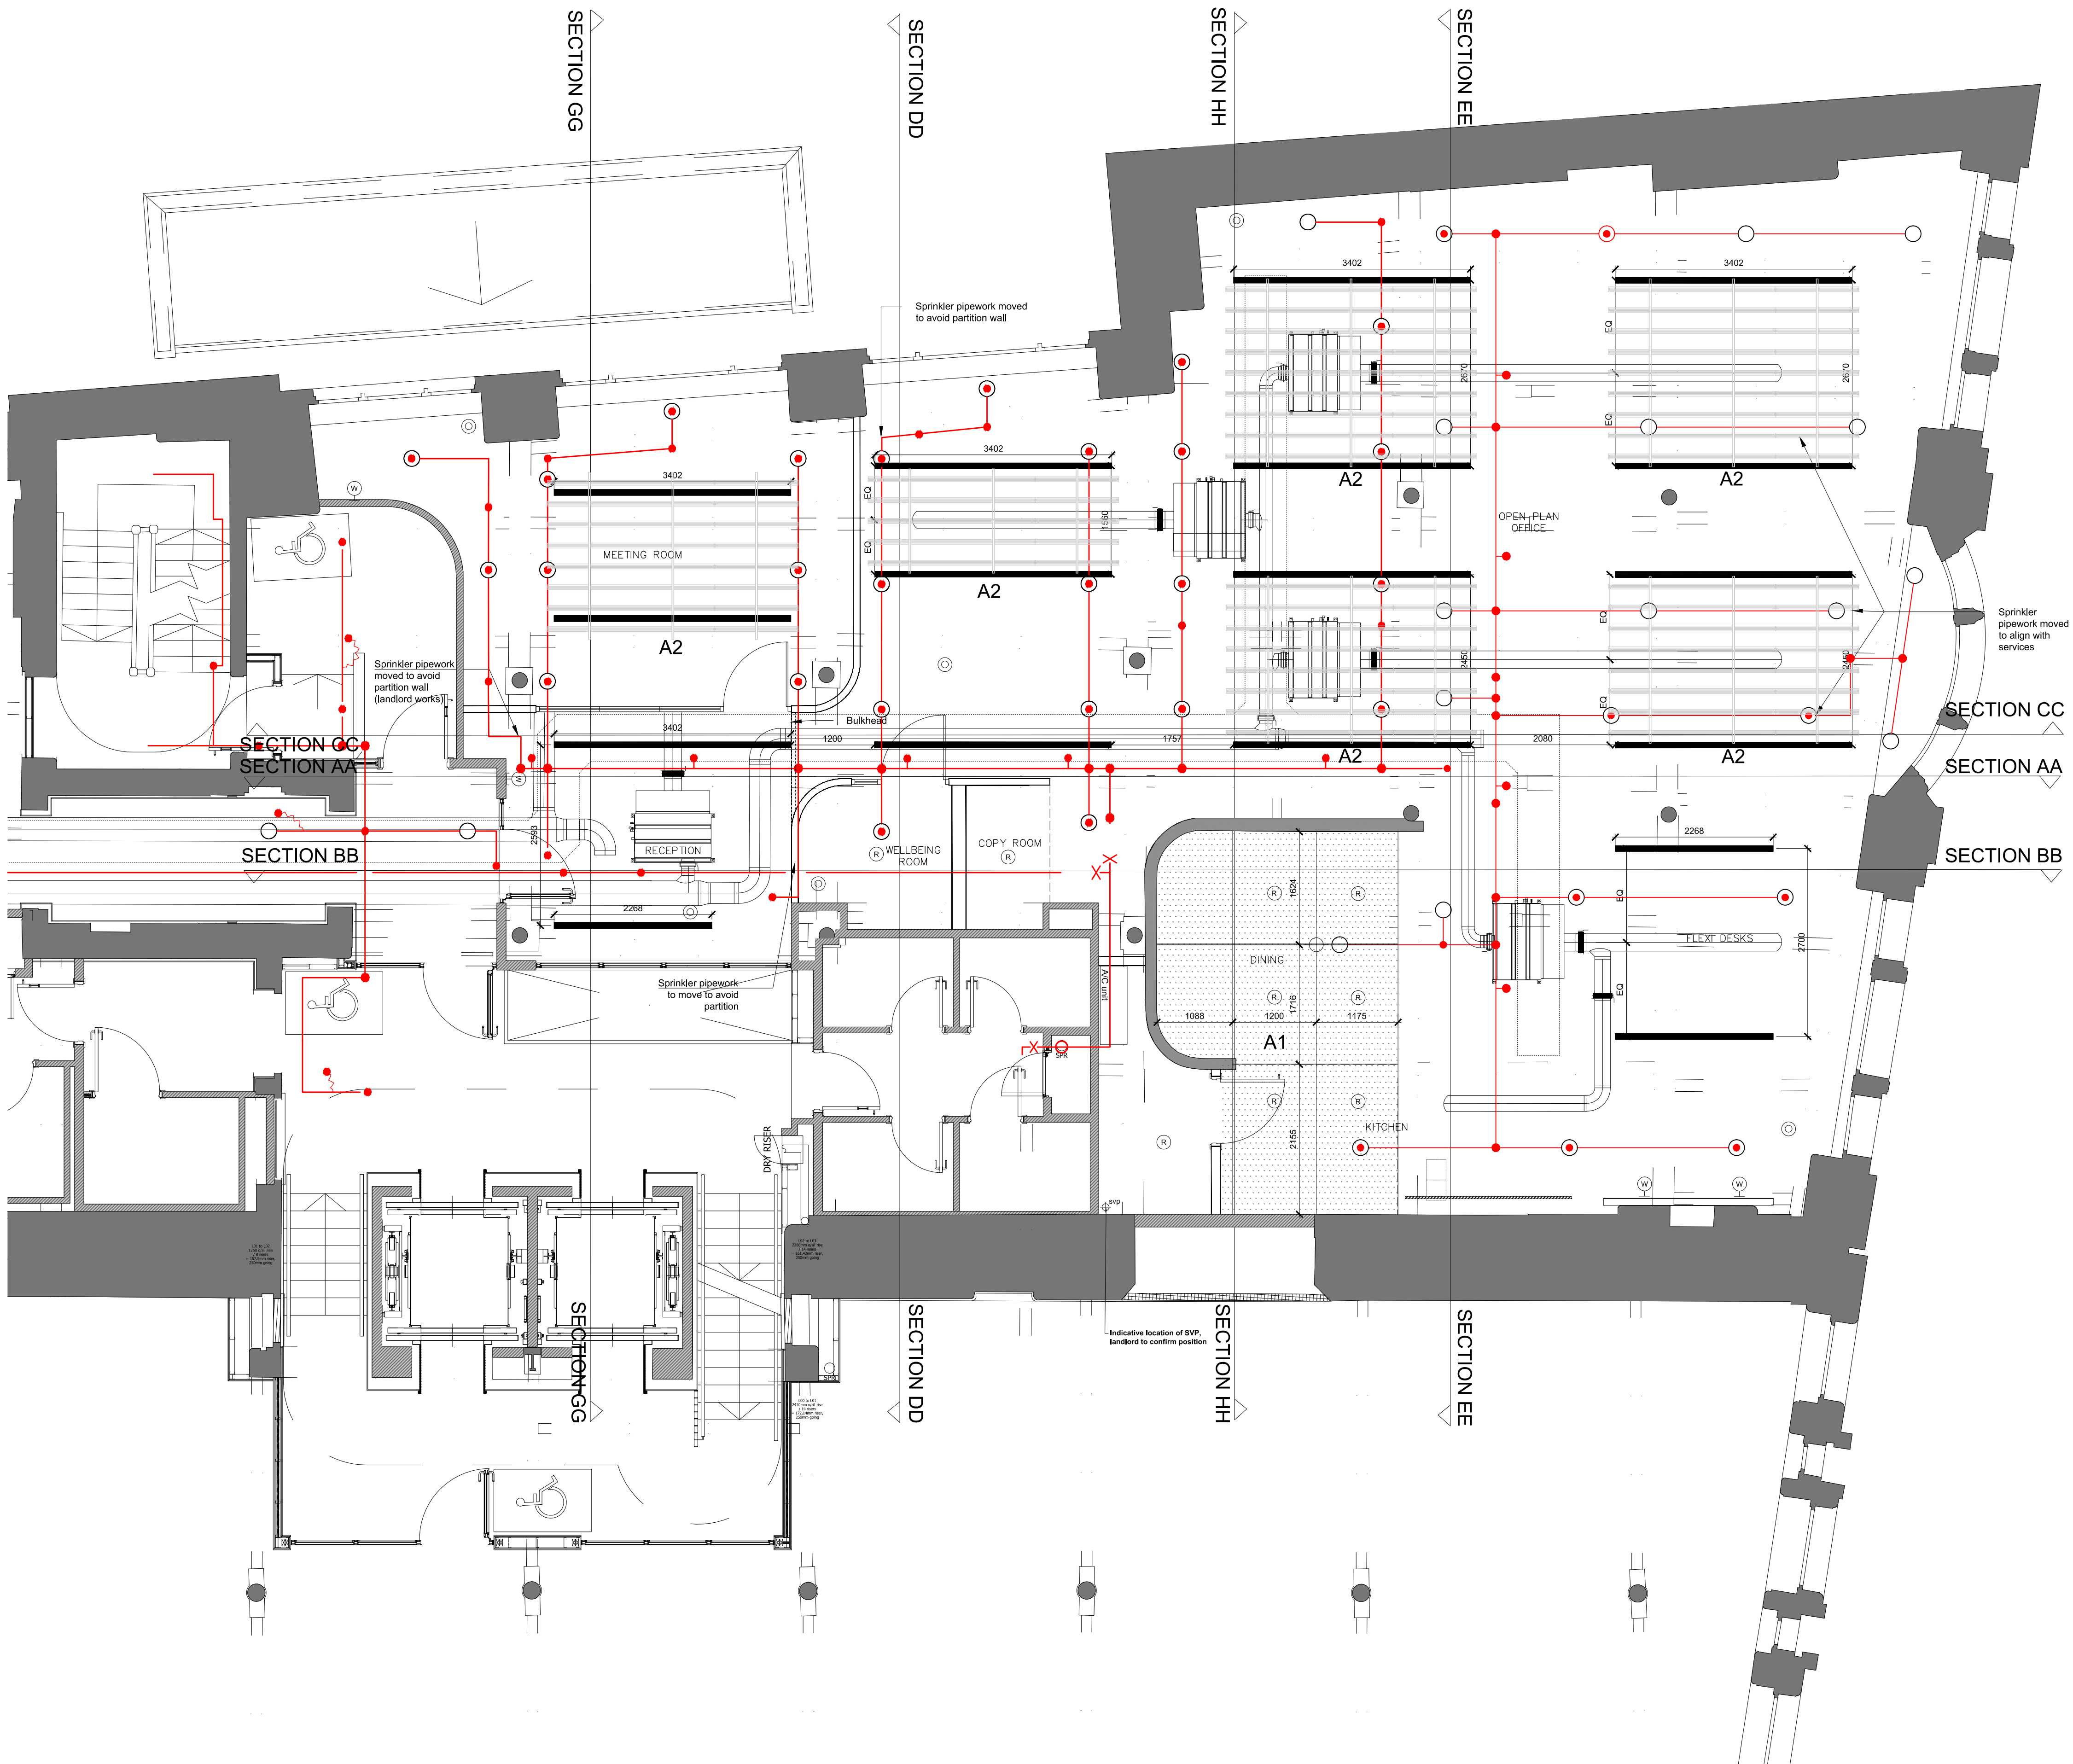

0m 1m 2m 3m

The contractor is responsible for checking dimensions, tolerances and references. Any discrepancy to be verified with the Architect before proceeding with the works. Where an item is covered by drawings to different scales the larger scale drawing is to be worked to.

Do not scale drawing. Figured dimensions to be worked to in all cases.

Where products have been specified, PRP have reviewed applicable products available in the UK at the time of writing the specification. For the avoidance of doubt, product manufacturers and suppliers must confirm that each product is fit for its intended use and provide such evidence as may reasonably be requested to confirm performance, including, but not limited to, product test classification and interfaces with adjacent products.

Where the contractor wishes to propose alternative products, representative samples and a full technical appraisal should be submitted by the contractor to the employer demonstrating that their proposed alternative has equal or better performance. Any alternative products are subject to design team, building control, warranty provider and employer acceptance.

CDM REGULATIONS 2015. All current drawings and specifications for the project must be read in conjunction with the Designer's Hazard and Environment Assessment Record

All intellectual property rights reserved.

This drawing is to be read with all other relevant drawings & schedules, including but not limited to: PRP setting out plans, sections, elevations, details, door/window schedule etc.

Rev	Date	Description
T01	13.02.24	Tender issue
T02	26.02.24	PRP setting out plans, sections, elevations, details, door/window schedule etc.
T03	28.02.24	Acoustic amendments

Dwn	Ckd
RW	FS
RW	FS
RW	FS

Drawn	RW
Checked	FS
Date	13.02.24
Scale @ A1	1:50

40 PRINCESS STREET
SUITE 2.0
REFLECTED CEILING PLAN

05000
T03
TENDER

PRP
prp-co.uk
Manchester
0161 242 8950