


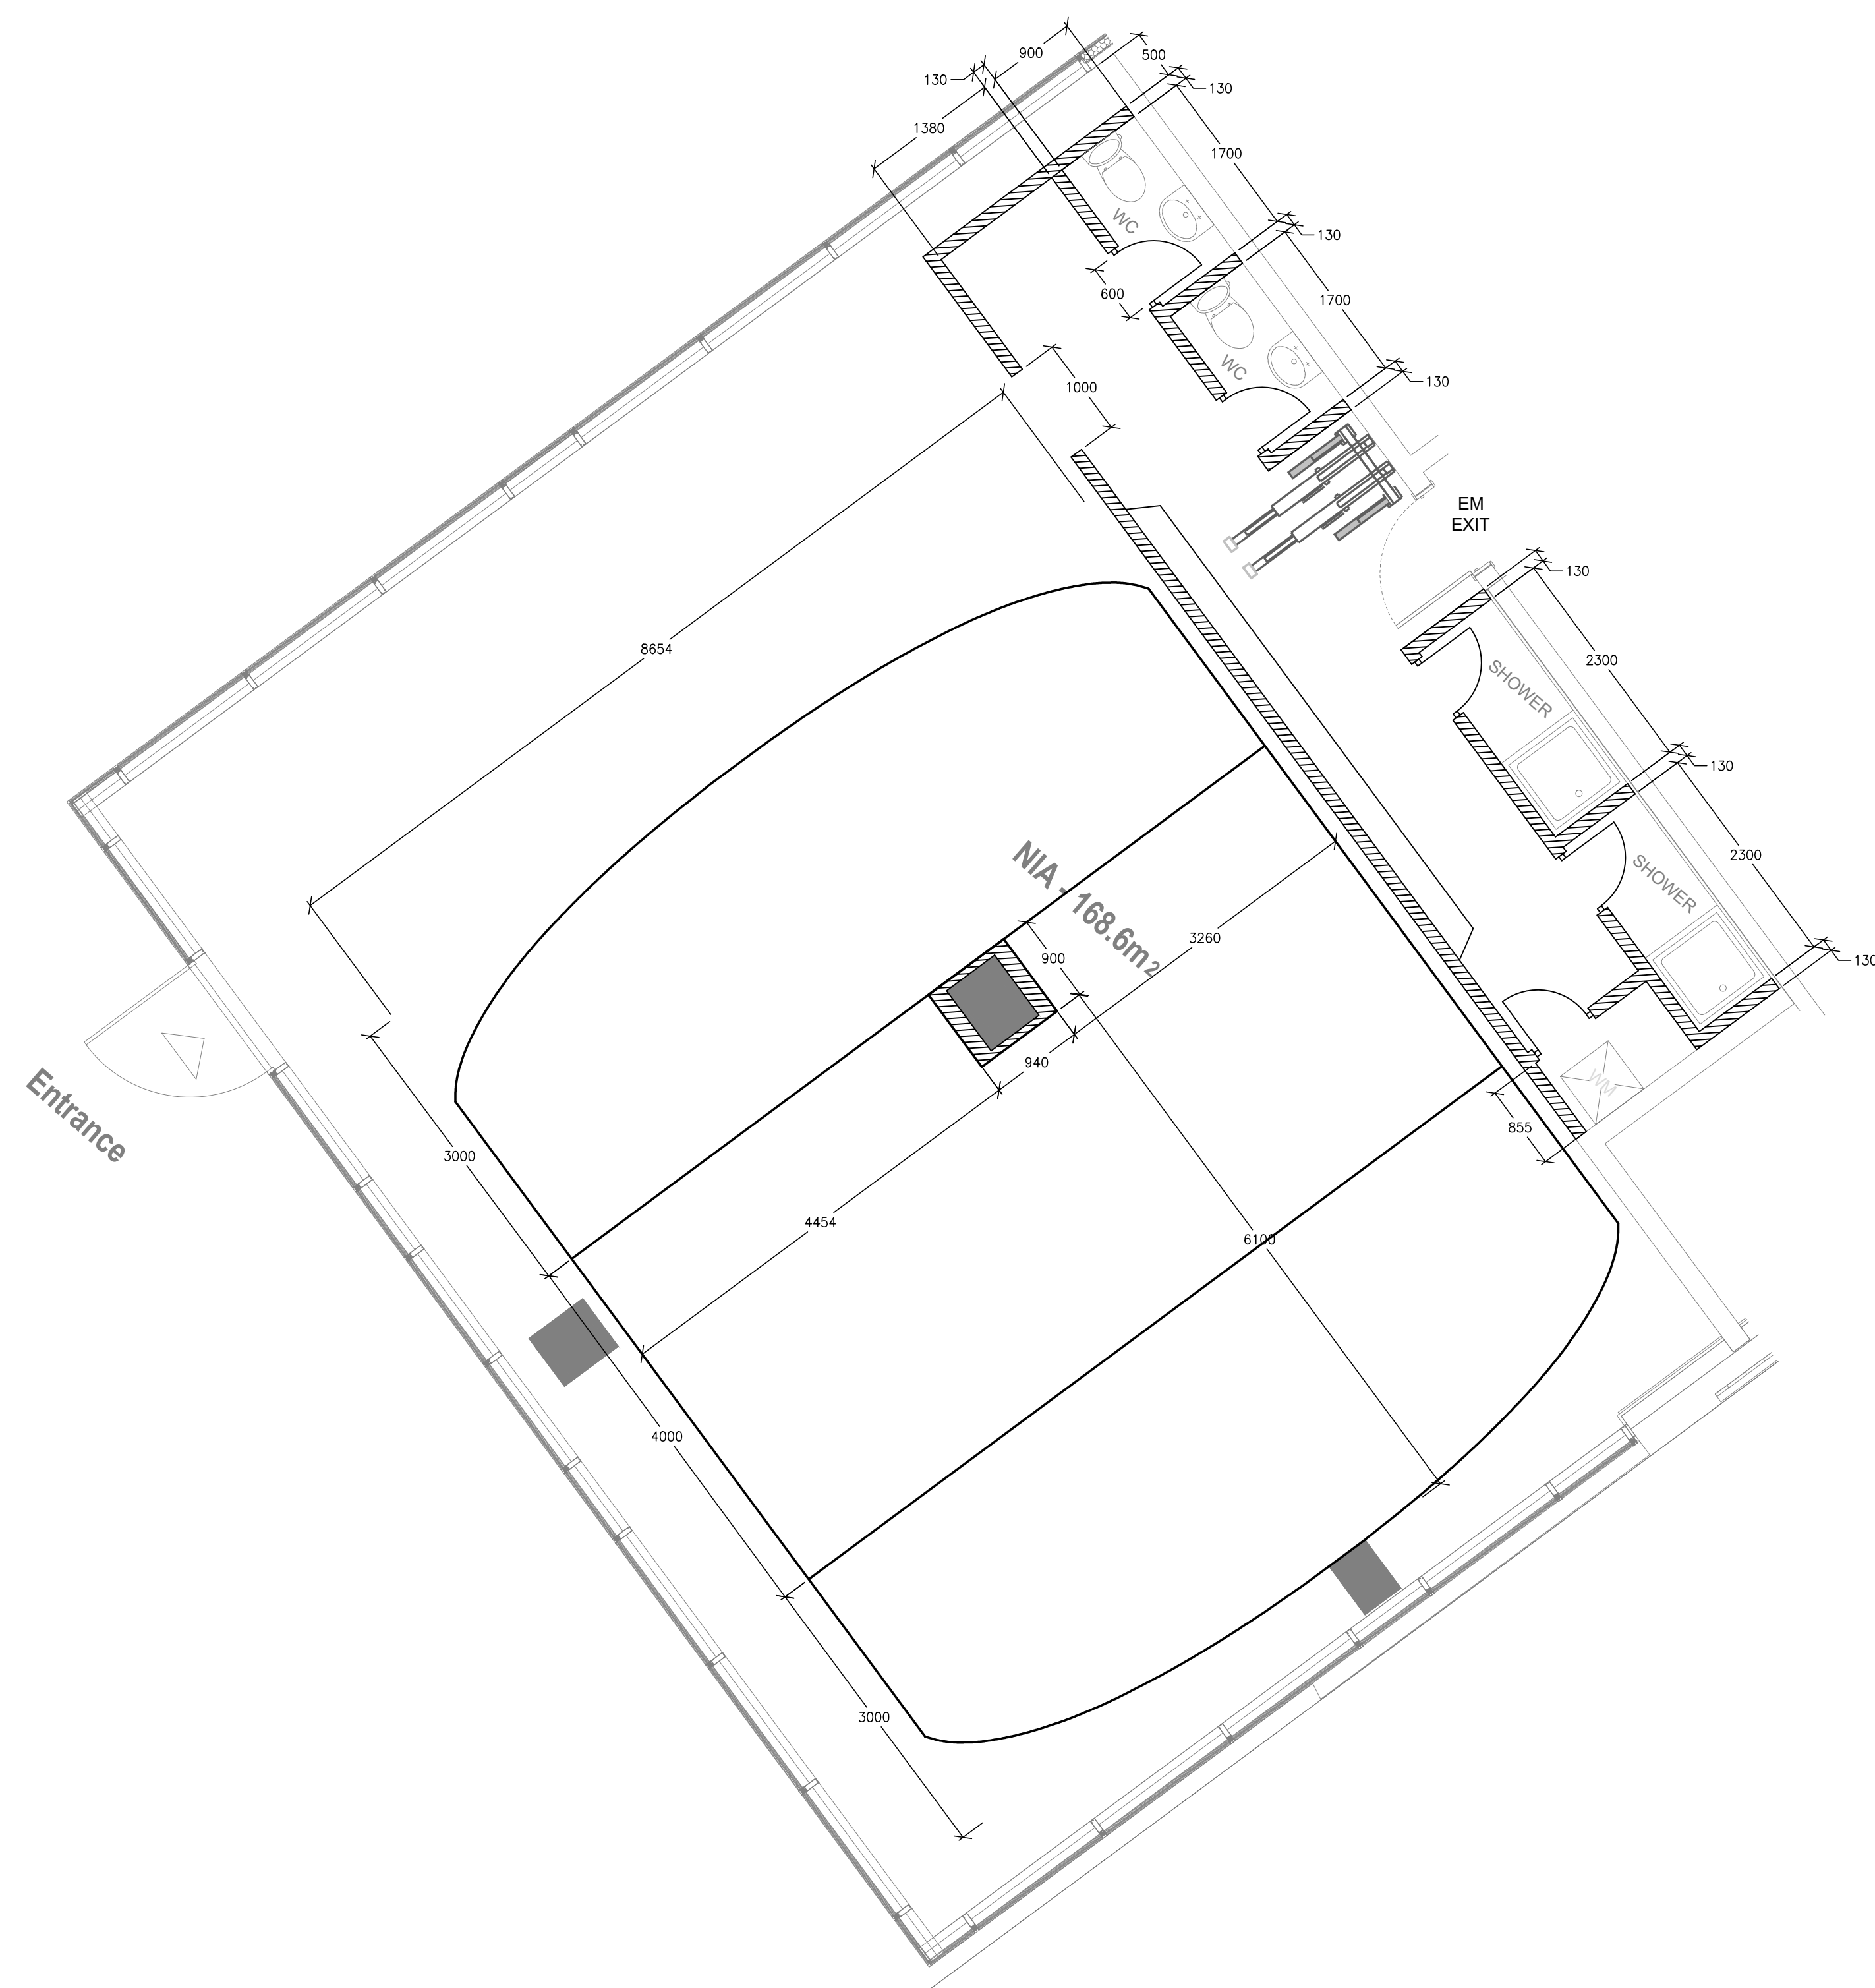

Rev	Drawn	Approved	Description
Project 103 ANCOATS GARDENS UNIT 2			
Title HOTPOD YOGA			
Drawn	PAS DS	Date	07/02/24
		Scale	1:50
Drawing Number 001/23/SK02			
Rev			B