


STATUS:
PROPOSAL

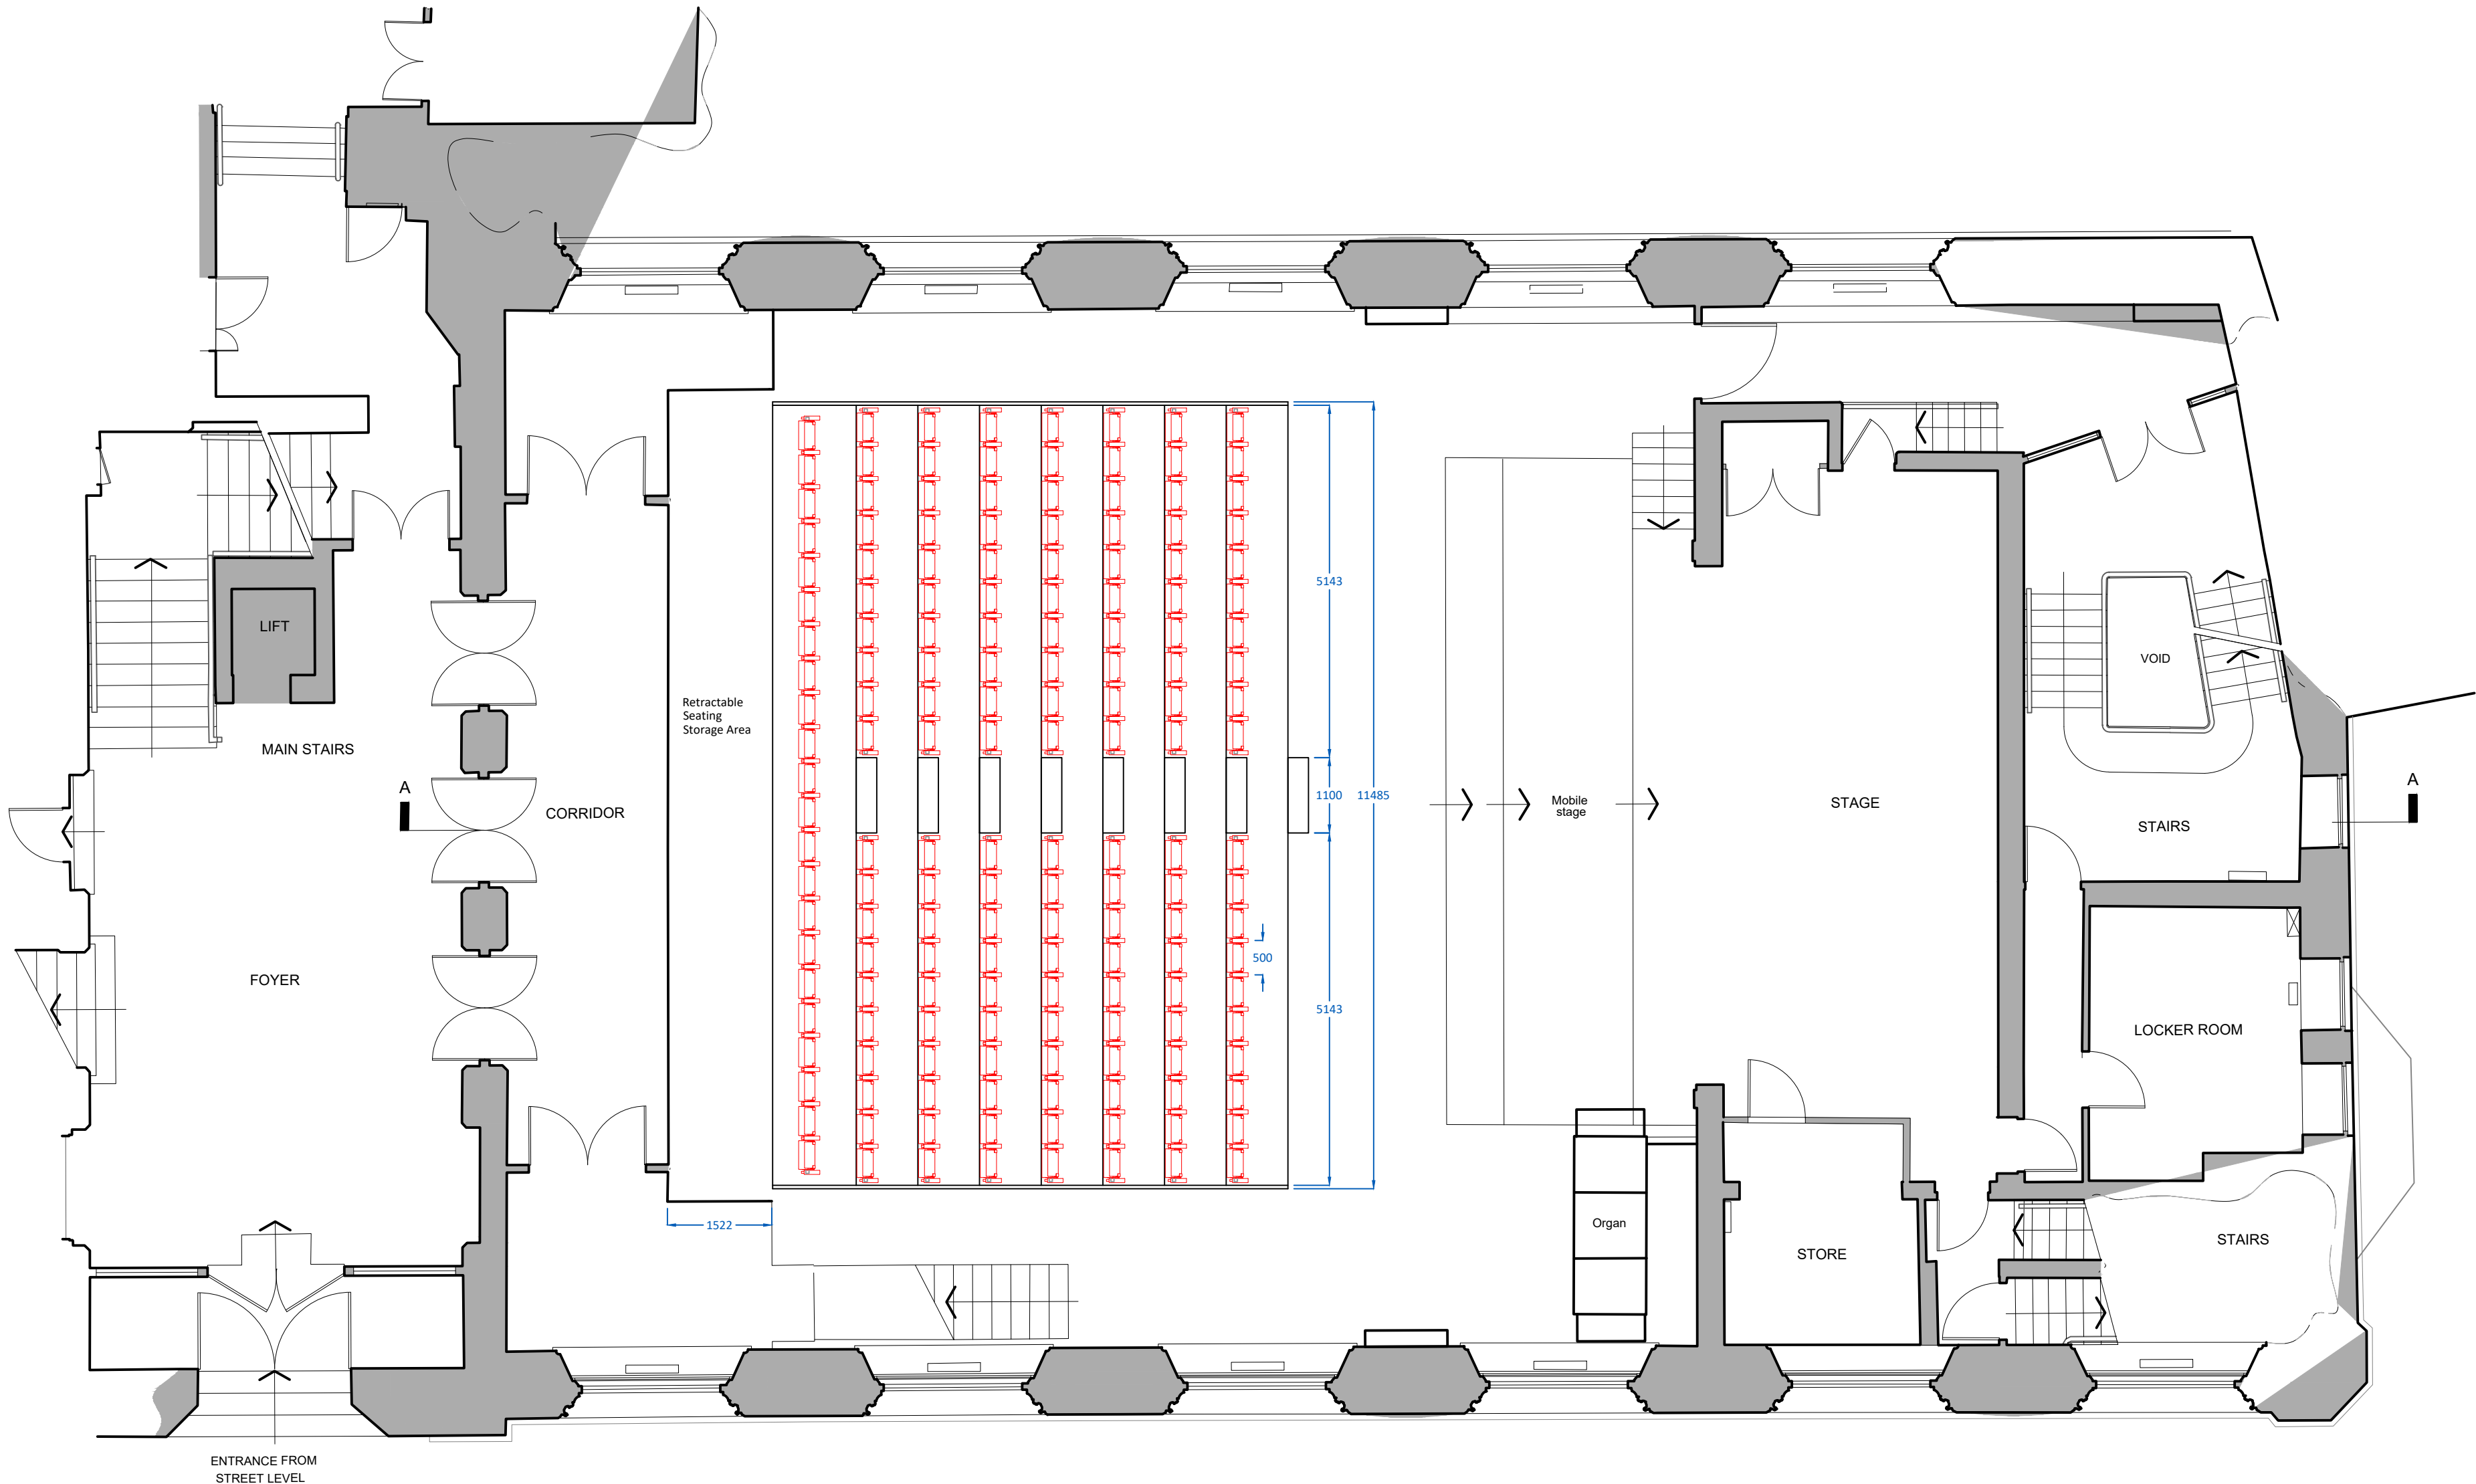

PROJECT:
Chetham School Of Music

CONTRACTOR:
—

ARCHITECT:
—

JOB REF:
MUSIC HALL

REVISION NOTES:

TITLE:
PLAN VIEW

DRAWING NO:
PR-1281

DRAWN BY:
J.Clark

DATE:
24/01/22

Do Not Scale

CONTACT:
Patrick Donoghue
+44(0) 1604 756567
info@audise.co.uk

This drawing is the property of Audise by Frem Group Ltd and shall not be copied or reproduced without express written consent by Audise by Frem Group Ltd

Whilst every effort has been made to produce these drawings in accordance with current regulations and building codes, we recommend relevant approval is sought from fire, building and licensing authorities before commencement of production



RETRACTABLE UNIT

TYPE OF UNIT: Floor fixed / Recessed		OPERATION OF UNIT: Integrally Powered	
O/A WIDTH: 11485mm	NO. OF AISLES: 1 @ 1100mm	SIDE CURTAINS / PANELS: 2 Sets	
NO. OF ROWS: 8 row unit	SIDE RAILS: 2 sets - Removable	REAR CURTAINS / PANELS: N/A	
TREAD: 900mm	REAR RAILS: N/A	FASCIA PANELS: Yes	
RISE: 280mm	FRONT RAILS: N/A	PORTABLE TRANSPORTERS: N/A	

SEATING TYPE: PRINCIPLE CHAIR

UPHOLSTERY: Camira Mainline Plus

CHAIR CENTRES: 500mm

FLOOR COVERING: Marlings' Delta Cord Heavy Duty Contract Carpet

TOTAL FOLD DOWN: 162

EXPOSED METALWORK COLOUR: Black - RAL 9005



STATUS:
PROPOSAL

PROJECT:
Chetham School Of Music

CONTRACTOR:

ARCHITECT:

JOB REF:
MUSIC HALL

REVISION NOTES:

TITLE:
SECTION VIEW

DRAWING NO:
PR-1281

DRAWN BY:
J.Clark



DATE:
24/01/22

Do Not Scale

CONTACT:
Patrick Donoghue
+44(0) 1604 756567
info@audise.co.uk

This drawing is the property of Audise by Frem Group Ltd and shall not be copied or reproduced without express written consent by Audise by Frem Group Ltd

Whilst every effort has been made to produce these drawings in accordance with current regulations and building codes, we recommend relevant approval is sought from fire, building and licensing authorities before commencement of production

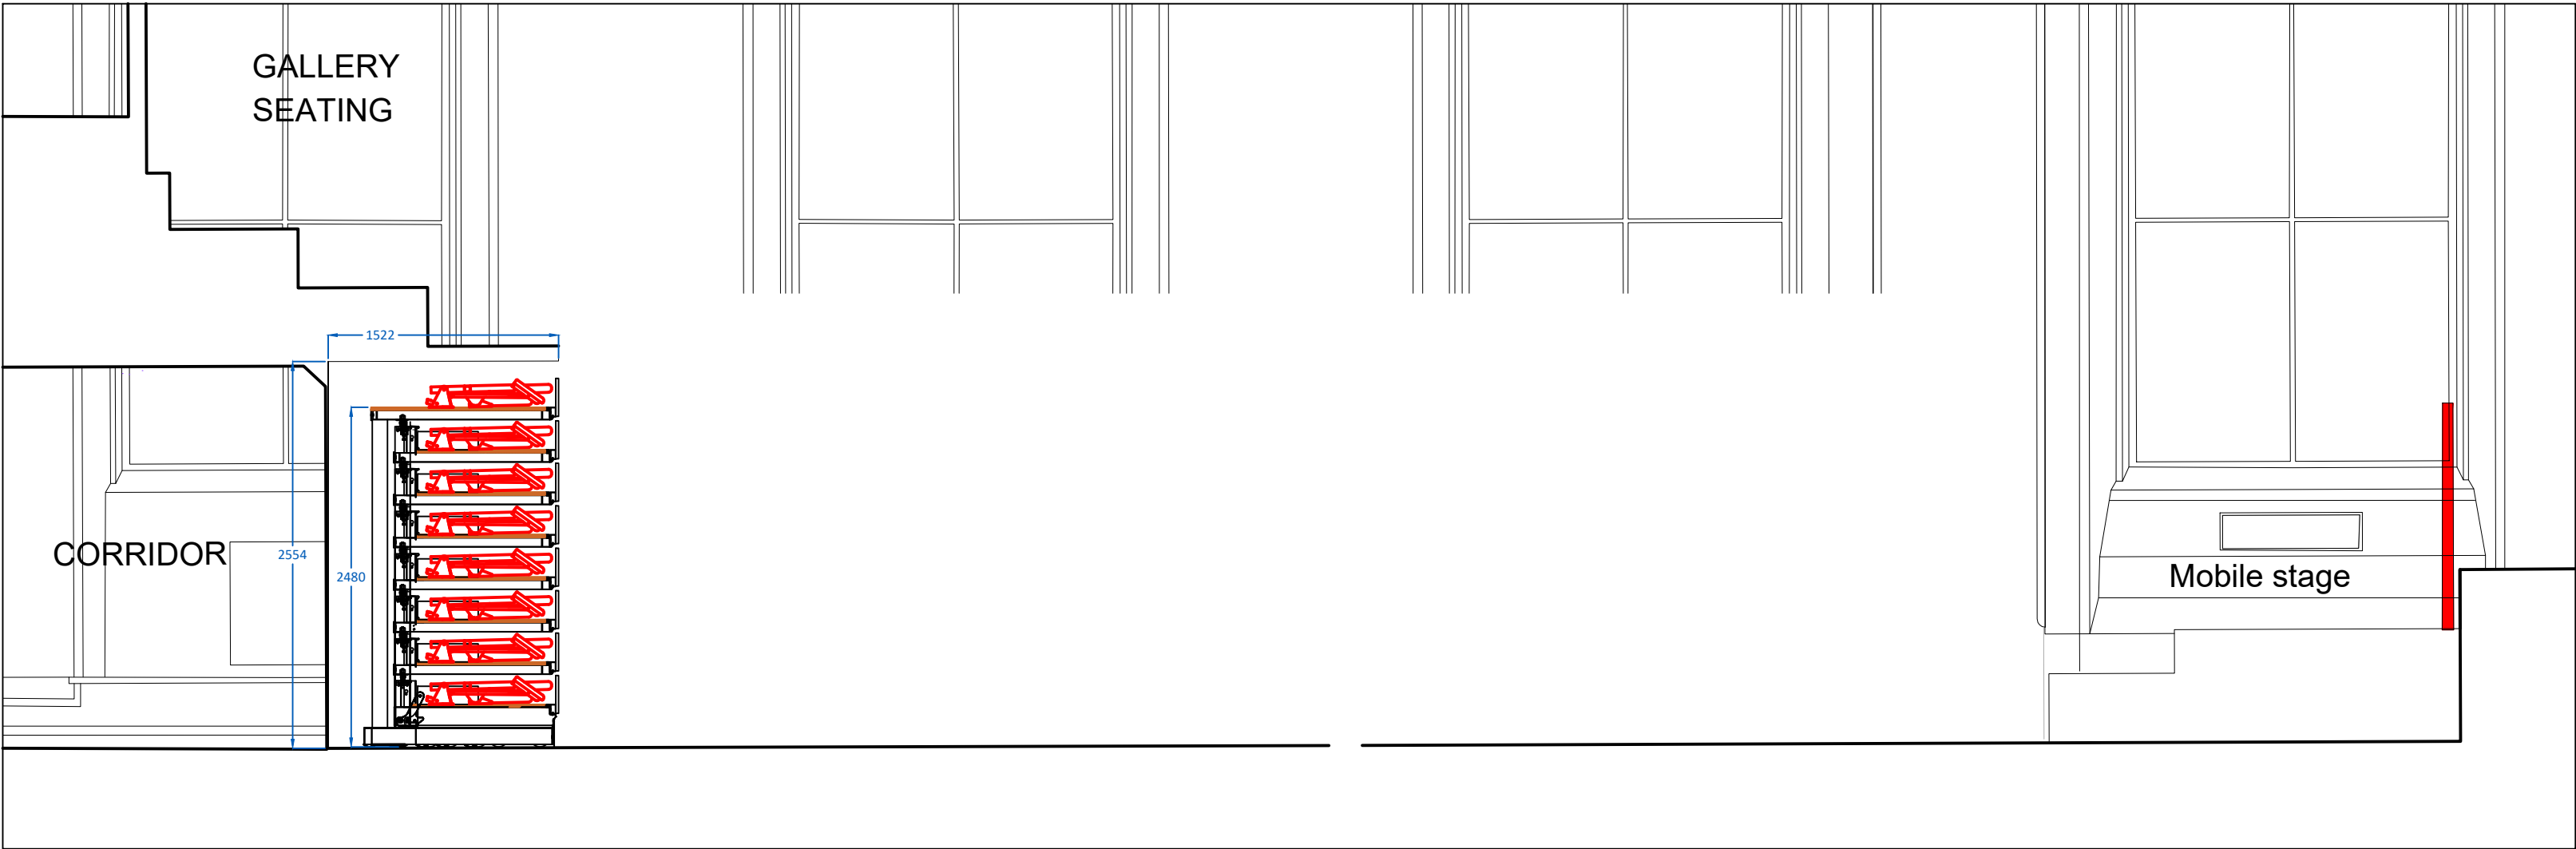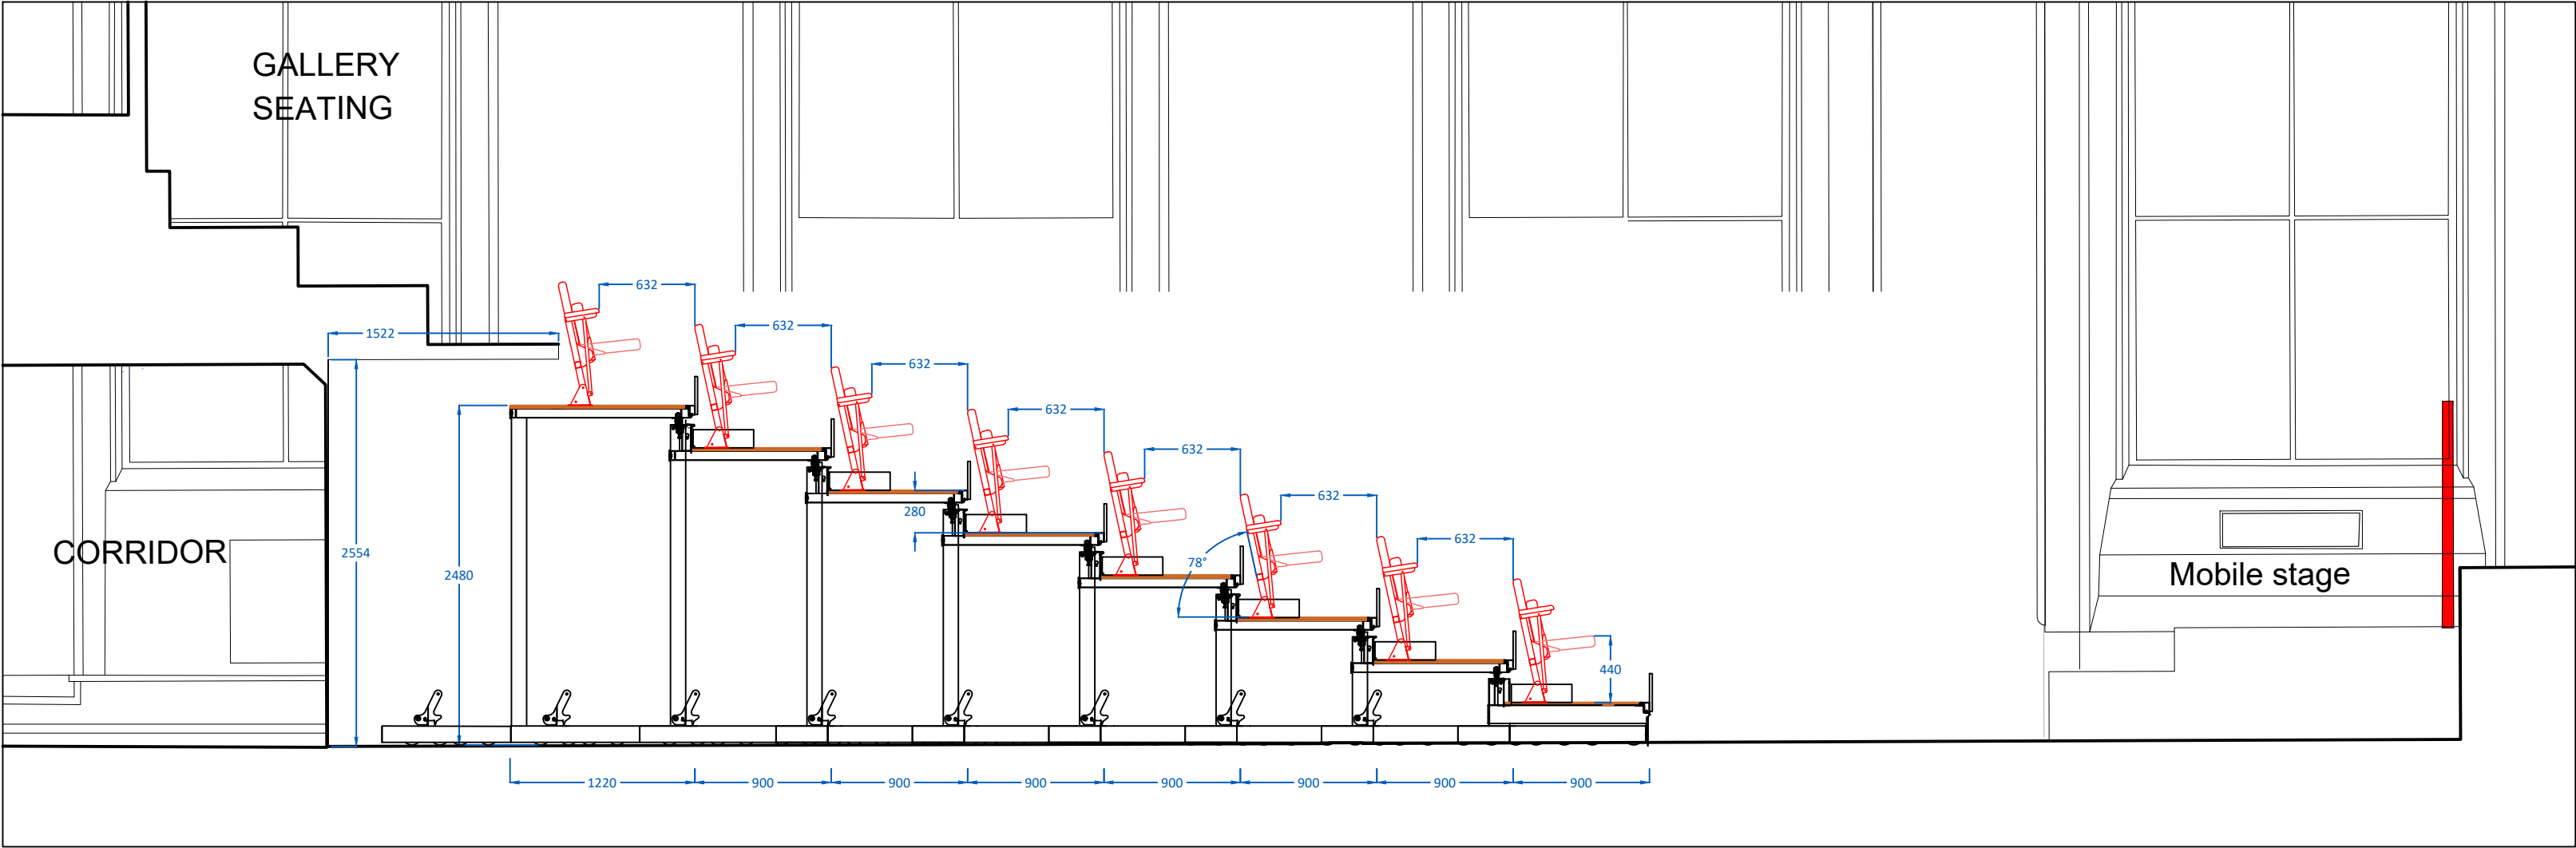

RETRACTABLE UNIT				SEATING TYPE:	PRINCIPLE CHAIR	UPHOLSTERY:	Camira Mainline Plus								
TYPE OF UNIT:		Floor fixed / Recessed						OPERATION OF UNIT:		Integrally Powered					
O/A WIDTH:		11485mm		NO. OF AISLES:		1 @ 1100mm		SIDE CURTAINS / PANELS:	2 Sets	CHAIR CENTRES:	500mm	FLOOR COVERING:	Marlings' Delta Cord Heavy Duty Contract Carpet		
NO. OF ROWS:		8 row unit		SIDE RAILS:		2 sets - Removable								REAR CURTAINS / PANELS:	
TREAD:		900mm		REAR RAILS:		N/A		FASCIA PANELS:		Yes		TOTAL FOLD DOWN:	162	EXPOSED METALWORK COLOUR:	Black - RAL 9005
RISE:		280mm		FRONT RAILS:		N/A		PORTABLE TRANSPORTERS:		N/A					