

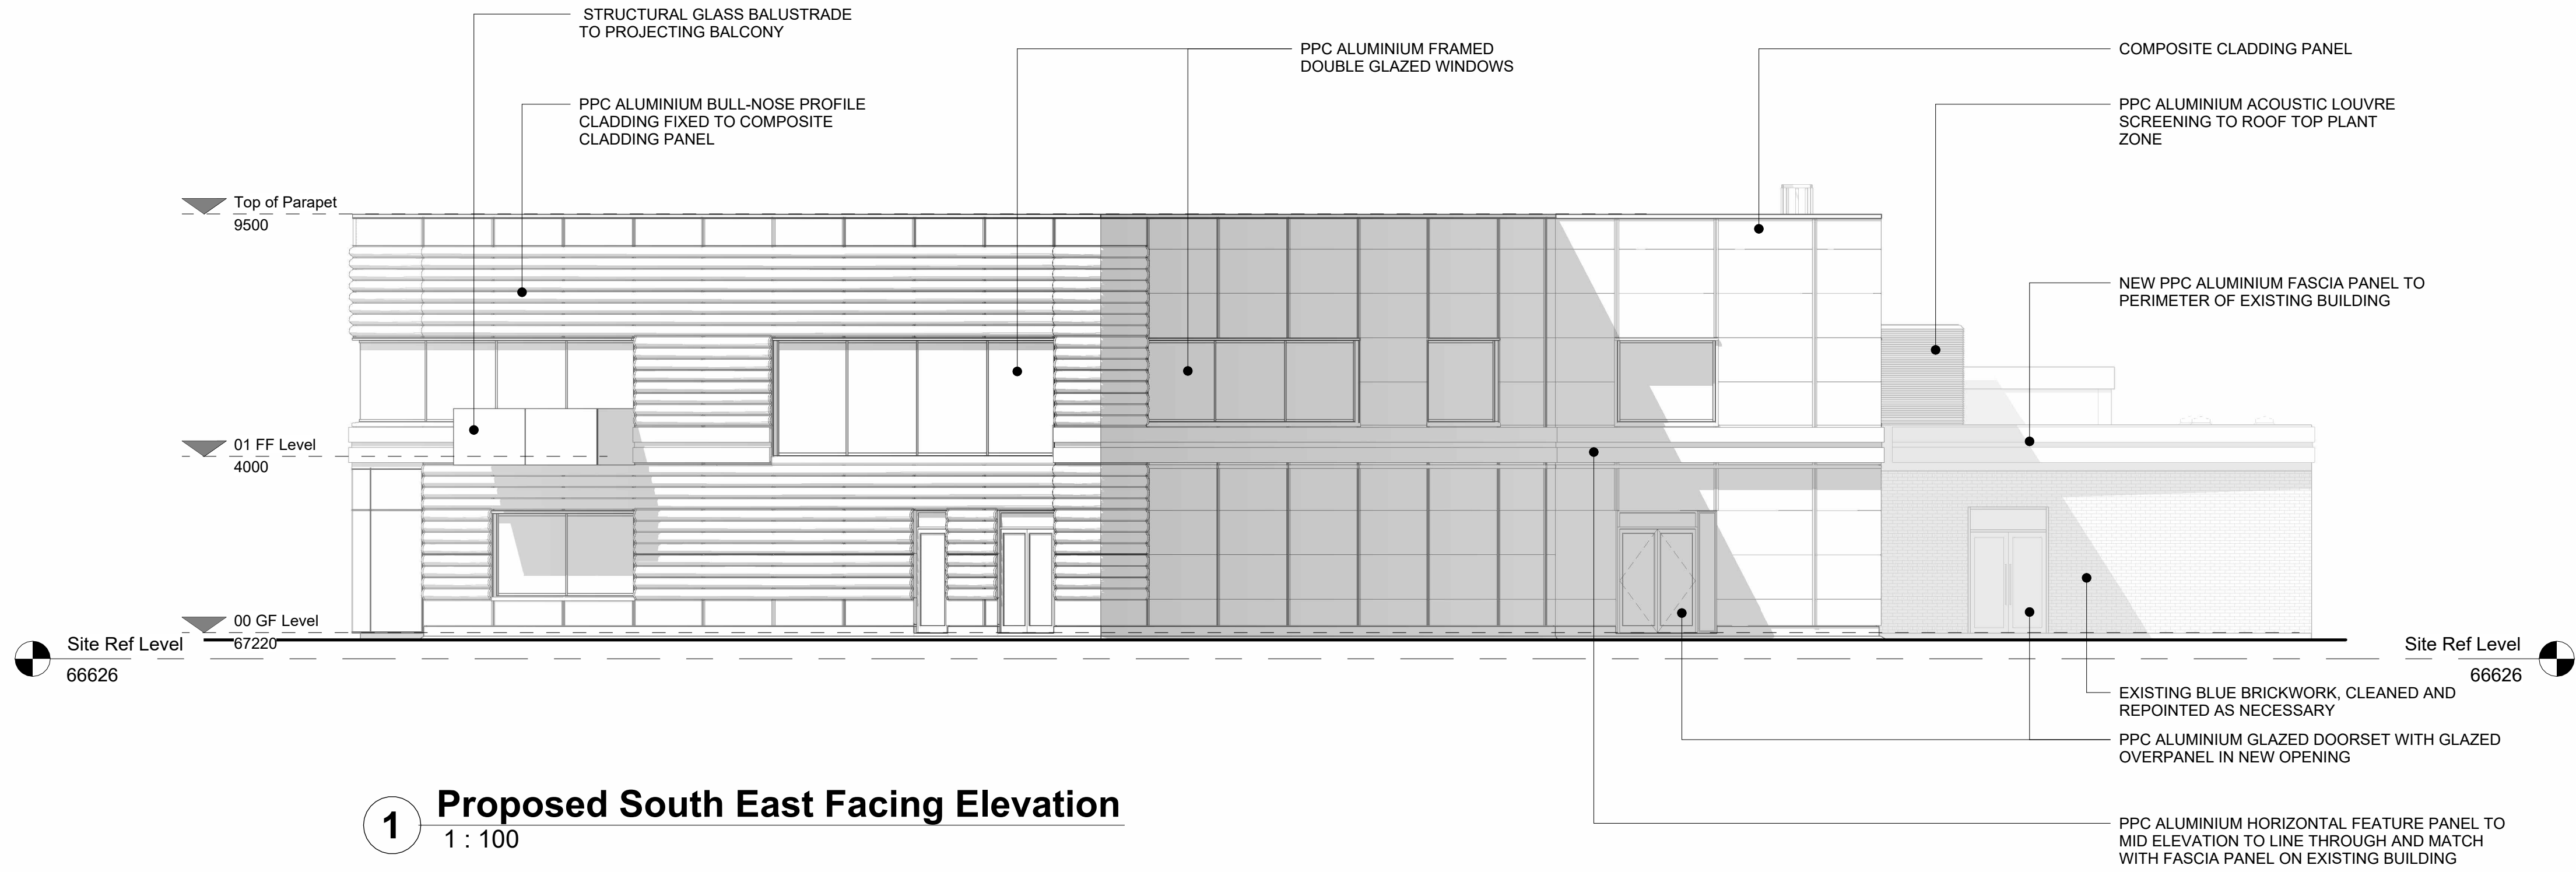
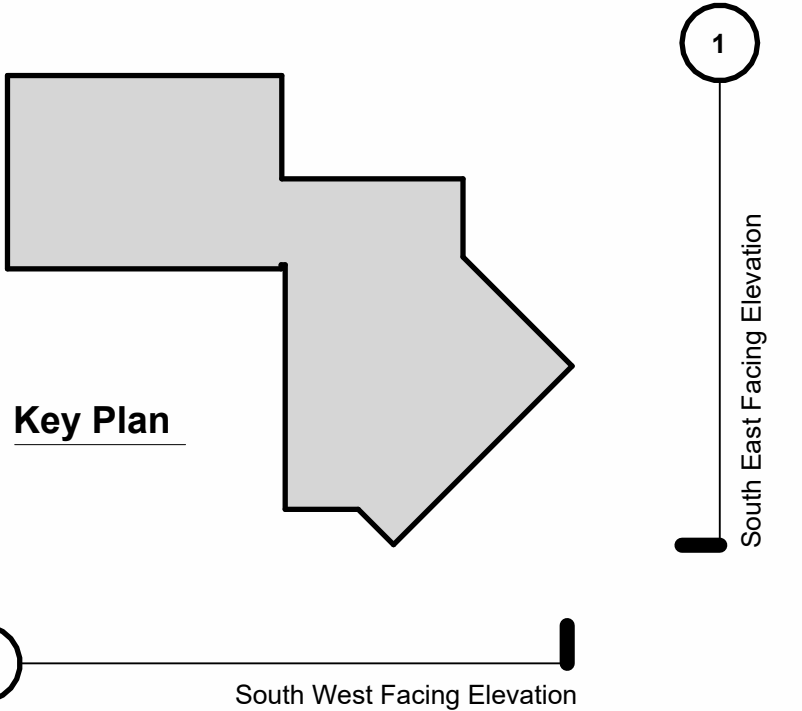


© Bowker Sadler Partnership Limited
This drawing is the subject of copyright which vests in Bowker Sadler Partnership Limited. It is an infringement of copyright to reproduce this drawing, by whatever means, including electronic, without the express written consent of Bowker Sadler Partnership Limited which reserves all its rights.
Bowker Sadler Partnership Limited asserts its rights to be identified as the author of this design
Drawing not to be scaled
Report Errors and Omissions to the Architect.
Check all dimensions on site
Drawing to be read in conjunction with the Health and Safety Plan and all relevant Risk Assessments

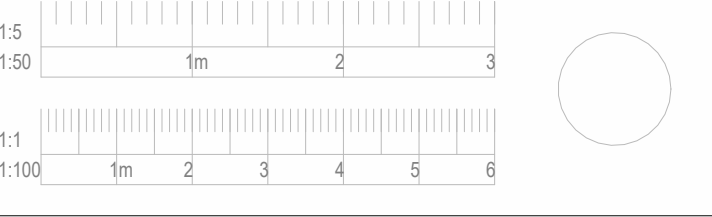

1 Proposed South East Facing Elevation
1 : 100

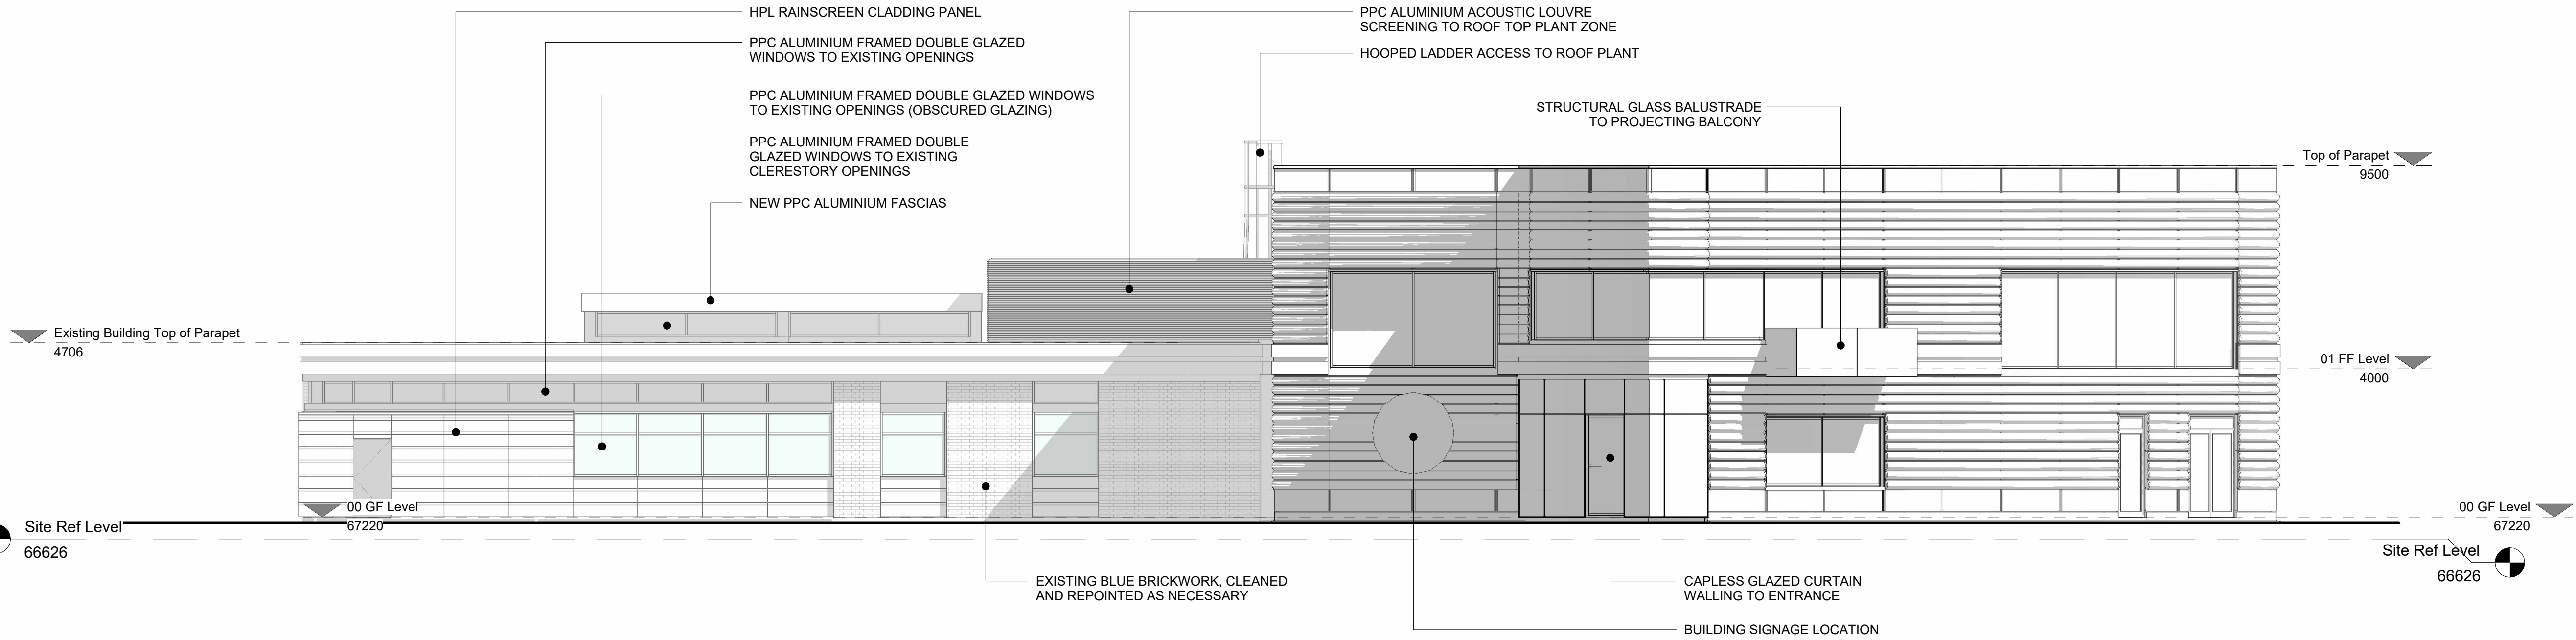

2 Proposed South West Facing Elevation
1 : 100

A	20.12.23	ADC	Design updated	DL
Rev.	Date	Dm.		Chkd.

BOWKER SADLER ARCHITECTURE

Hatherlow House | Hatherlow | Romiley | Stockport | SK6 3DY
0161 406 7333 | office@bowker-sadler.co.uk | www.bowker-sadler.co.uk

Project
MCWFC Site Development

Client
City Football Group

Drawing
Proposed Elevations - Sheet 1

Scale 1 : 100	Sheet Size @ A1	Drawn AW	Checked DL	Date Oct '23
Project No. 22-053 -	Originator	Zone	Level	Form Discipline
Status	Number 1130	Revision A		

Planning