
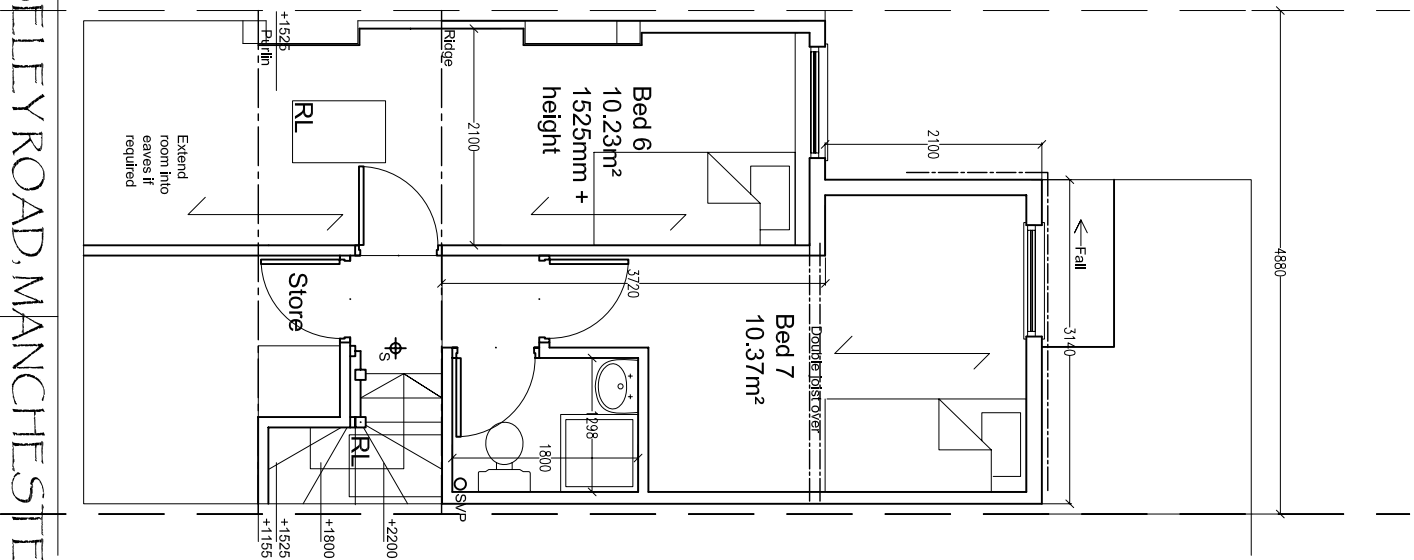
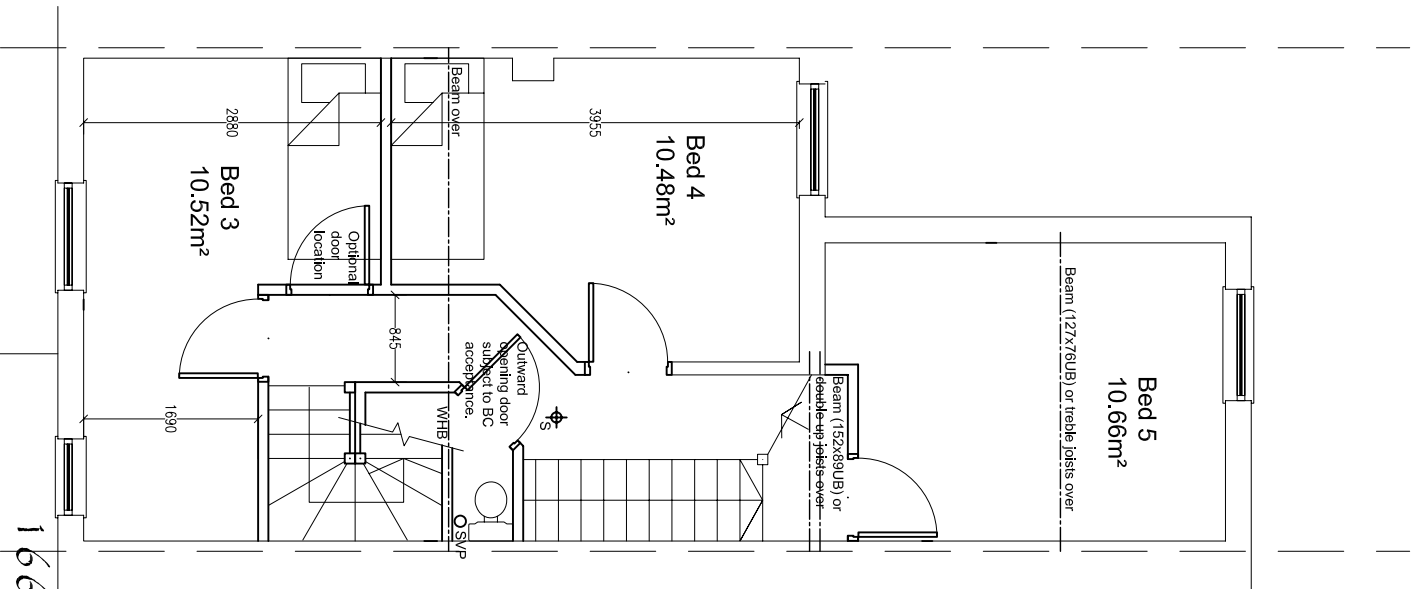


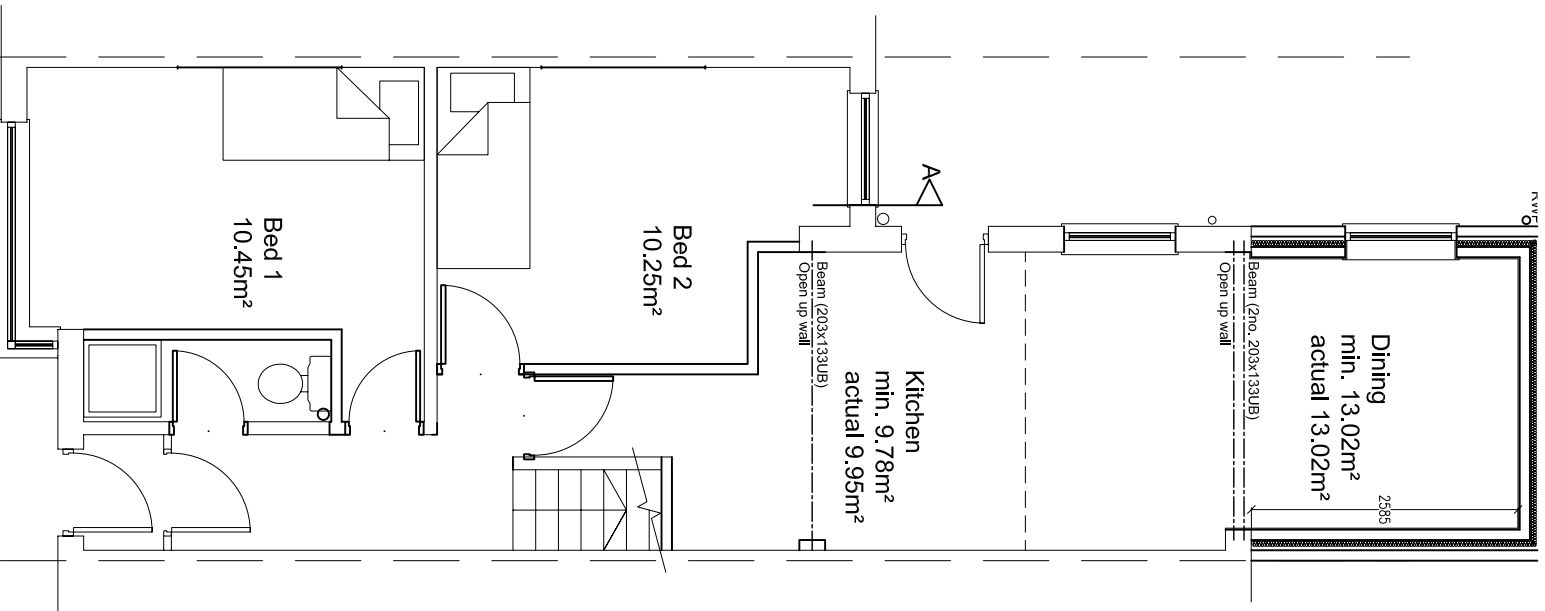

166 MOSELEY ROAD, MANCHESTER