


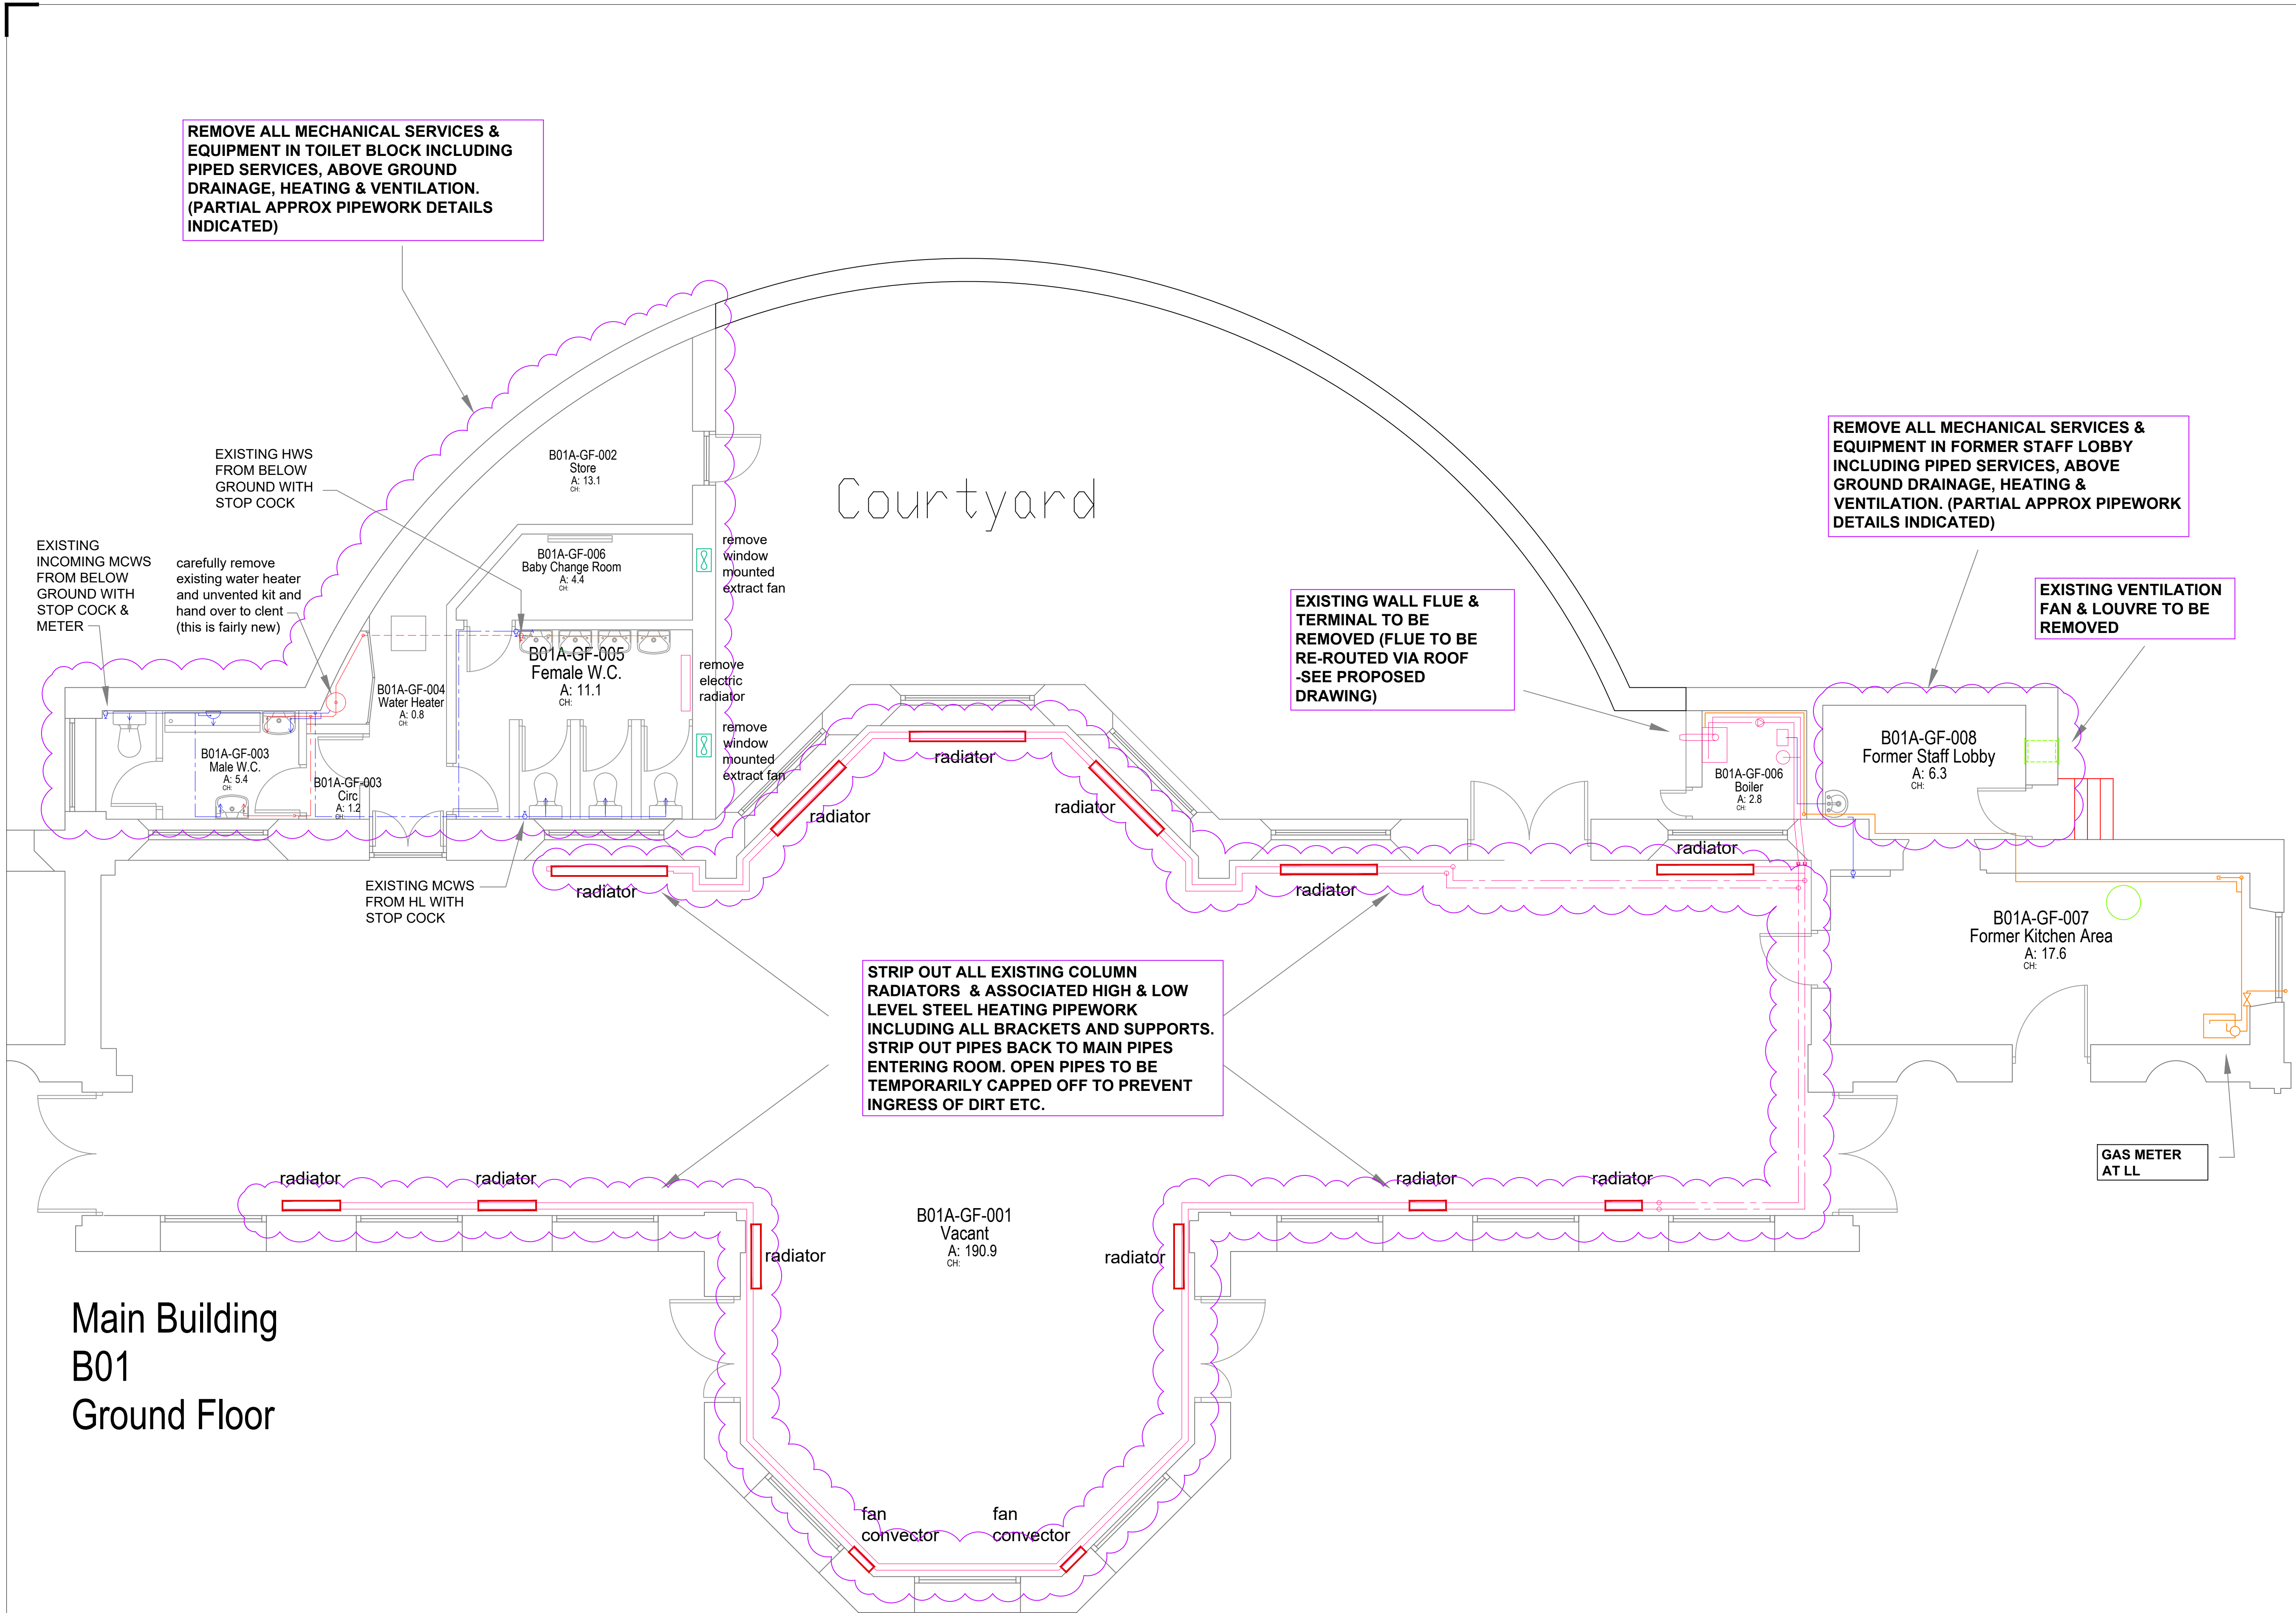

Main Building
B01
Ground Floor

No part of this drawing or data file may be reproduced without prior written permission of the Manchester City Council or approved representative.



- NOTES
1. All dimensions are in millimetres unless otherwise stated
 2. This drawing is to be read with all other relevant documentation
 3. Do not scale from this drawing, all measurement data should be taken directly from the model

PO1	PLANNING ISSUE	SF	FEB 24
Rev	Description	By	Date



Capital Programmes Division

DRAWING STATUS: Planning

PROPERTY TITLE
Heaton Park Orangery, Heaton Park,
Prestwich, Manchester
M25 2SW

UPRN: 010090423978 DFE NO.: -

PROJECT TITLE
Heaton Park Orangery
Internal & External Refurbishment

DRAWING TITLE
Existing Mechanical Services & Strip-out

JOB NO. LP/45449 DATE 05/02/2024 REV P01

SCALE 1:50@A1 AUTHOR S Fox CHECKED BY APPROVED BY

DRAWING NO. HPO-MCC-B01-GF-DR-M-0017