


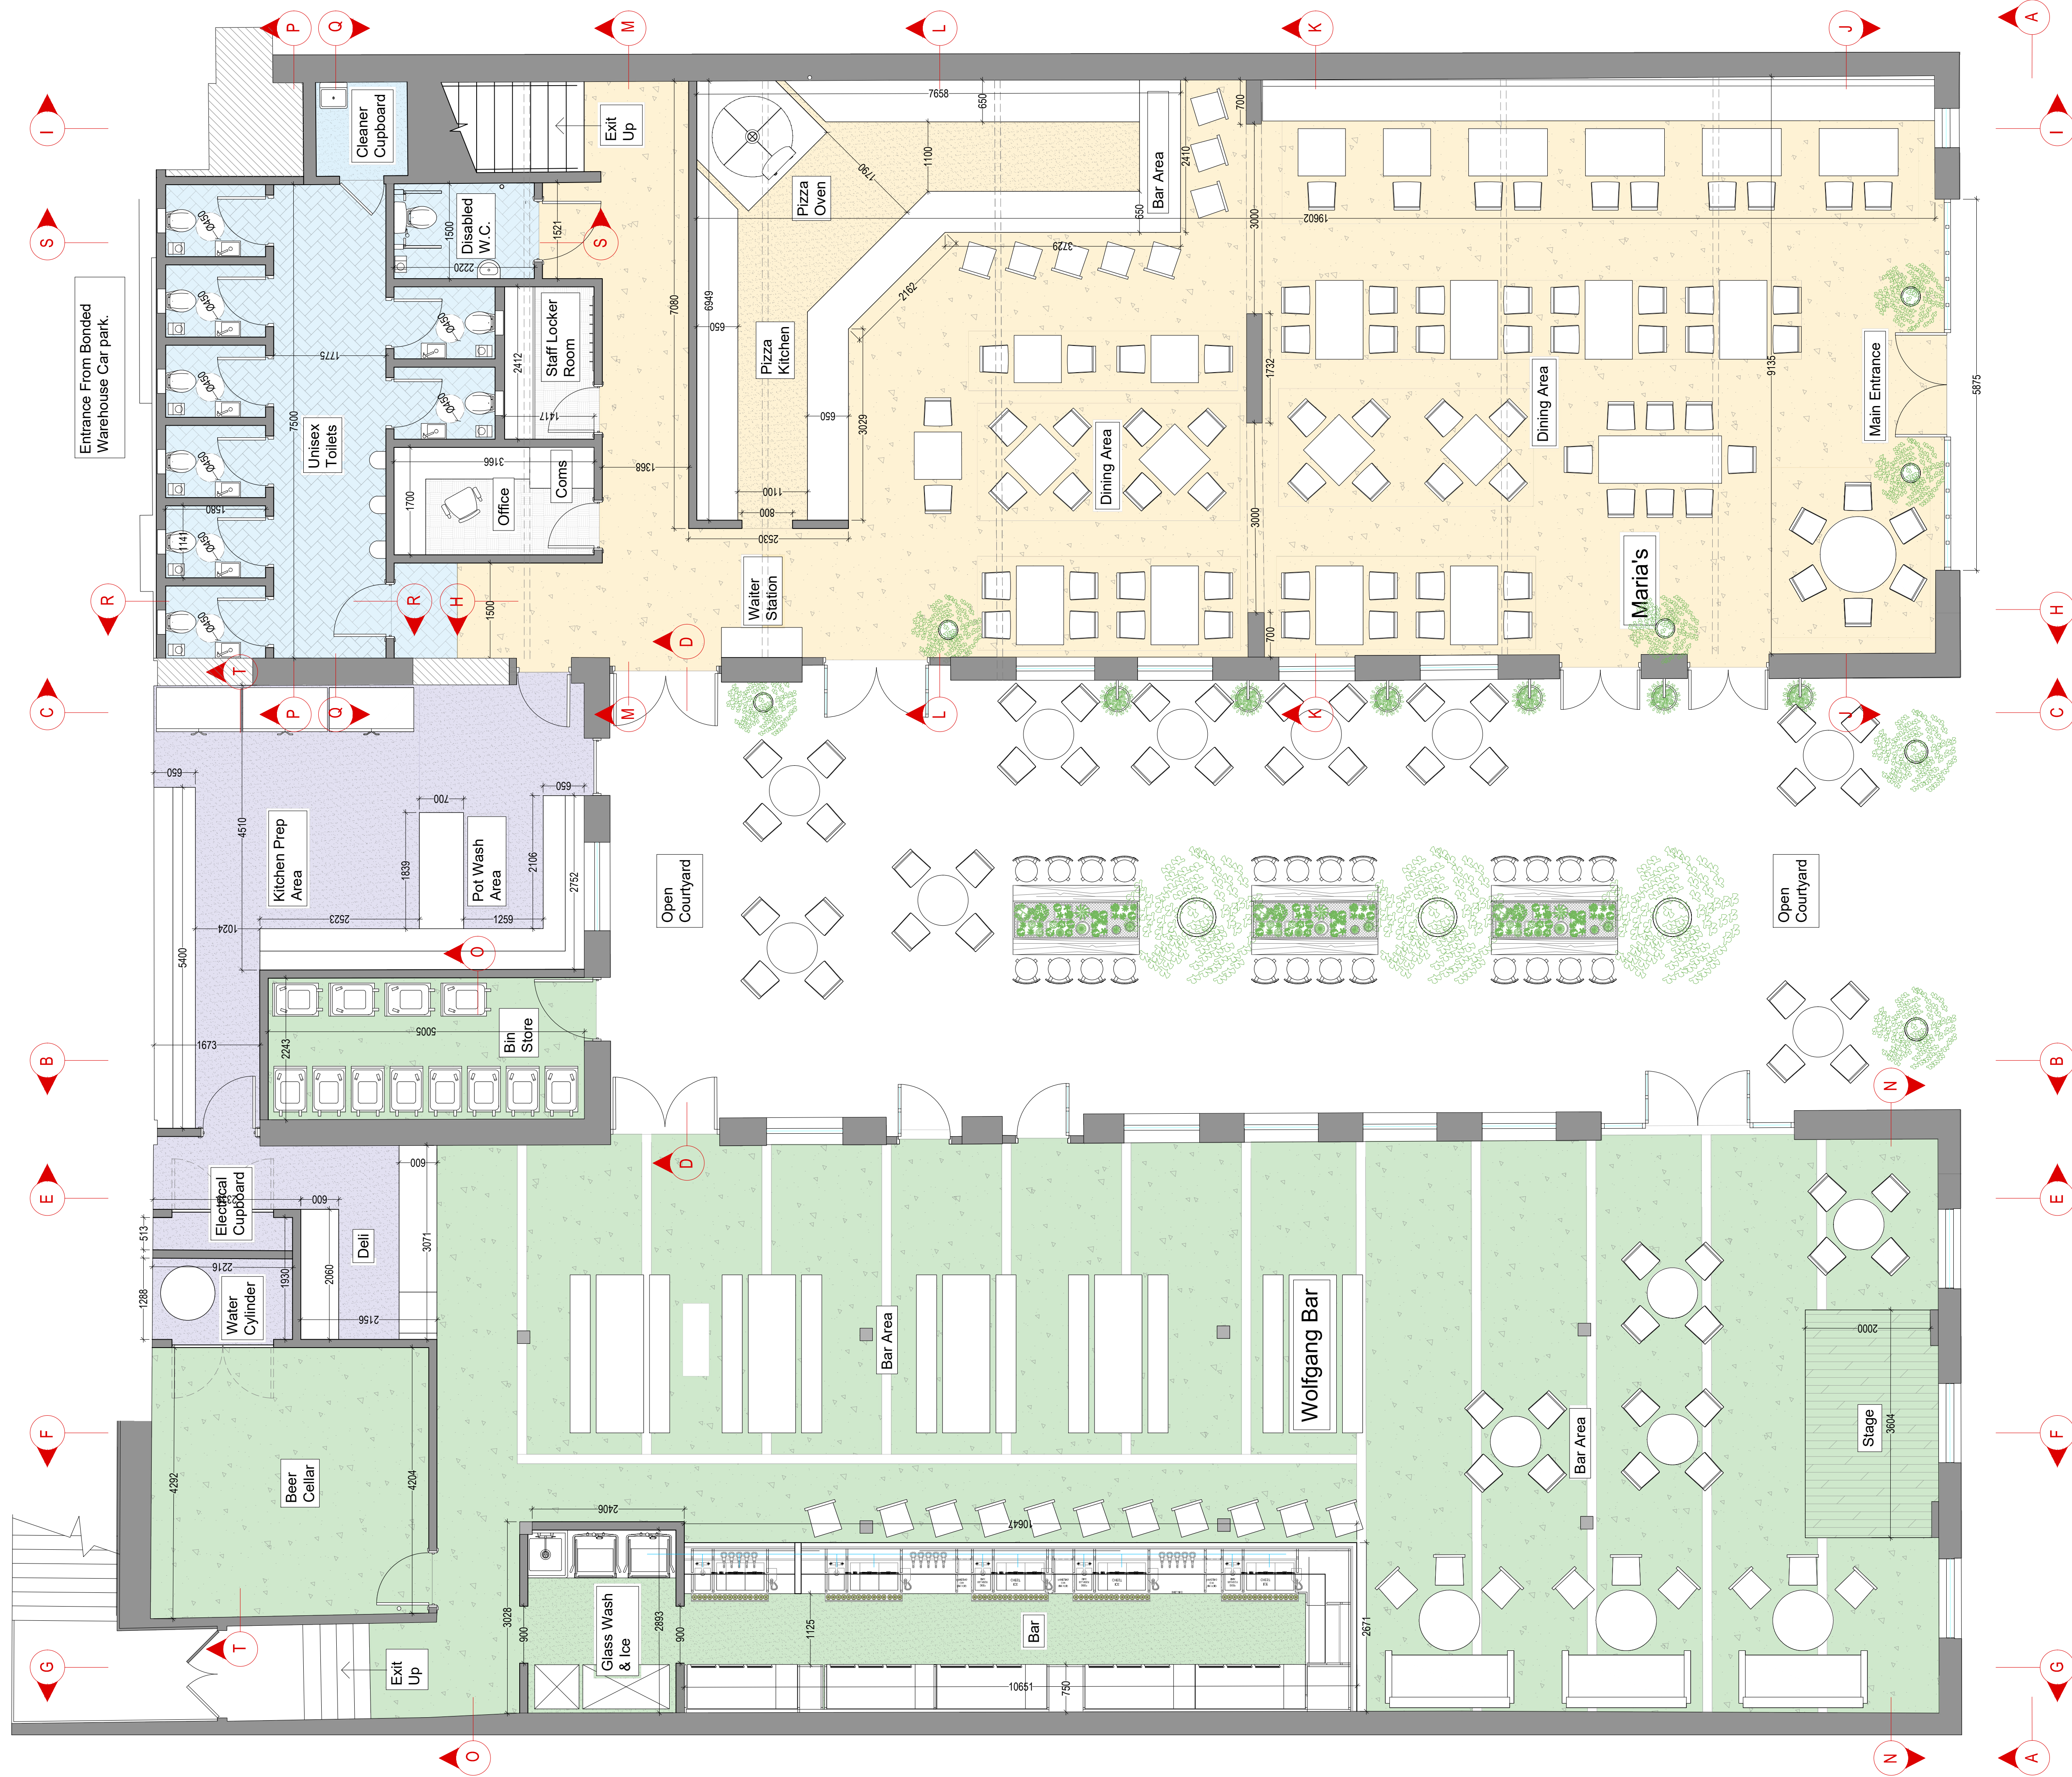

All dimensions are to be checked on site, any discrepancies are to be reported to the Architect before work commences. Do not scale from this drawing.

This drawing is to be read in conjunction with all relevant consultants and specialists drawings/ documents, any discrepancies are to be reported to the architect before the affected work commences.

This drawing is copyright.

REV B	changed windows to be full height fixed and removed window tables. Courtyard gates removed.	28/02/2024
REV A	Removed free standing timber pergola structure from courtyard.	26/10/2023



Project
Wolfgang & Maria's

Client
Allied London

Drawing
Proposed GA Plan

Scale 1:50 @ A1	Date 19/05/2023
--------------------	--------------------

Number 002	Revision B
---------------	---------------