



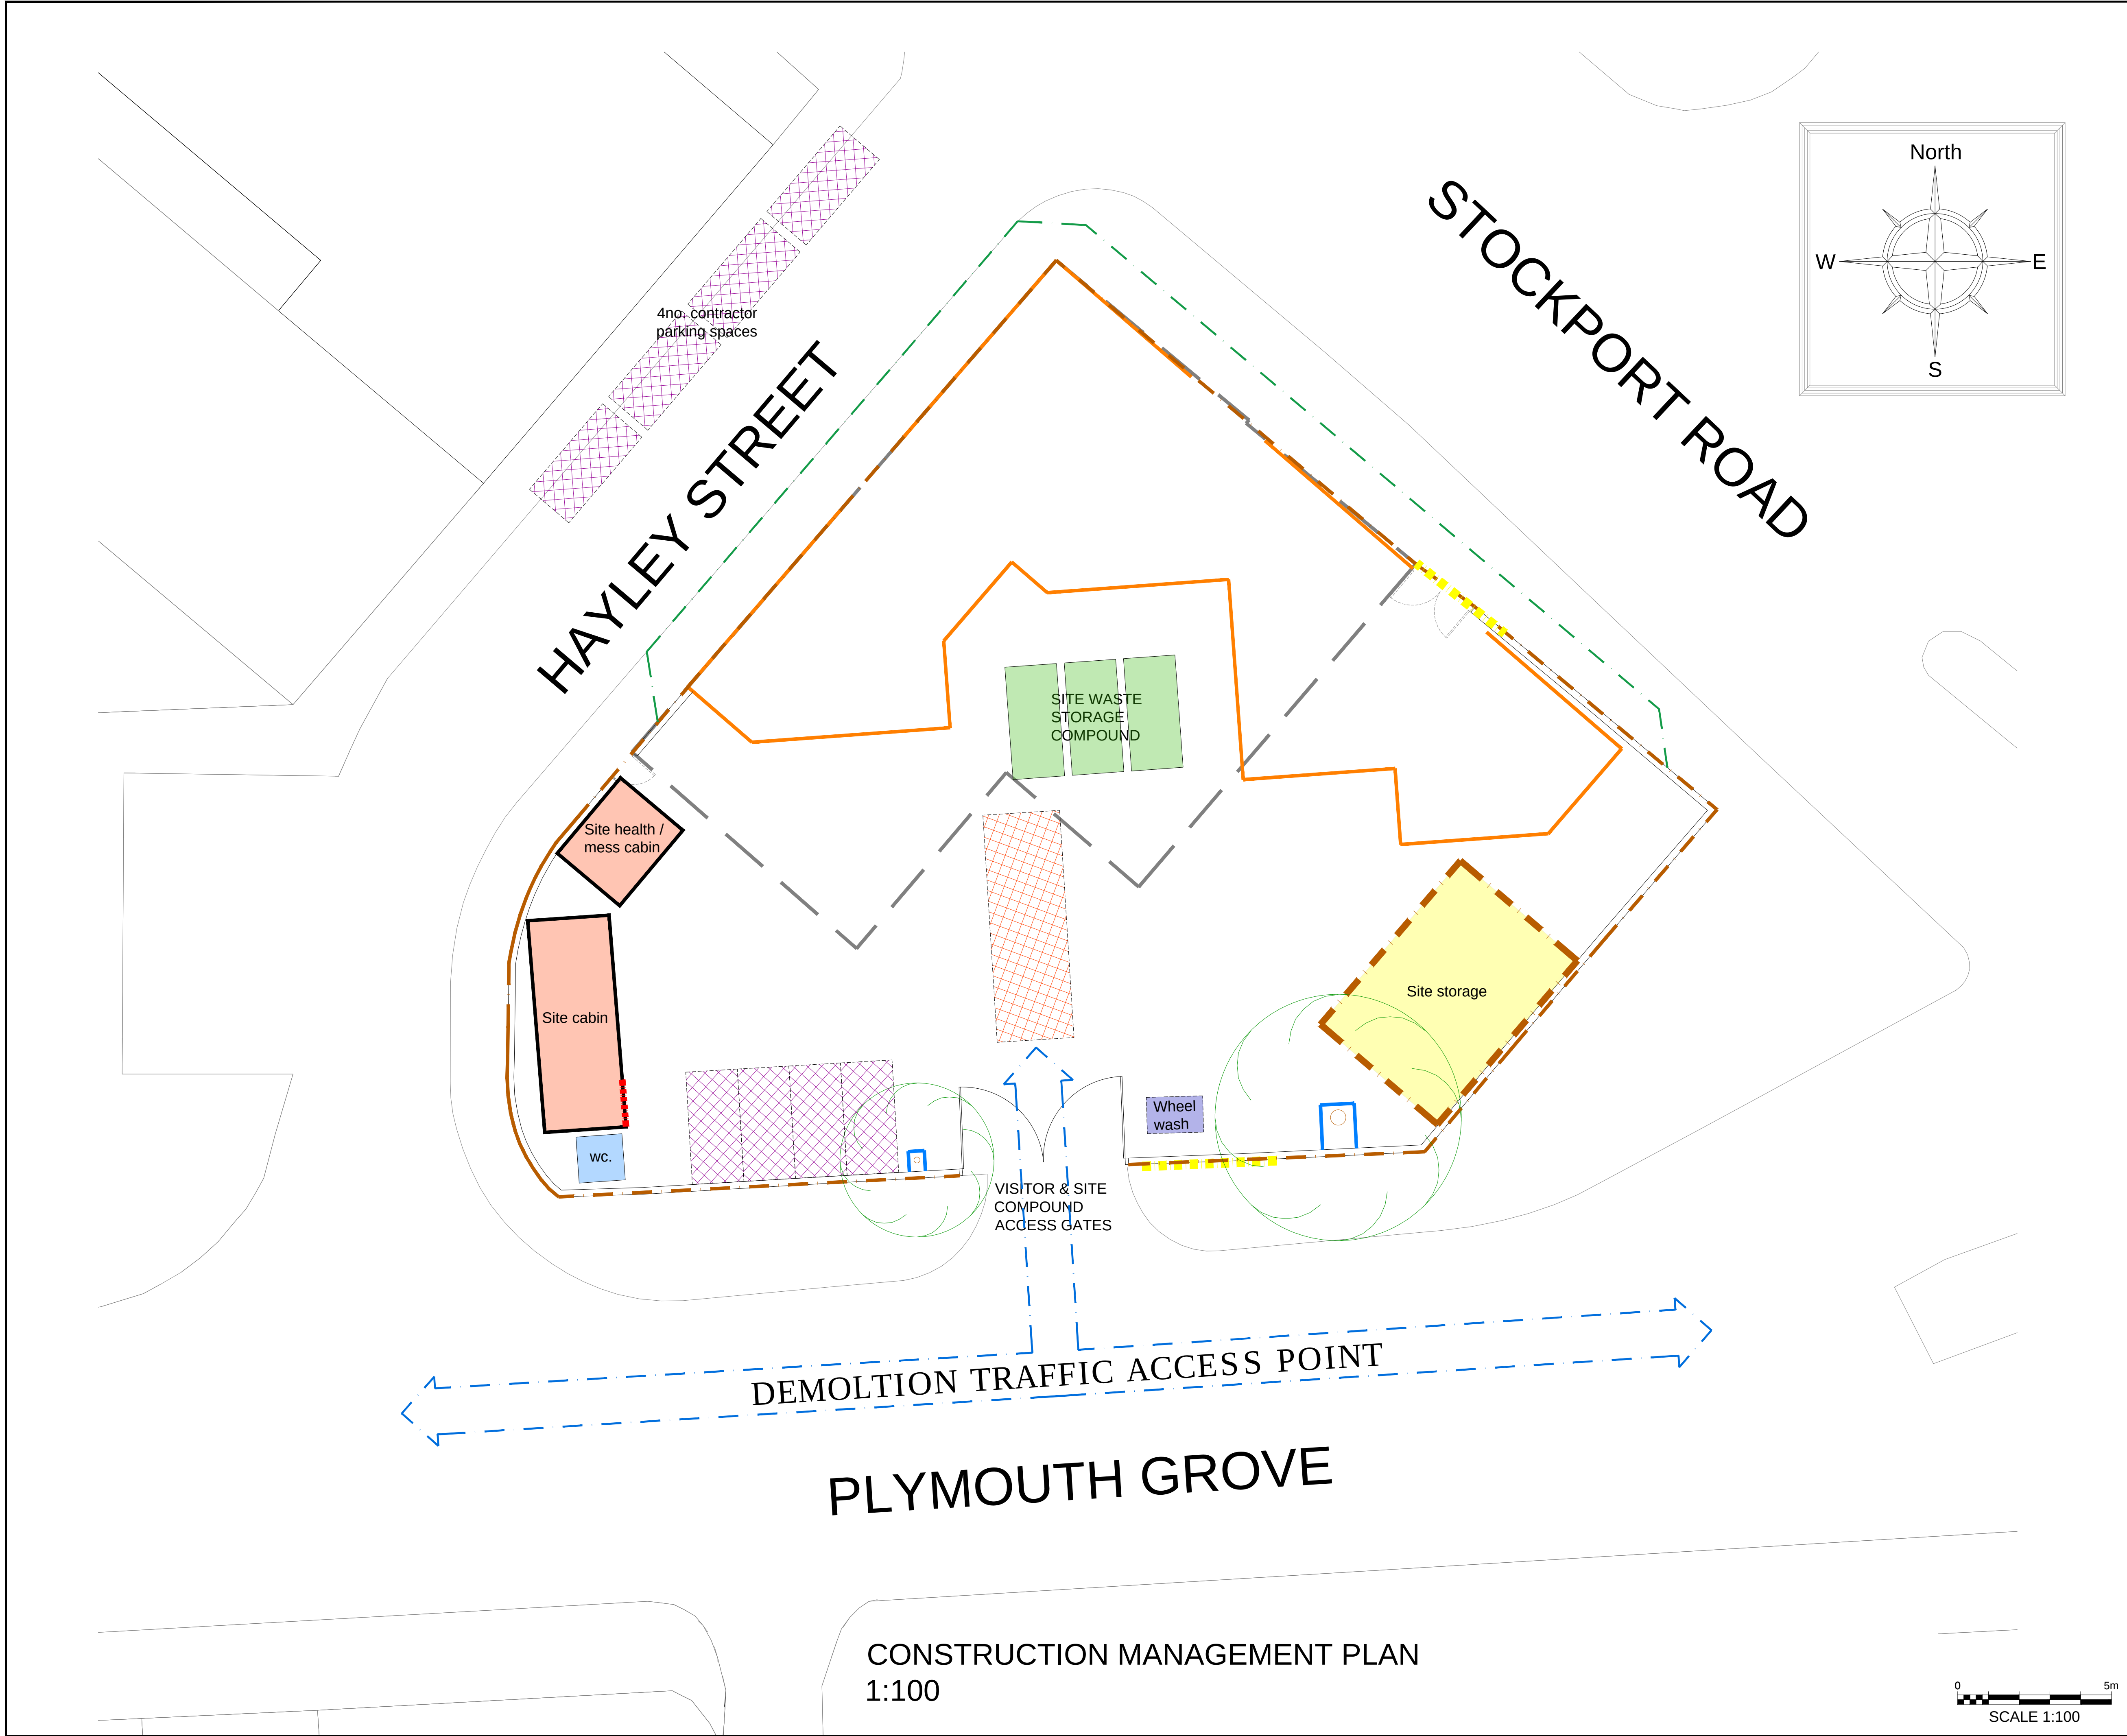

NOTES
ALL DIMENSIONS TO BE CHECKED ON SITE PRIOR TO ANY MANUFACTURING OR FABRICATION AND ANY ANOMALIES TO BE BROUGHT TO THE ATTENTION OF THE ARCHITECT.

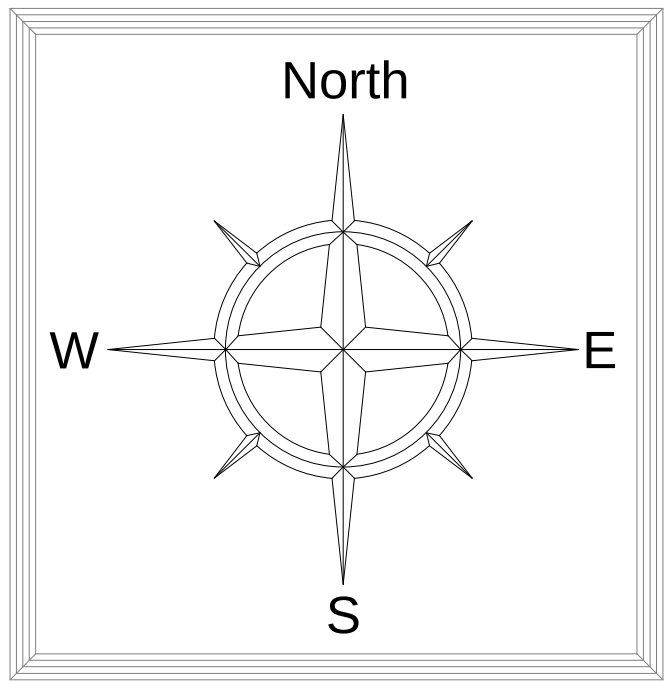

- KEY:**
- SITE OFFICE & WELFARE CABIN
 - PORTABLE WC.
 - MATERIALS STORAGE COMPOUND
 - SITE SKIPS (SEPARATE TIMBER / GENERAL BUILDING DEBRIS)
 - GEOTEXTILE MEMBRANE / TEMPORARY GROUND PROTECTION
 - PARKING FOR CONSTRUCTION STAFF / VISITORS (TEMPORARY SURFACE)
 - MATERIALS UNLOADING AREA
 - FOOTPRINT OF PROPOSED BUILDING
 - EXISTING BUILDING FOOTPRINT
 - TEMPORARY STONED UP SURFACE
 - SITE CRANE AND BASE
 - WHEEL WASH EQUIPMENT
 - 2.4m HIGH TIMBER SITE SECURITY FENCE & GATES
 - 2.0m HIGH HERAS FENCING
 - 1.0m HIGH GUARDING RAILS
 - TEMPORARY PEDESTRIAN FOOTPATH CLOSURE
 - 1.0m HIGH TREE PROTECTION FENCING
 - PROPOSED LOCATION OF SIGNAGE DISPLAYING CONTRACTORS EMERGENCY CONTACT DETAILS WHILST SITE IS CLOSED
 - PROPOSED LOCATION OF SIGNAGE DISPLAYING CONTRACTORS HEALTH AND SAFETY PROCEDURES, EMERGENCY FIRE PLAN & ROUTES; AND SIGNING IN PROCEDURES
 - TEMPORARY 10mm THICK STEEL SHEET PLATING SURFACE TO CATER FOR CONSTRUCTION TRAFFIC

A	FIRST ISSUE	TB	21.03.24
REV	AMENDMENTS	BY	DATE
PROJECT			
MEDICAL CENTRE AND RESIDENTIAL DEVELOPMENT DUCIE ARMS 424 STOCKPORT ROAD LONGSIGHT MANCHESTER M12 4EX			
CLIENT			
DR NOMAN ESHAN			
DRAWING TITLE			
PROPOSED CONSTRUCTION SITE MANAGEMENT PLAN			
DRAWN	TB	DATE	21.03.24
CHECKED		SCALE	1:100 (A1)
APPROVED			
HOWARD & SEDDON A.R.I.B.A. CHARTERED ARCHITECTS 64 WASHWAY ROAD. SALE, CHESHIRE M33 7RE. TEL No. 0161 - 973 8296 FAX No. 0161 - 962 3485 e-mail : admin@howardandseddon.co.uk			
JOB No.	14,273	DRG No.	30
		REVISION	A

PLANNING ISSUE
SUBJECT TO LOCAL AUTHORITY APPROVAL

CONSTRUCTION MANAGEMENT PLAN
1:100

