
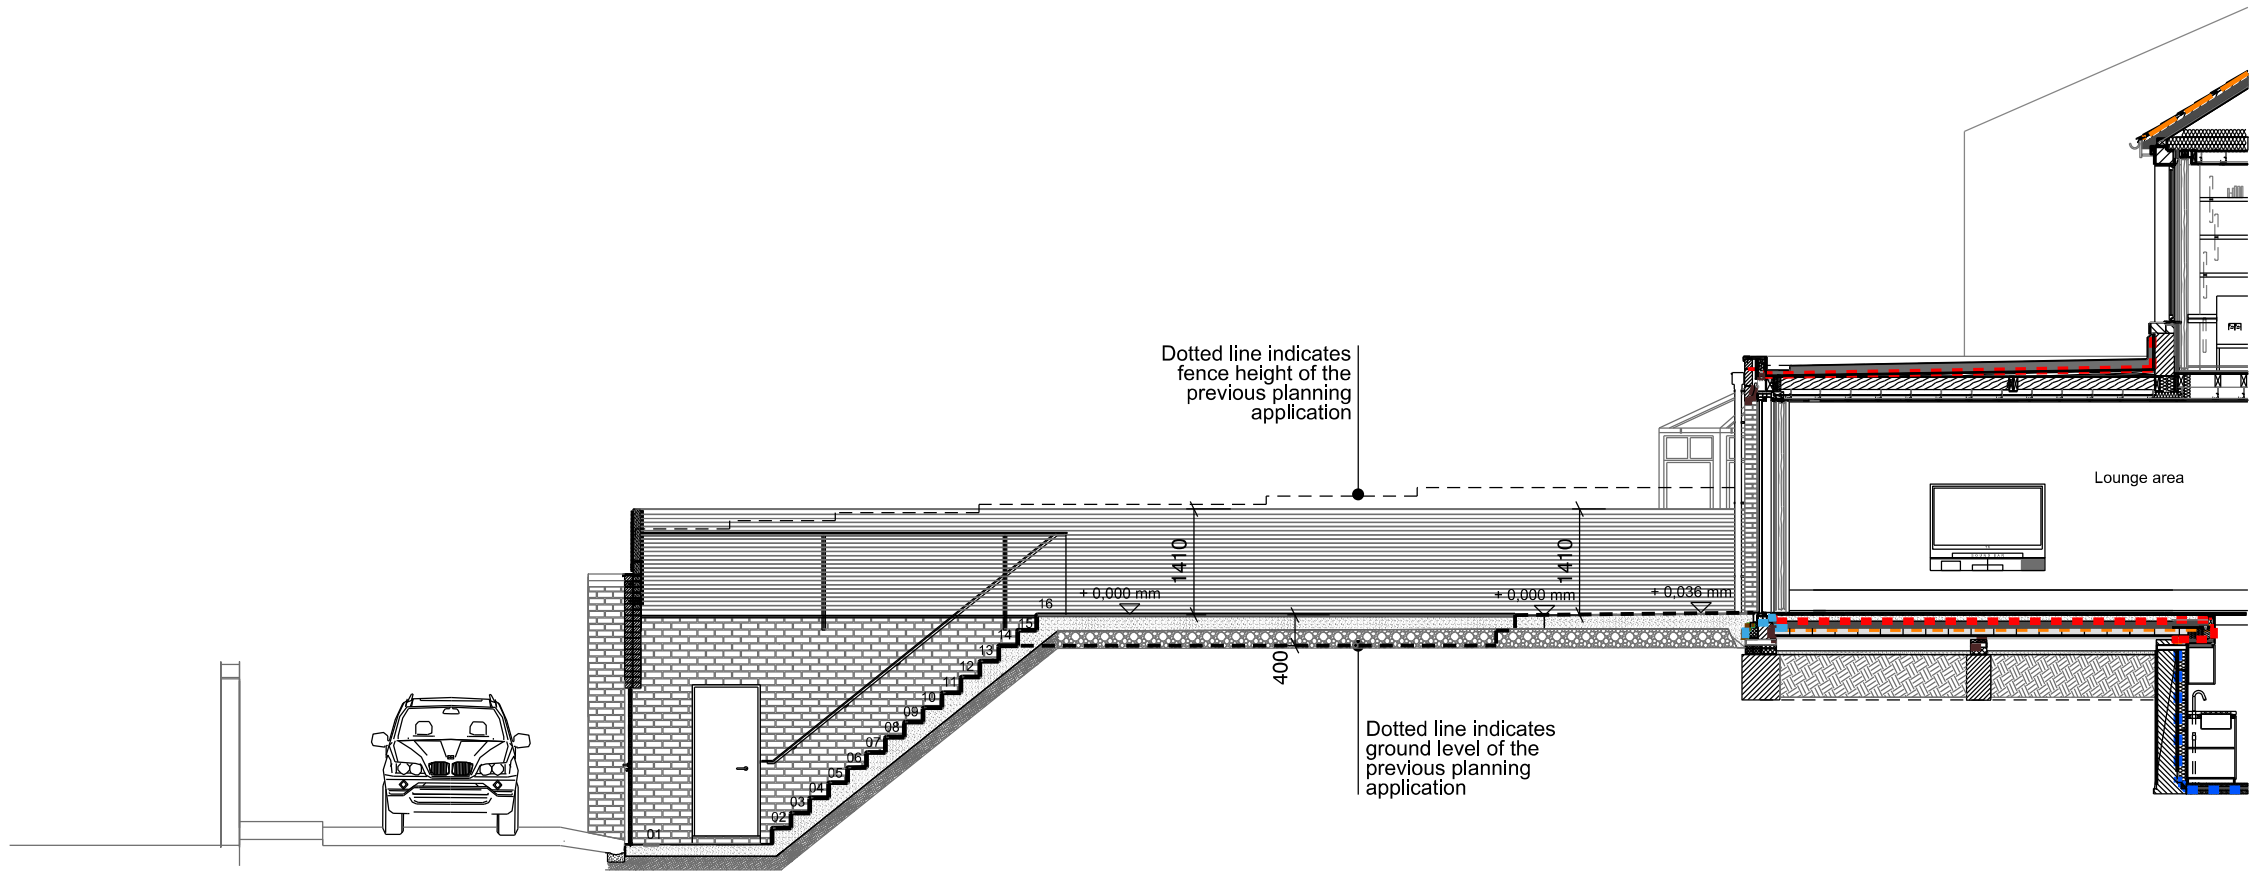


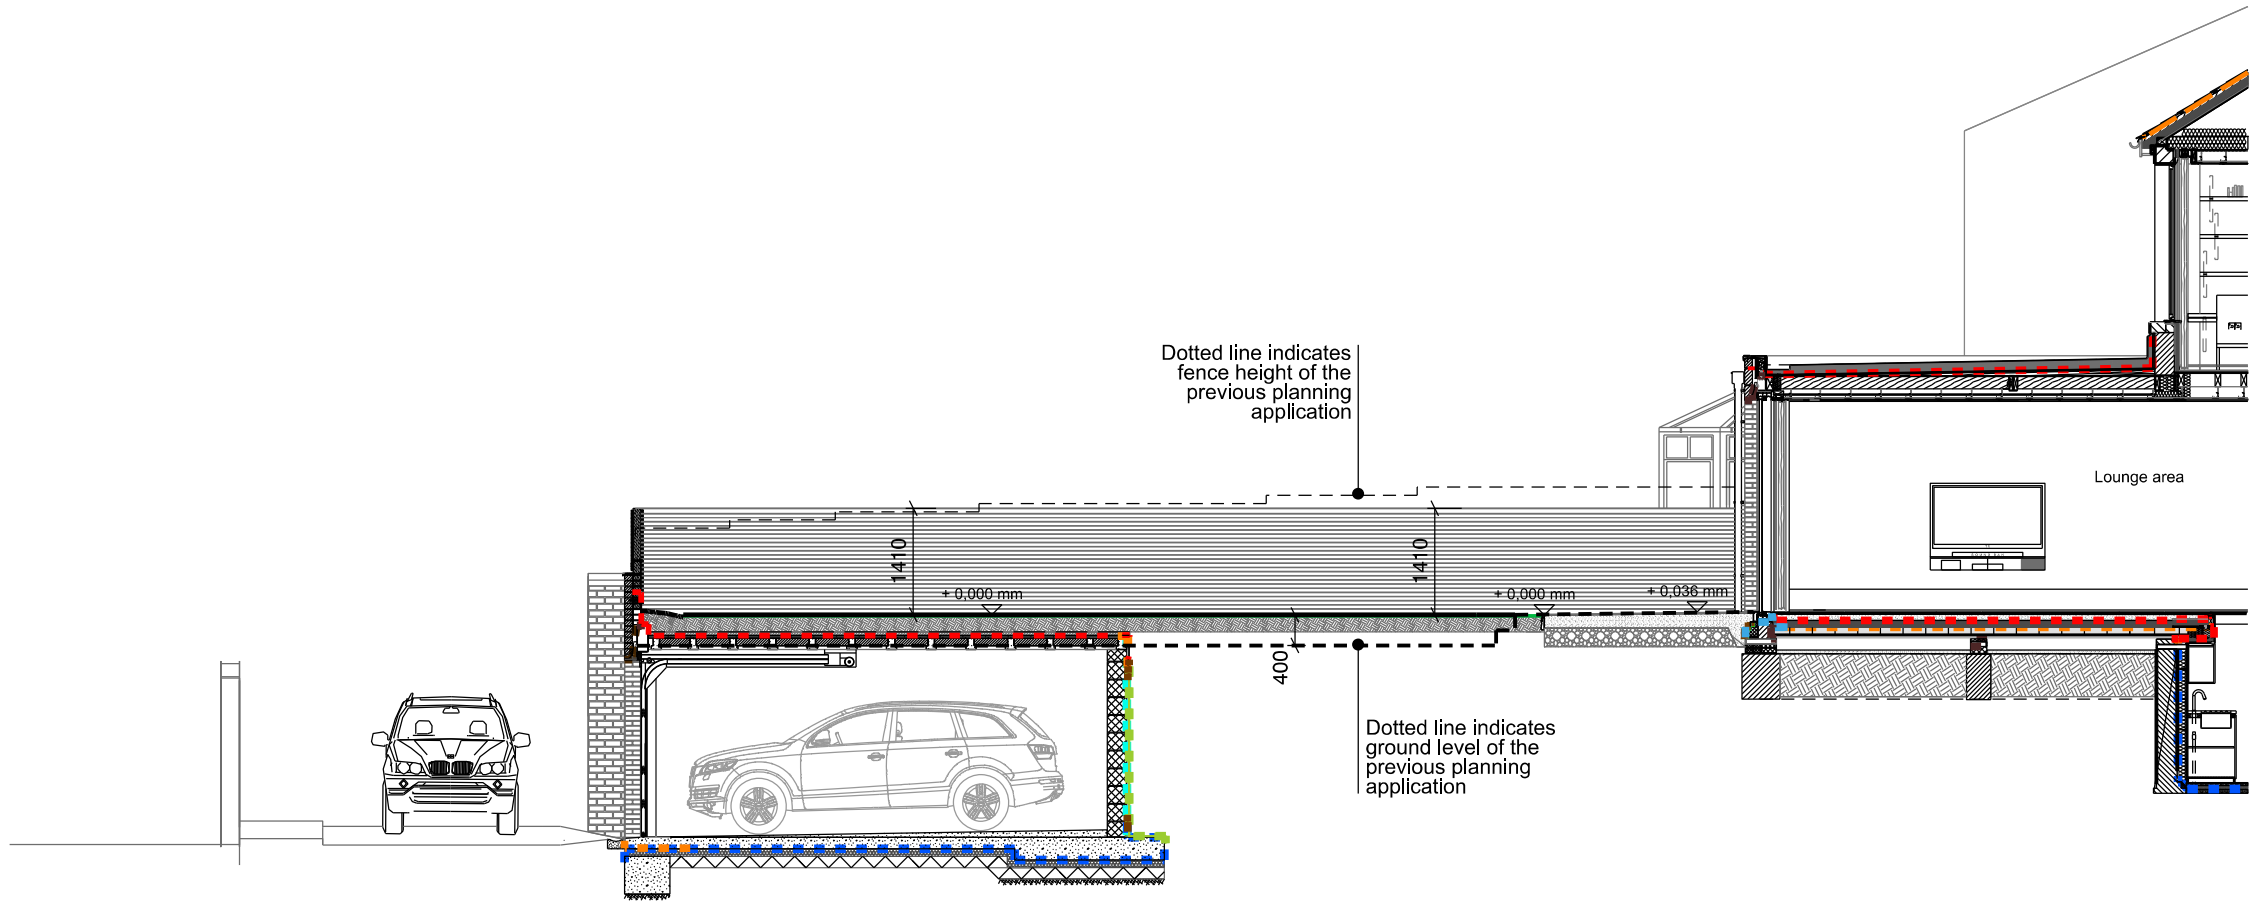

Proposed Section A