


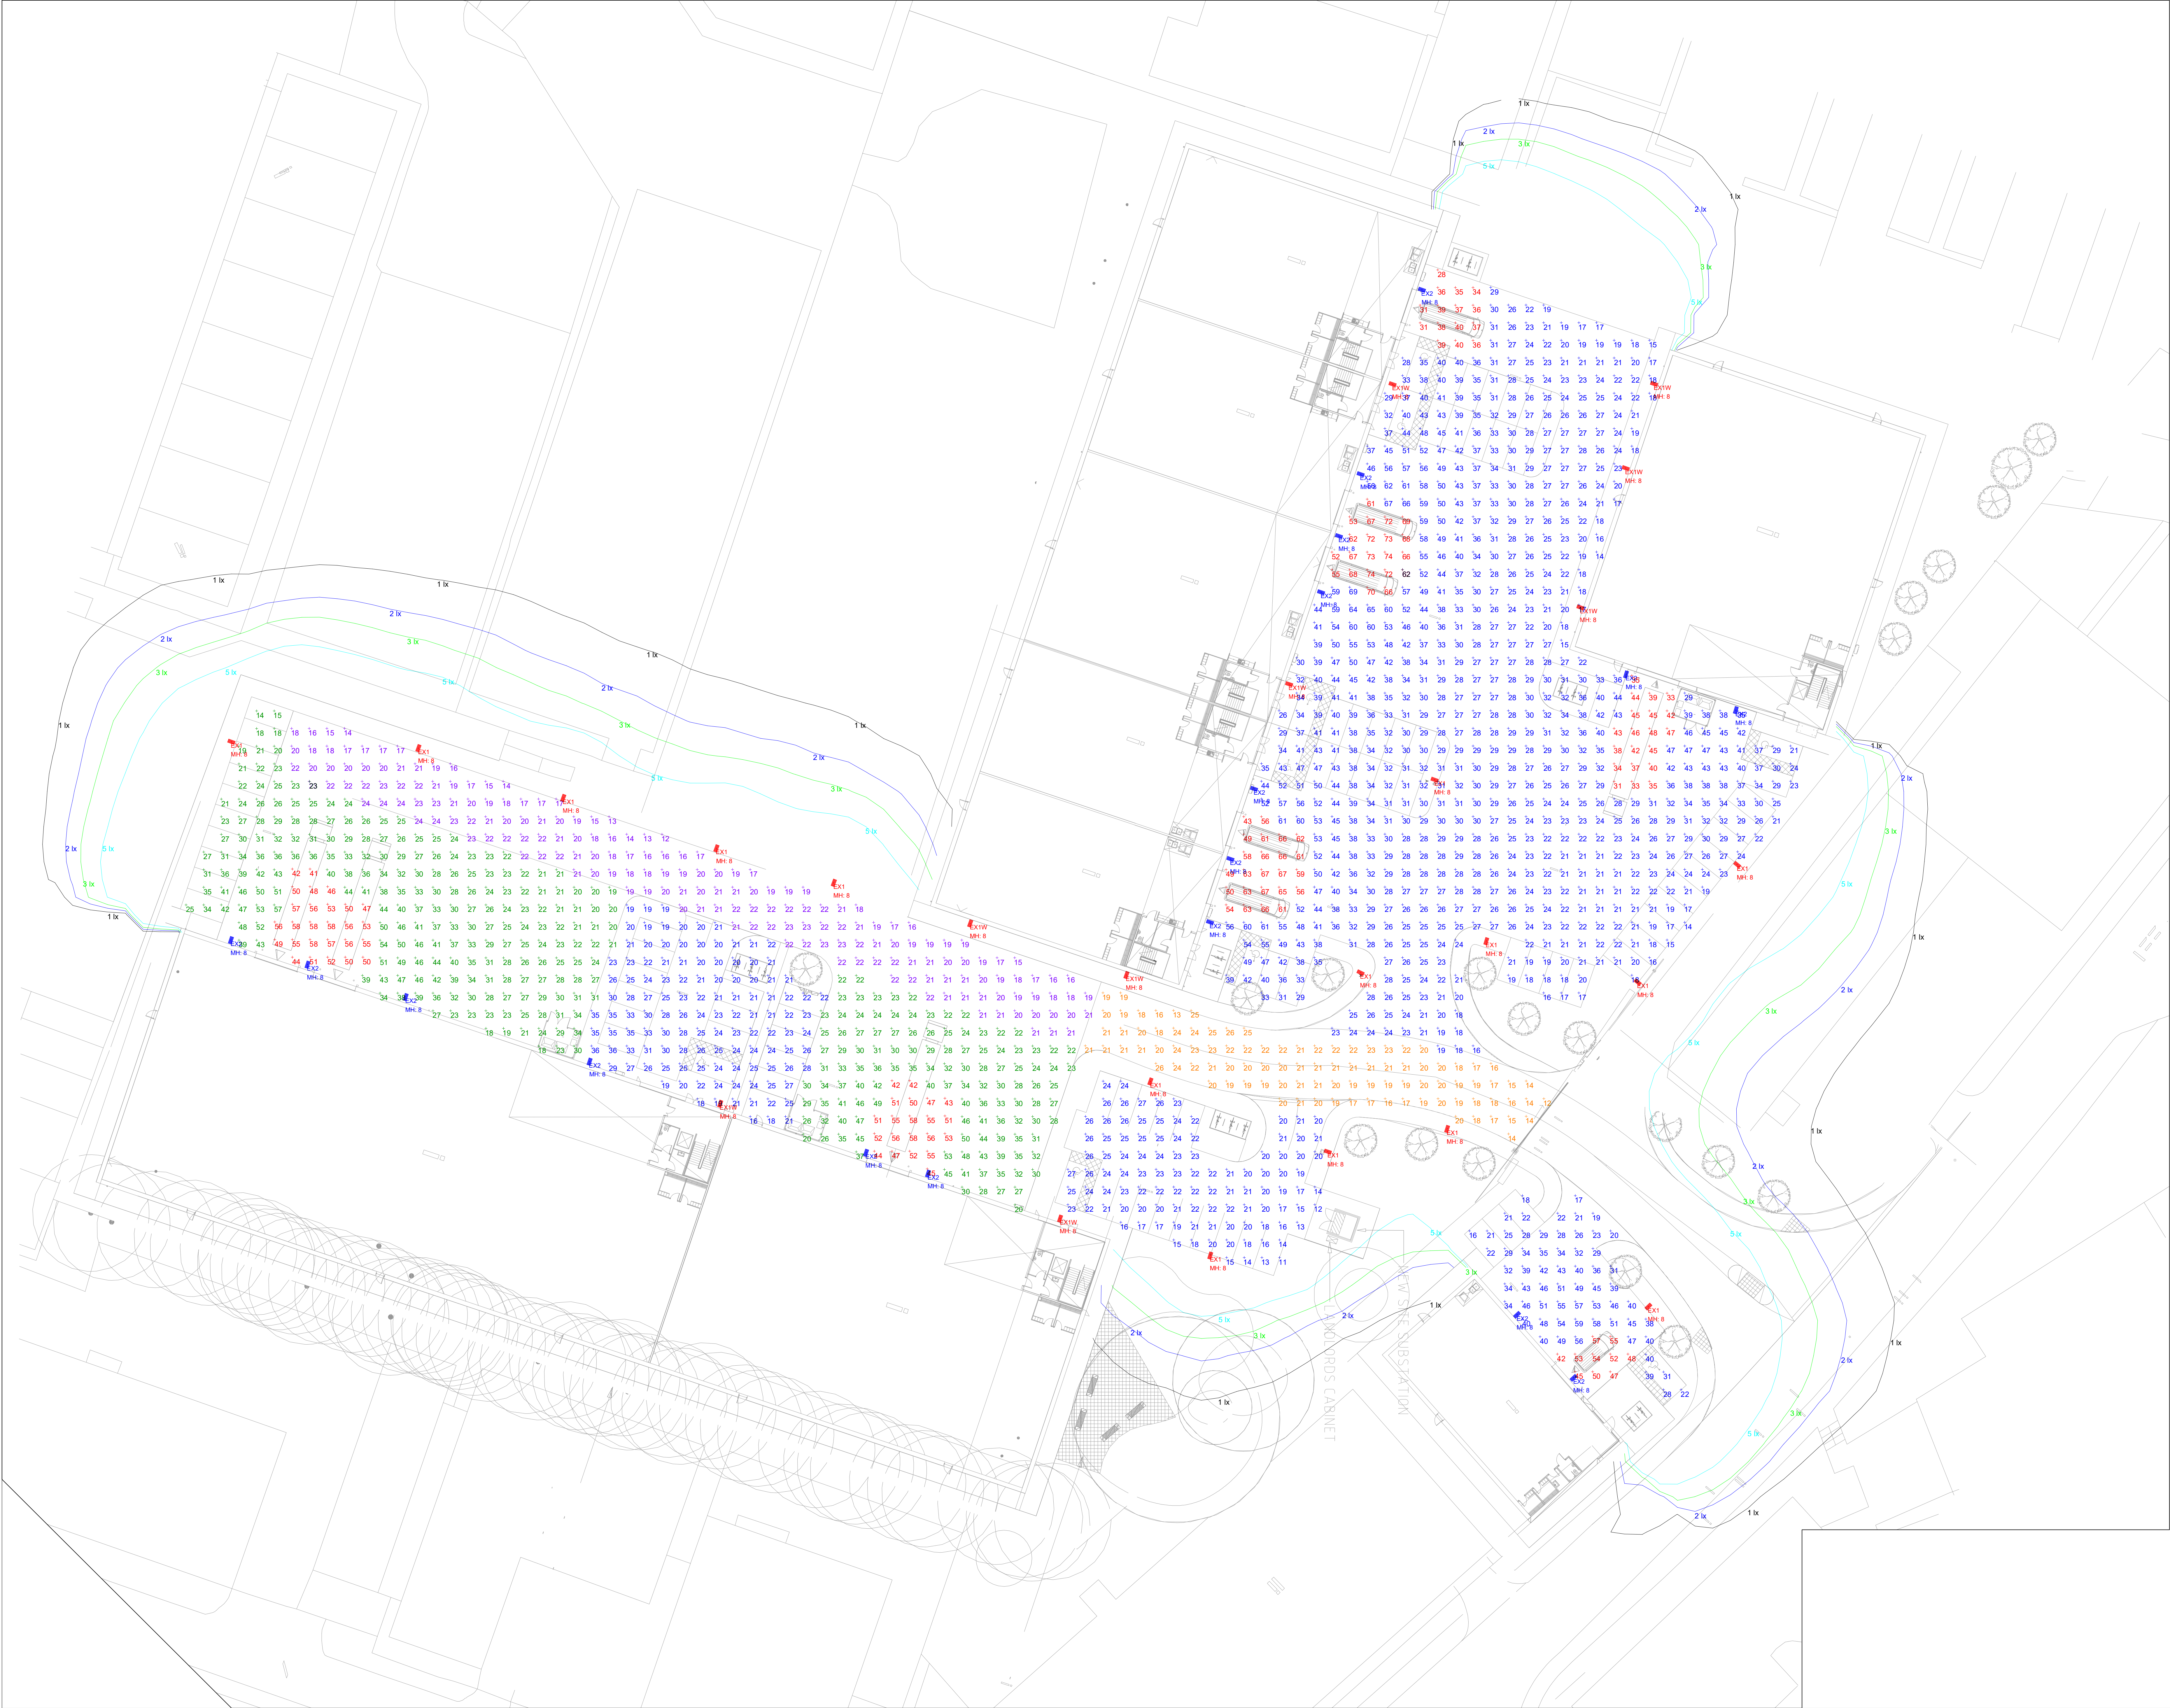

Copyright
This drawing is copyright and may not be altered, reproduced or used other than for the Contract Works for which it is issued, without the written permission of JDEL Property Ltd.
Do not scale this drawing. Verify all dimensions and structural details on site. If in doubt, ask before acting.
This drawing is to be read in conjunction with the appropriate Specification(s), and contract documentation.

rev	date	revision notes	dm	chld

Notes

drawing status

APPROVAL

client

TRITON CONSTRUCTION

project

ELIZABETH ST

JDEL

Unit 19 Waters Meeting
Britannia Way
Bolton
BL2 2HH
01204 302 600
enquires@jdel.uk

drawing title

EXTERNAL LIGHTING CALCULATIONS

engineer

LG

checked

RD

contracts manager

JS

scale

date

drawn by

MS

project No.

23-0704

drawing No.

JDEL 9164-100

160

A