

Quoin

External signage

Planning permission


Contents

Large roof sign	3
Quay Street signage	4
Byrom Street signage	8
 Canopy & entrance signage	 12
Commercial entrance	13

Large roof sign


Quay Street signage

Looking towards the River Irwell

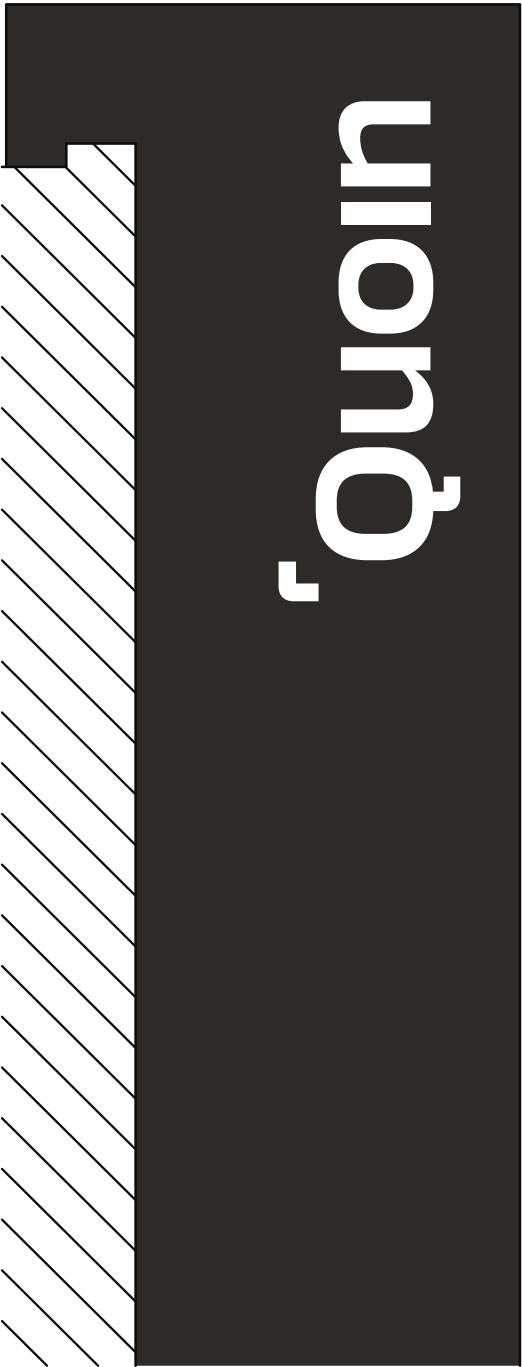

Indicative sketch of the style we are wanting. Highest point of depth will be the furthest point from the fin's edge so 'QUOIN' is always angled towards the street it is facing

400mm depth at highest point

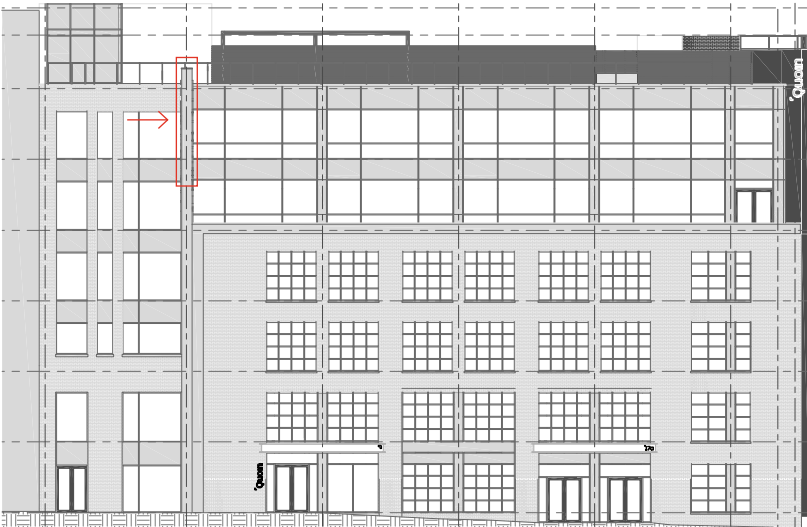

Indicative scale – 1:50

Feature signage

- Quoin Logo
 - 3,350mm height
 - 1,200mm width
 - Individual built-up metal letters, powder coated RAL 7047
 - Letters to have varied return to give angled faces

RAL 7047

Telegray 4




Precedent

Angled metal lettering for City Garden



Quay Street signage


Looking towards the River Irwell

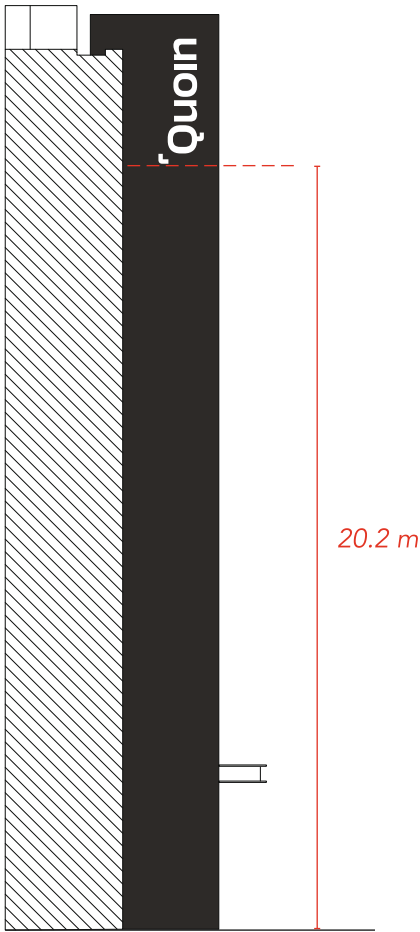

Indicative scale – 1:200



Built-Up Angled Letters (Aerial View)

Fixed through cladding into brickwork

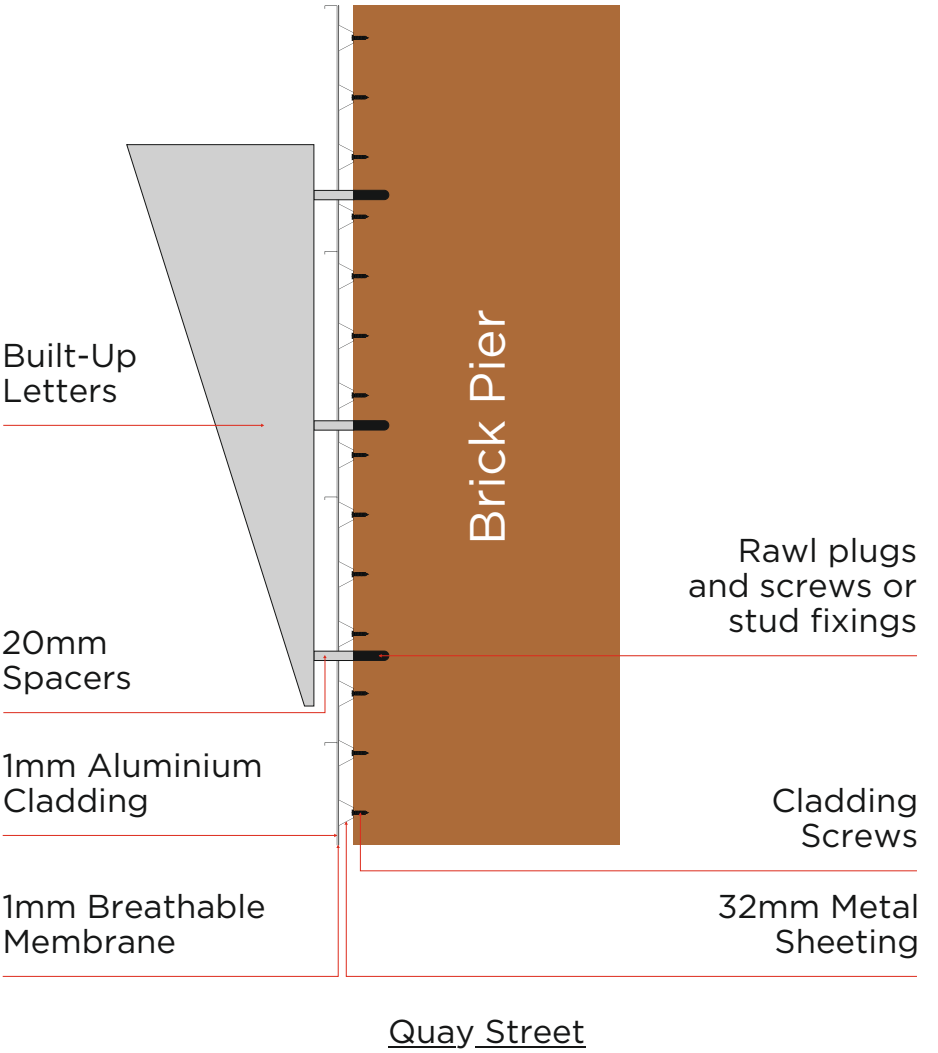


Quay Street signage

Looking towards St Peters Square

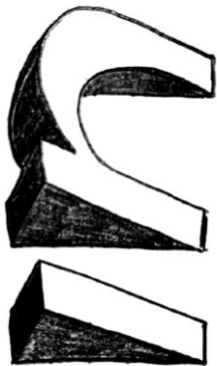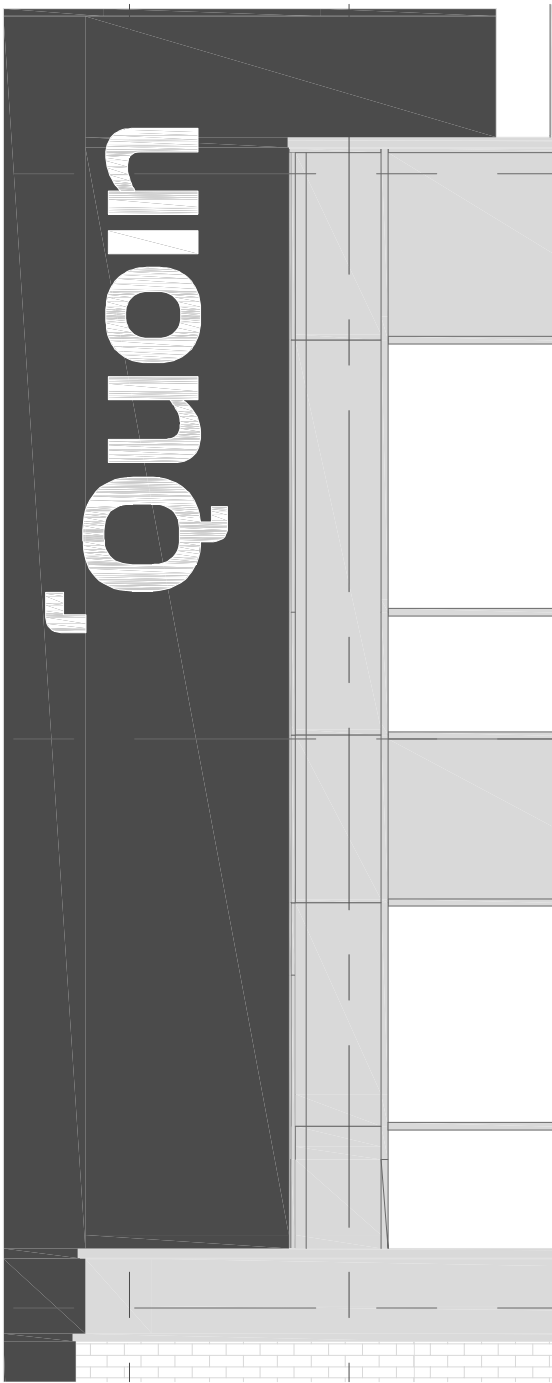

Indicative sketch of the style we are wanting. Highest point of depth will be the furthest point from the fin's edge so 'QUOIN' is always angled towards the street it is facing

400mm depth at highest point

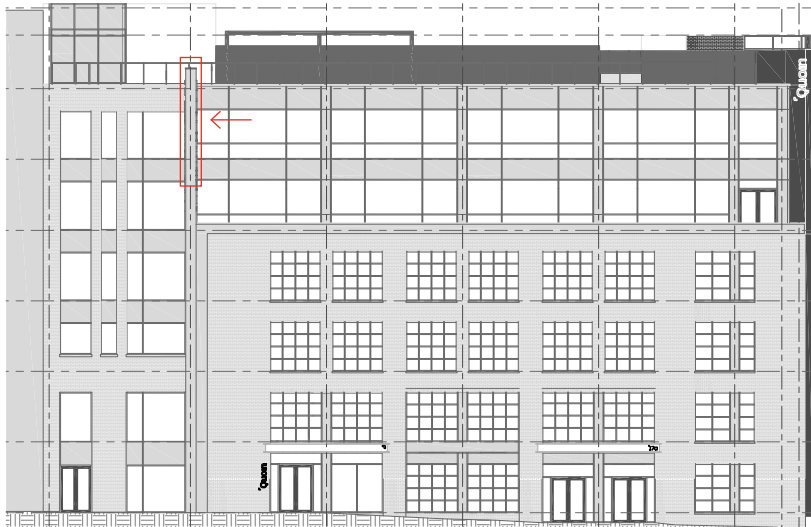

Feature signage

- Quoin Logo
 - 3,350mm height
 - 1,200mm width
 - Individual built-up metal letters, powder coated RAL 7047
 - Letters to have varied return to give angled faces

RAL 7047

Telegray 4



Precedent


Angled metal lettering for City Garden



Indicative scale – 1:50

Quay Street signage


Looking towards St Peters Square

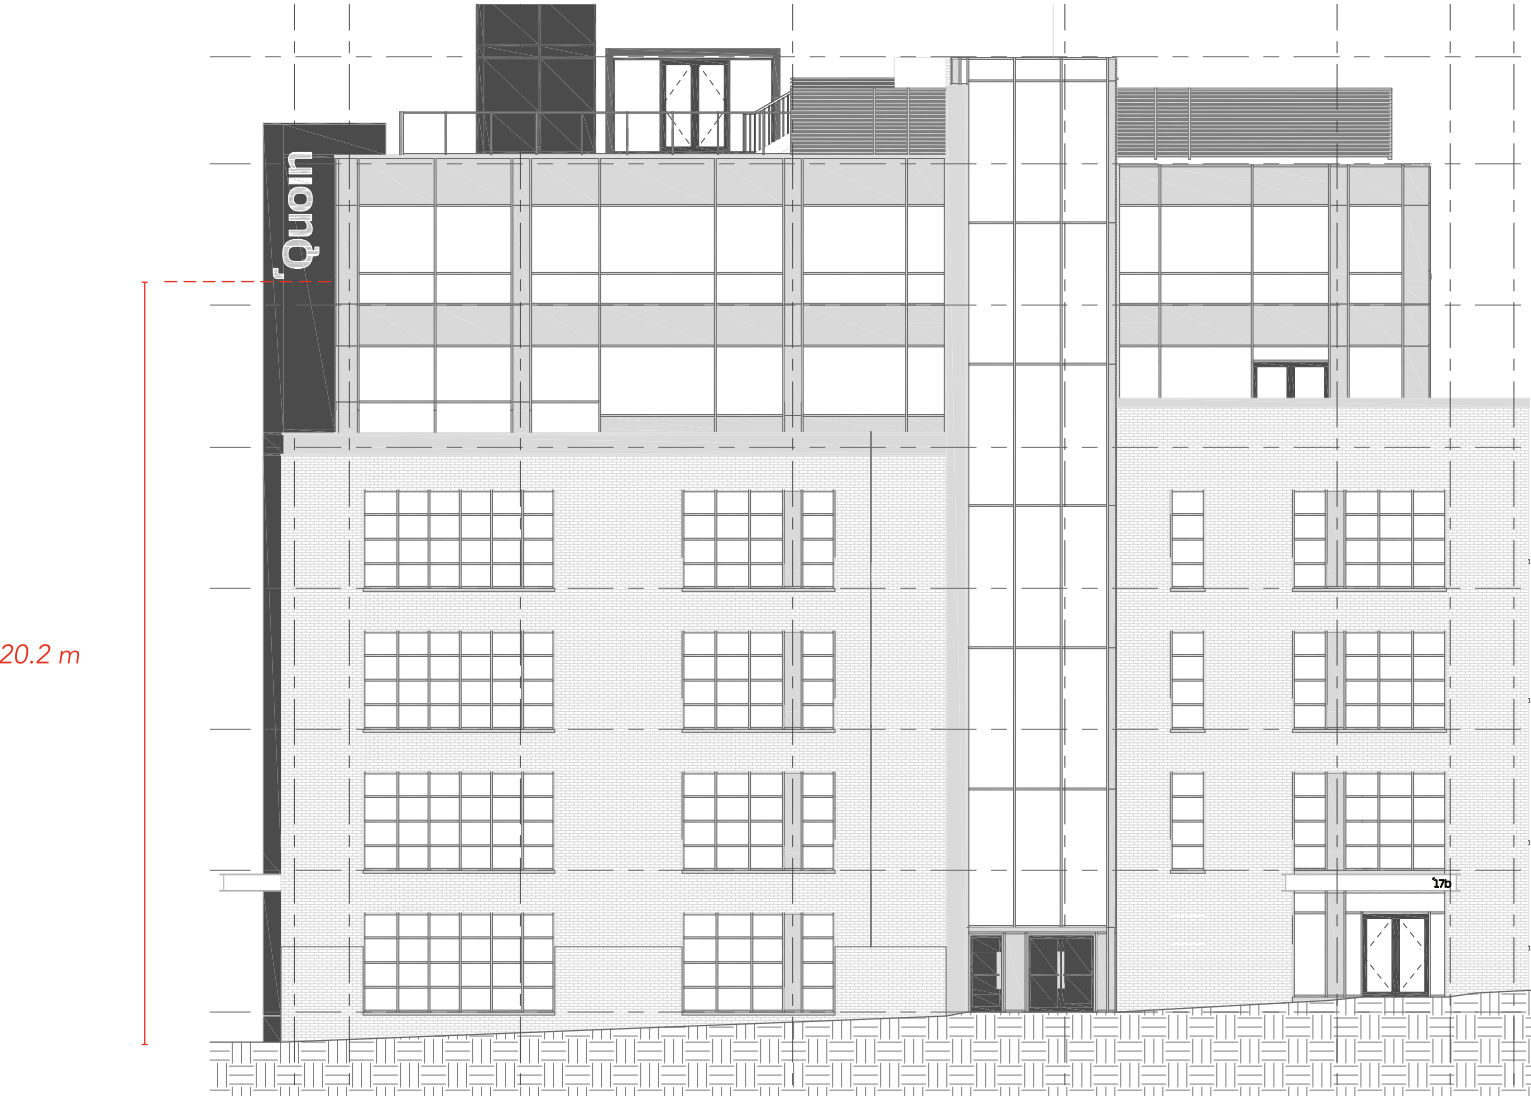

Indicative scale – 1:200



Built-Up Angled Letters (Aerial View)

Fixed through cladding into brickwork

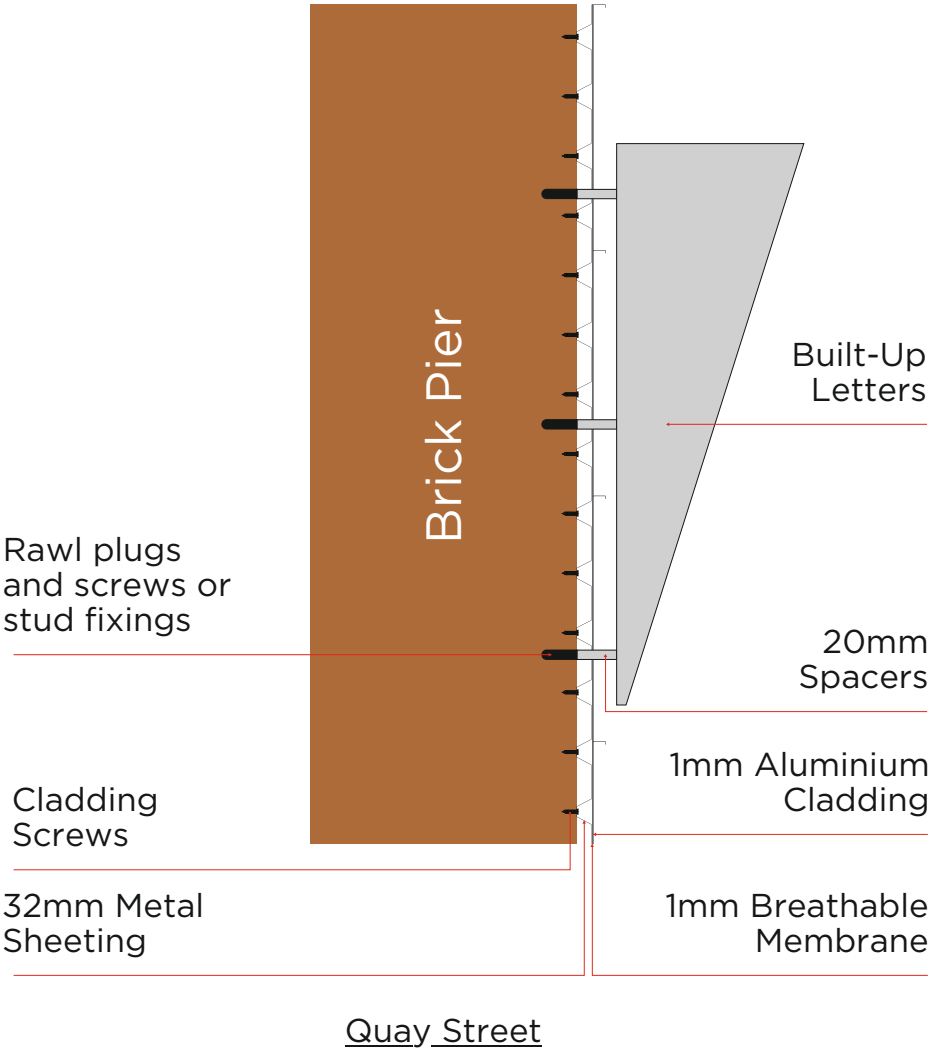

Byrom Street signage

Looking towards Artillery Street

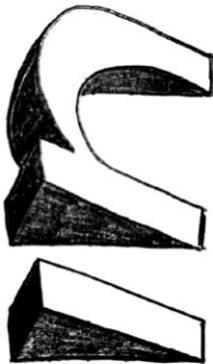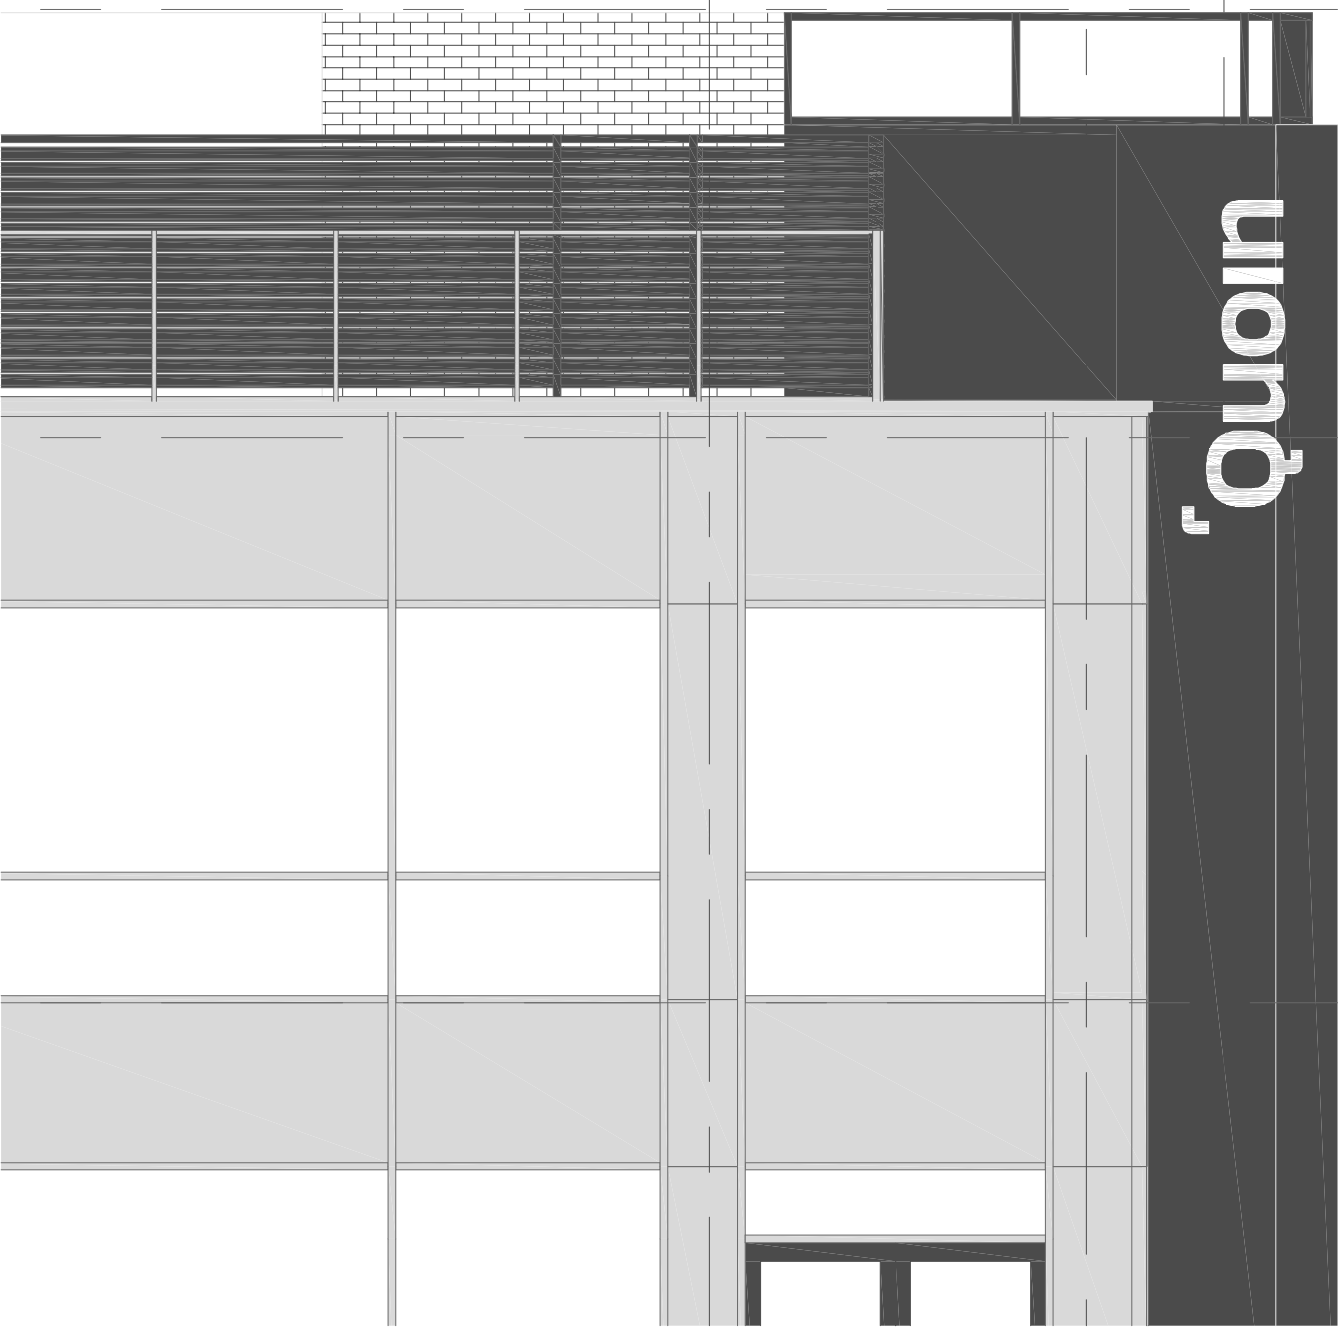

Indicative sketch of the style we are wanting. Highest point of depth will be the furthest point from the fin's edge so 'QUOIN' is always angled towards the street it is facing

300mm depth at highest point

Feature signage

- Quoin Logo
 - 2,200mm height
 - 795mm width
 - Individual built-up metal letters, powder coated RAL 7047
 - Letters to have varied return to give angled faces

RAL 7047

Telegray 4



Precedent

Angled metal lettering for City Garden



Indicative scale – 1:50


Byrom Street signage

Looking towards Artillery Street




Built-Up Angled Letters

Fixed directly into brickwork

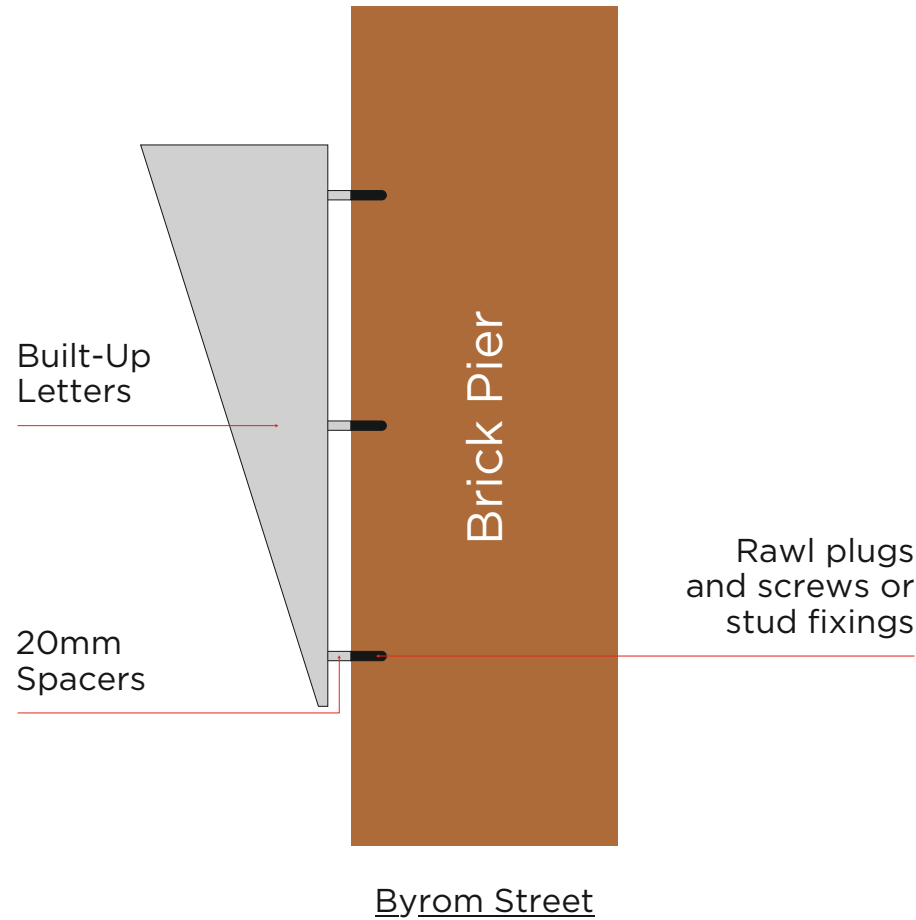

Byrom Street signage

Looking towards Quay Street

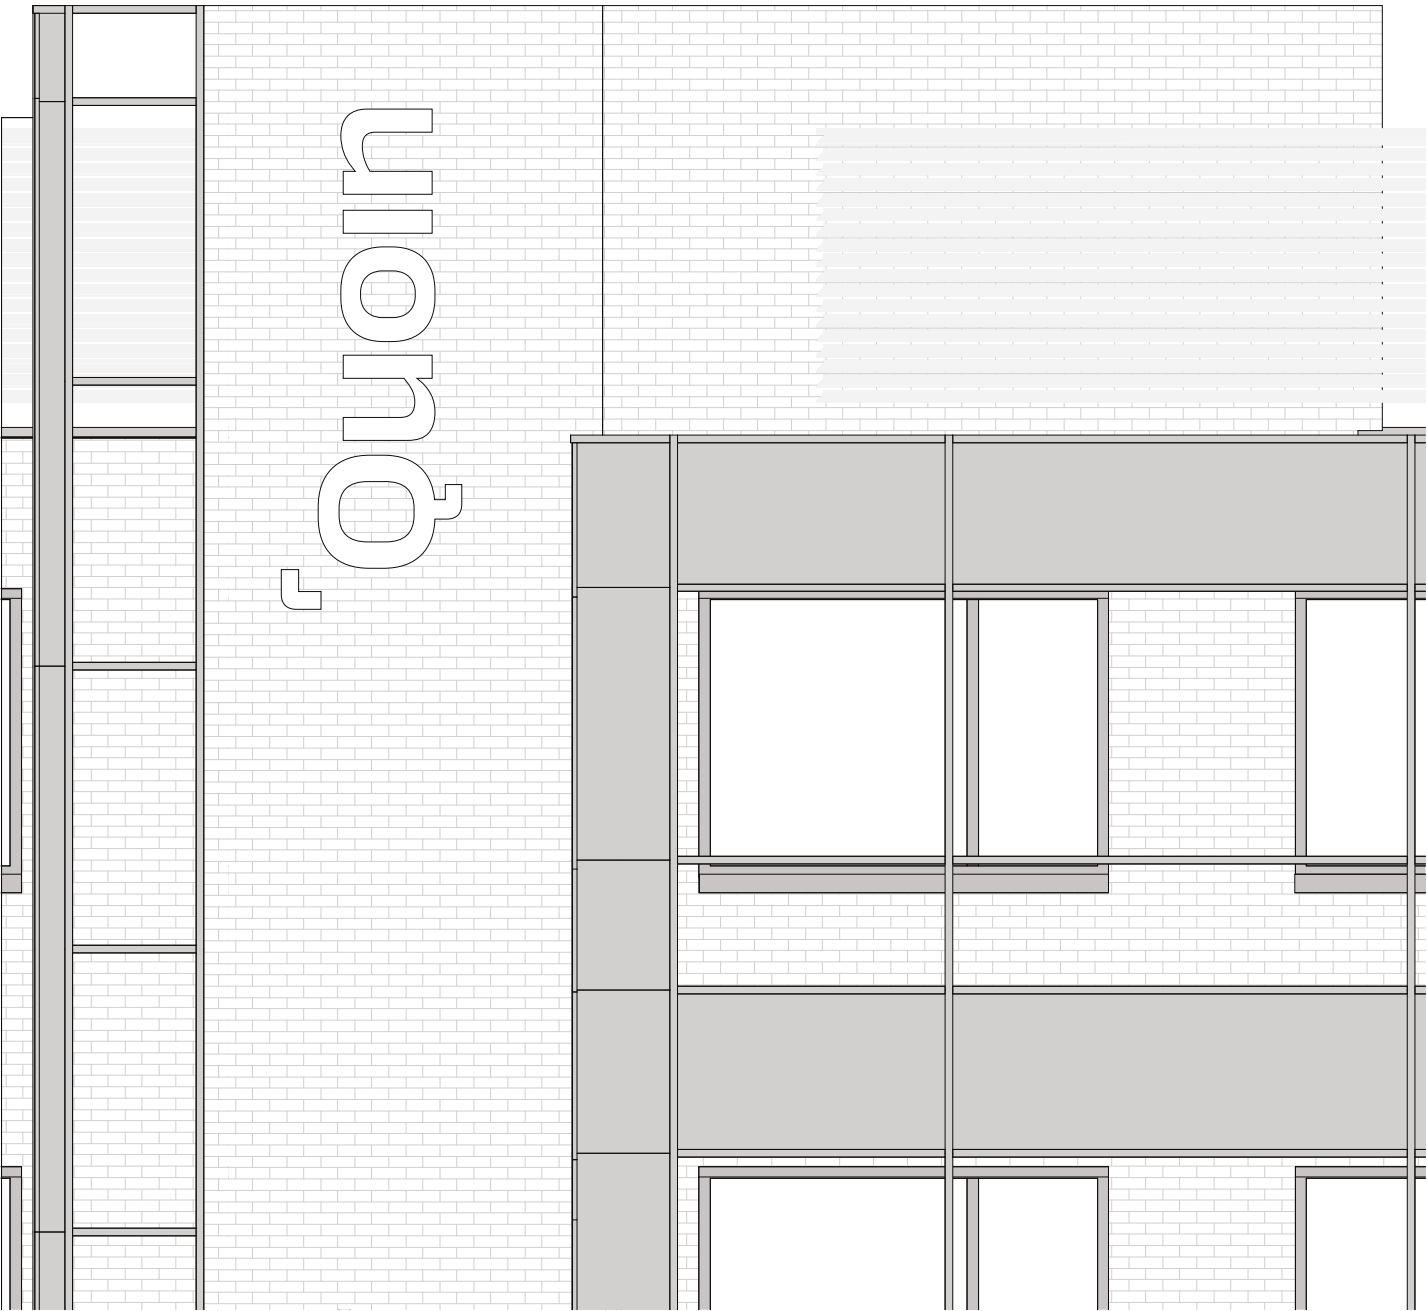

Indicative scale – 1:50



Indicative sketch of the style we are wanting. Highest point of depth will be the furthest point from the fin's edge so 'QUOIN' is always angled towards the street it is facing

400mm depth at highest point

Feature signage

- Quoin Logo
 - 3,350mm height
 - 1,200mm width
 - Individual built-up metal letters, powder coated RAL 7047
 - Letters to have varied return to give angled faces

RAL 7047

Telegray 4



Precedent

Angled metal lettering for City Garden



Byrom Street signage


Looking towards Quay Street



Indicative scale – 1:200


Built-Up Angled Letters

Fixed directly into brickwork

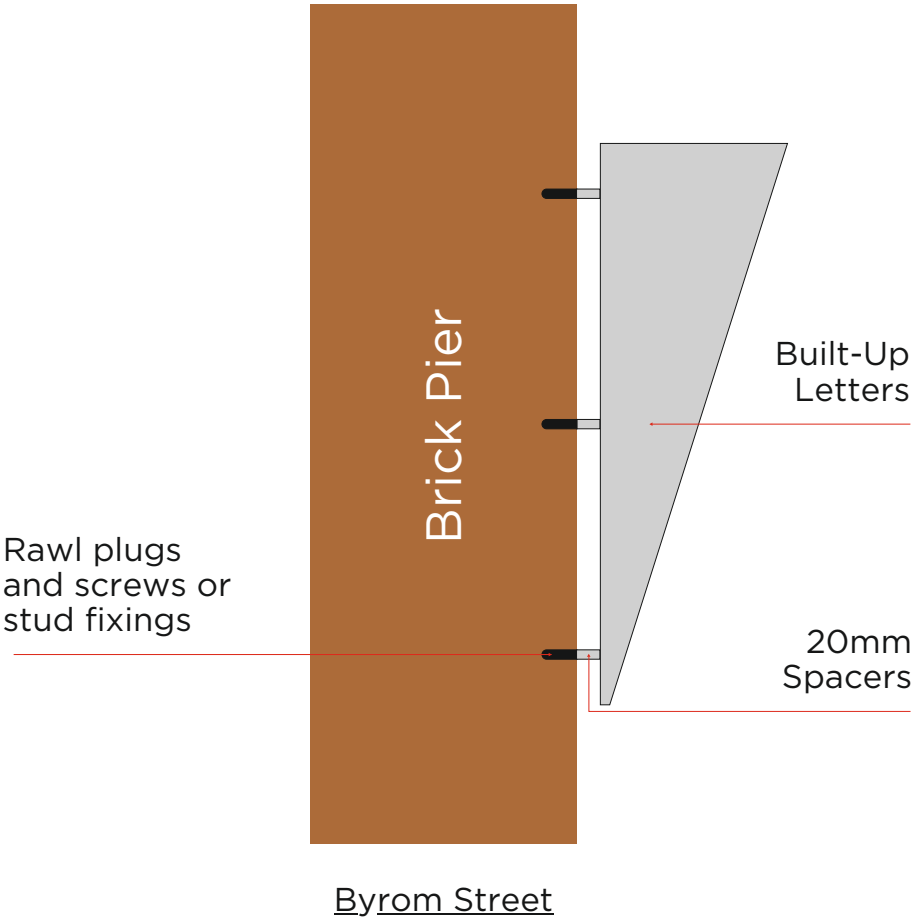

Canopy & entrance signage

Commercial entrance

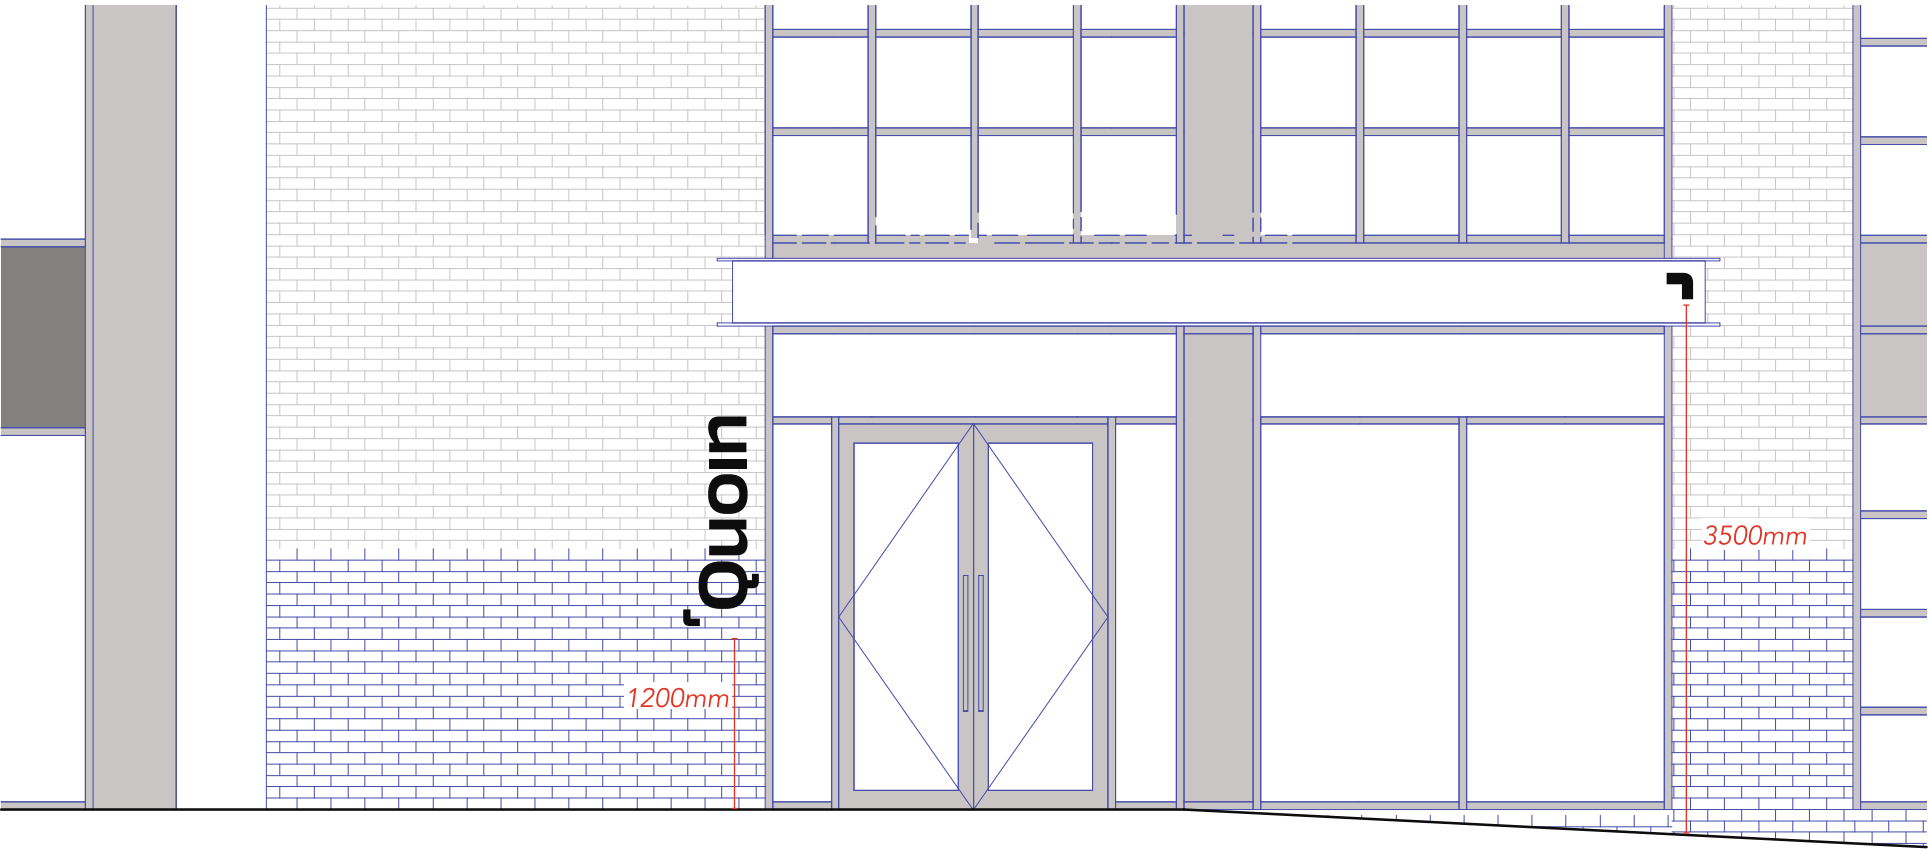

Indicative scale – 1:50

Illuminated canopy sign

- Quoin indent back lit powered coated aluminium
 - 175mm height
 - 175mm width
 - Icon stem width 73.5mm
 - Powder coated RAL 7047


Wall signage

- Quoin Logo
 - Cut power-coated aluminium lettering on rods away from the wall
 - 1385mm height
 - 500mm width
 - letter stem width 62.5mm
 - Powder coated RAL 9011


Illuminated canopy sign precedent



Wall signage precedent

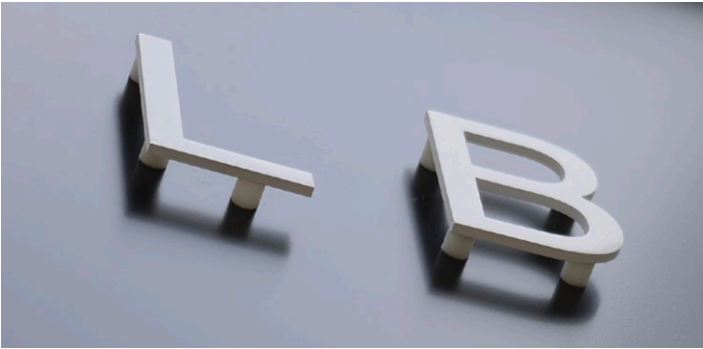


Commercial entrance

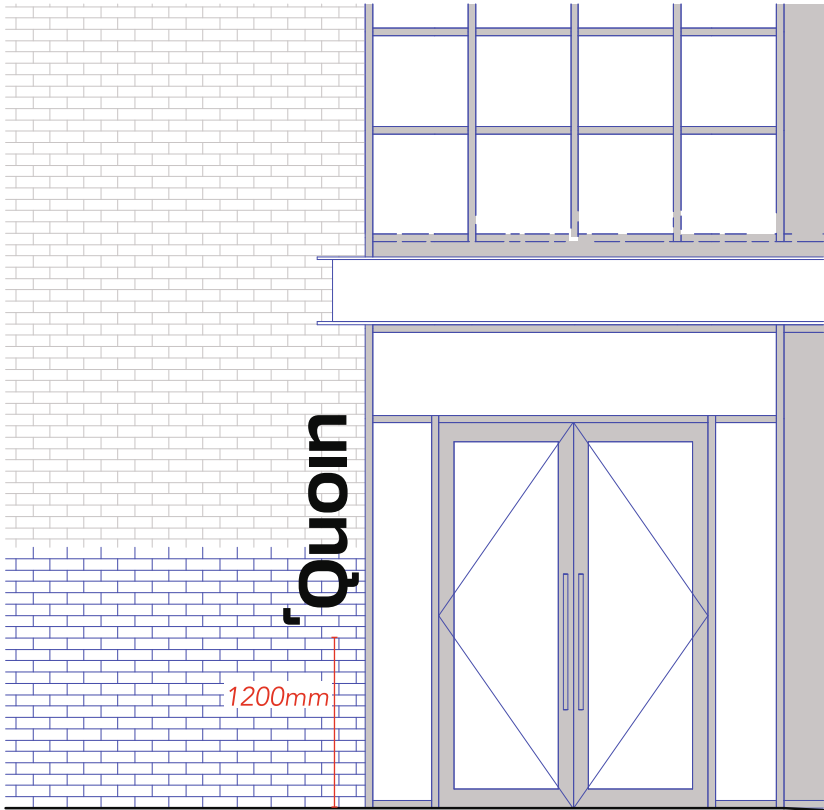


Flat-Cut Letters

Stood from wall on stud/threaded bar fixings

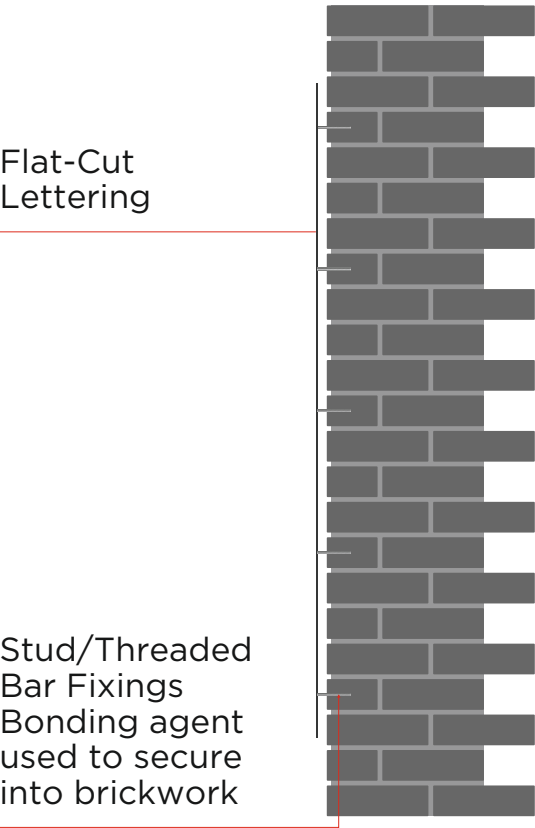


Commercial entrance


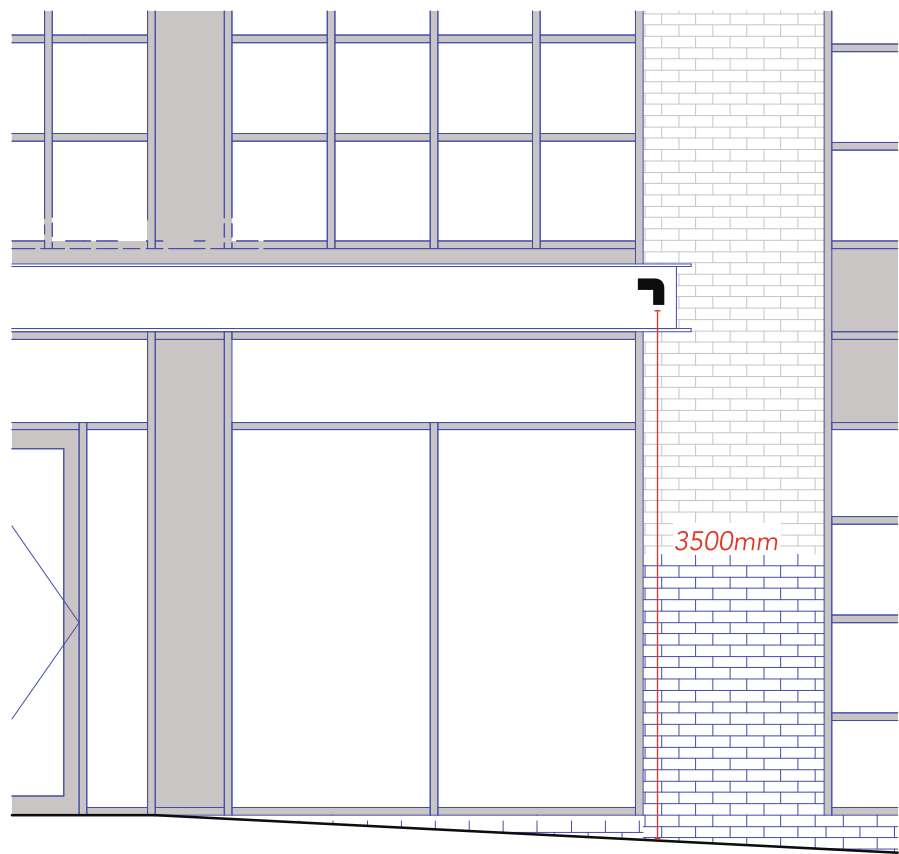


Built-Up Logo Shape


Stood from wall on brass locator fixings

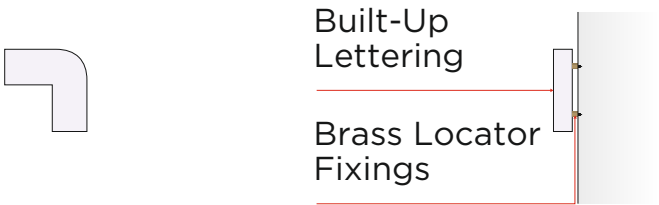


Commercial entrance

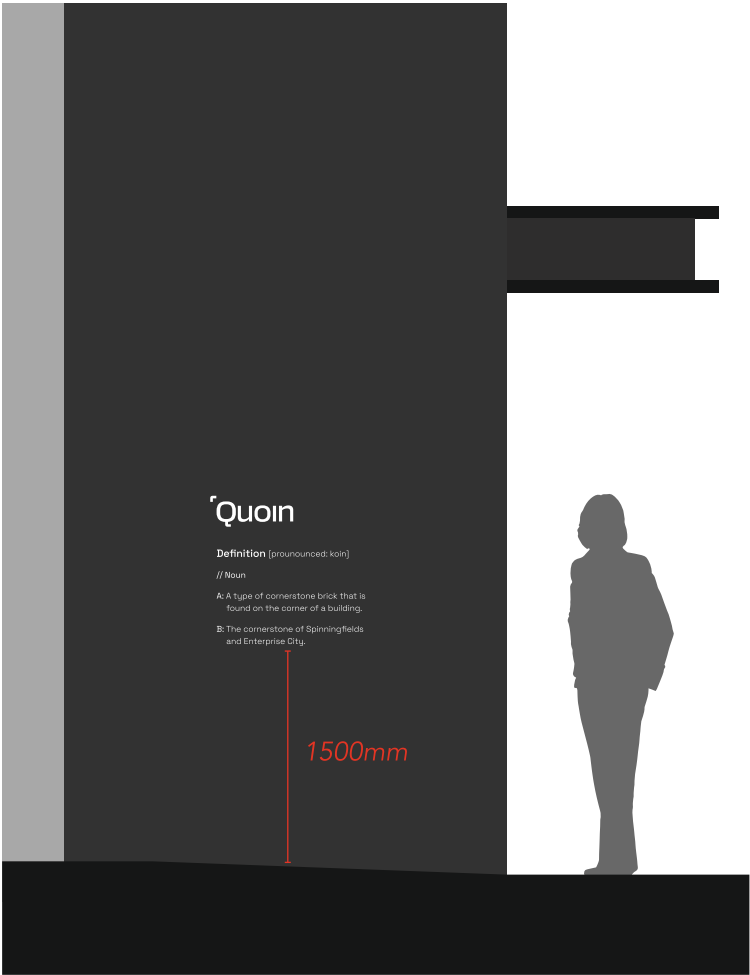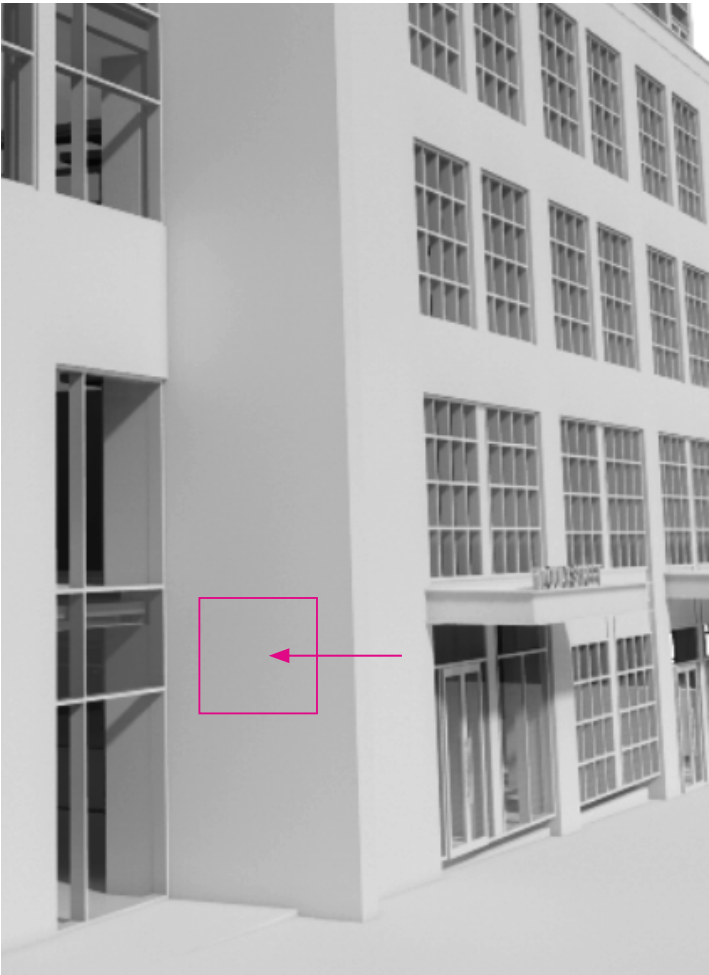

Wall signage precedent

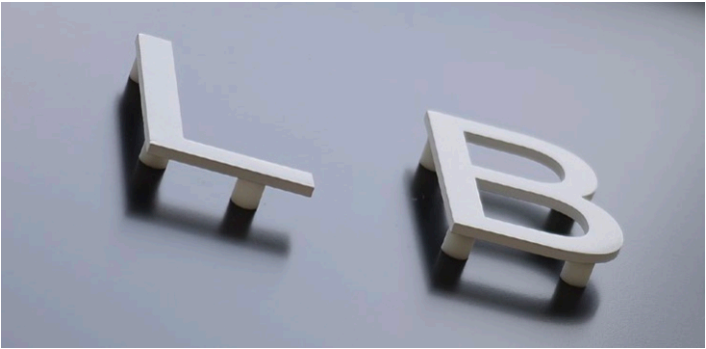

Commercial entrance

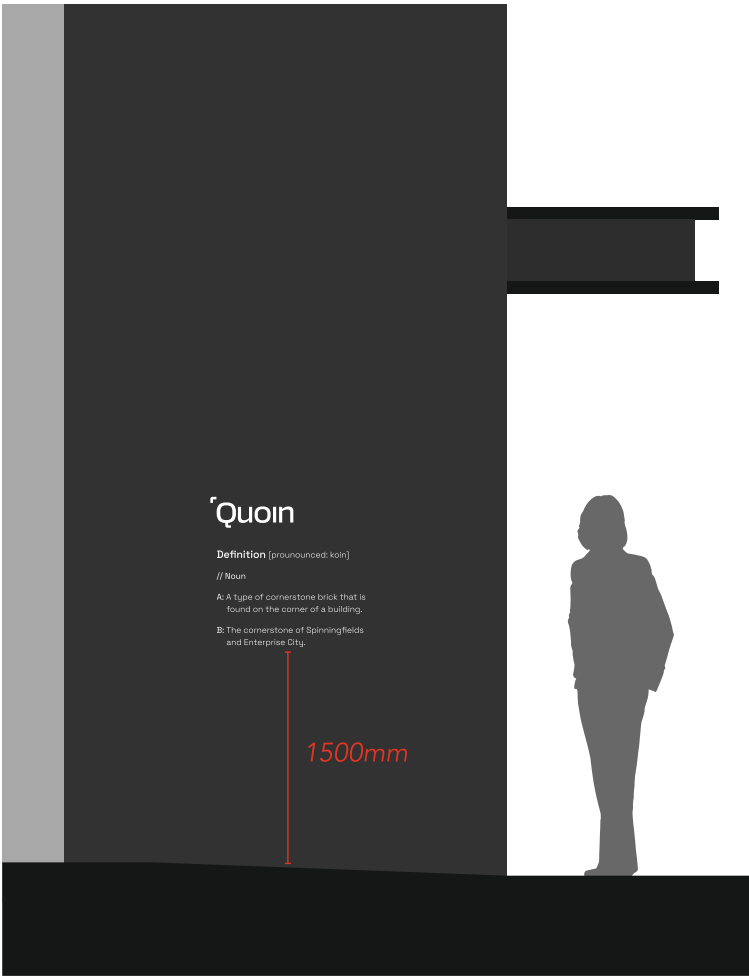

Flat-Cut Letters

Bonded directly to rendered wall with VHB tape

Quoin

Flat-Cut
Lettering

Definition [pronounced: koin]

// Noun

A: A type of cornerstone brick that is found on the corner of a building.

B: The cornerstone of Spinningfields and Enterprise City.

Bonded to wall
with VHB tape



We look forward to
hearing from you

80 Mosley St
Manchester M2 3FX

OBi