

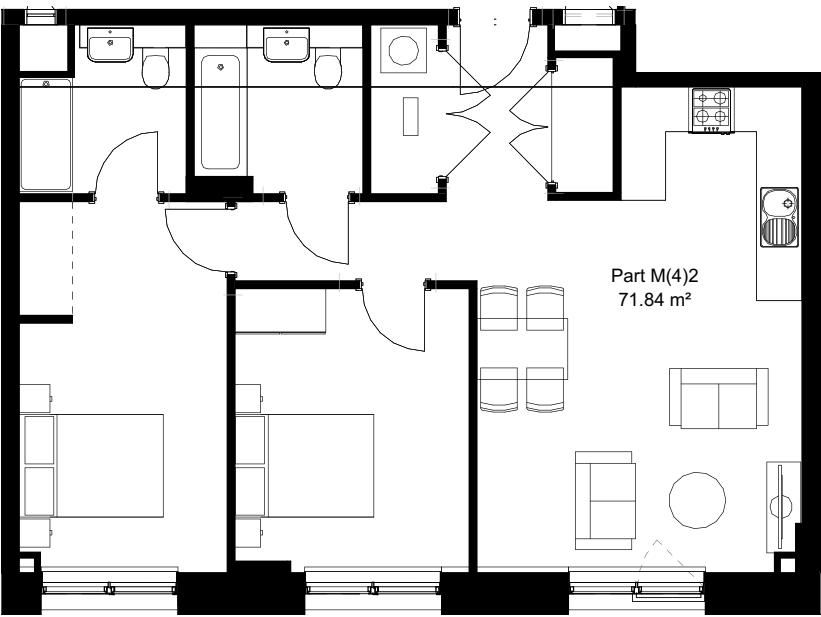
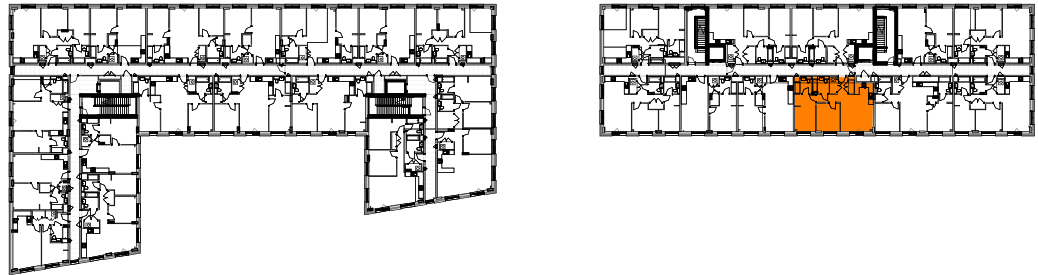


Type 9 - 2b4p
1 : 100

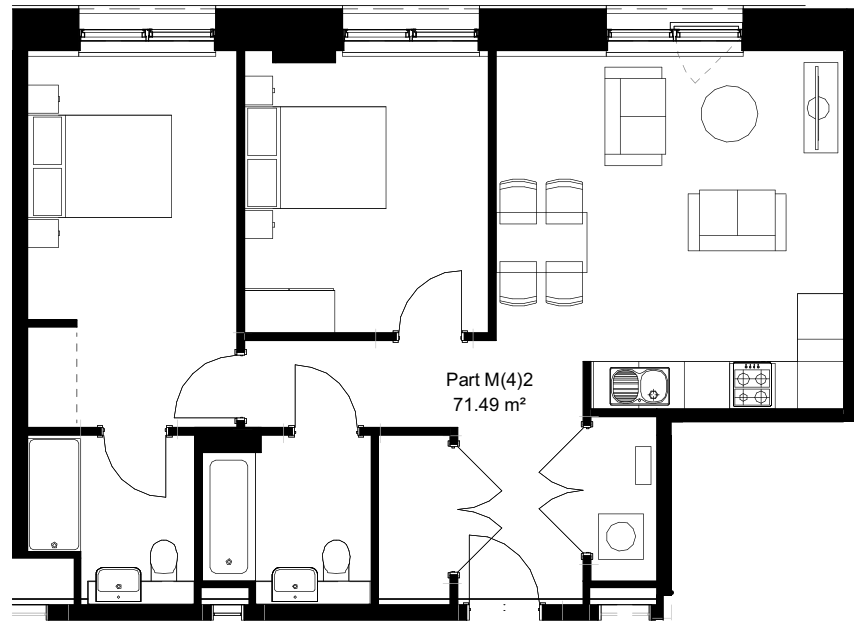



Apartment Schedule - Type 9		
Level	Dwelling Type	Count
ZZ-01-FFL	Type 09	1
ZZ-02-FFL	Type 09	1
ZZ-03-FFL	Type 09	1
ZZ-04-FFL	Type 09	1
ZZ-05-FFL	Type 09	1
ZZ-06-FFL	Type 09	1
Grand total: 6		6

Type 10 - 2b4p
1 : 100

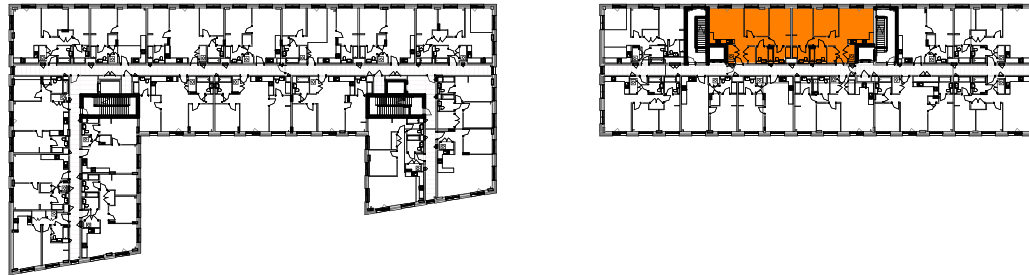


Apartment Schedule - Type 10		
Level	Dwelling Type	Count
ZZ-01-FFL	Type 10	2
ZZ-02-FFL	Type 10	2
ZZ-03-FFL	Type 10	2
ZZ-04-FFL	Type 10	2
ZZ-05-FFL	Type 10	2
ZZ-06-FFL	Type 10	2
Grand total: 12		12

Type 11 - 2b4p
1 : 100

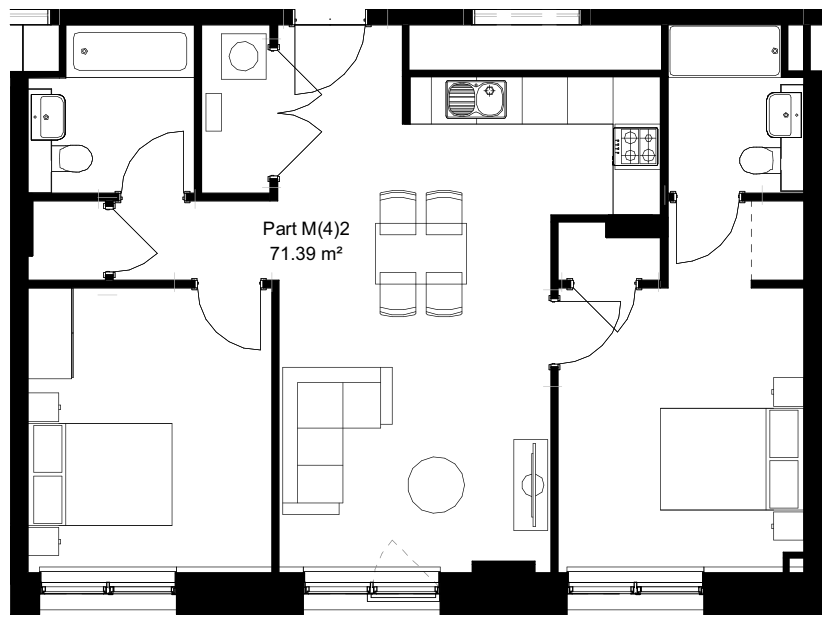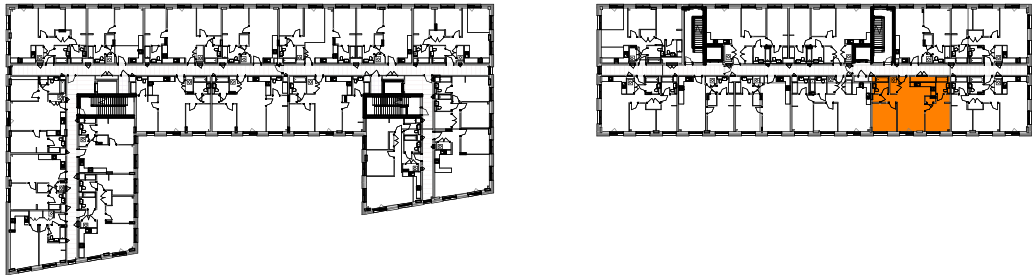



Apartment Schedule - Type 11		
Level	Dwelling Type	Count
ZZ-01-FFL	Type 11	1
ZZ-02-FFL	Type 11	1
ZZ-03-FFL	Type 11	1
ZZ-04-FFL	Type 11	1
ZZ-05-FFL	Type 11	1
ZZ-06-FFL	Type 11	1
Grand total: 6		6

Type 12 - 2b4p
1 : 100

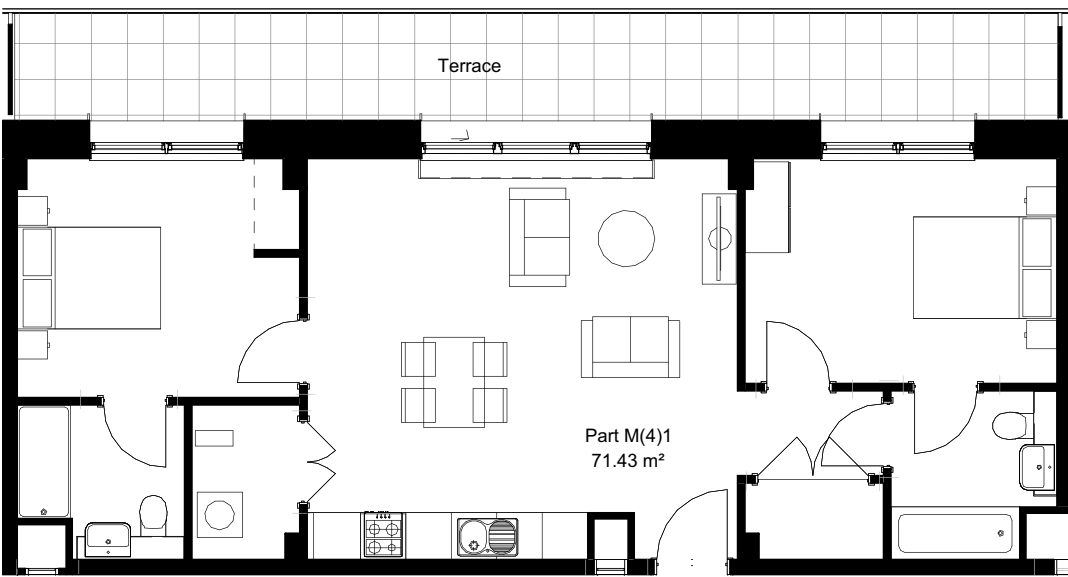



Apartment Schedule - Type 12		
Level	Dwelling Type	Count
ZZ-07-FFL	Type 12	1
Grand total: 1		1
Apartment Schedule - Type 12a		
Level	Dwelling Type	Count
ZZ-07-FFL	Type 12a	1
Grand total: 1		1

Type 13 - 2b4p
1 : 100

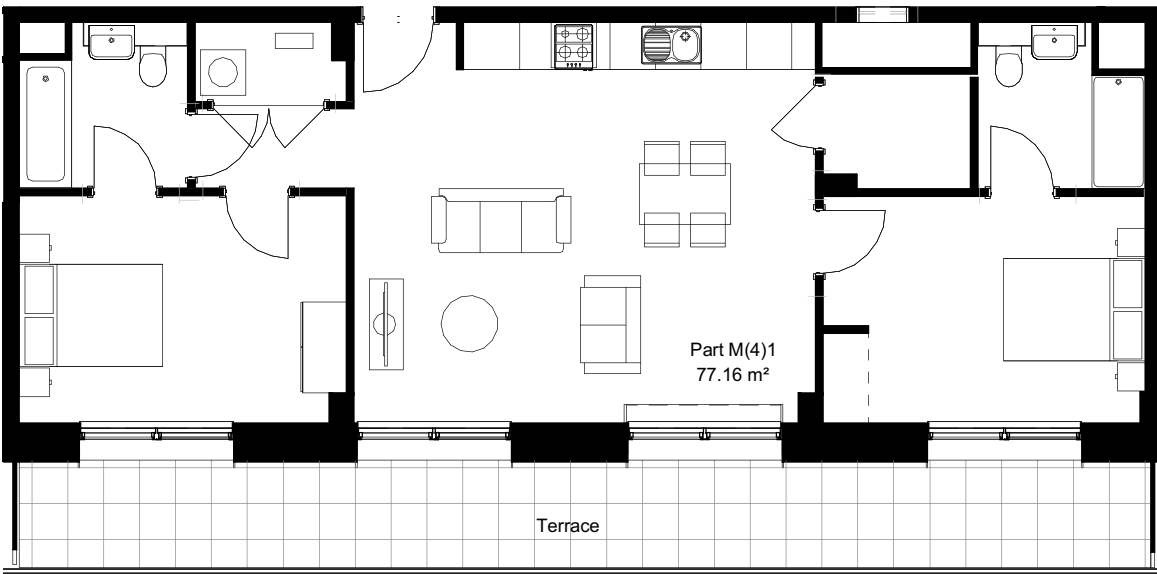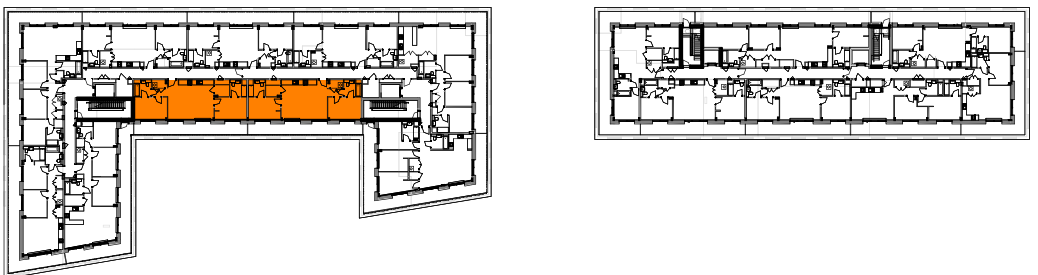



Apartment Schedule - Type 13		
Level	Dwelling Type	Count
ZZ-07-FFL	Type 13	2
Grand total: 2		2

Type 14 - 2b4p
1 : 100

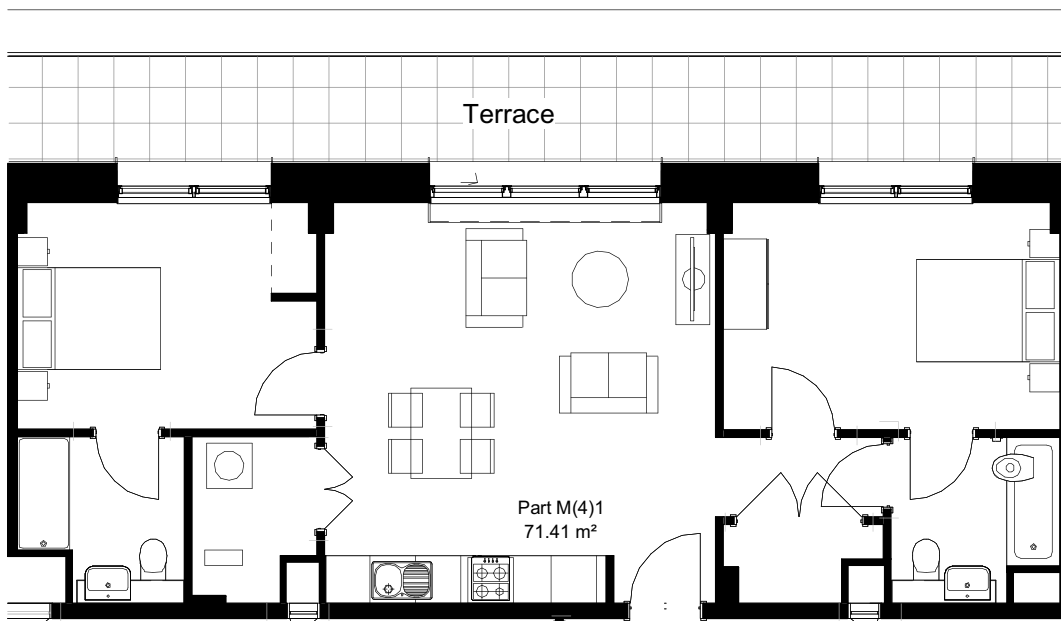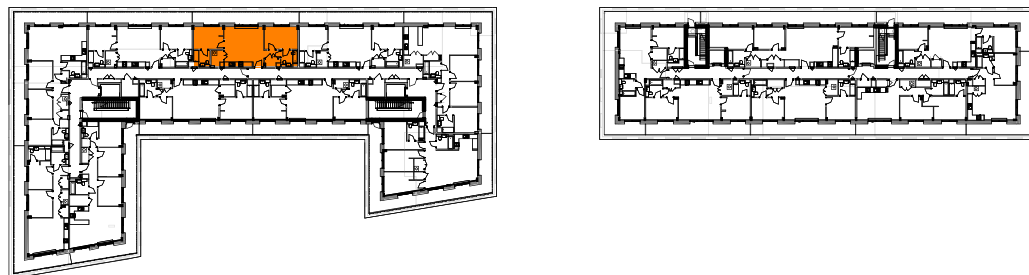



Apartment Schedule - Type 14		
Level	Dwelling Type	Count
ZZ-07-FFL	Type 14	1
Grand total: 1		1

Type 15 - 3b6p
1 : 100

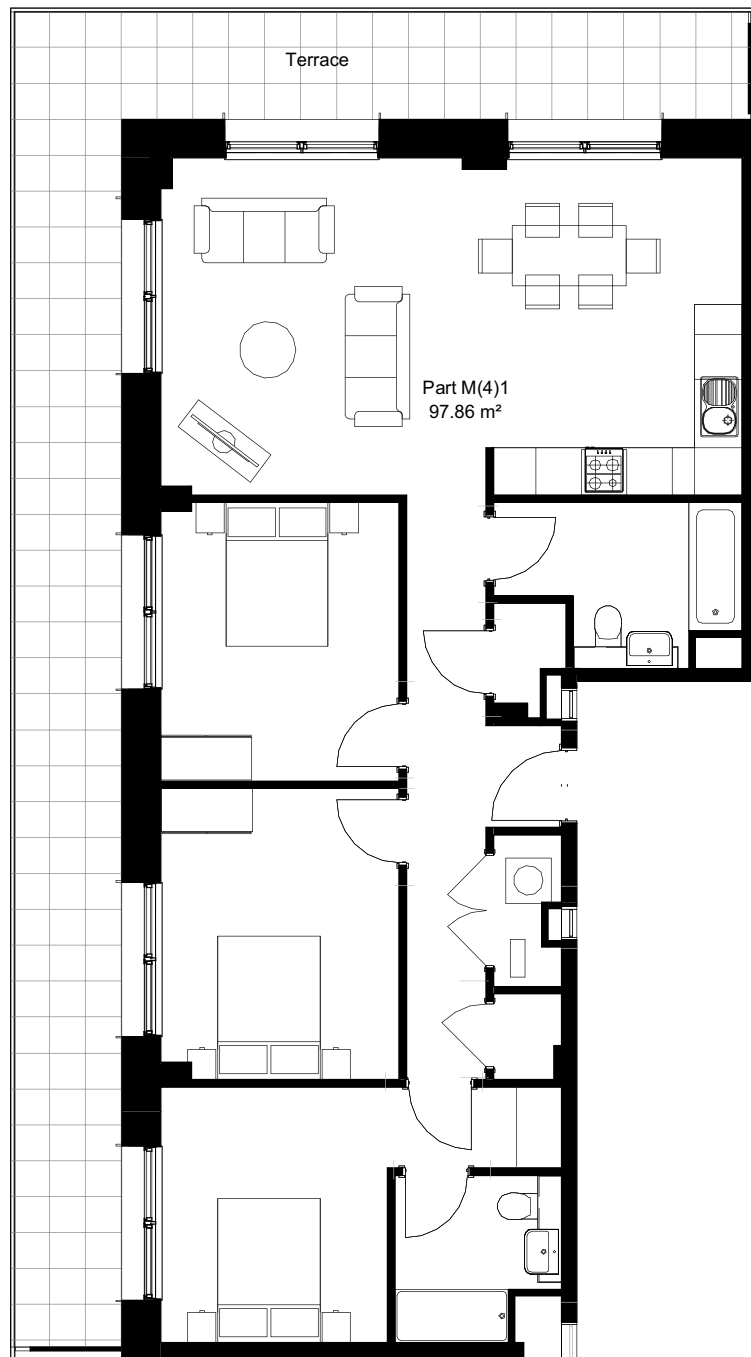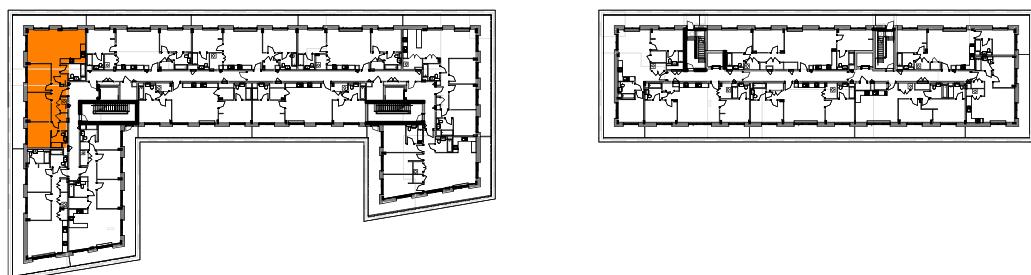



Apartment Schedule - Type 15		
Level	Dwelling Type	Count
ZZ-07-FFL	Type 15	1
Grand total: 1		1

Type 16 - 2b4p
1 : 100

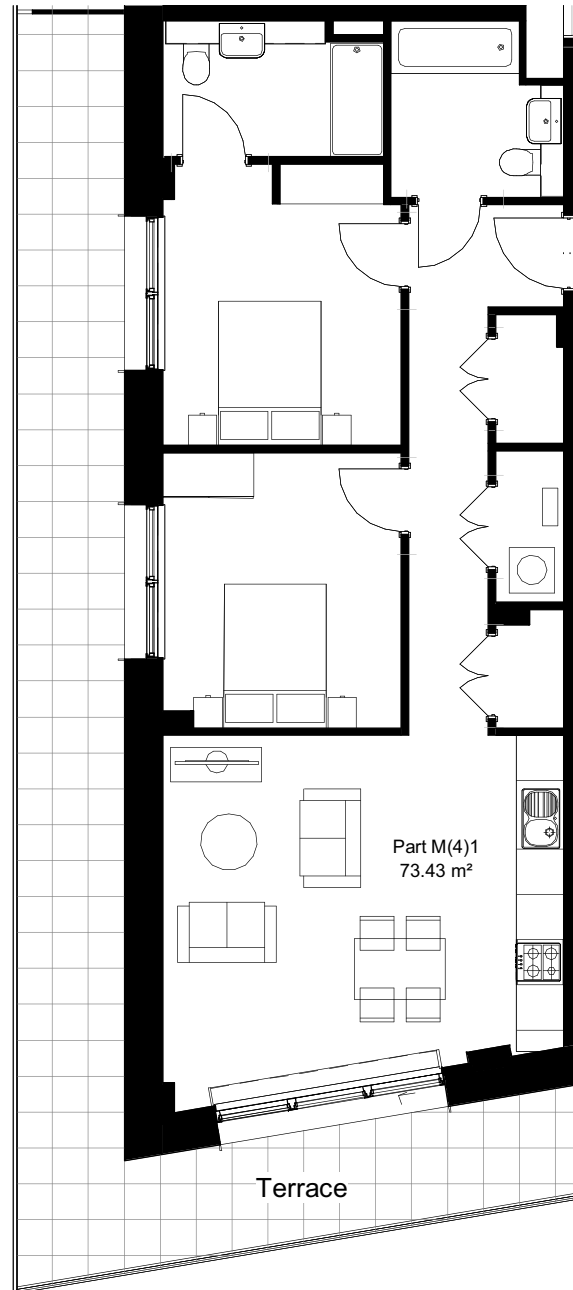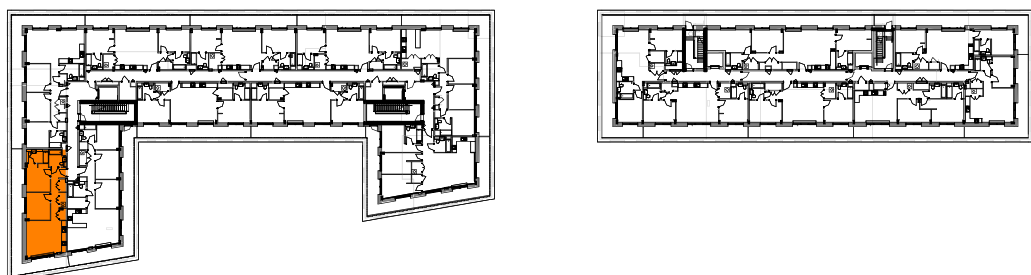


Apartment Schedule - Type 16		
Level	Dwelling Type	Count
ZZ-07-FFL	Type 16	1
Grand total: 1		1

Type 17 - 3b6p
1 : 100

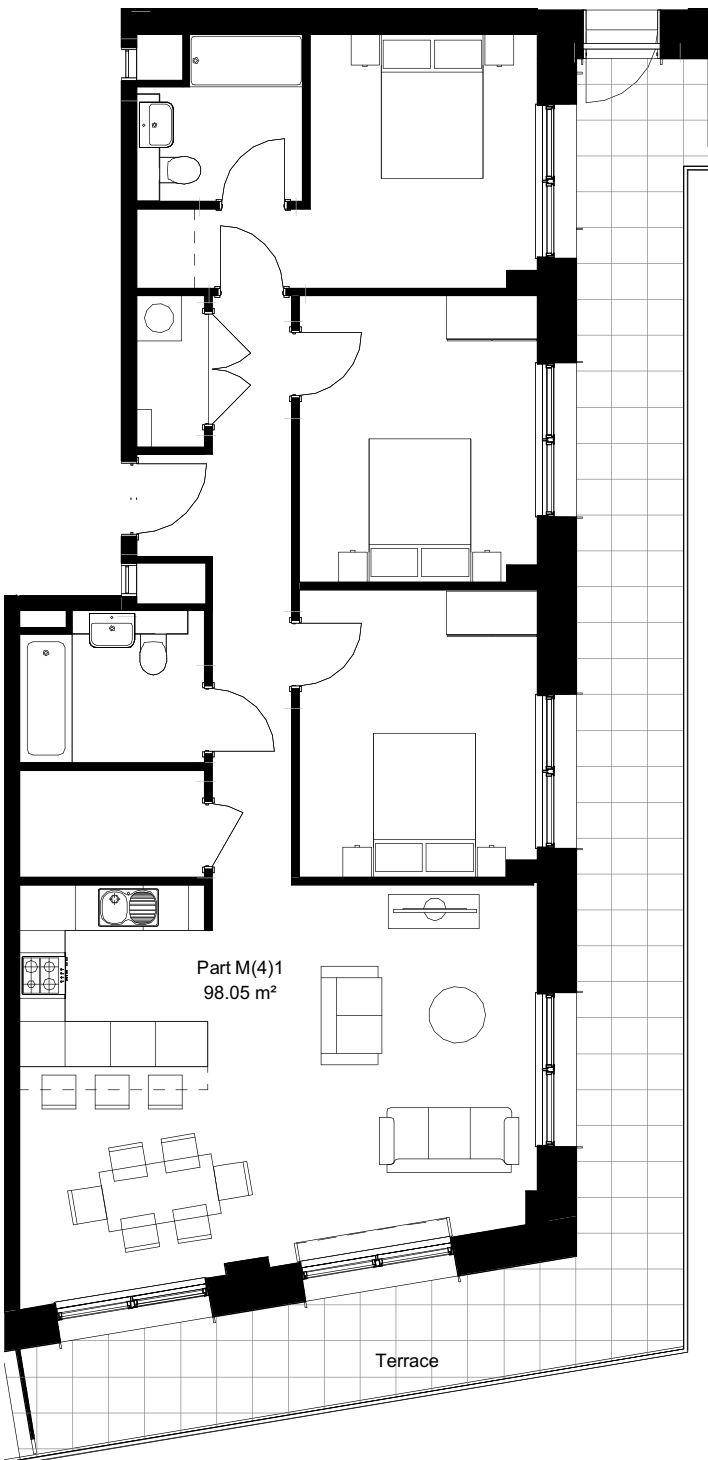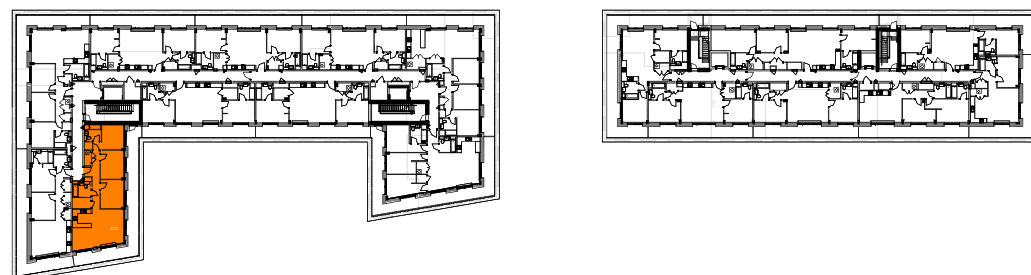

Apartment Schedule - Type 17		
Level	Dwelling Type	Count
ZZ-07-FFL	Type 17	1
Grand total: 1		1

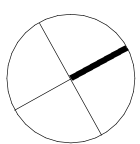

CDM REGULATIONS 2015. All current drawings and specifications for the project must be read in conjunction with the Designer's Hazard and Environment Assessment Record. All intellectual property rights reserved.

0m 2m 4m 6m 8m

Rev	Date	Description	Dwn	Ckd
C	02.02.24	Planning drawings updated to incorporate agreed minor material amendment changes. Balconies removed, building height reduced, building footprint reduced and updated apartment mix and layouts.	AH	SC

Drawn	AH
Checked	FS
Date	29/04/22
Scale @ A1	As indicated

Jersey Wharf - Ancoats
(BA10715C)
Apartment Types Sheet 2

Project	Origin	Volume	Level	Type	Role	Number
JWA -	PRP -	A1 -	ZZ -	DR -	A -	002151
Revision	Status					
C -	Planning -					

PRP